


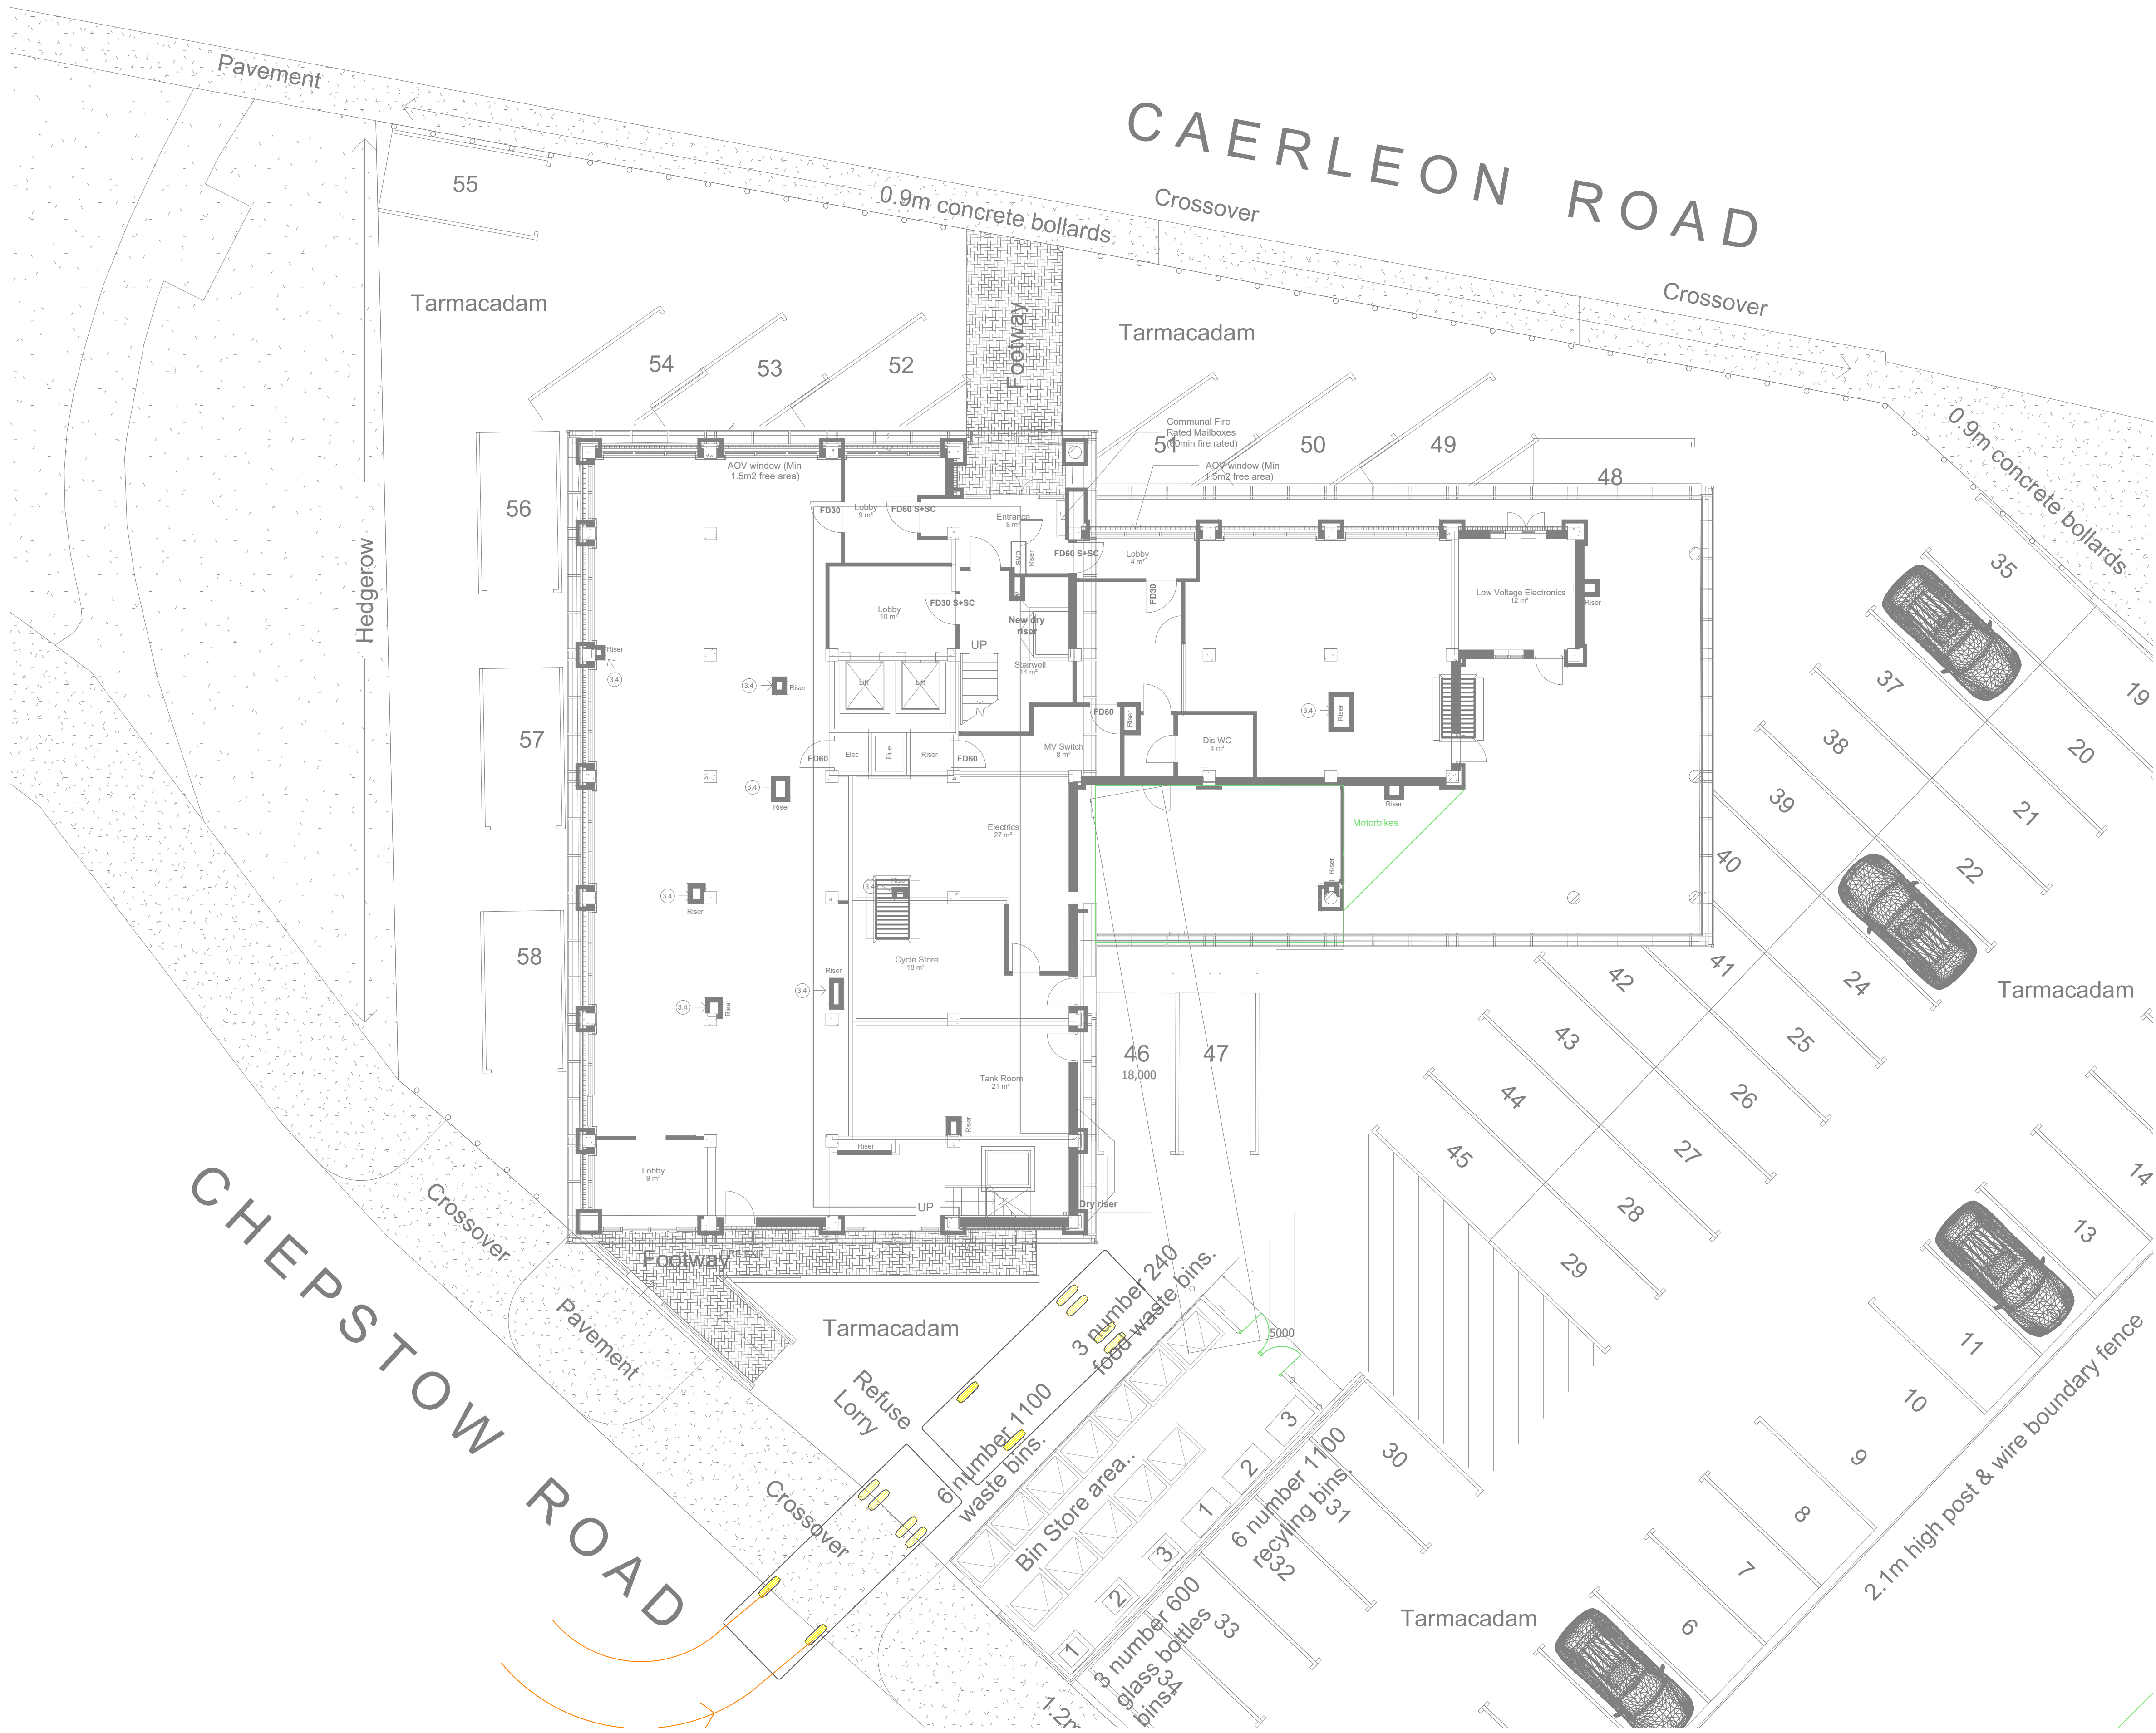

GA Ground Floor Plan as Proposed 1 : 100

Copyright, Designs and Patents Act 1988
This drawing is the property of Kwisdom Developments Ltd & is issued in confidence. All copies are
only for information about the application, they may not be used for any other purpose or copied
without the express written permission of Kwisdom Developments Ltd.
Conflicts of Information
It still remains the responsibility of the Installer/Contractor to ensure that there are no conflicts with
information provided by ourselves & that of any manufacturers information or relevant requirements of
statutory bodies or Client specifications/ERS. If any conflicts do exist it is the responsibility of the
Installer/Contractor to inform the Consultant/Client immediately Verbally & in writing.

C4	19.05.2026	Bin store position modified for bin req.	PB	KW
C3	04.10.2025	Bin store position modified car parking revised	PB	KW
C2	31.07.2025	Bin store position modified	PB	KW
C1	18.06.2025	Issued for Planning condition clearance	PB	KW
Rev.	Issue Date	Details of Revision	Drawn	Ch'kd.

Client:
Naz Rashid & Mo Rashid

Project:
12934
Crown Buildings
11 Chepstow Road
Newport

Title:
Ground Floor
Waste Management Plan

Drawn:	Checked:	Scale:	Date:
KW	PB	1:100 Original Size: A1	18.06.2025

Drawing:
12934.05.01

Revision:
C4

KW DEVELOPMENTS
Building Services Consulting Engineers
Highfield House,
2-4 West Hill,
Dartford,
Kent,
DA1 2EW

01322 282 444
info@kwisdomdevelopments.co.uk
www.kwisdomdevelopments.co.uk