
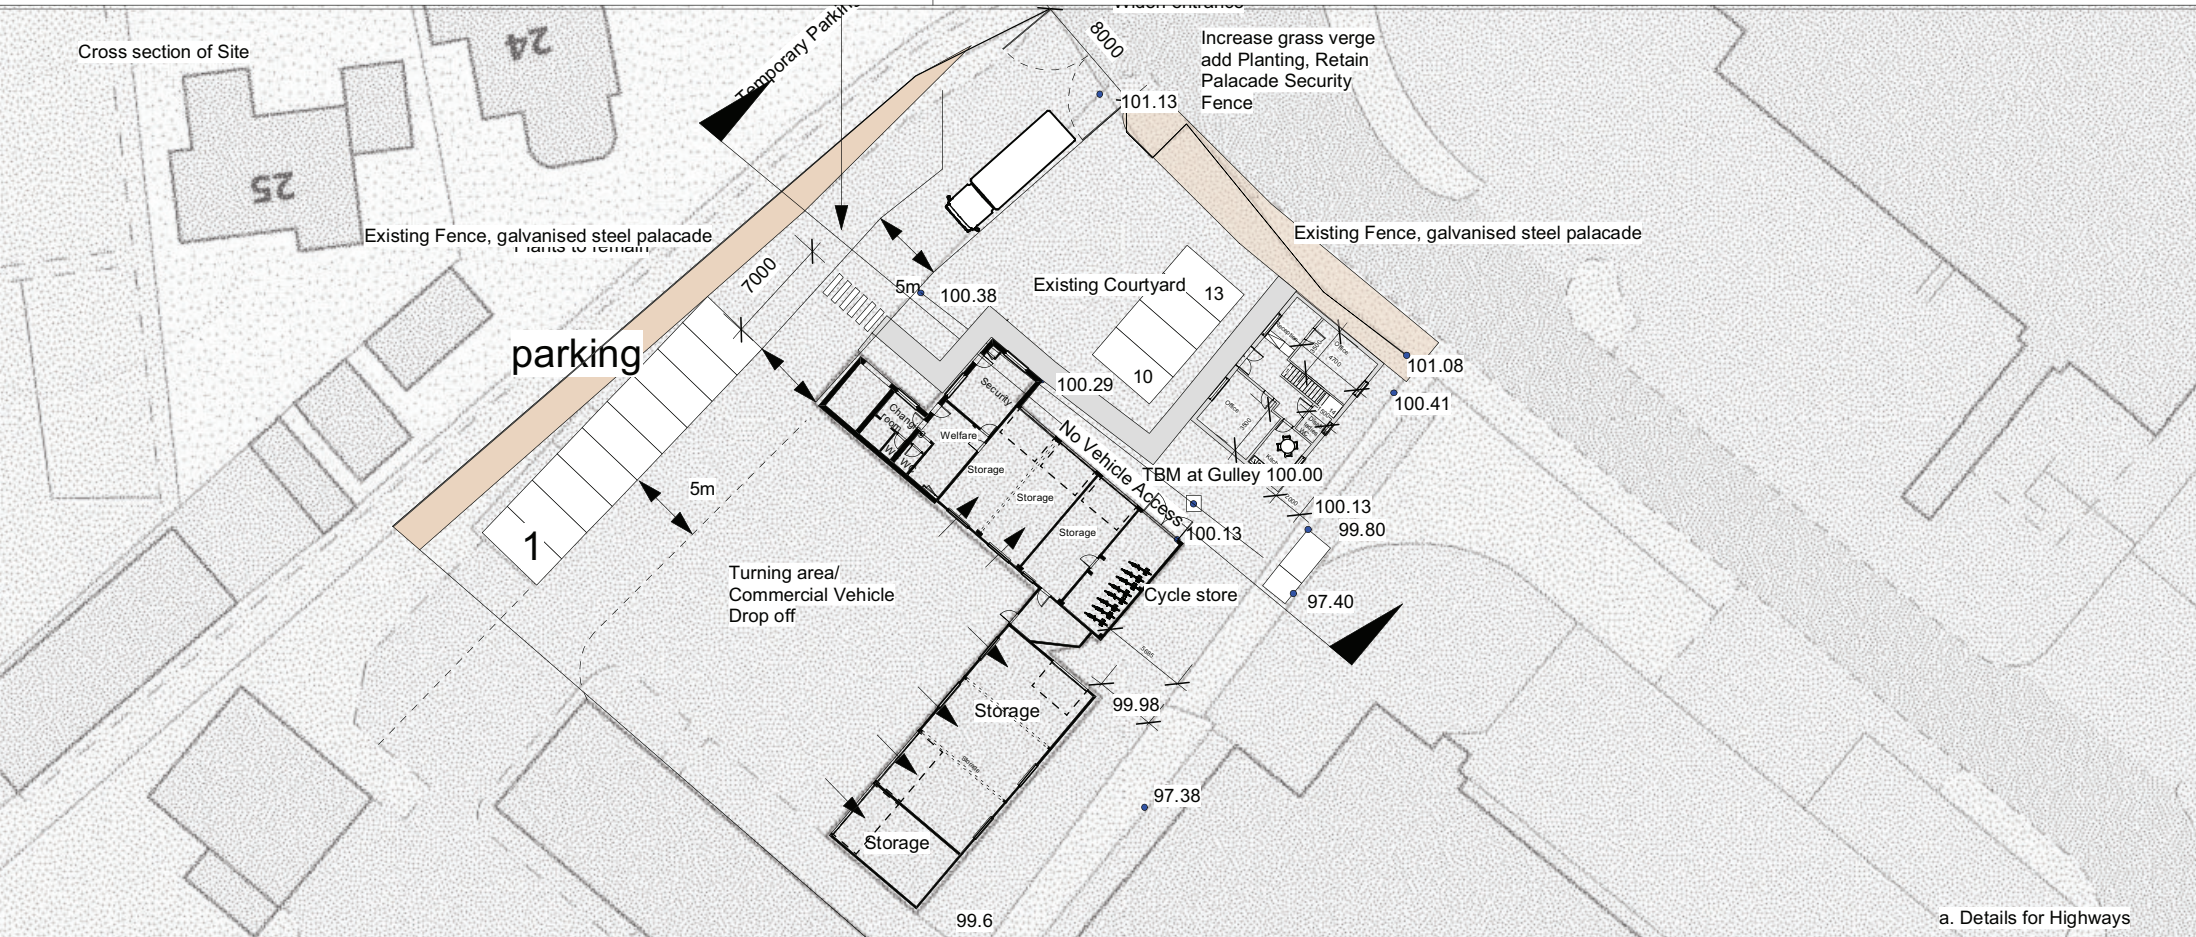


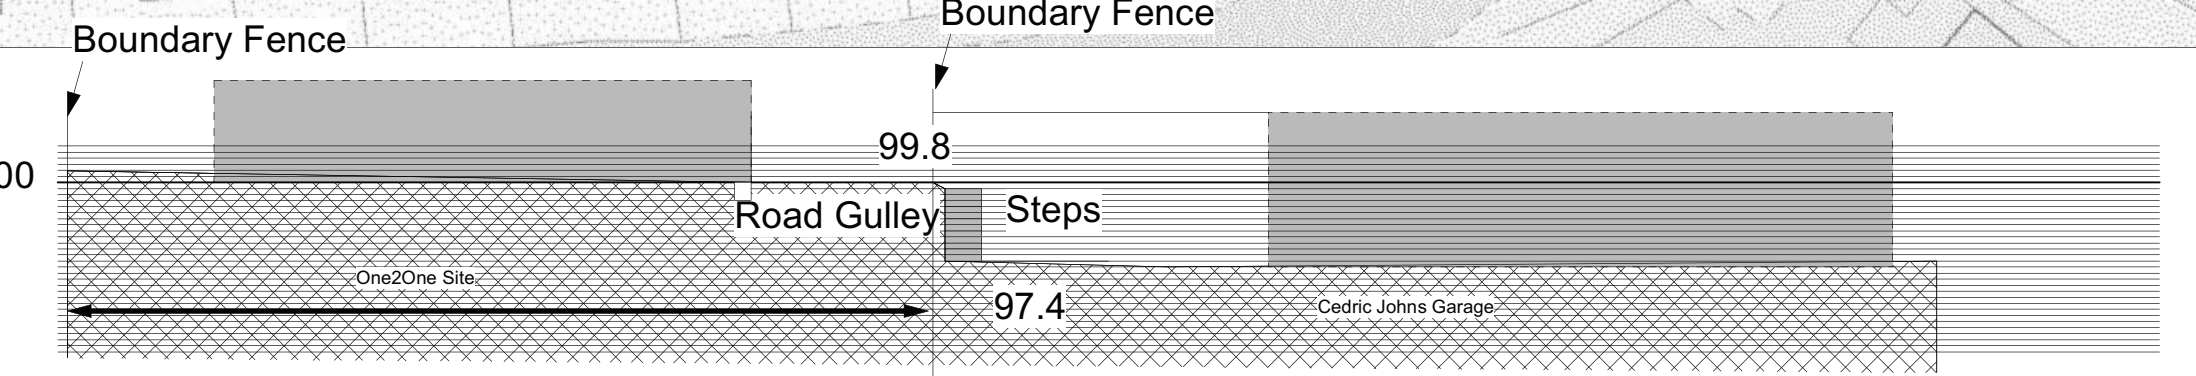

Site Plan 1/500

Skerryvore Designs Ltd
skerryvoredesigns.co.uk

SK
SKERRYVORE DESIGNS

Phone **01633 897922**
Mobile **07816 934352**
contact@skerryvoredesigns.co.uk

JOB

TITLE One2One Logistics
The Old Council Yard
Cassington Road
Wern Industrial estate

Block Plan

a. Details for Highways

DRAWING No. SD1174 02a

SCALE 1:500@A4

DATE March 2026