




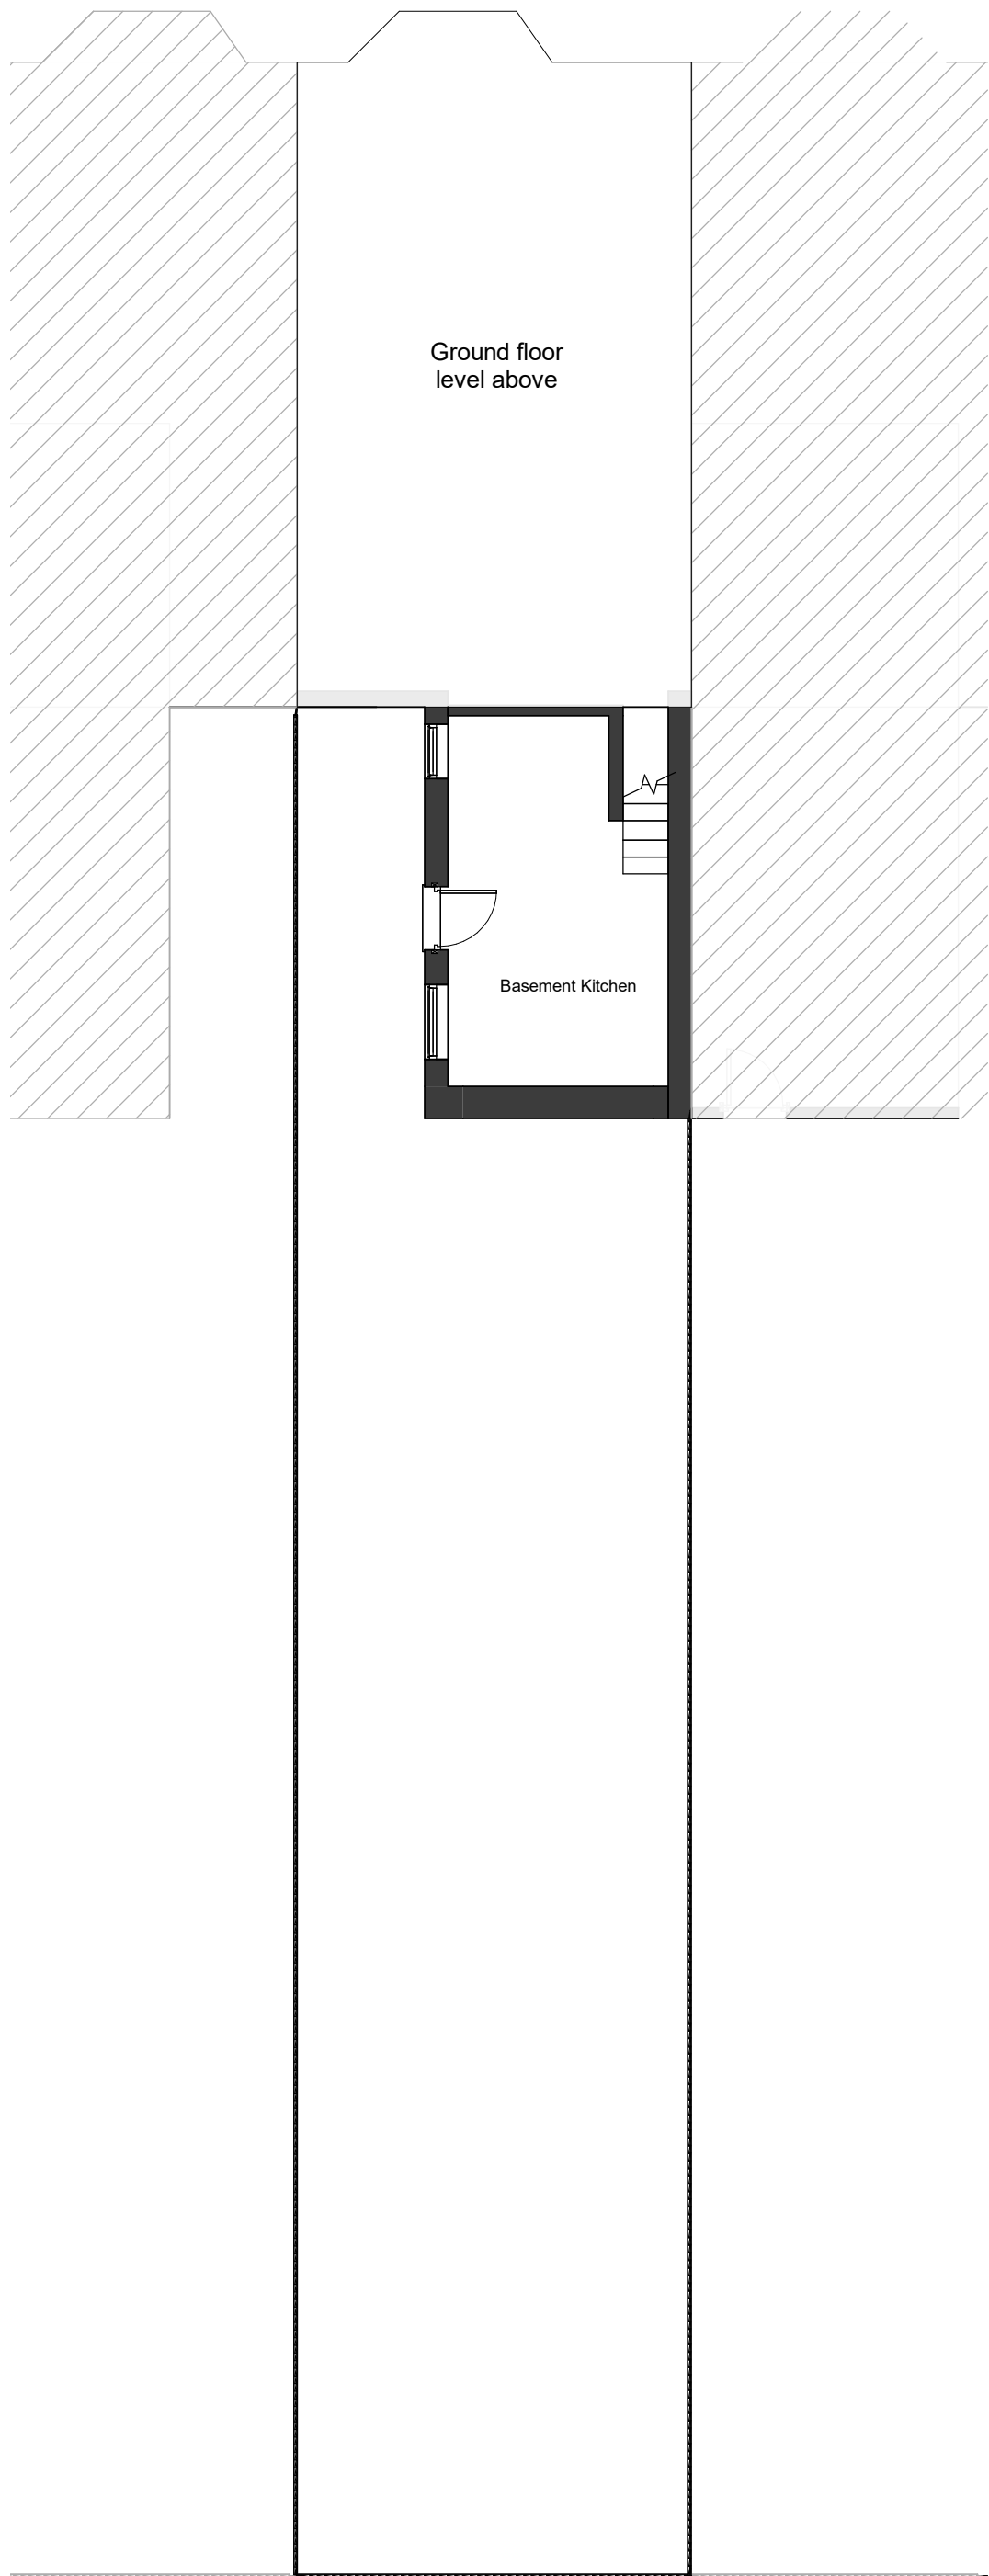


Existing Basement Floor Plan
1 : 100

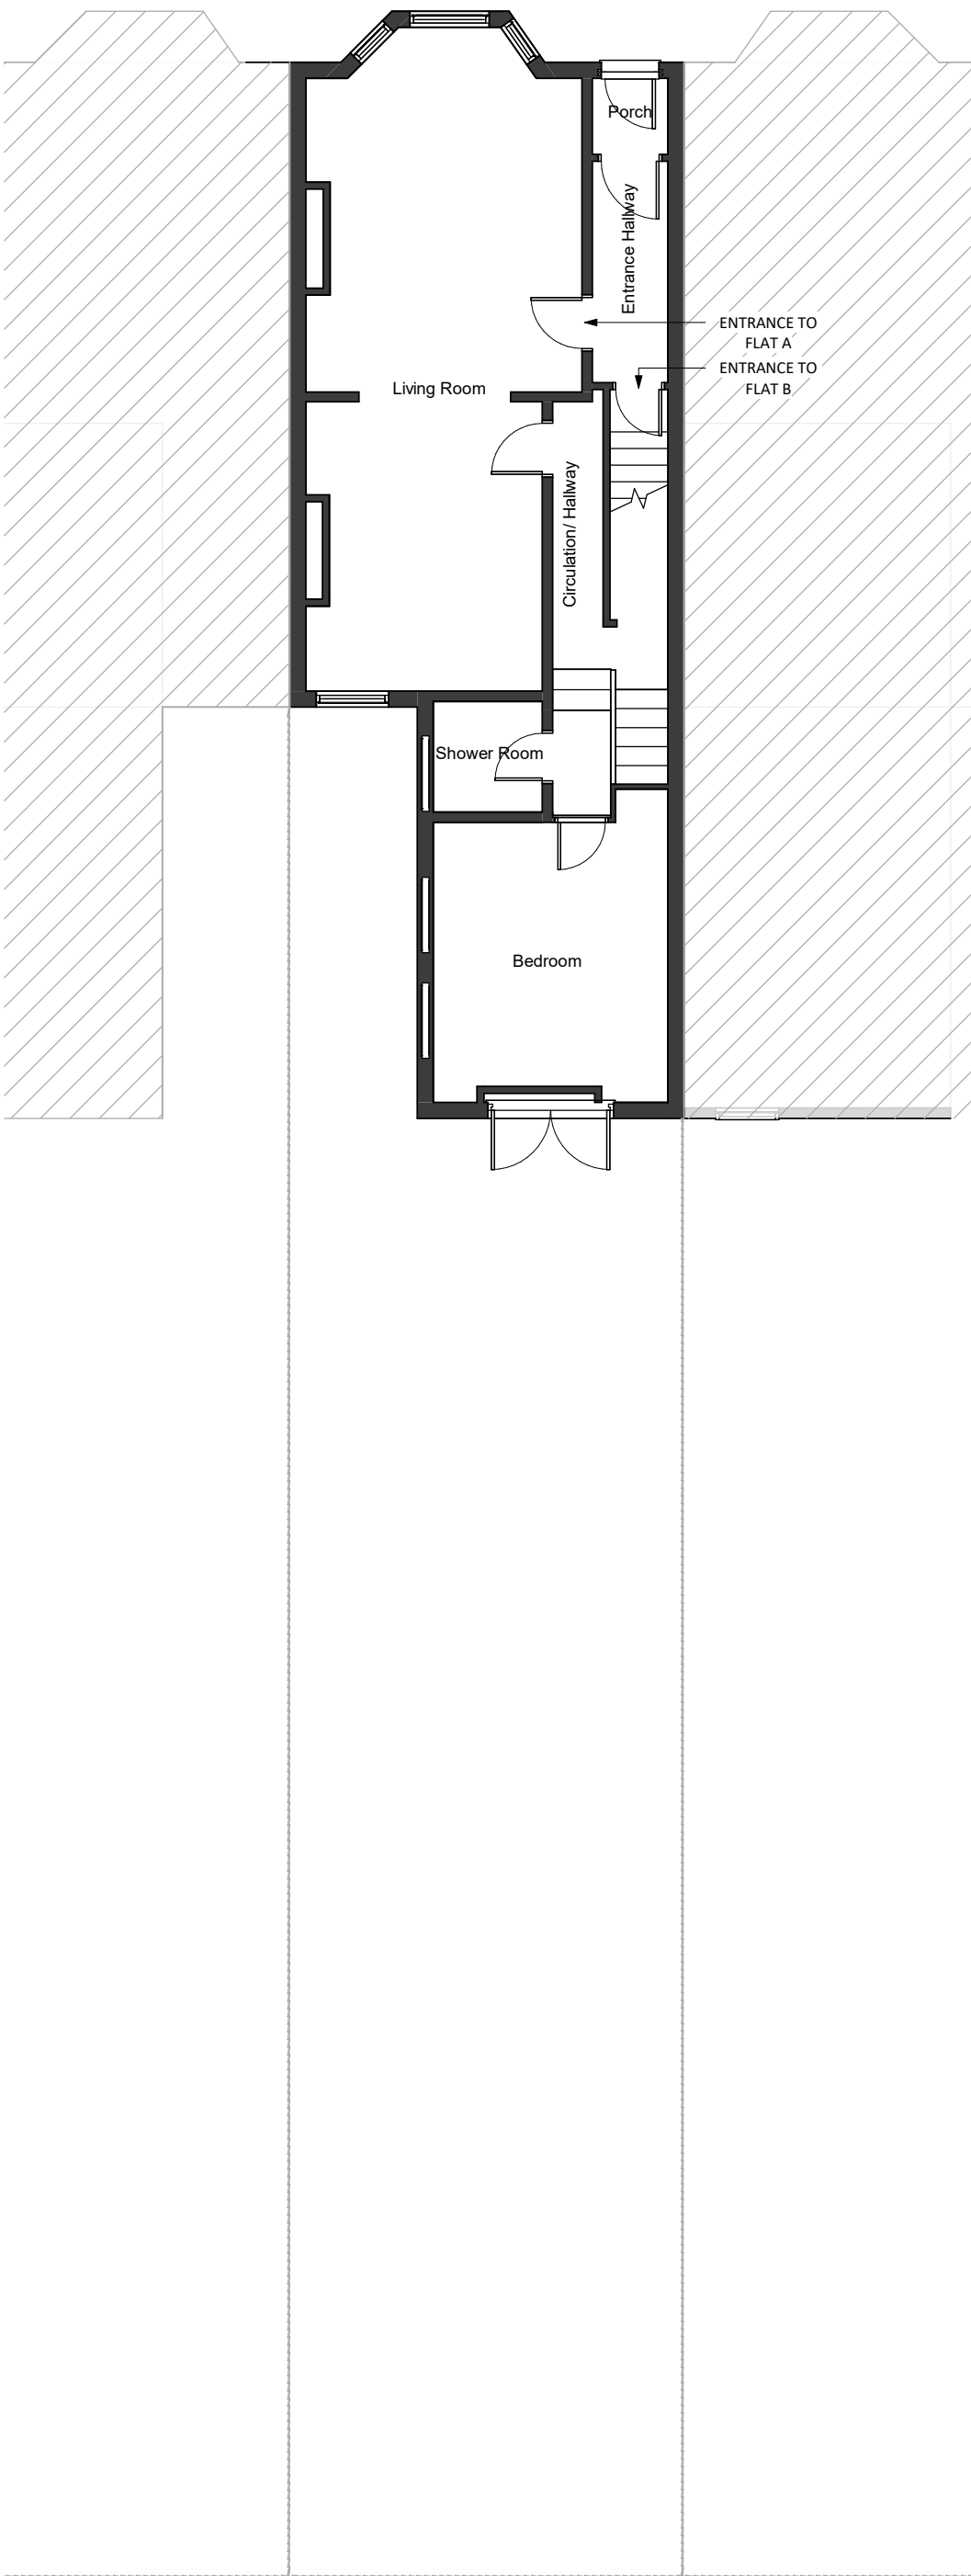


Existing Ground Floor Plan
1 : 100

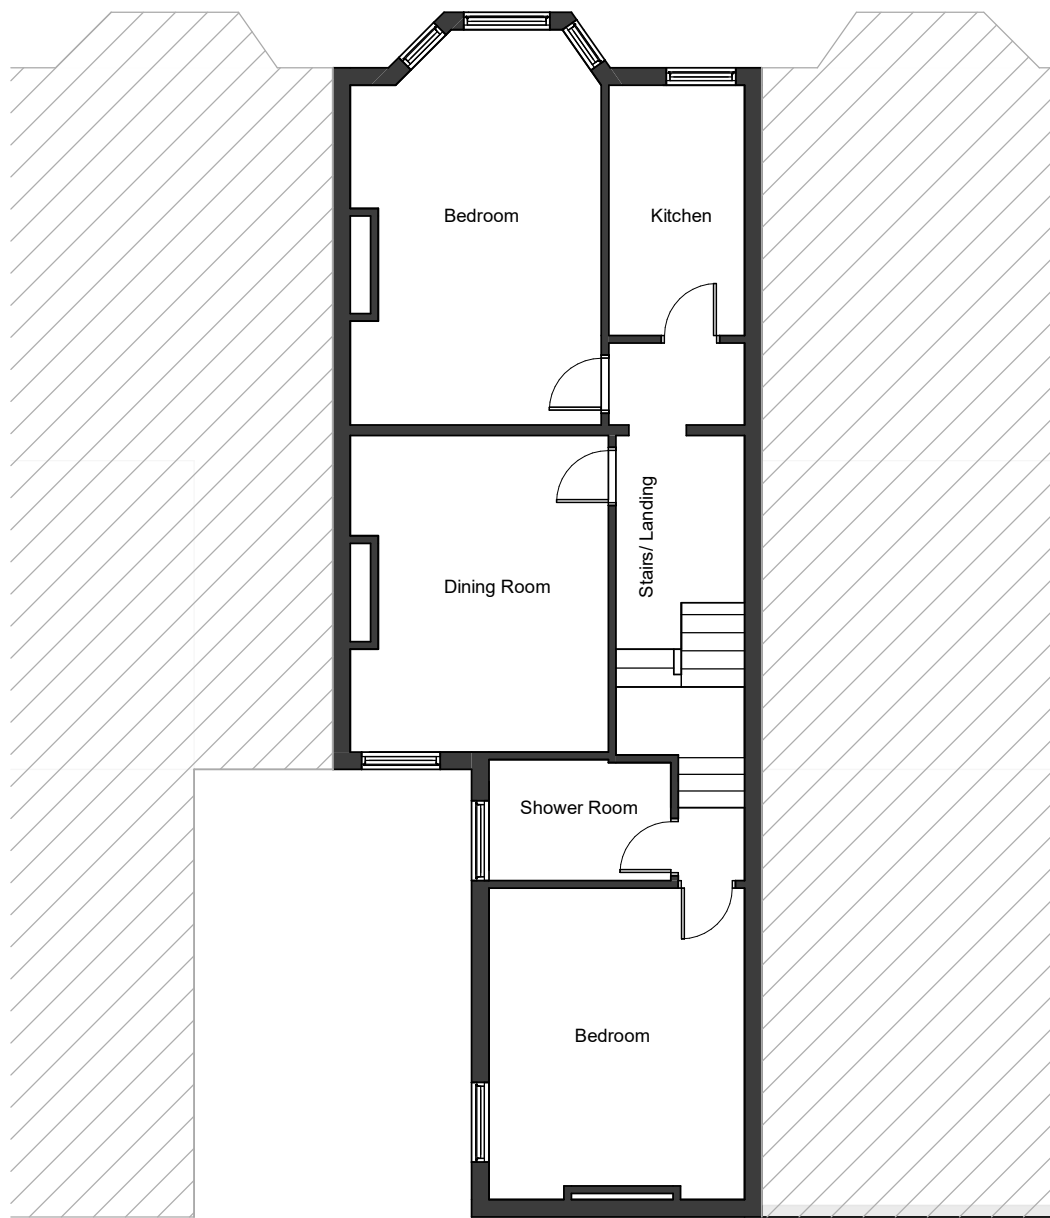

Existing First Floor Plan
1 : 100

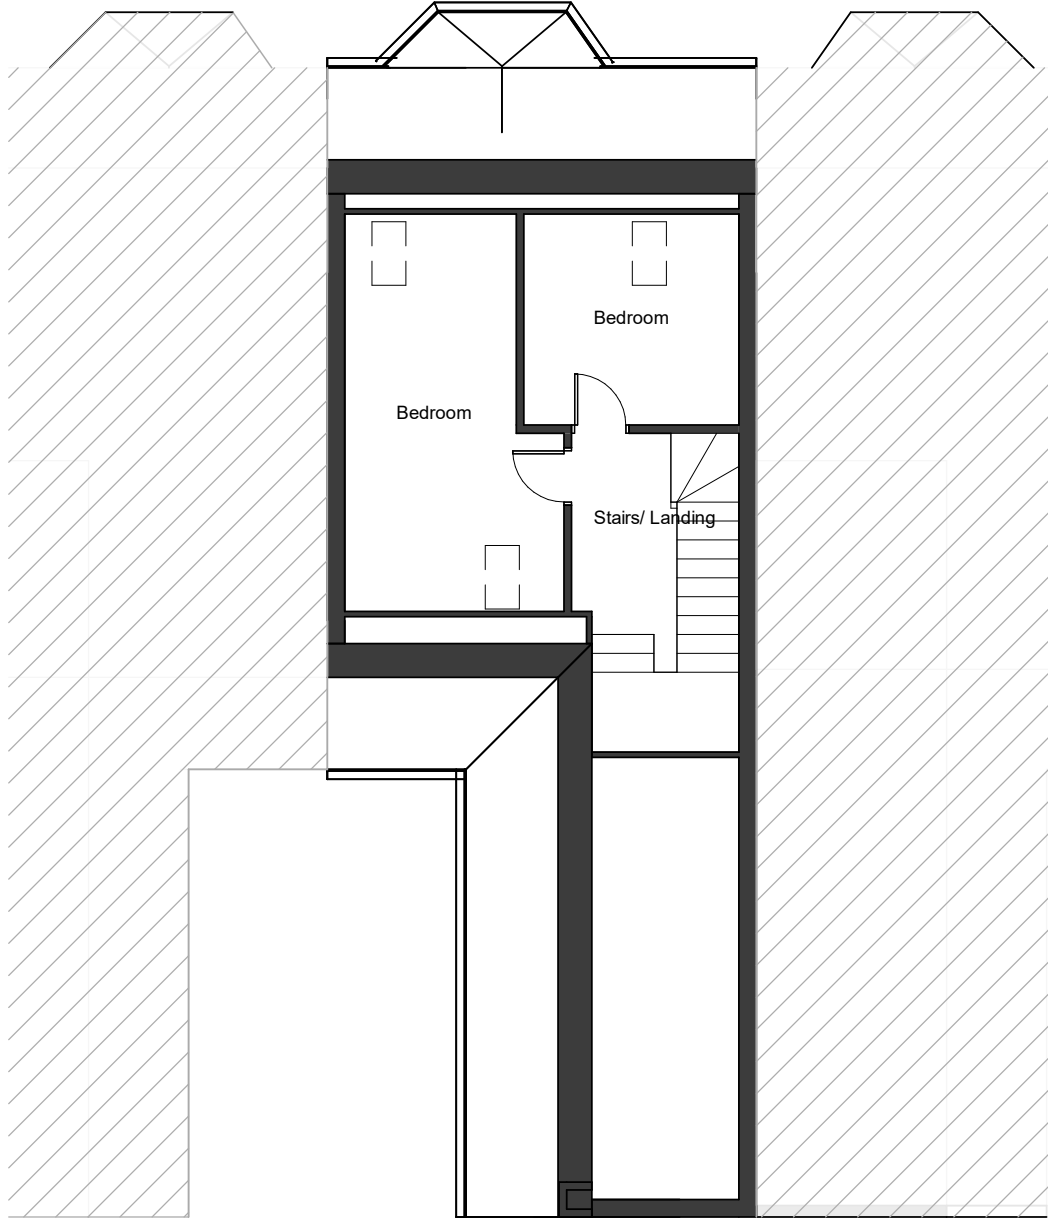


Existing Second Floor Plan
1 : 100

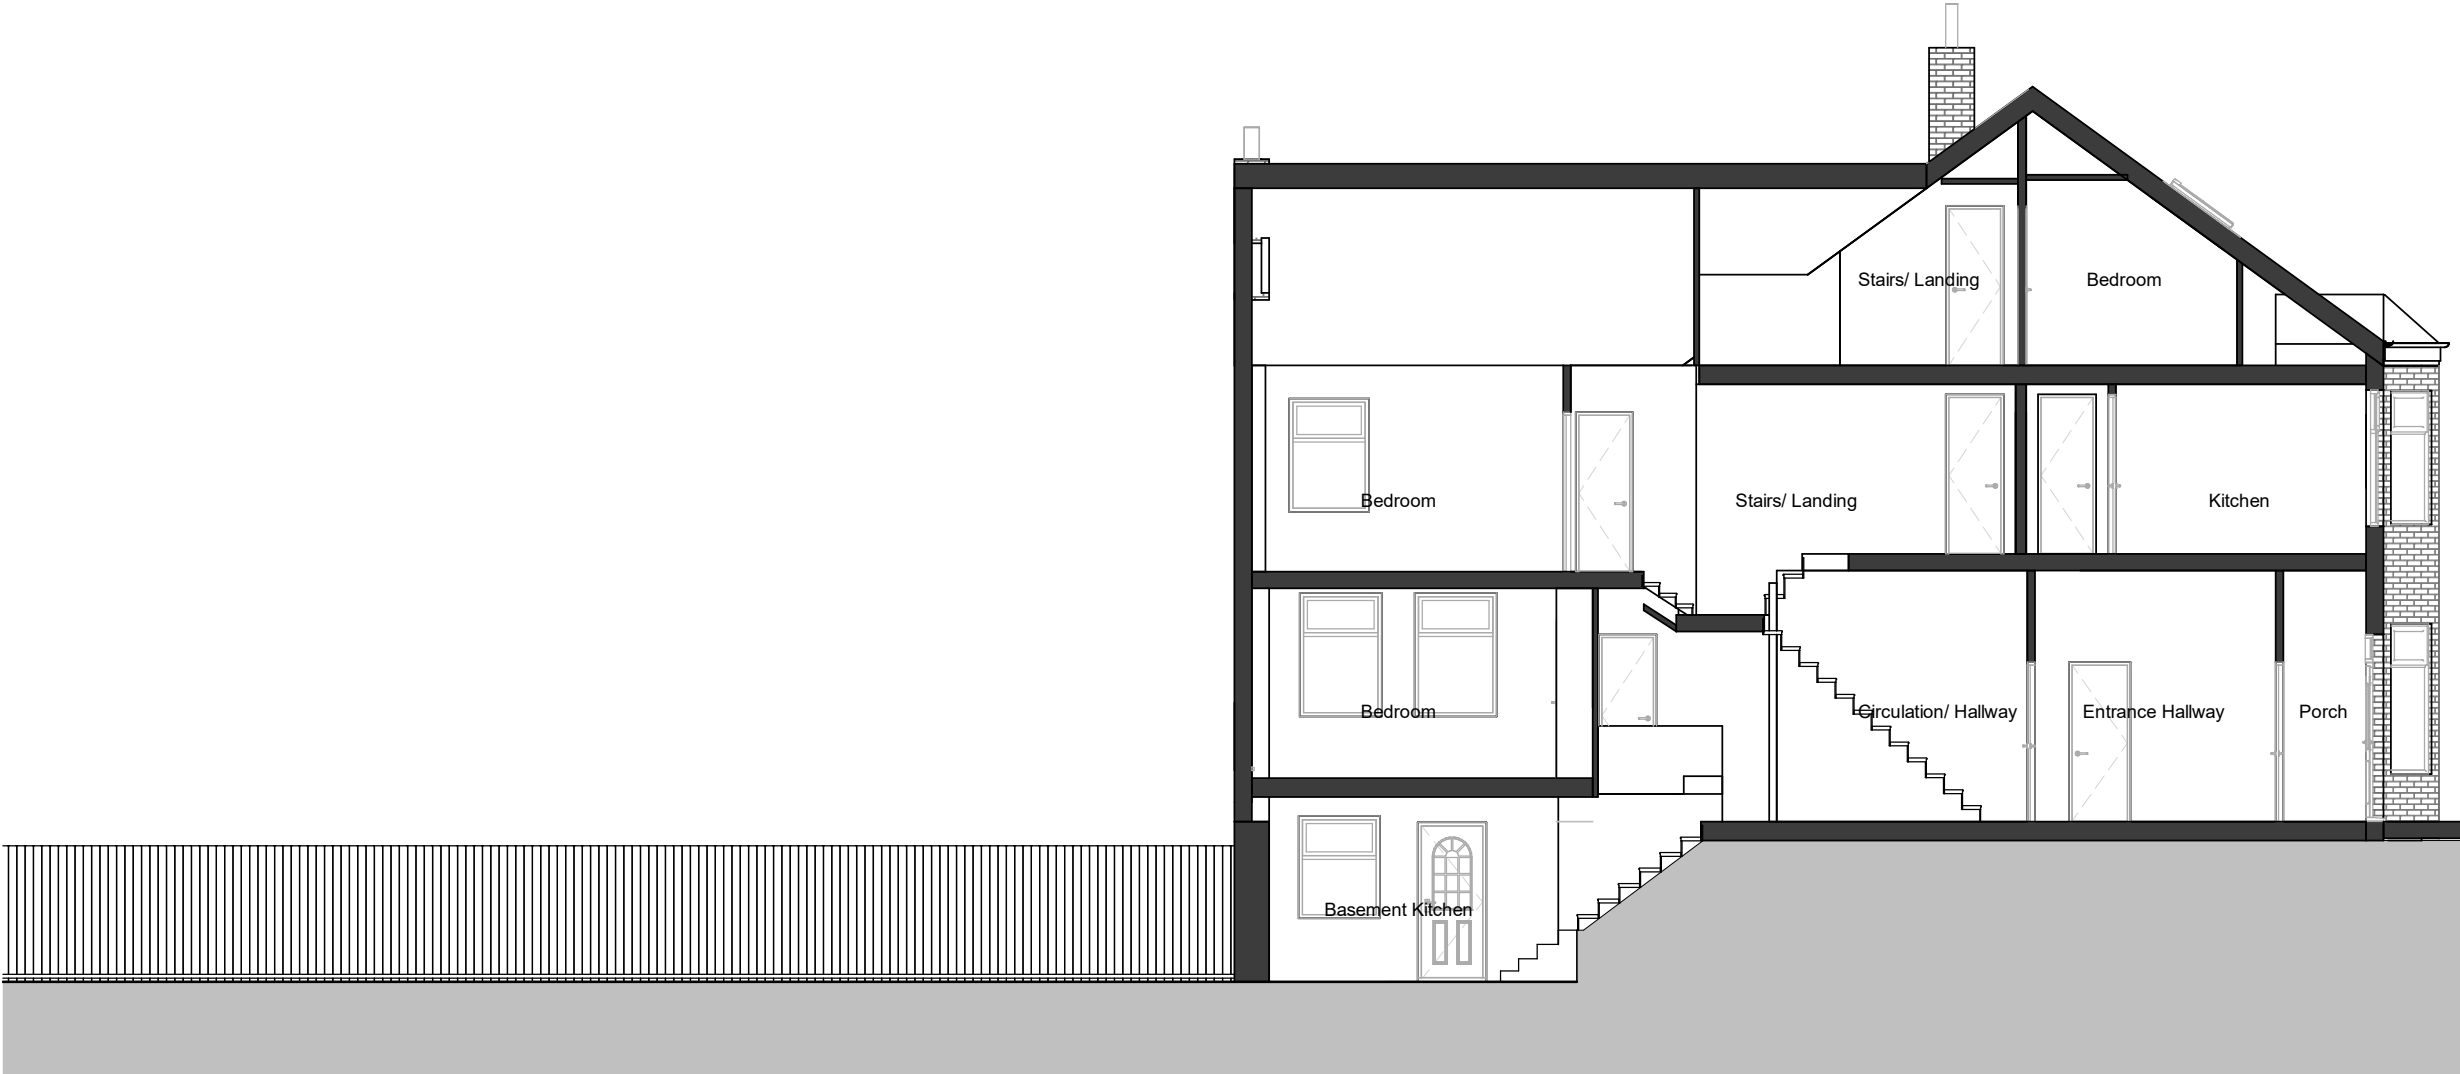

Existing Long Section
1 : 100




Existing North Elevation
1 : 100

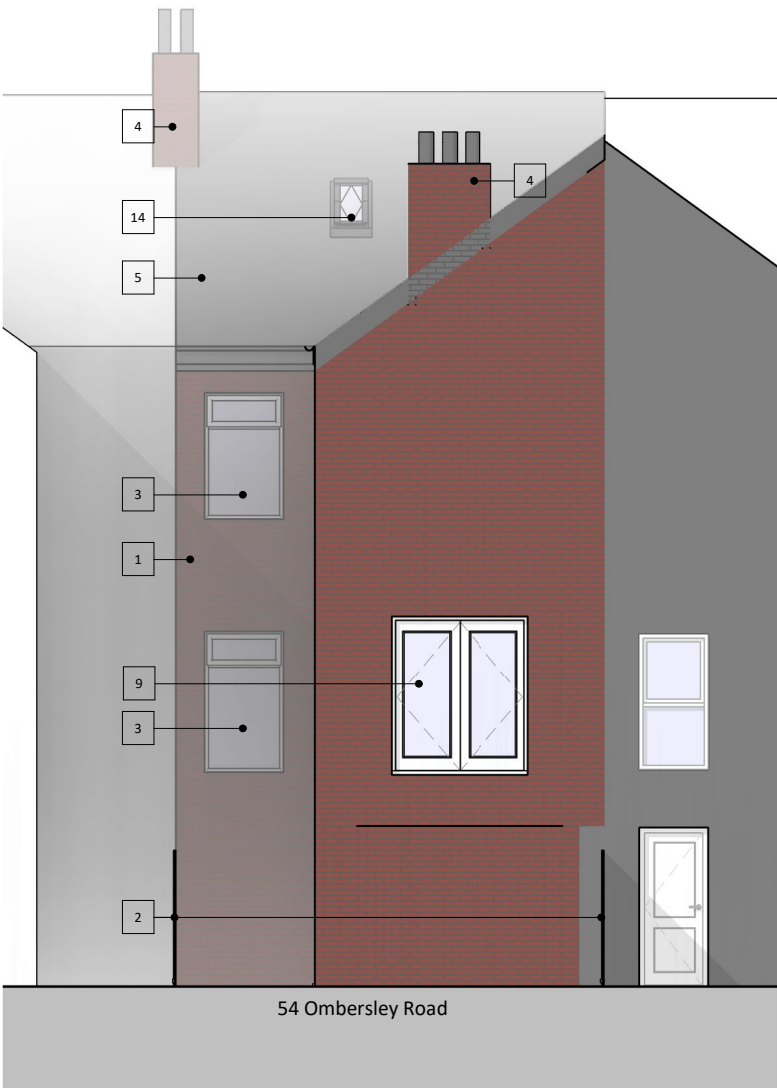

Existing South Elevation
1 : 100



Existing West Elevation
1 : 100

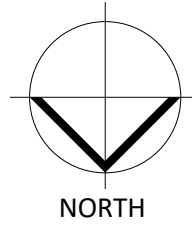

Responsibility is not accepted for errors made by others in scaling from this drawing.
All construction information should be taken from figured dimensions only.

0mm 50mm 100mm

MATERIALS

REF.	ELEMENT
1.	Brick external walls
2.	Timber fencing
3.	Timber windows
4.	Brick chimney
5.	Slate roof
6.	Wooden fascia boards
7.	UPVC windows
8.	UPVC rainwater goods
9.	UPVC double doors
10.	UPVC external door
11.	White UPVC window
12.	PPC Aluminium parapet capping
13.	Bi-fold external doors
14.	Roof lights

Status Rev Date Description

SS/.
Sustainable Studio Architects

CLIENT

Mr C Jones

PROJECT

Domestic Renovations & Extensions
54 Ombersley Road

DRAWING TITLE

Existing Drawings

DRAWING STATUS

PL : PLANNING

DRAWING NUMBER

PL-002

Project | Originator | Zone | Level | Type | Role | Number

SCALE REVISION

As indicated @ A1