
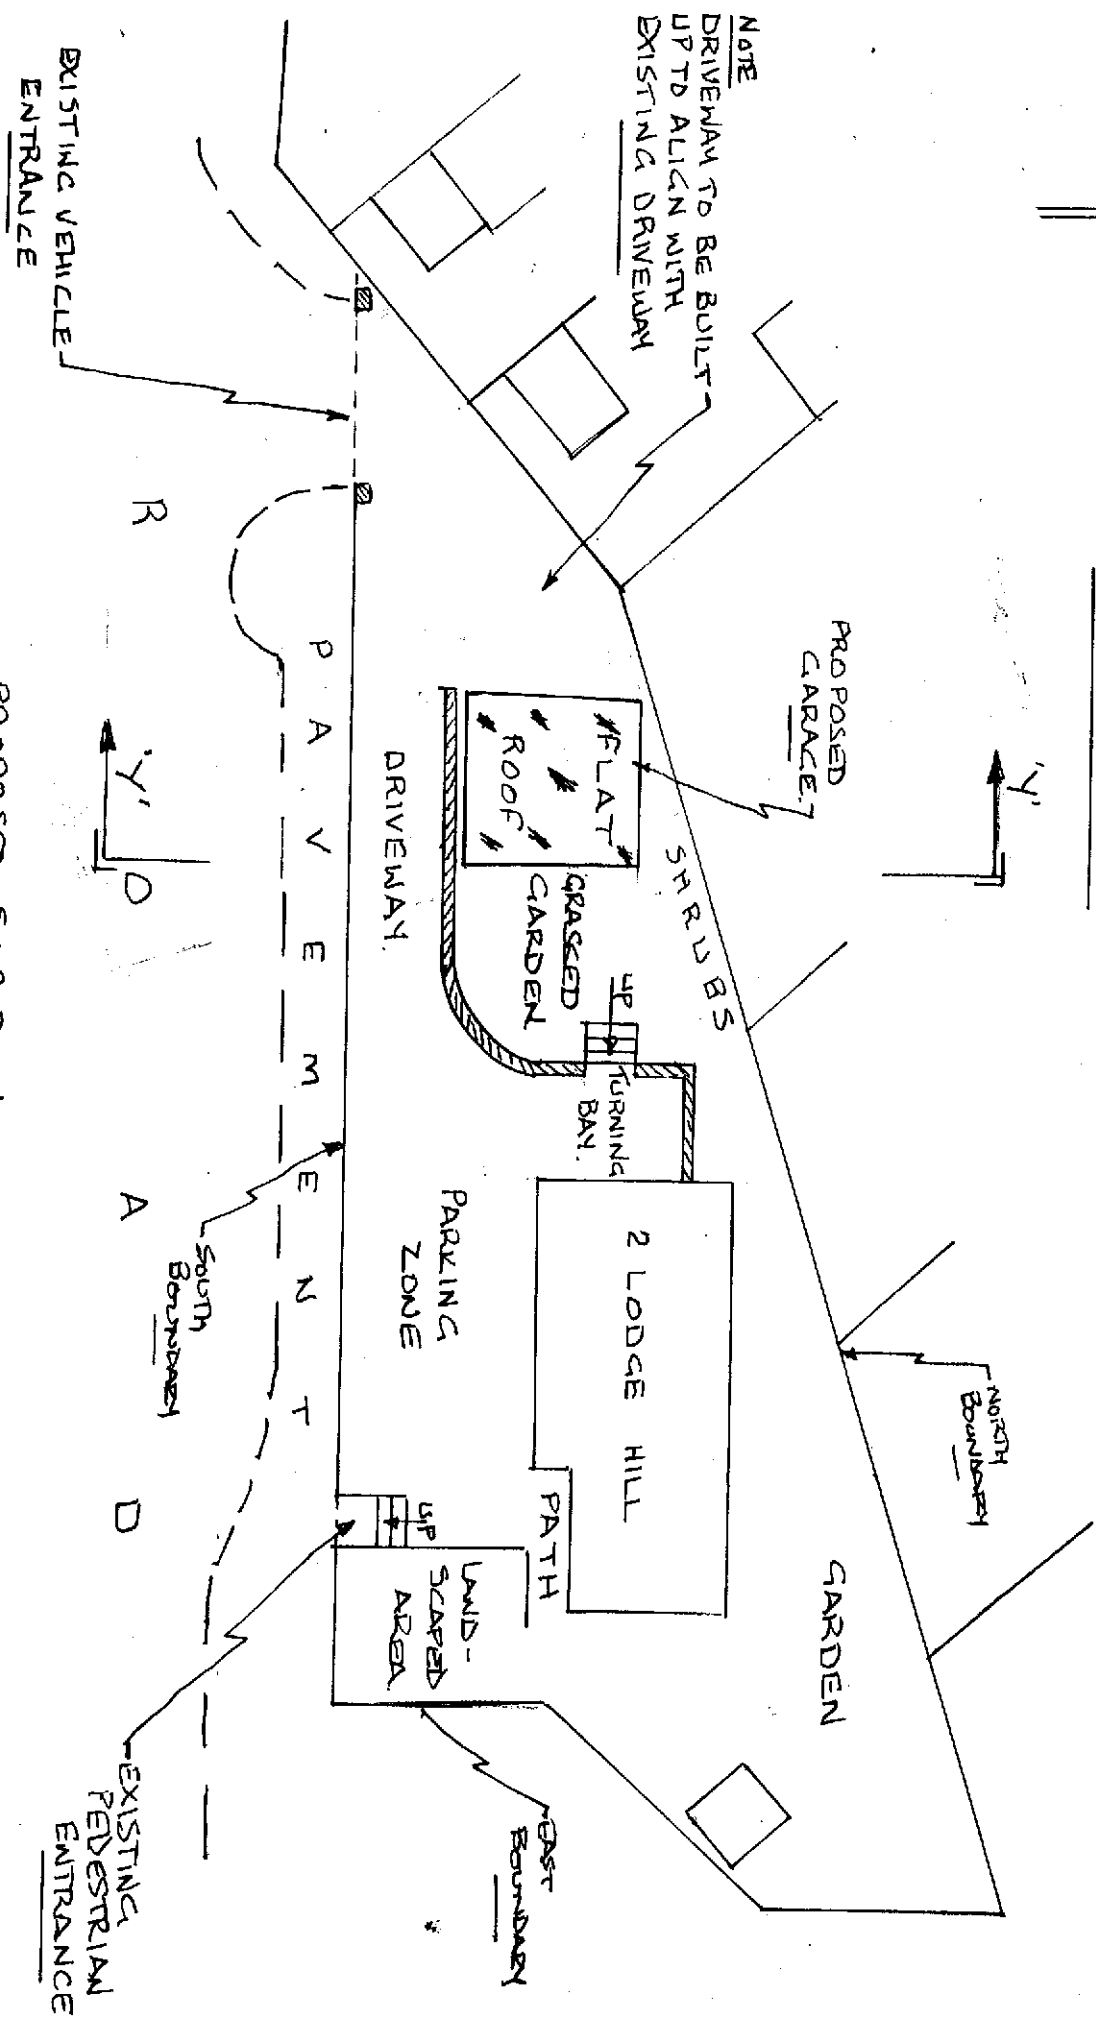


NOTE - FOR PROPOSED
SECTION 'Y-Y'
SEE DRG. REF. 6

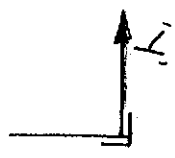

PROPOSED SITE PLAN

• 2/7/25 - Location of GARAGE CHANGED

PROPOSED SITE PLAN FOR 2, LODGE HILL, CAERLEON, NPT, NP18 8DA.

② A3

SCALE 1:200
DRG. REF. 5A