



PROPOSED FINISHES


ROOF - DARK TILES.
WALLS - BUFF FACING BRICK.
DOOR - WHITE UPVC.
WINDOWS - WHITE UPVC.
NOTE
ALL FINISHES TO
MATCH EXISTING.

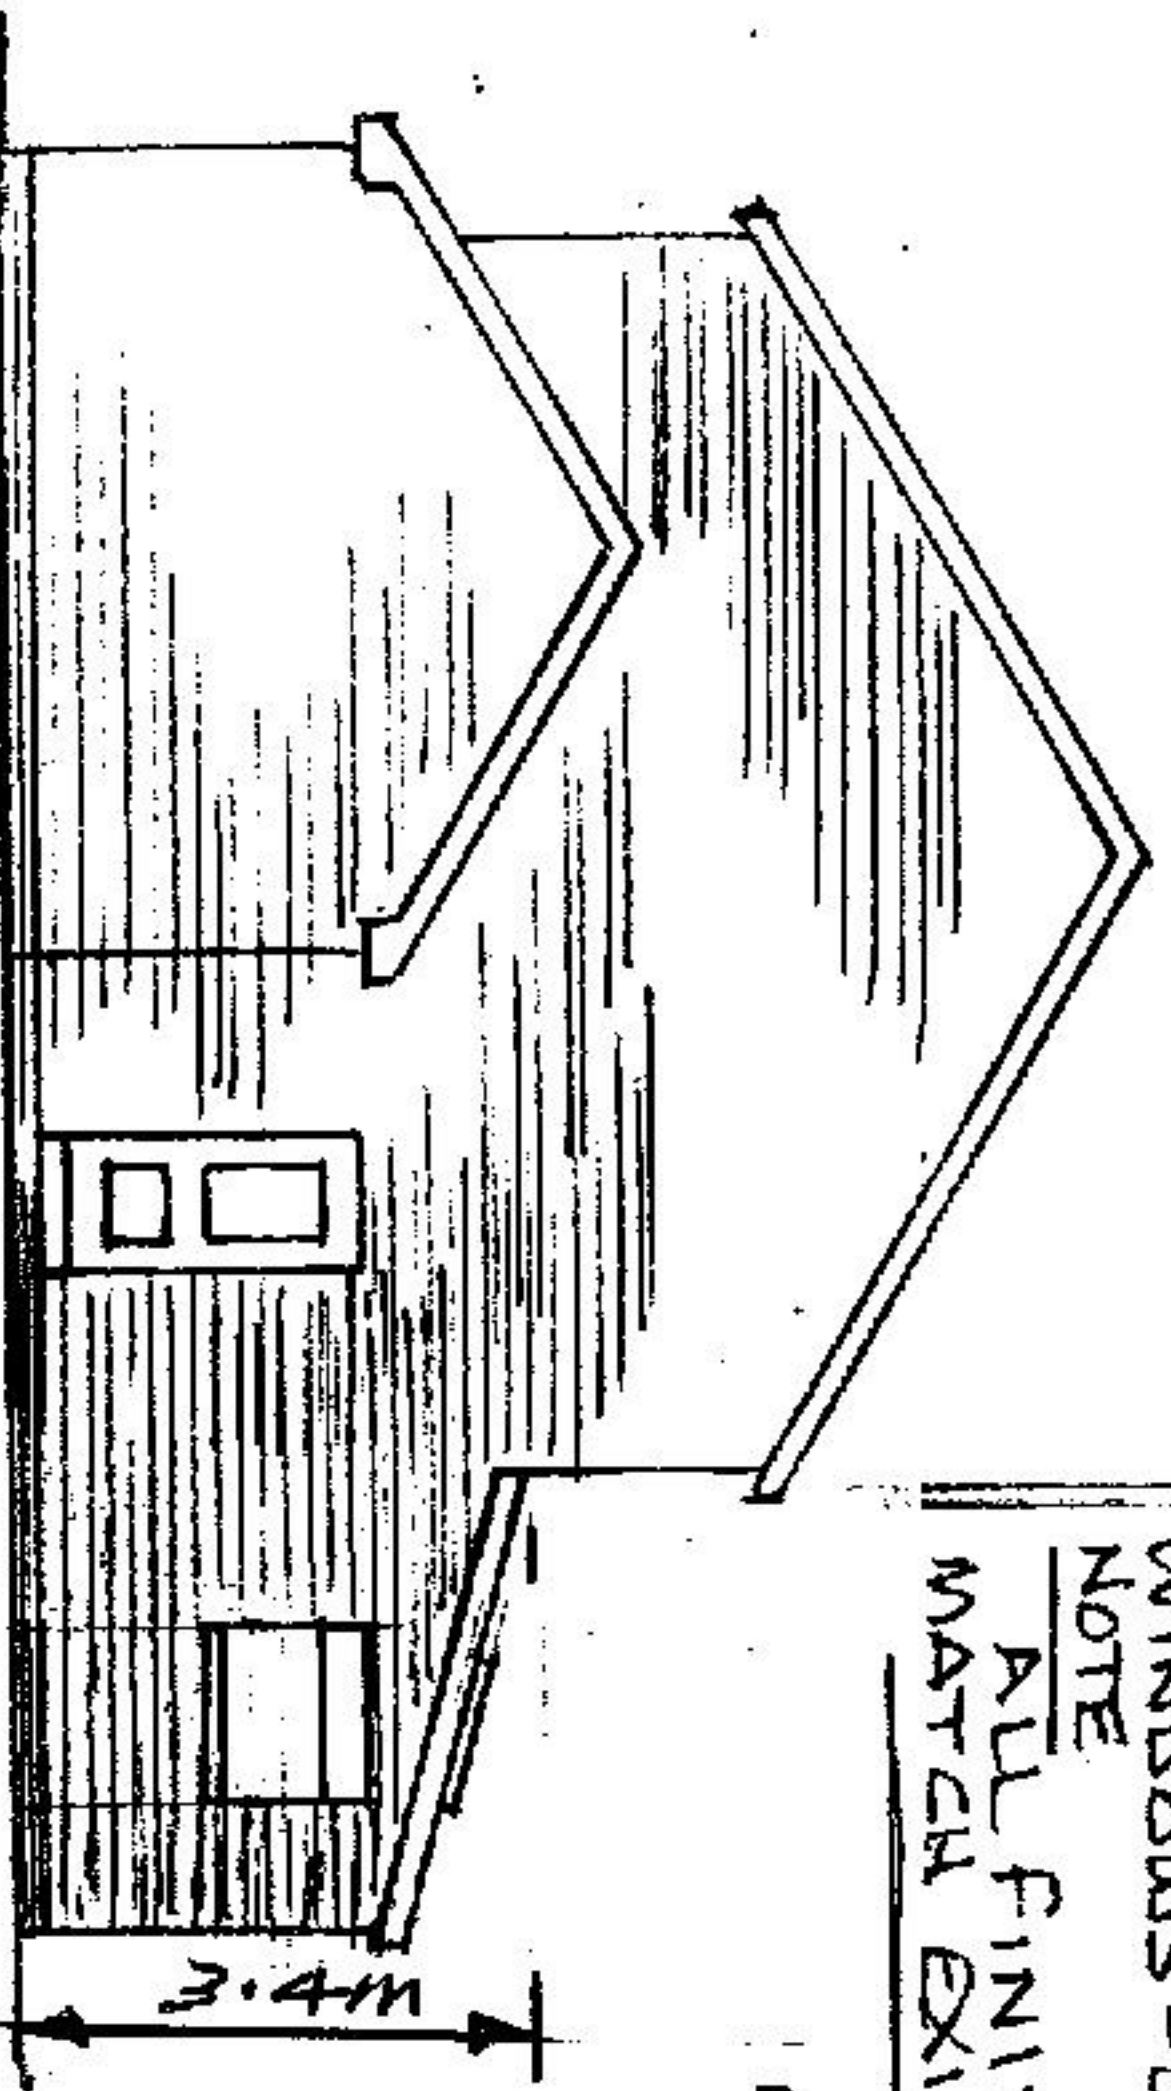

PROPOSED SIDE ELEVATION

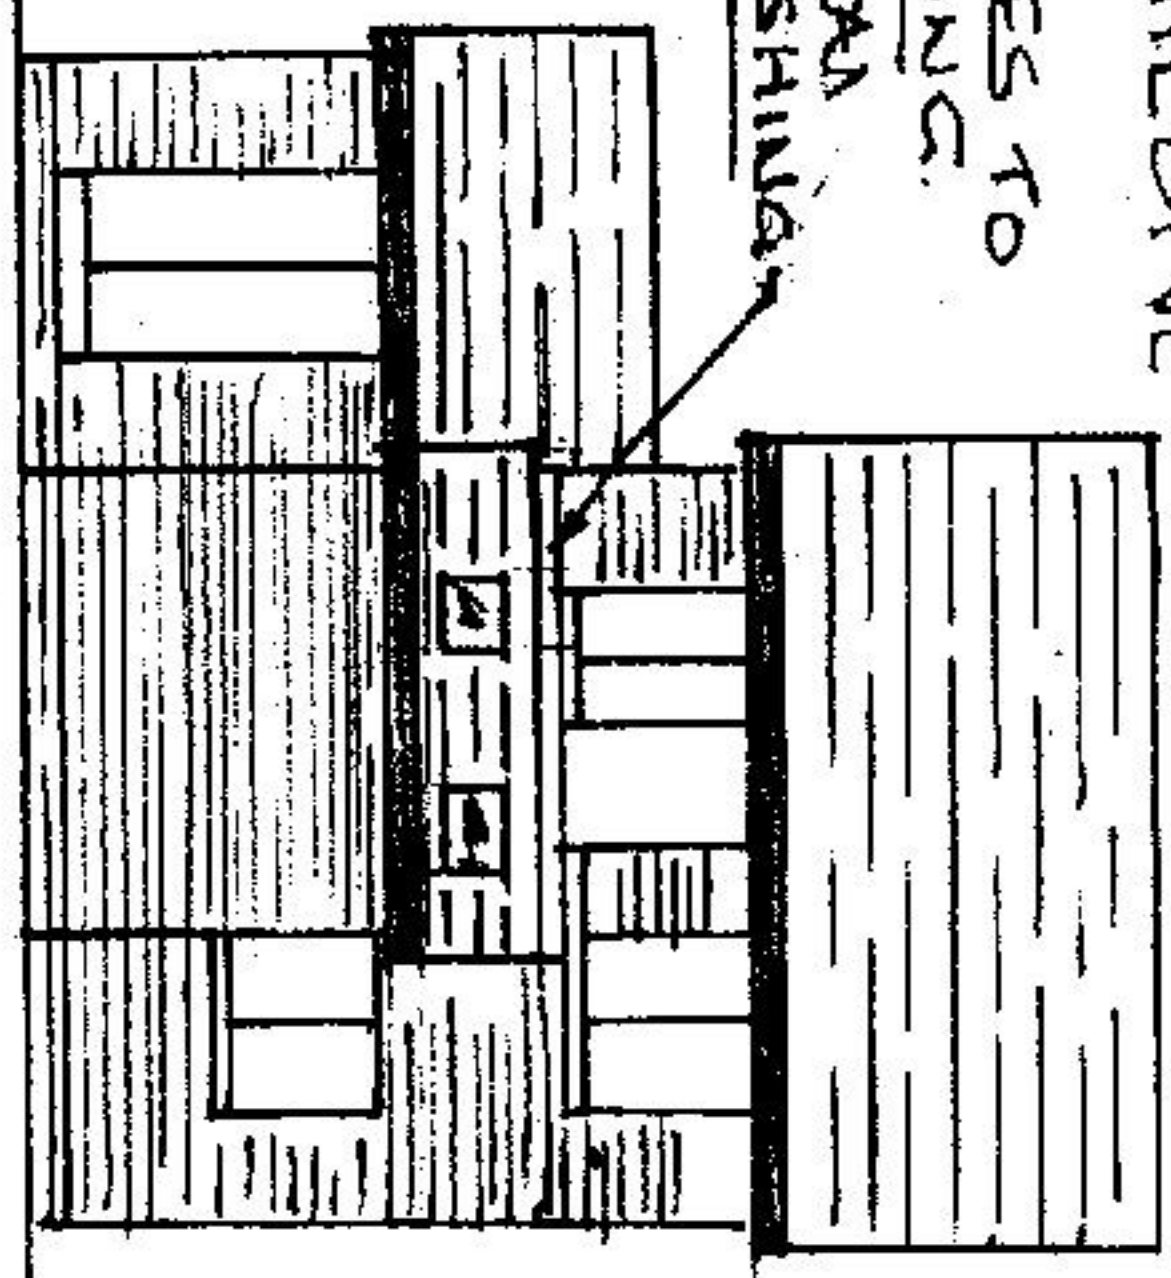


PROPOSED REAR ELEVATION

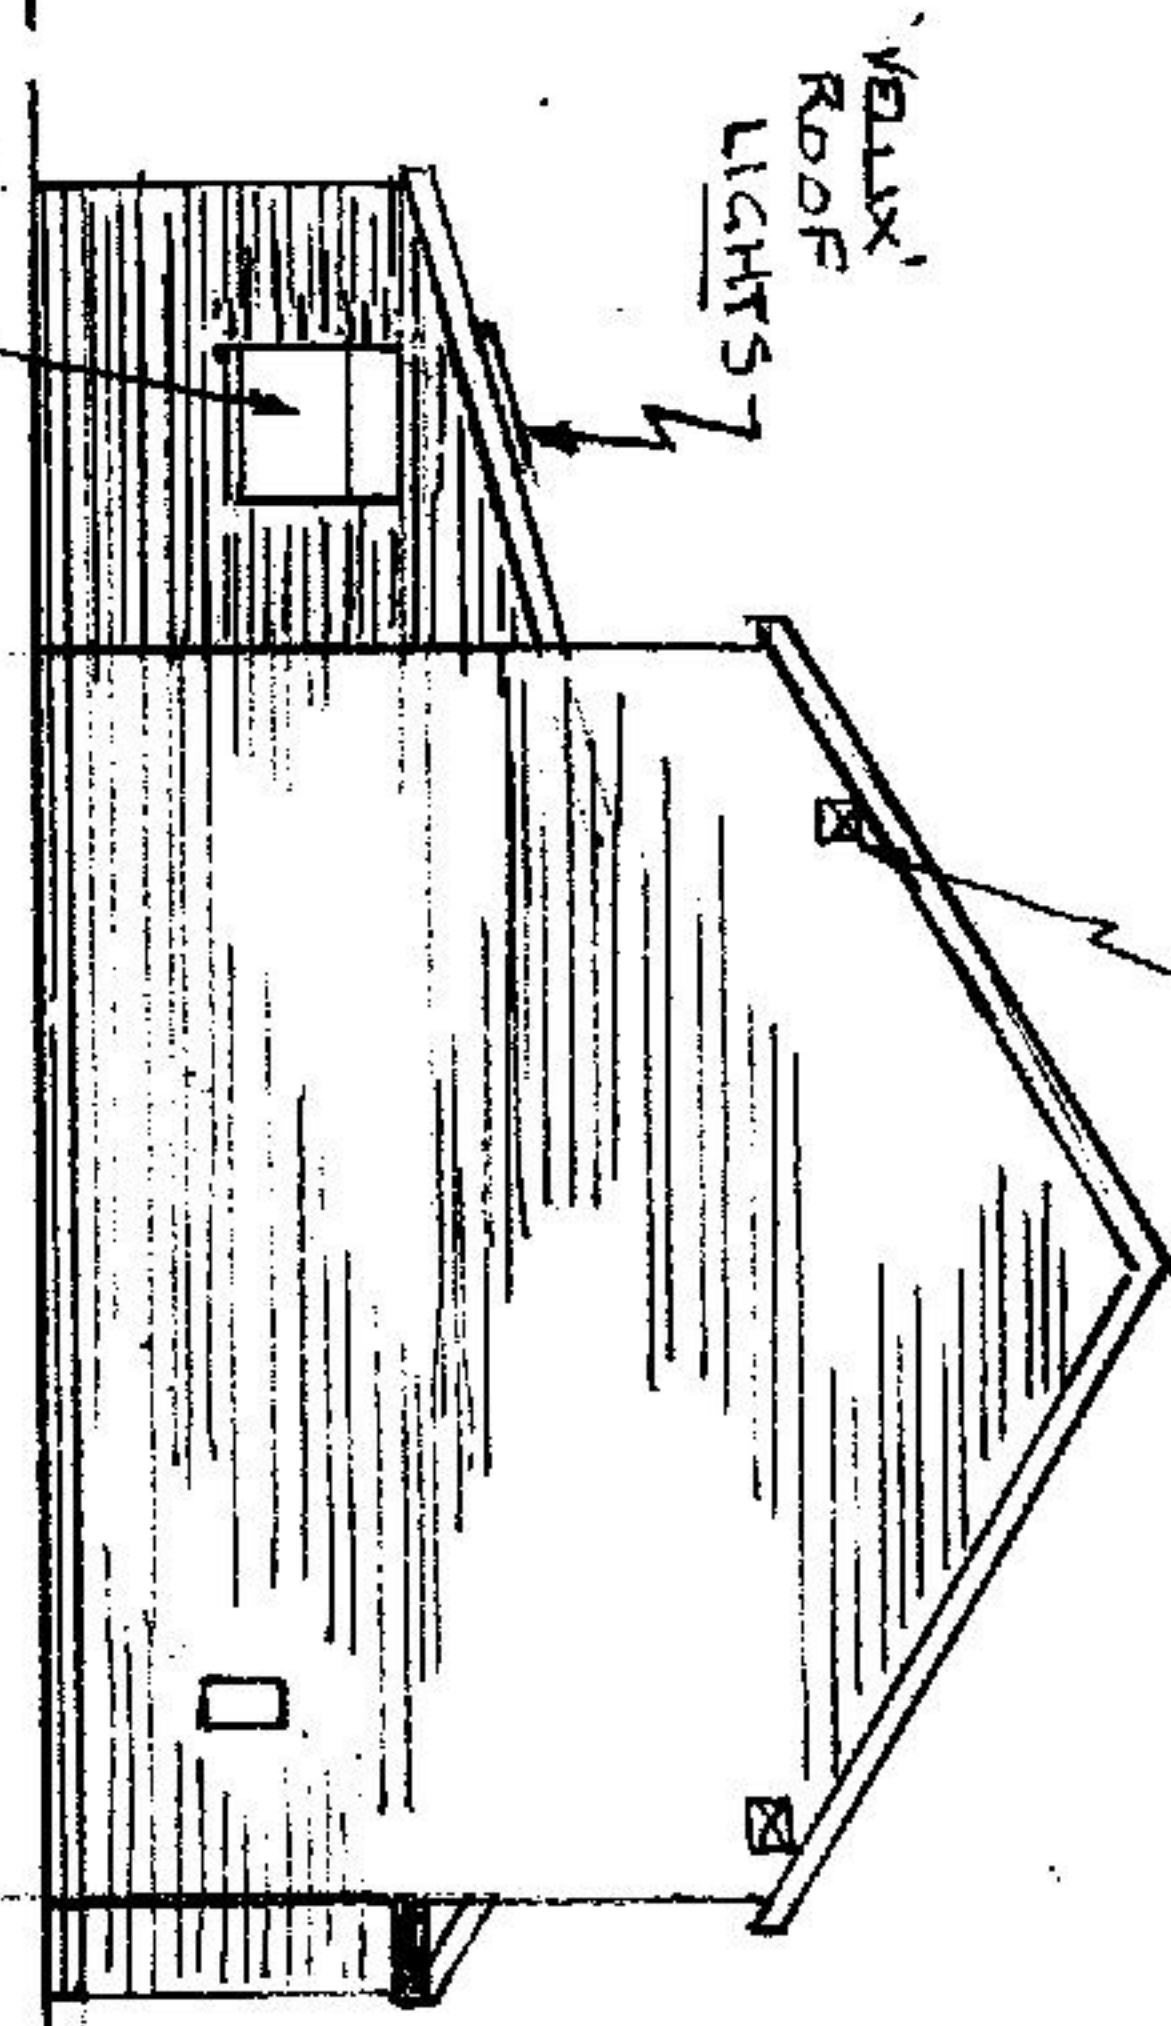


PROPOSED SIDE ELEVATION
OPaque GLASS:-
TO BOTH WINDOWS.

EXISTING FINISHES


ROOF - DARK TILES.
WALLS - BUFF FACING BRICKWORK.
DOORS - WHITE UPVC.
WINDOWS - WHITE UPVC.

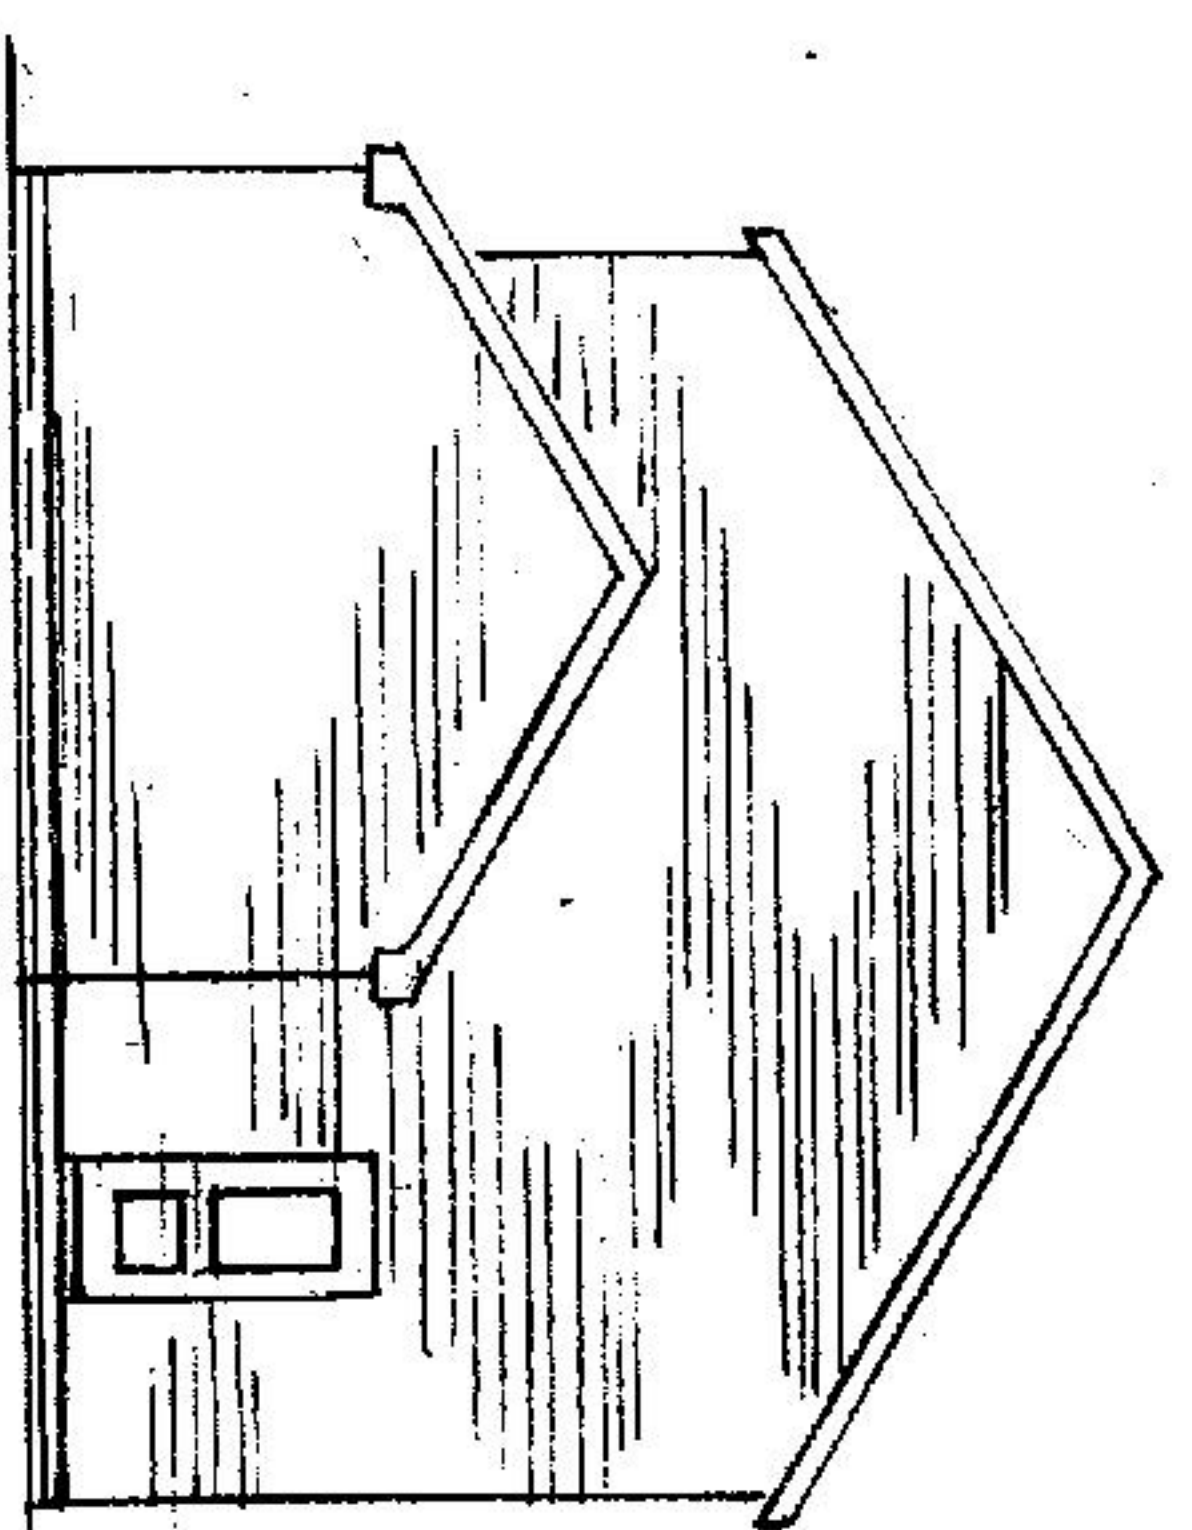

EXISTING SIDE ELEVATION

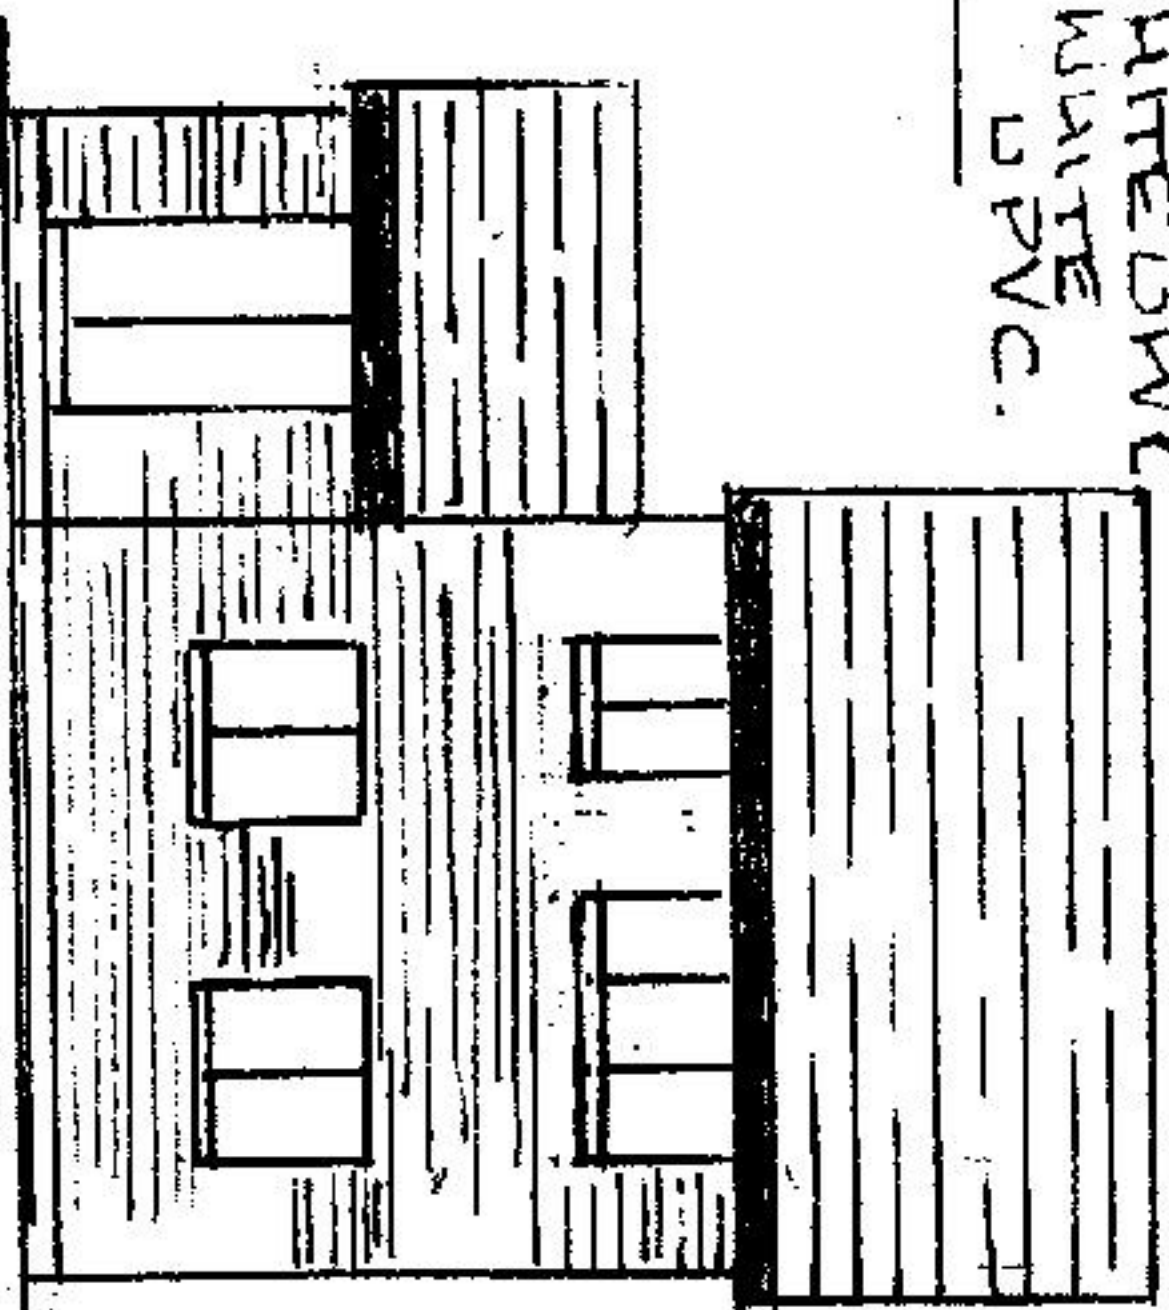

EXISTING REAR VIEW

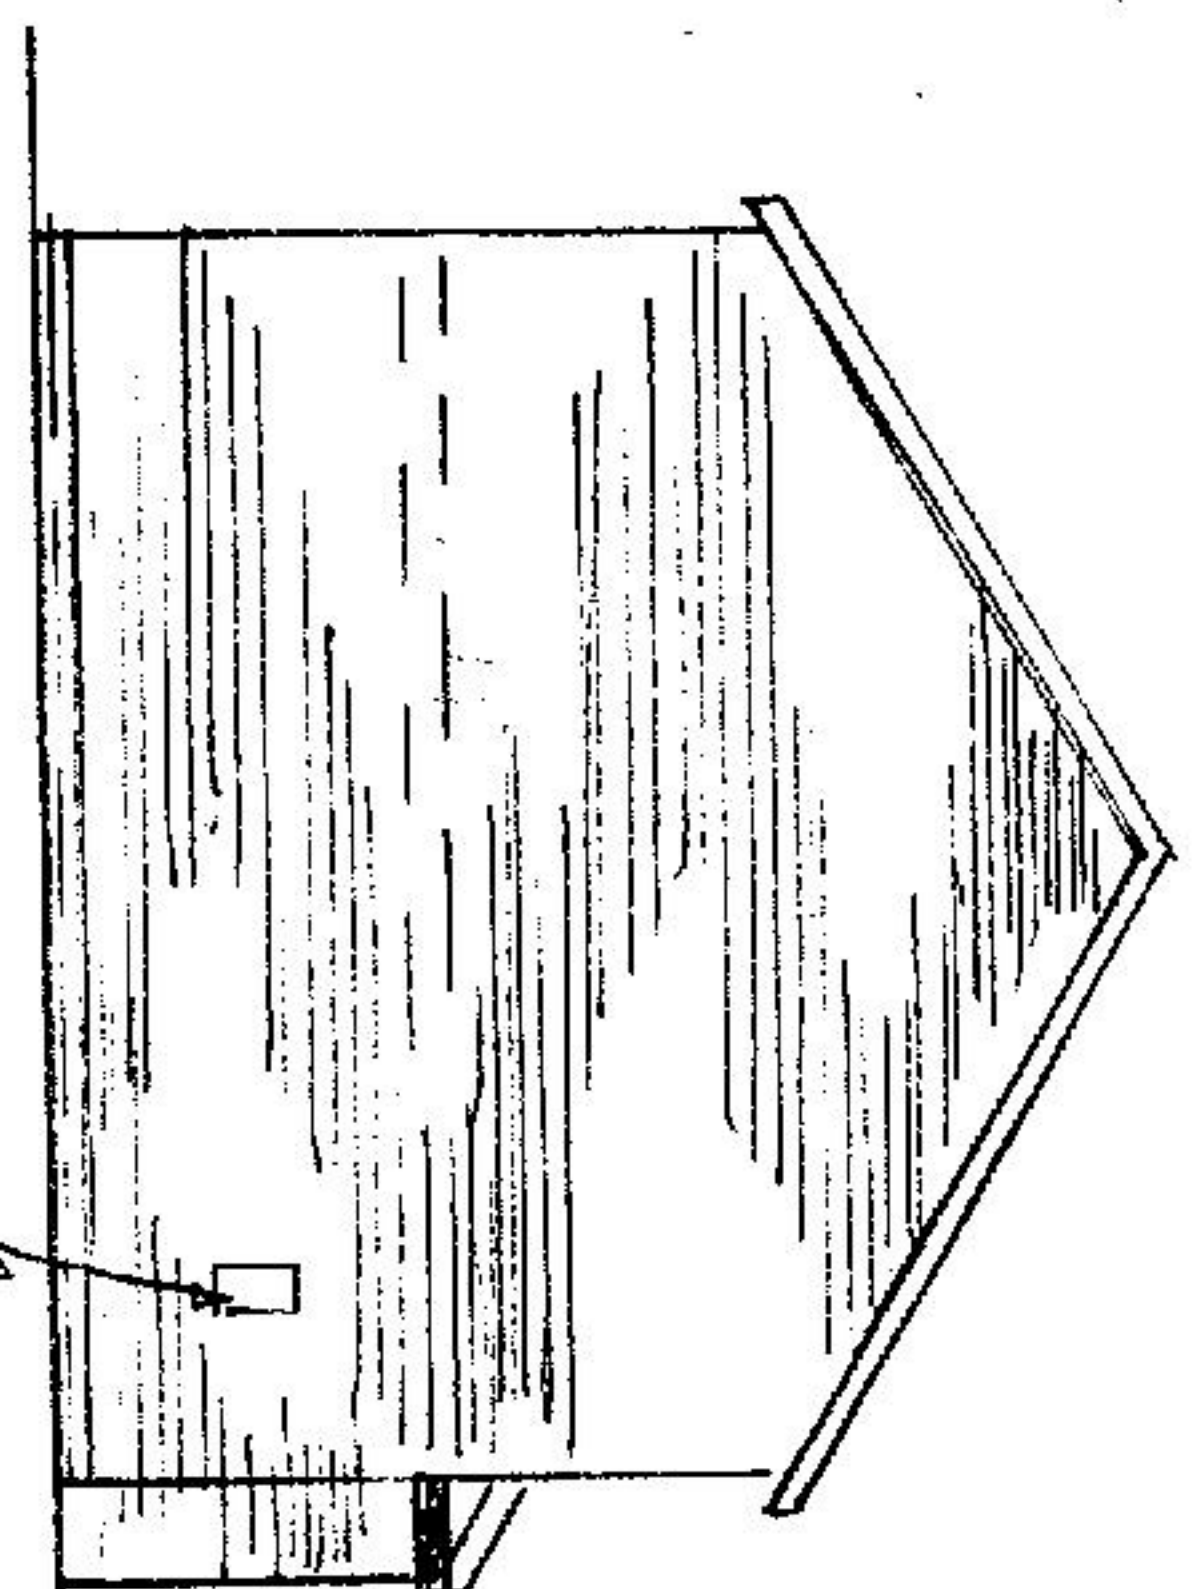

EXISTING SIDE ELEVATION

ELEVATIONS OF 48, FORCE CLOSE, CAERLEON, NEWPORT.

SCALE 1:100
DRG. REF. 1