



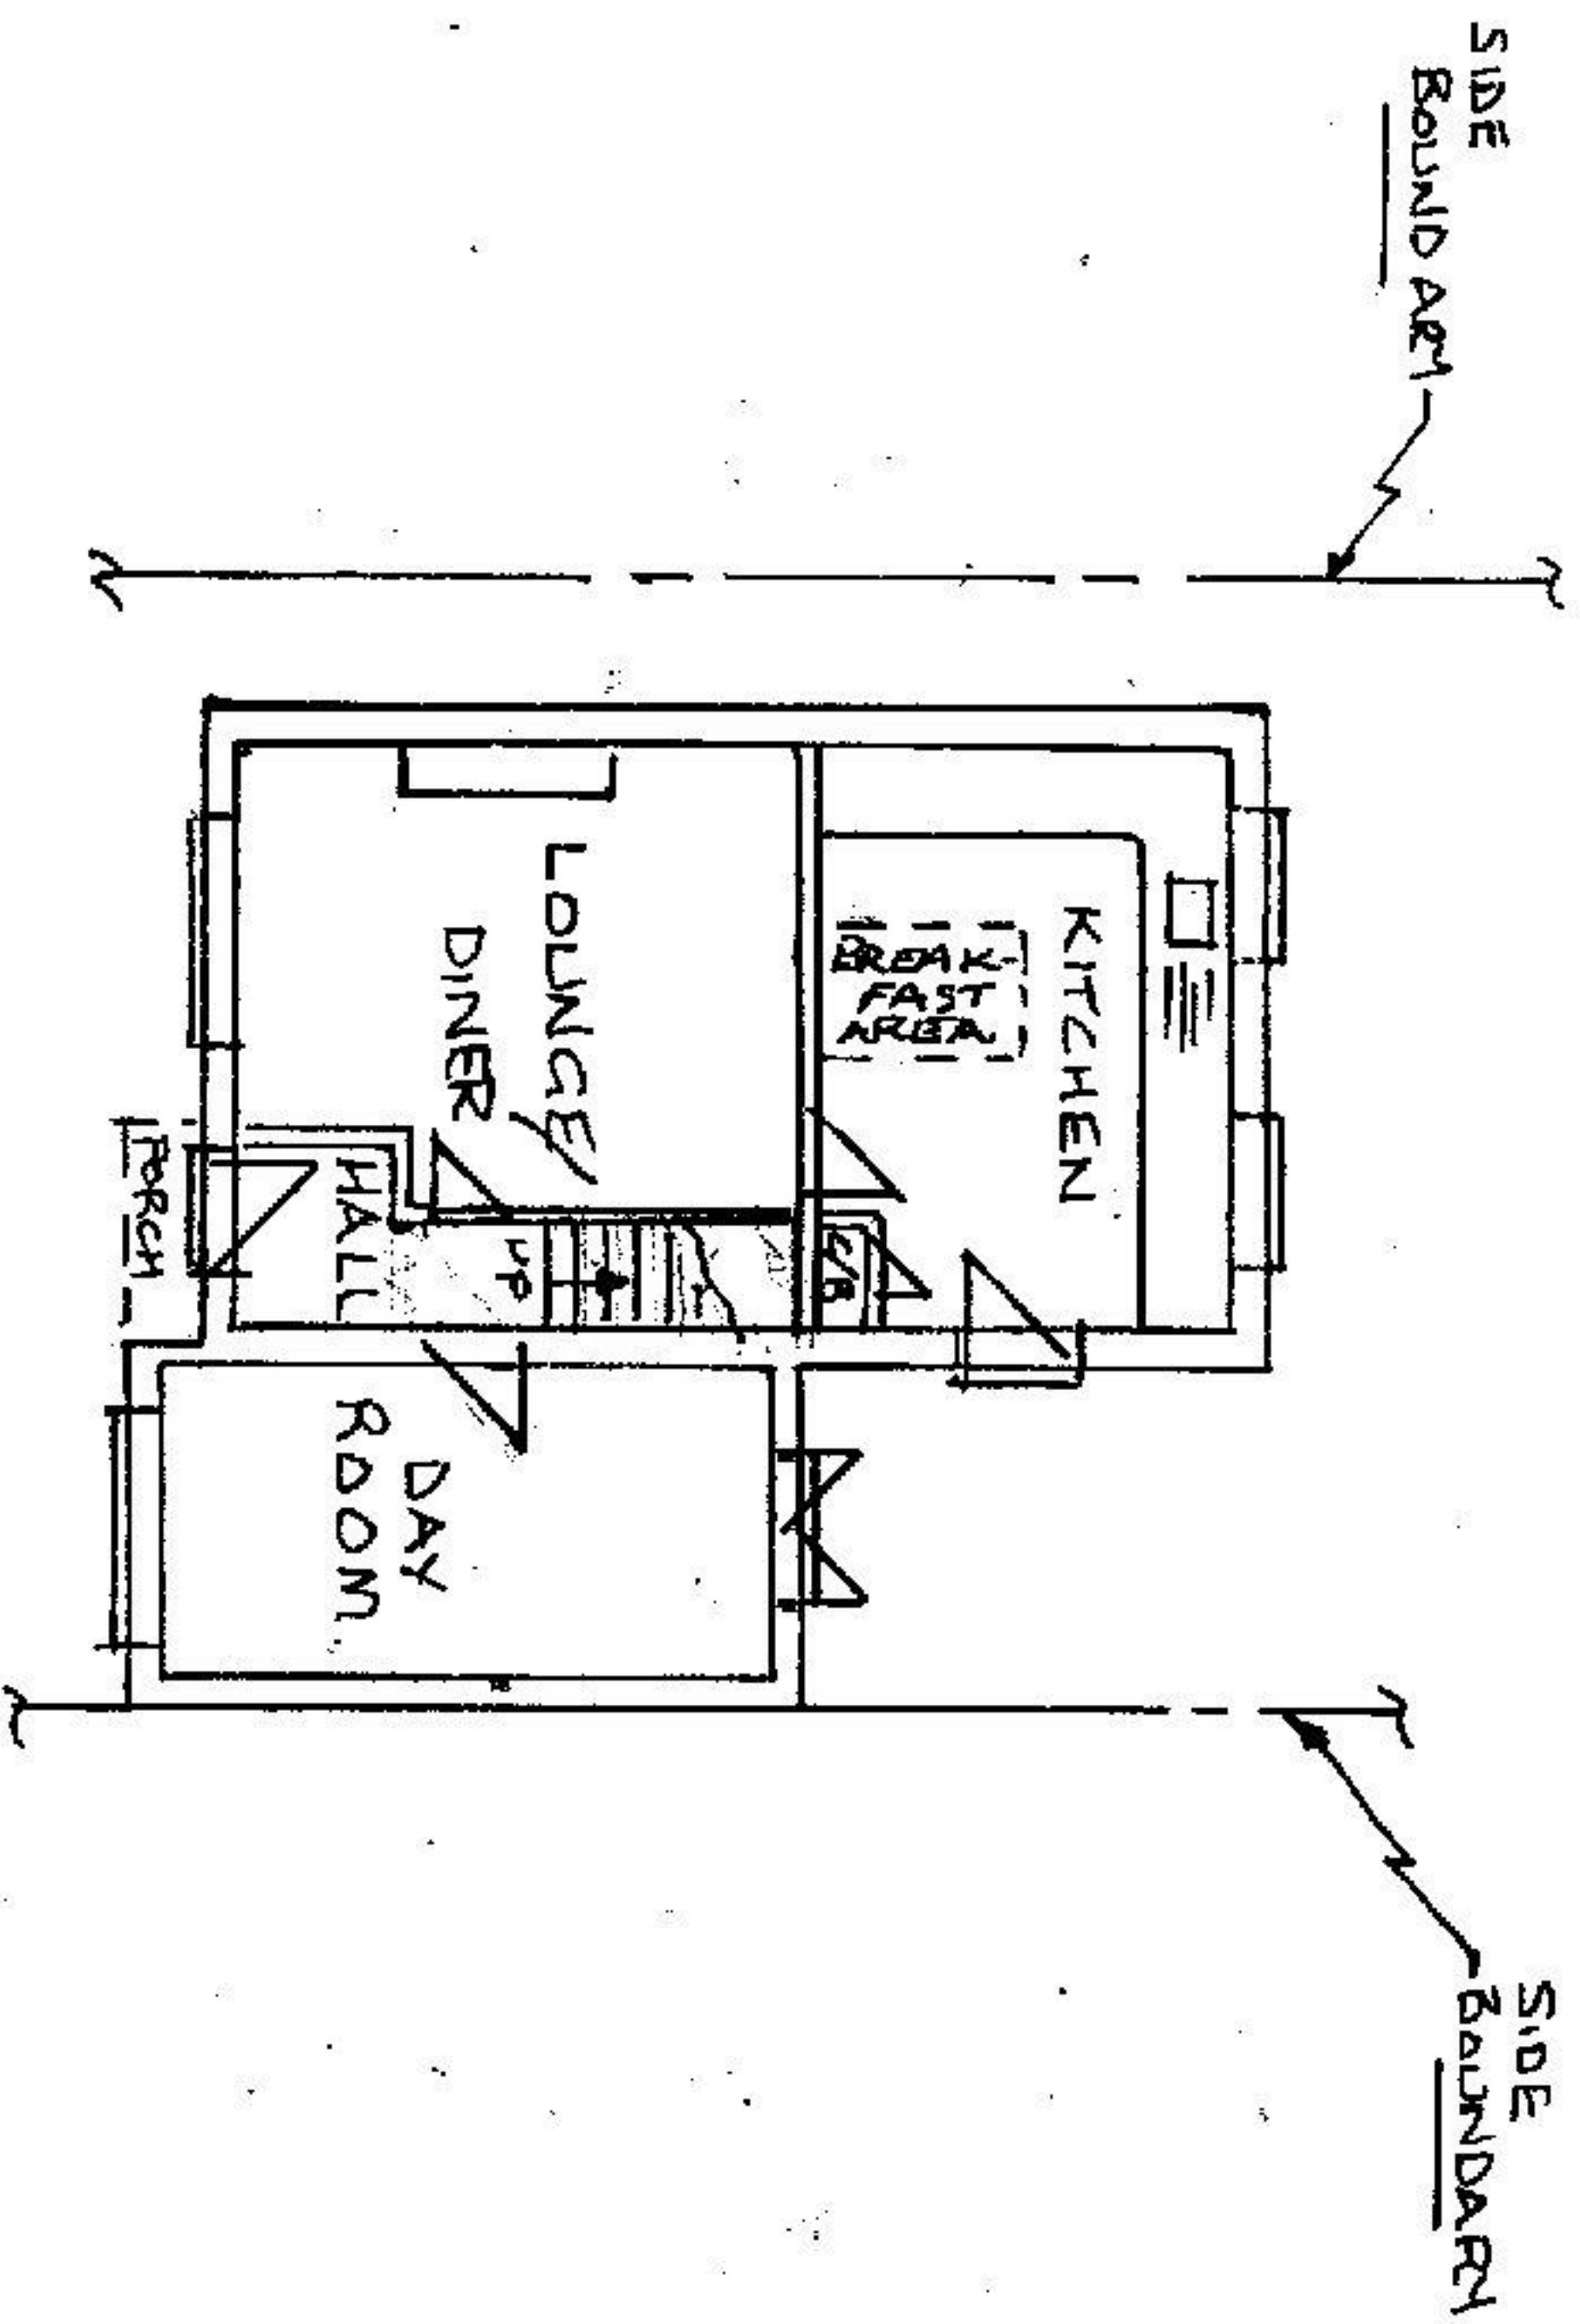

EXISTING GROUND FLOOR PLAN

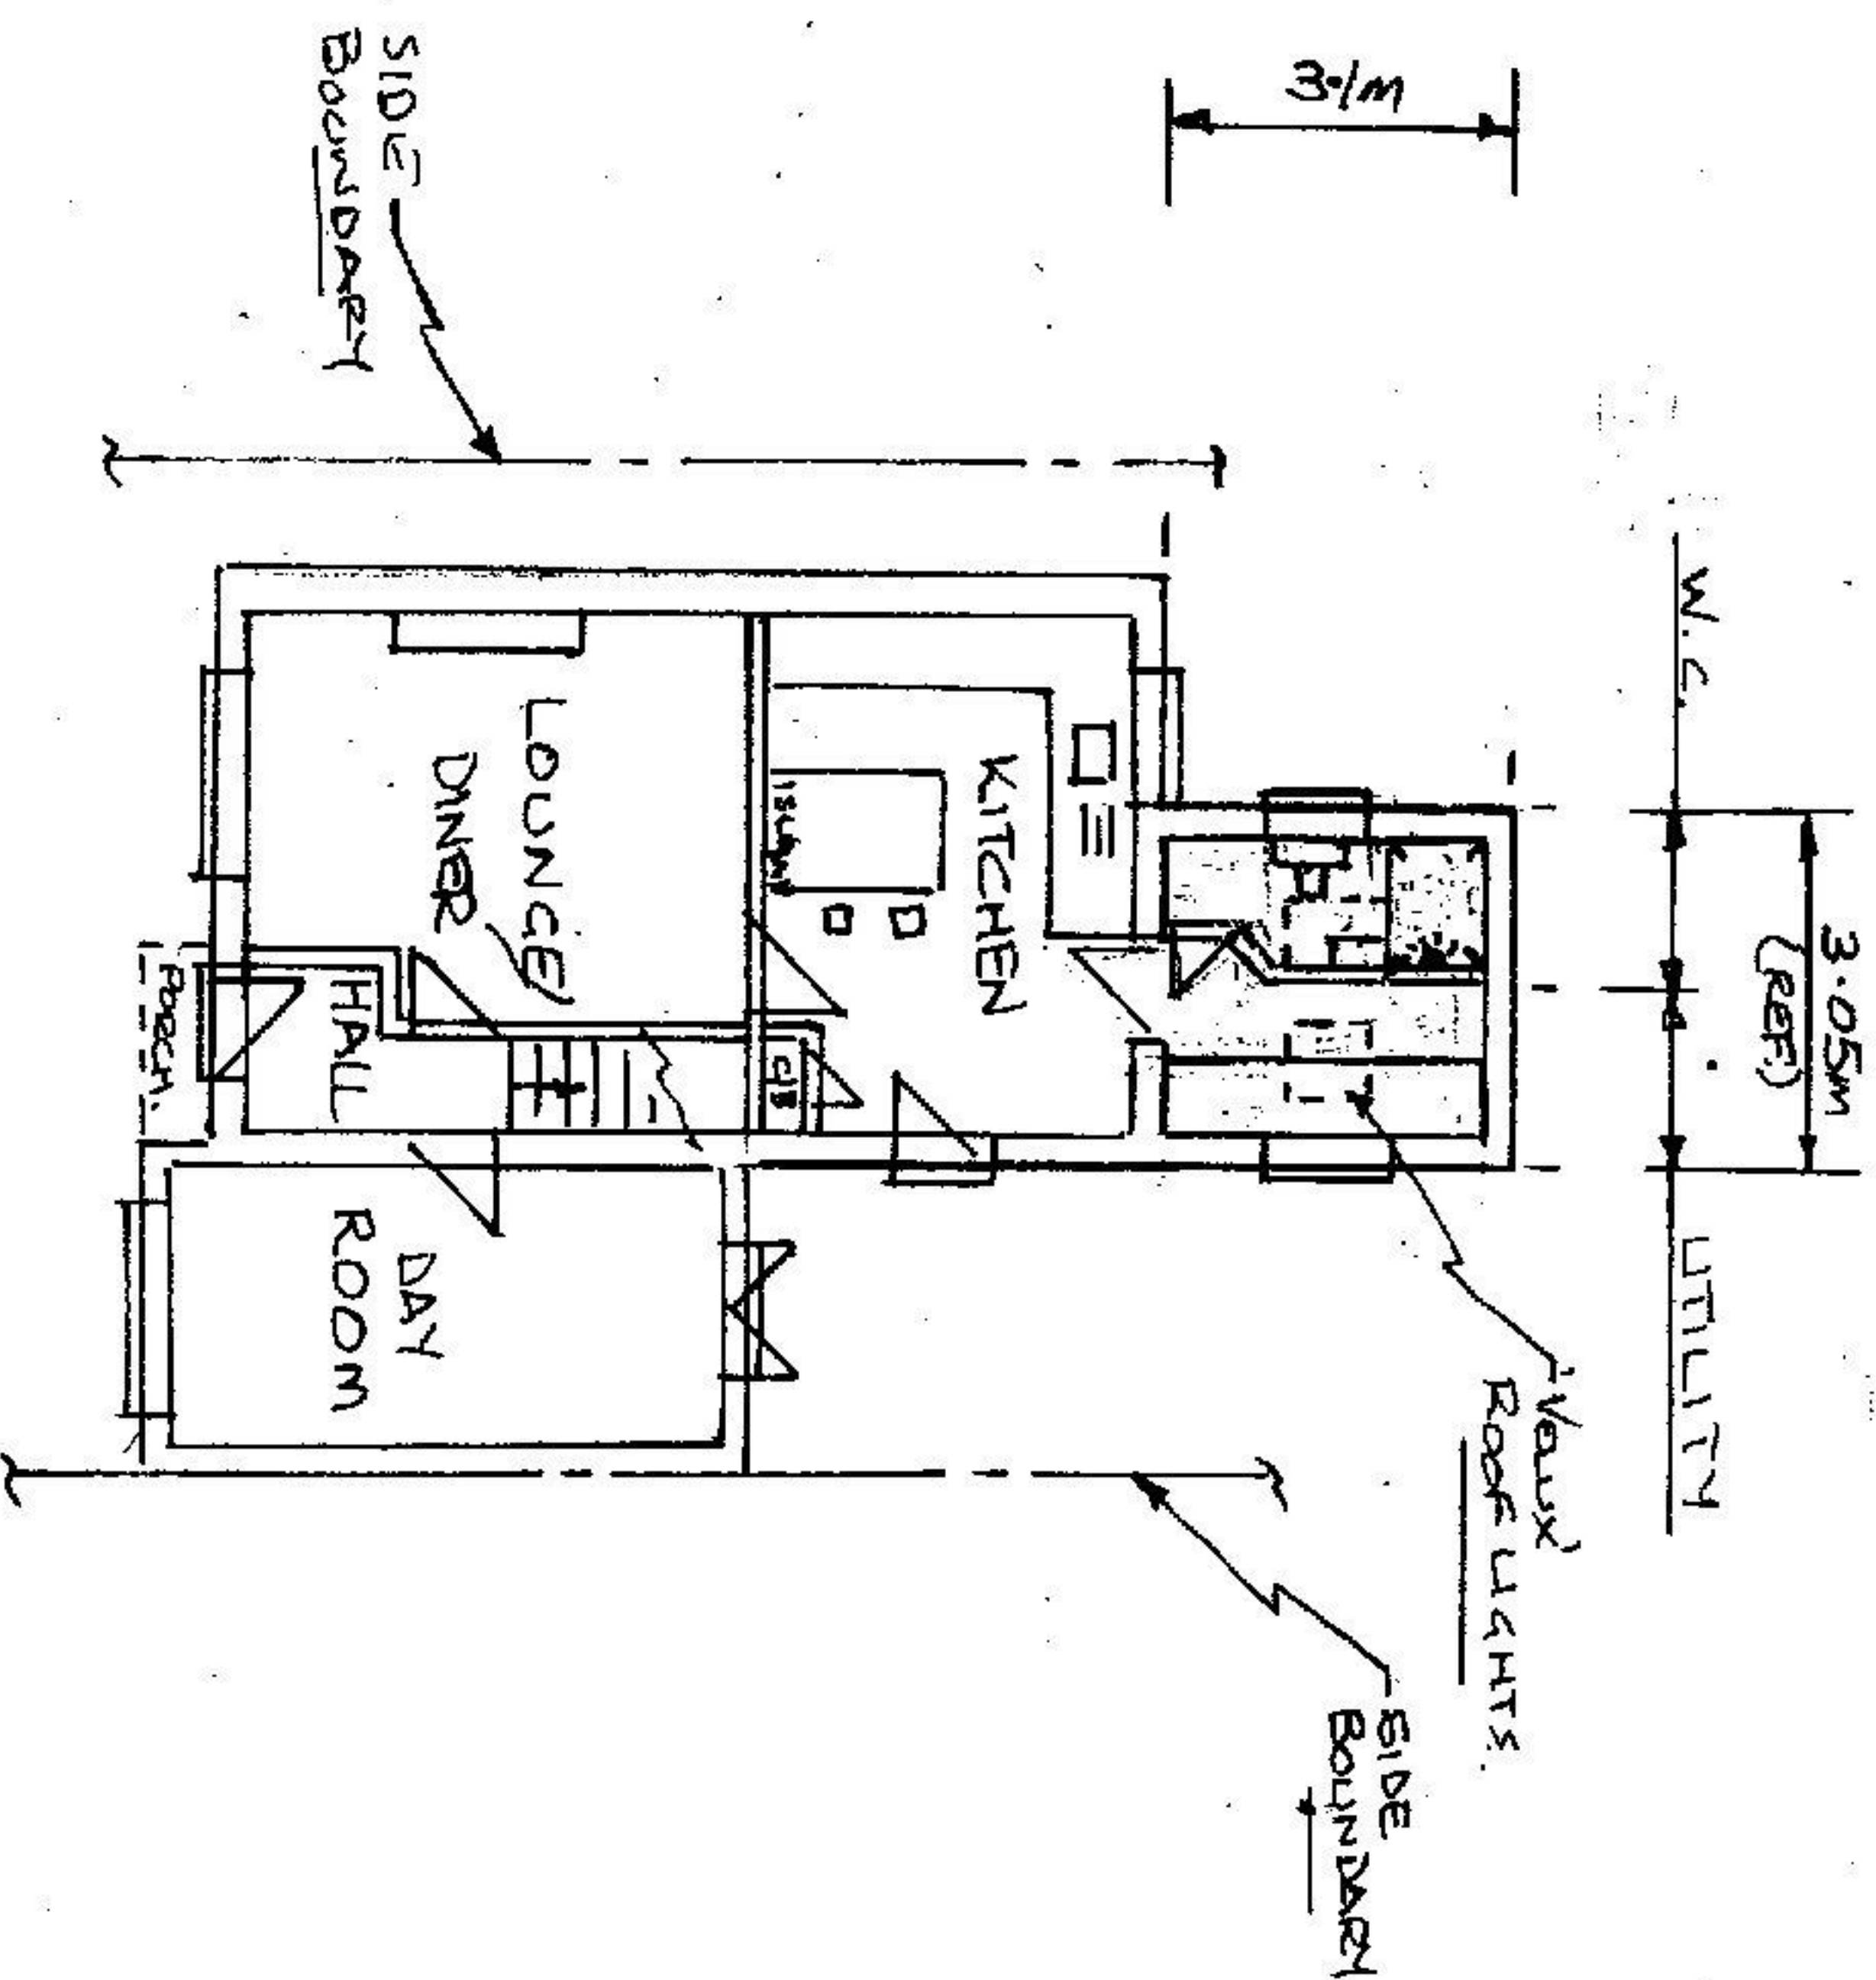

PROPOSED GROUND FLOOR PLAN

FLOOR PLANS FOR 48, FORCE CLOSE, CAERLEON, NEWPORT.

SCALE 1:100
DRC. REF. 2.