



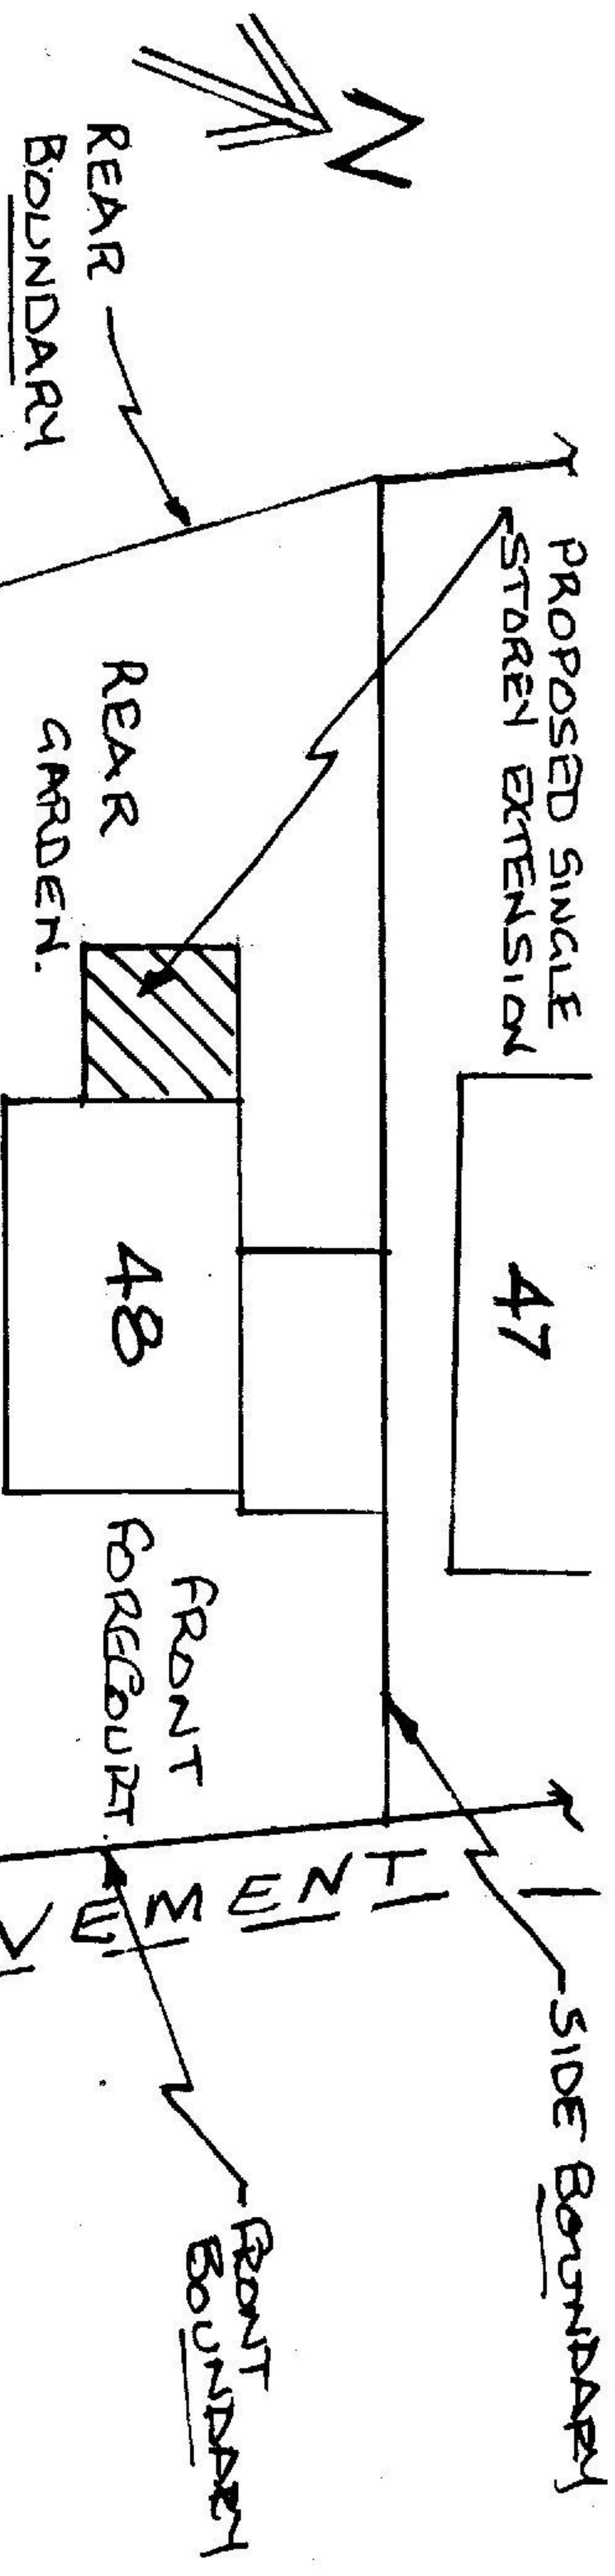

PROPOSED SITE PLAN

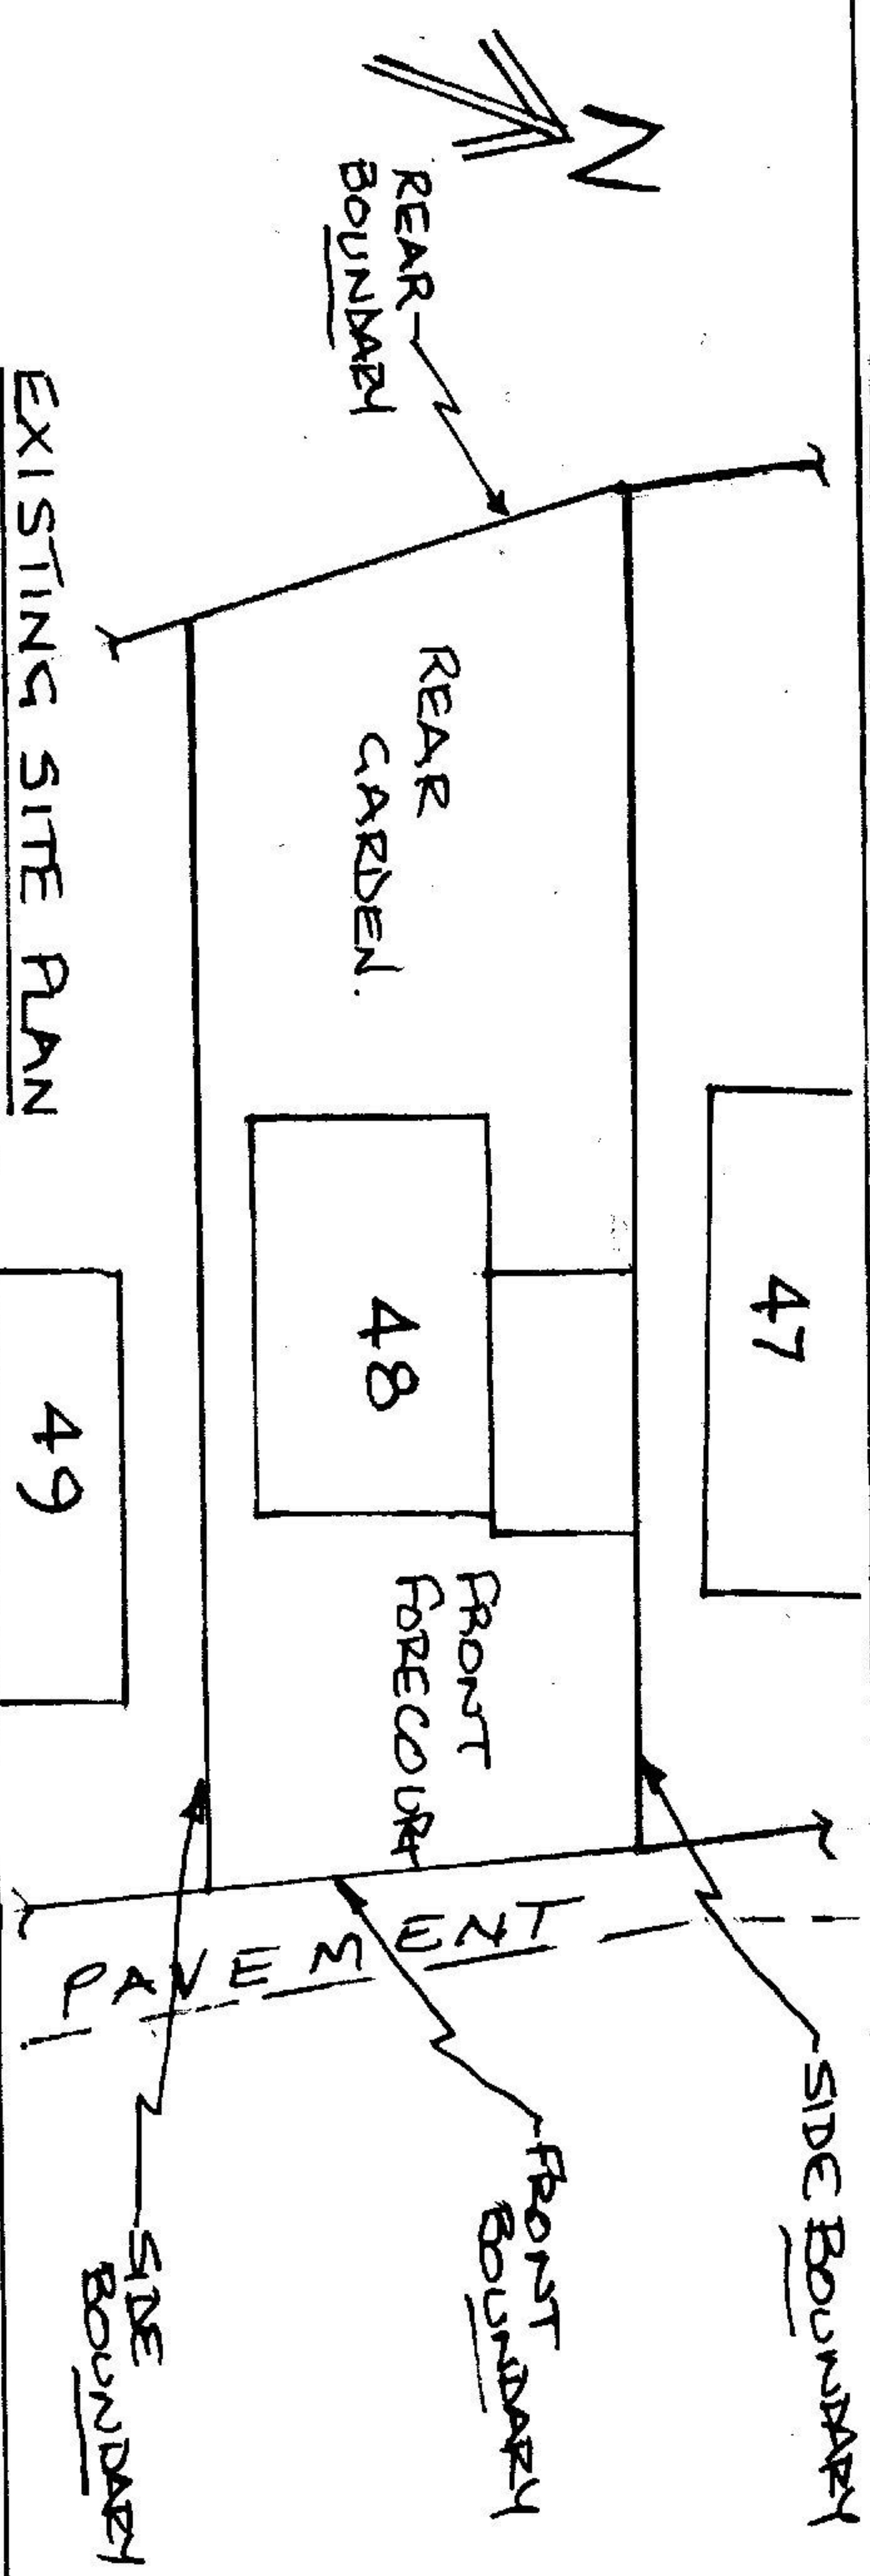

SITE PLANS OF 48, FORGE CLOSE, CAERLEON, NEWPORT, NP18 3PN.

SCALE 1:200

DRC. REF. 3