
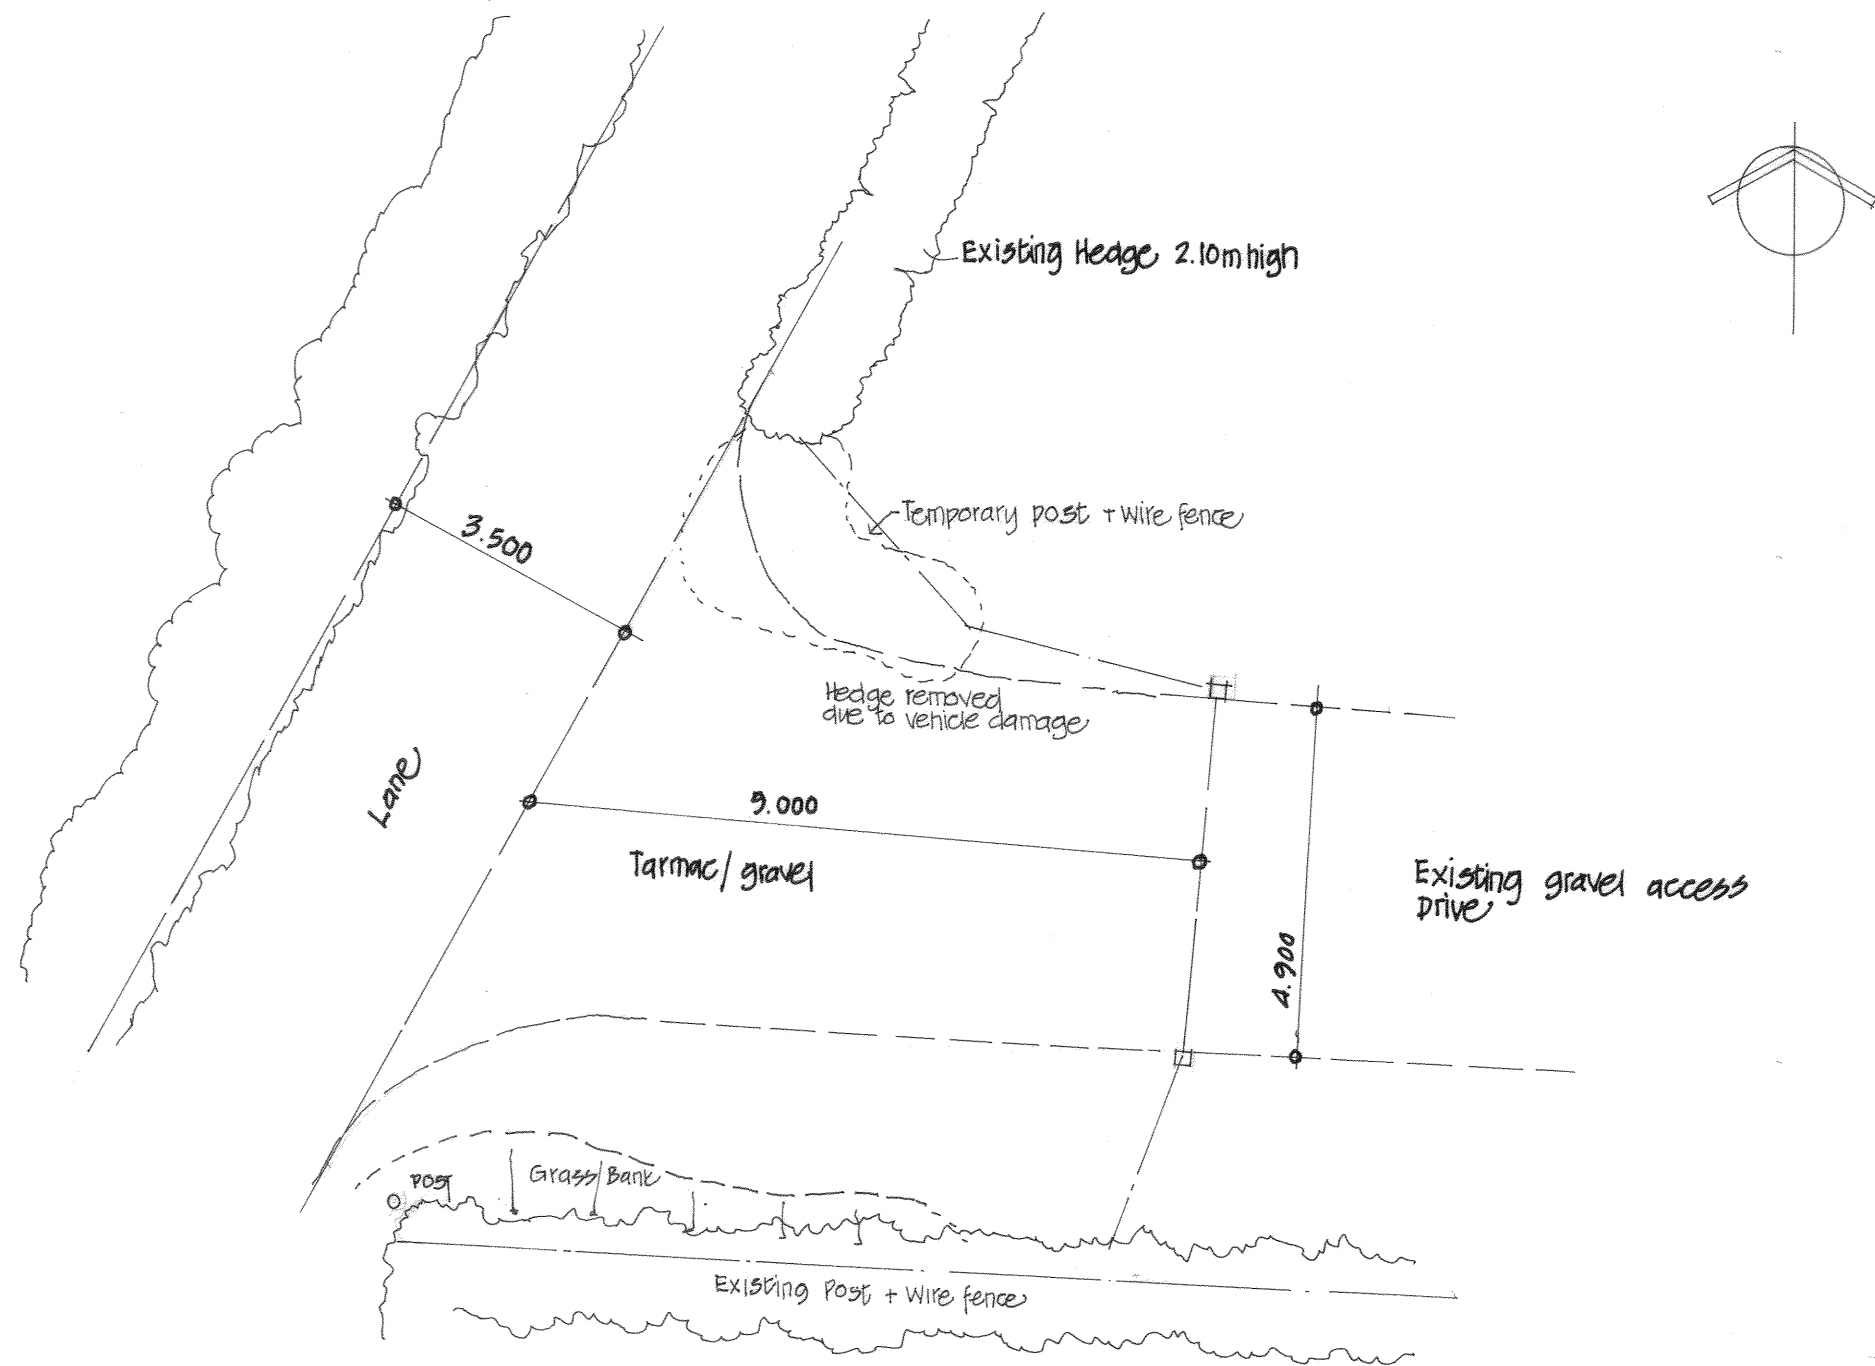


PART SITE PLAN AT ENTRANCE scale 1:100

 

Buckle Chamberlain Partnership Ltd.
Architects & Architectural Technologists.

Mill House, Llancayo Court,
Llancayo, Usk,
Monmouthshire
NP15 1HY

Tel: 01291 672264
01291 673424
Fax: 01291 671050
Email: enquiries@bucklechamberlain.co.uk

Client Mr & Mrs A. Skarrats

Project Proposed alterations to existing
access at Golynos Farm, Mountain
Road, Rogerstone, Newport NP10 3AE

Drawing Part site plan as existing

Date February 2025

Scale 1:100 @ A3

Drawn by GB

Checked by

Revision

Drawing No

1789 (PL)01