



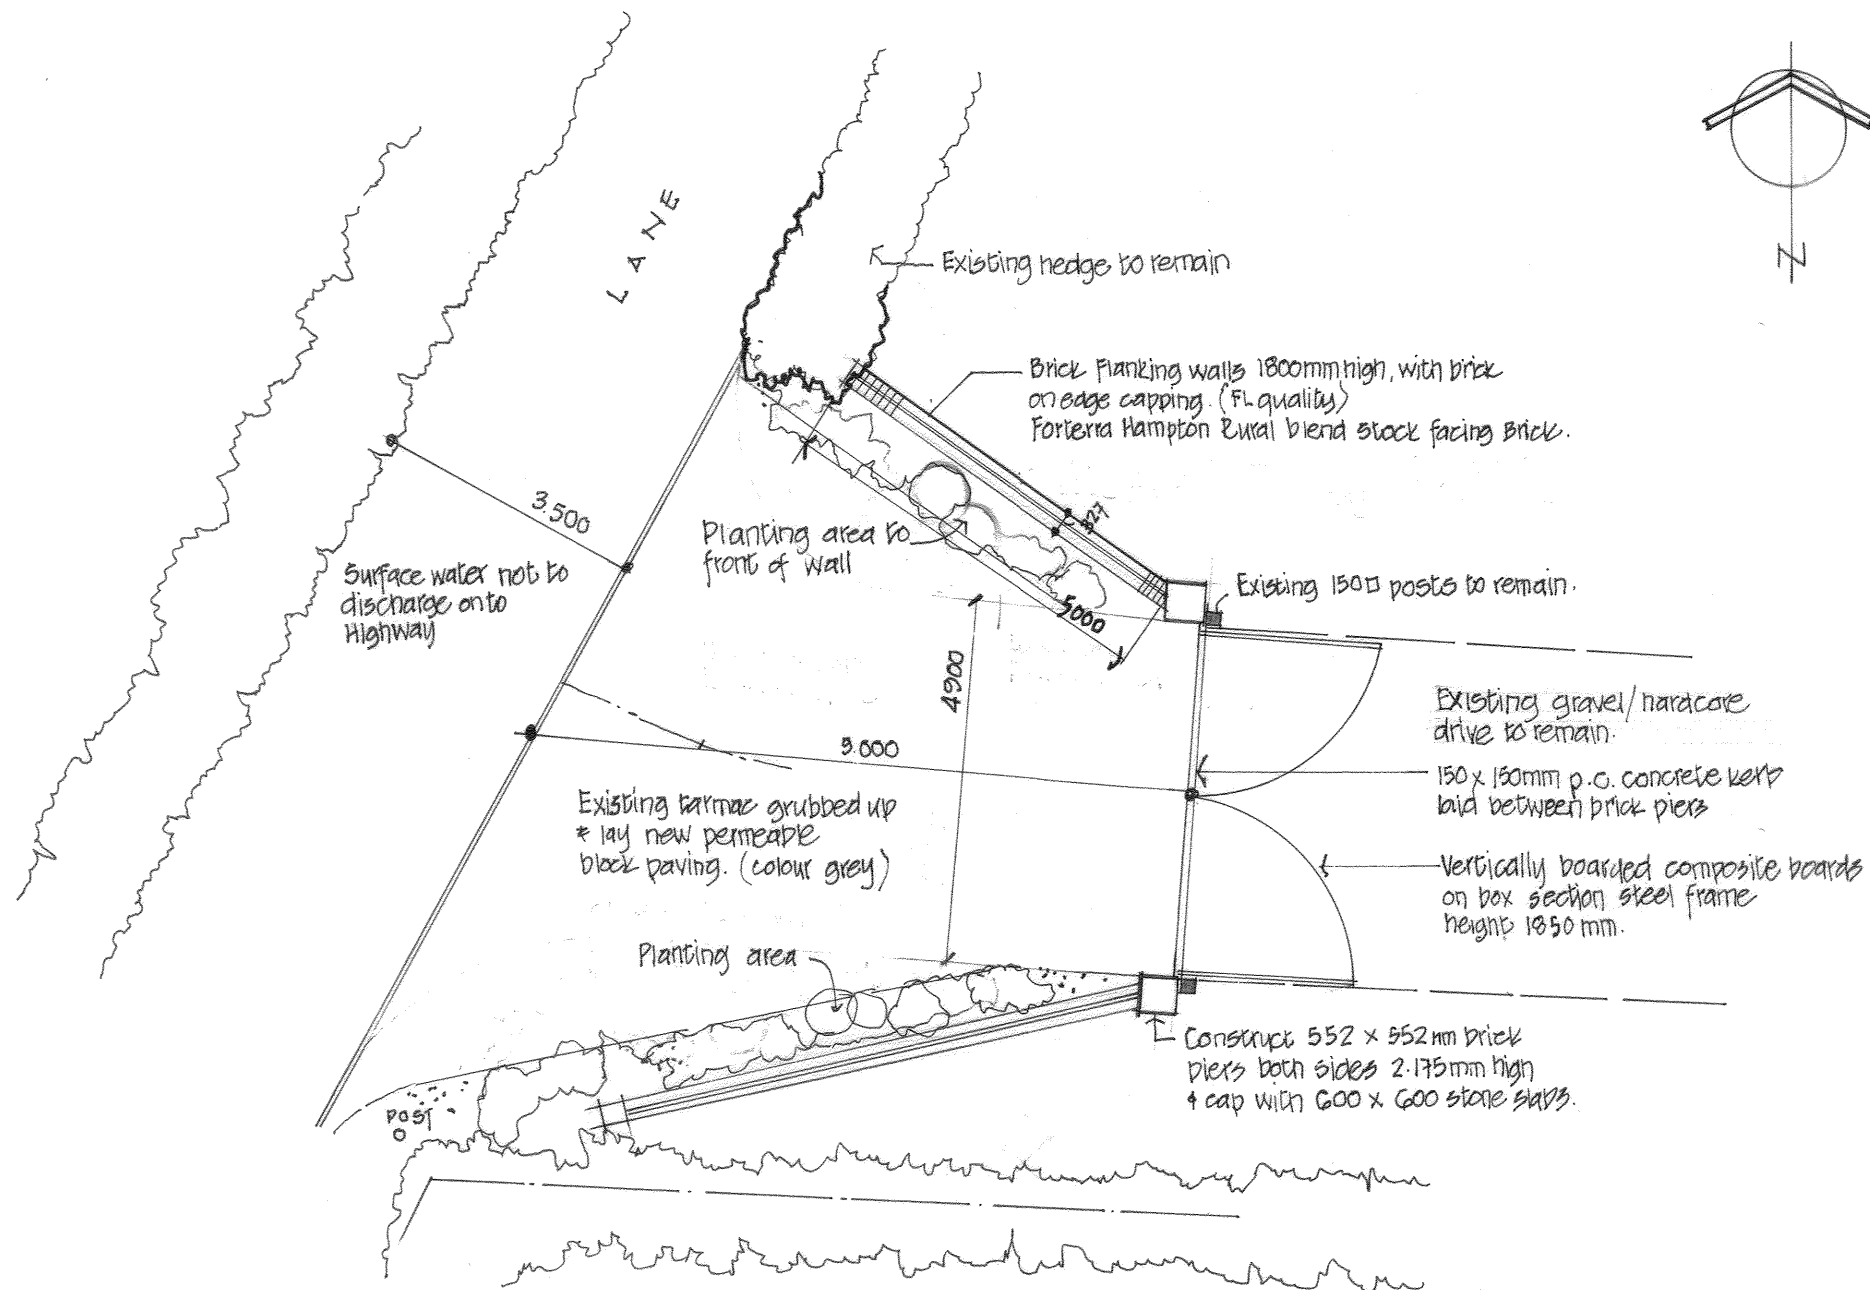

SITE ENTRANCE PLAN AS PROPOSED



scale 1:100

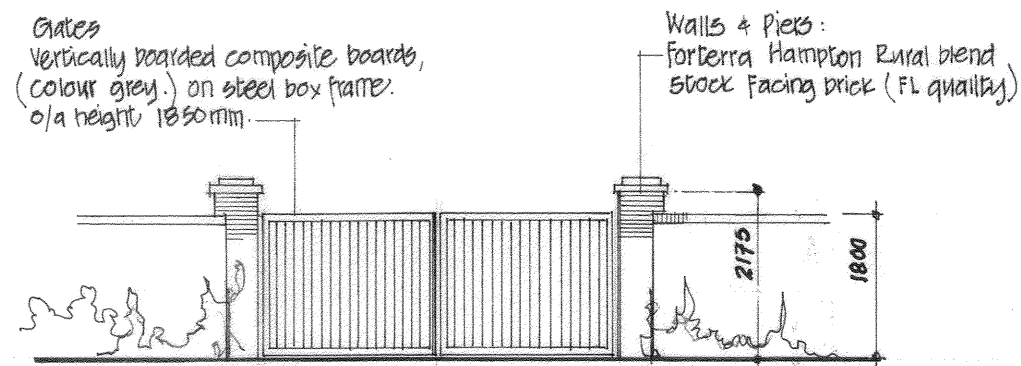

ELEVATION OF GATES + WALLS scale 1:100

Buckle Chamberlain Partnership Ltd.
Architects & Architectural Technologists.

Mill House, Llanccayo Court,
Llanccayo, Usk,
Monmouthshire
NP15 1HY

Tel: 01291 672264
01291 673424
Fax: 01291 671050

Email: enquiries@bucklechamberlain.co.uk

Client Mr & Mrs A. Skarrats

Project Proposed alterations to existing
access at Golynos Farm, Mountain
Road, Rogerstone, Newport NP10 9GR

Drawing Part site plan as proposed and gate
elevation.

Date February 2025

Scale 1:100 @ A3

Drawn by GB

Checked by

Revision

Drawing No

1789 (PL)02