



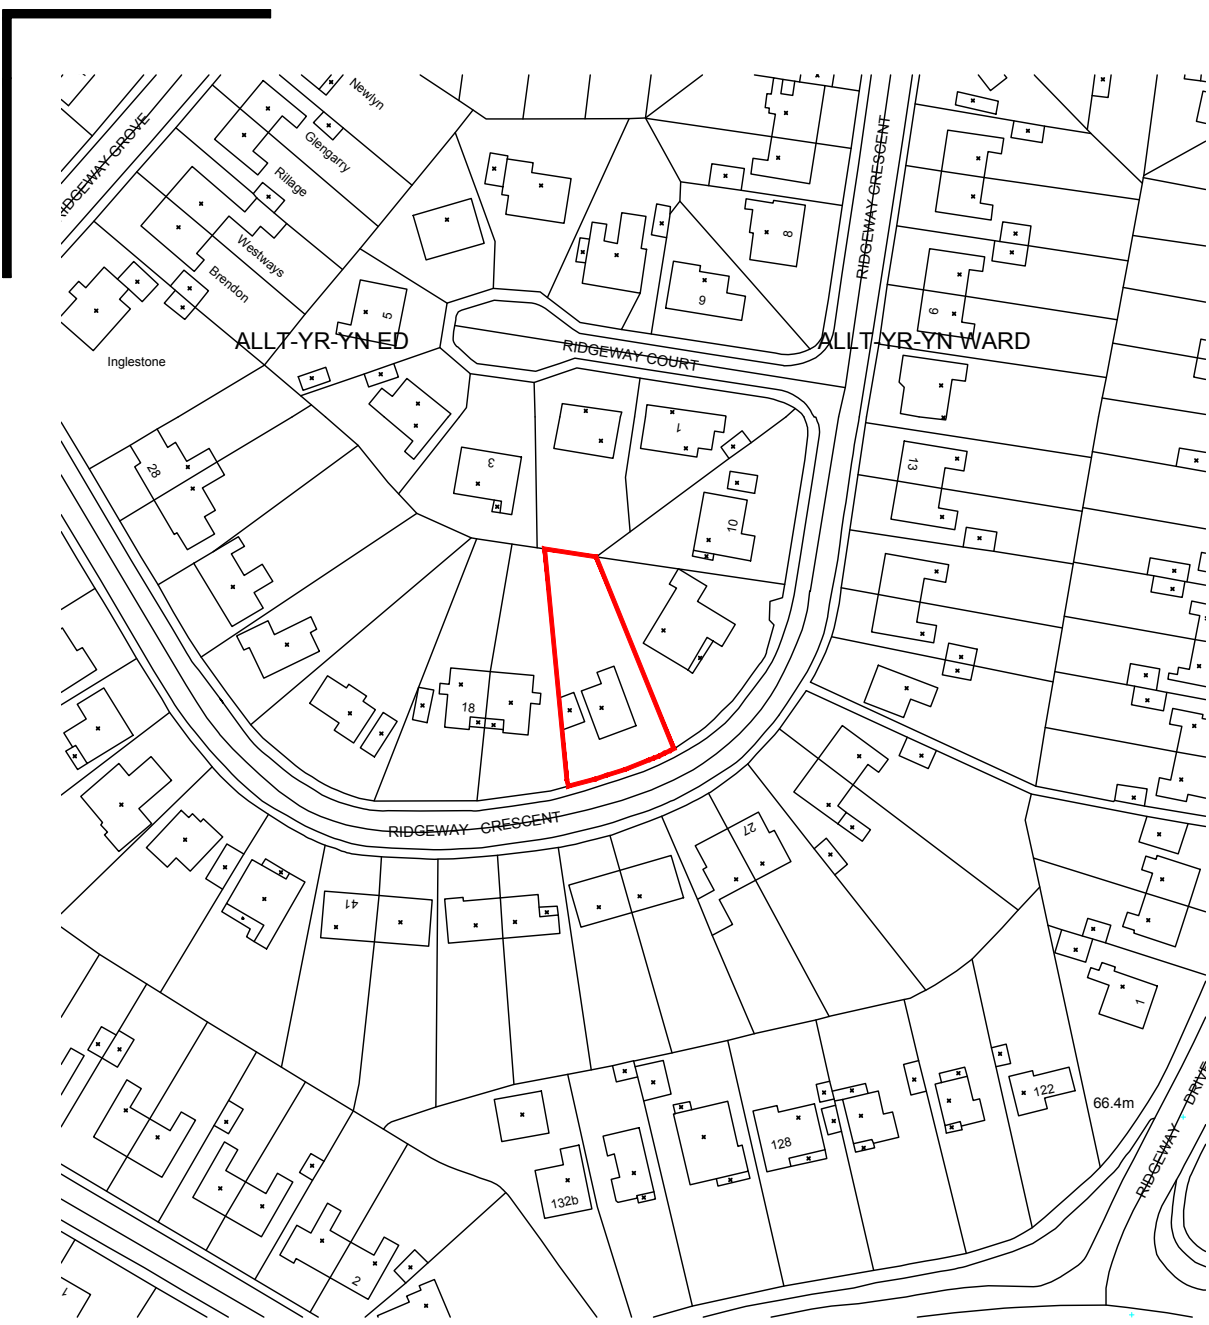


SITE LOCATION PLAN

Scale 1:1250

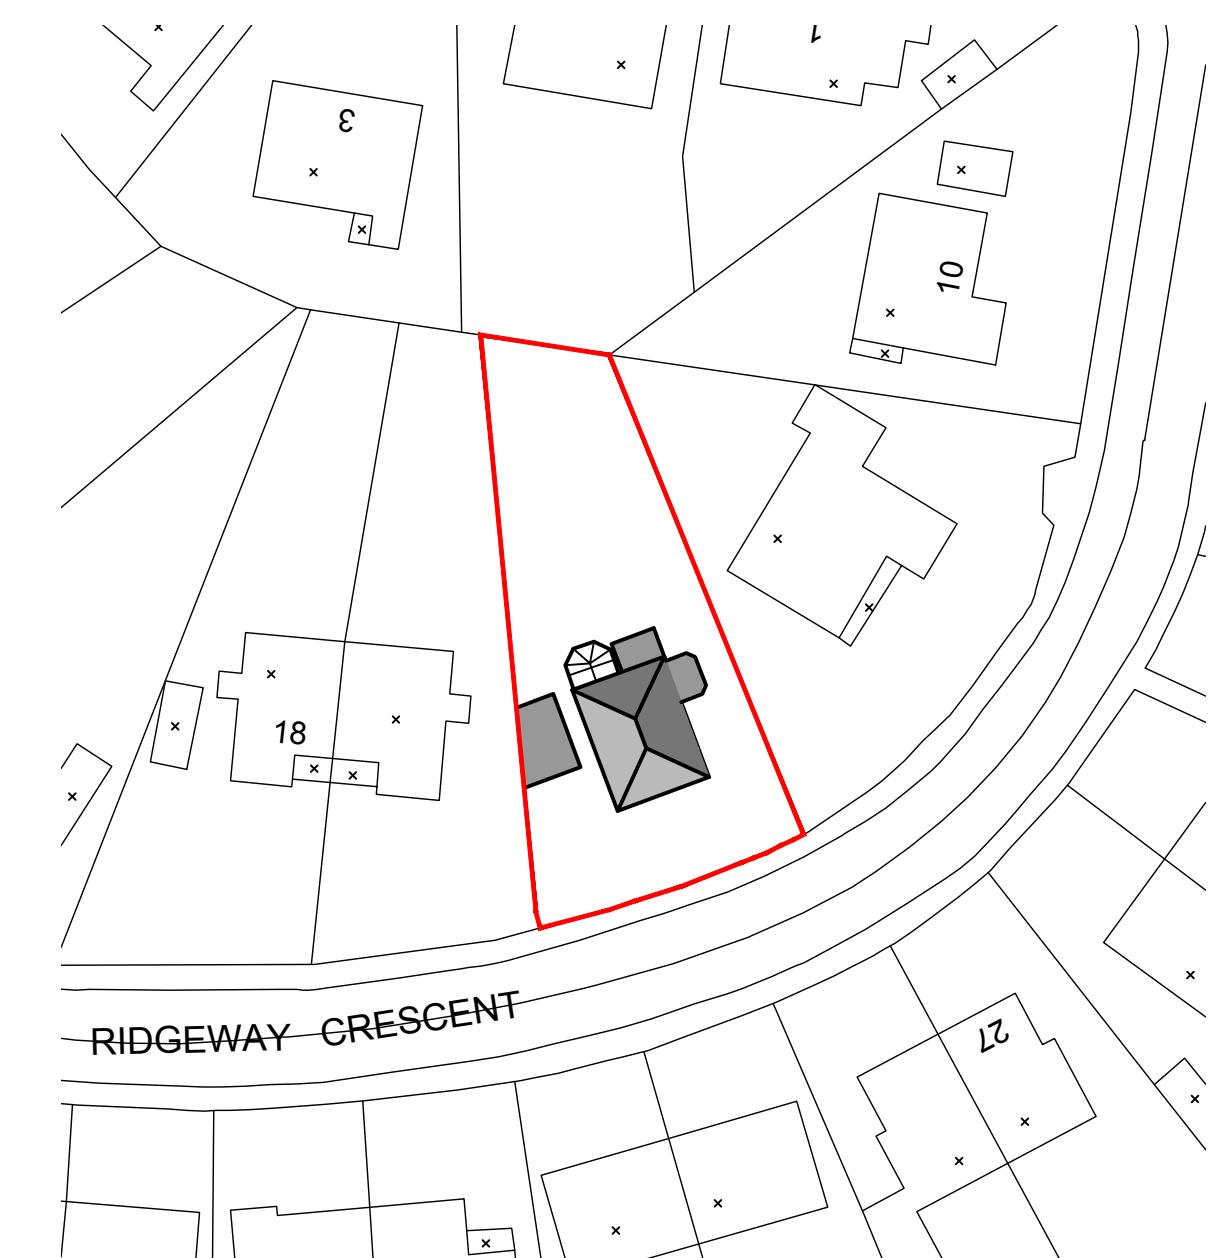


EXISTING BLOCK PLAN

Scale 1:500

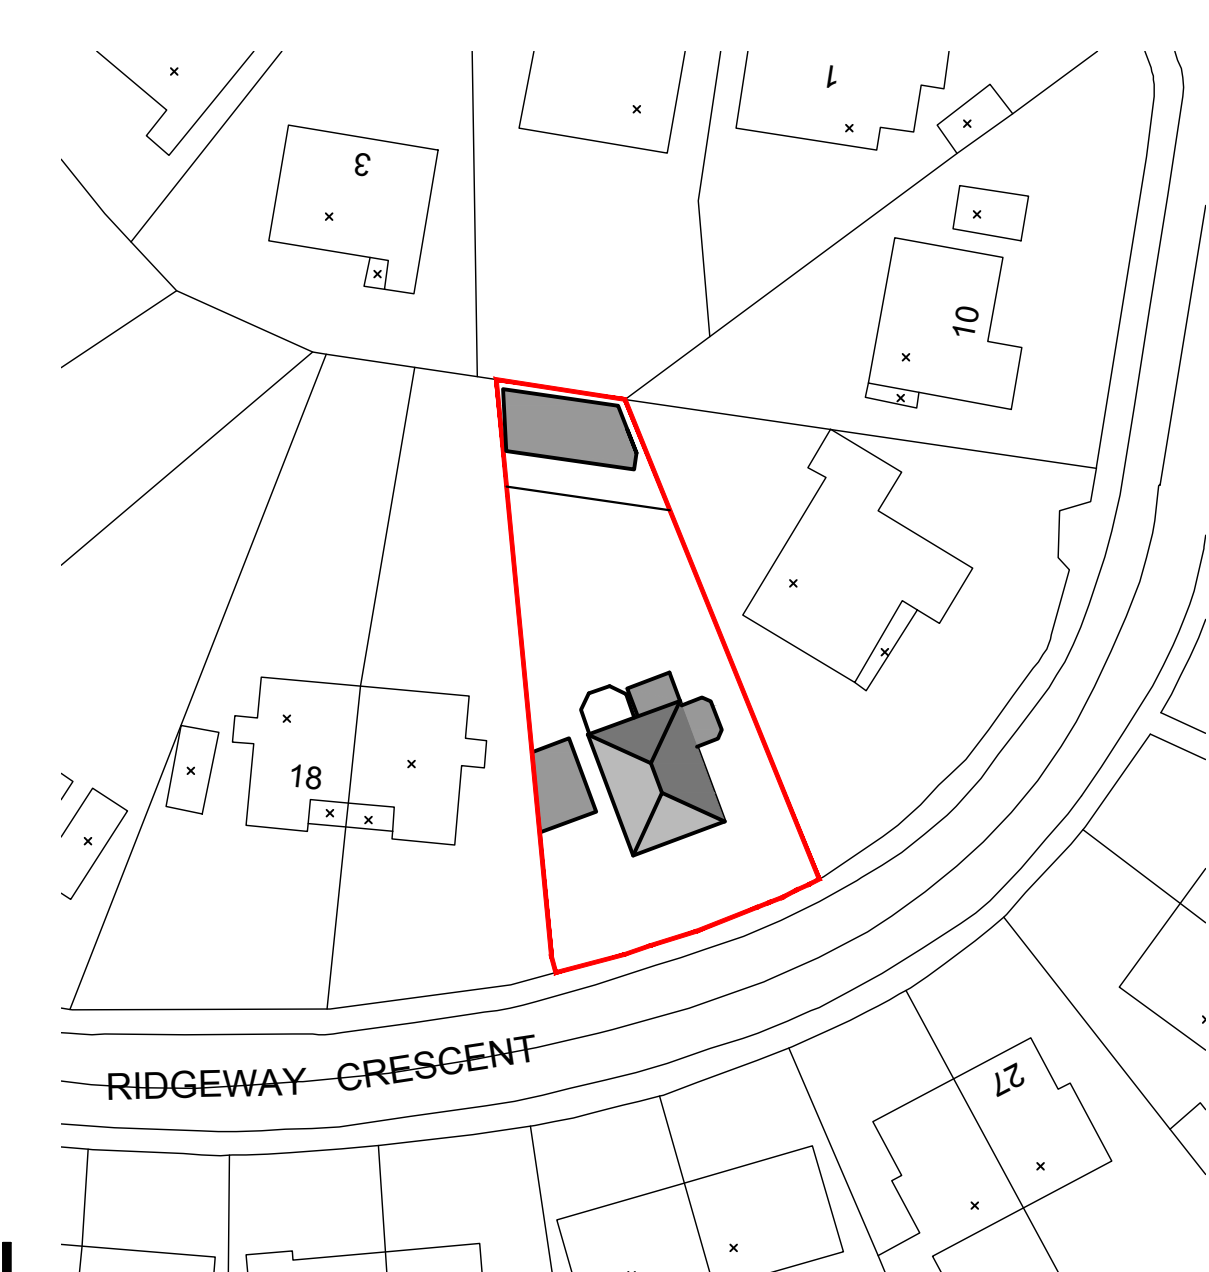


PROPOSED BLOCK PLAN

Scale 1:500

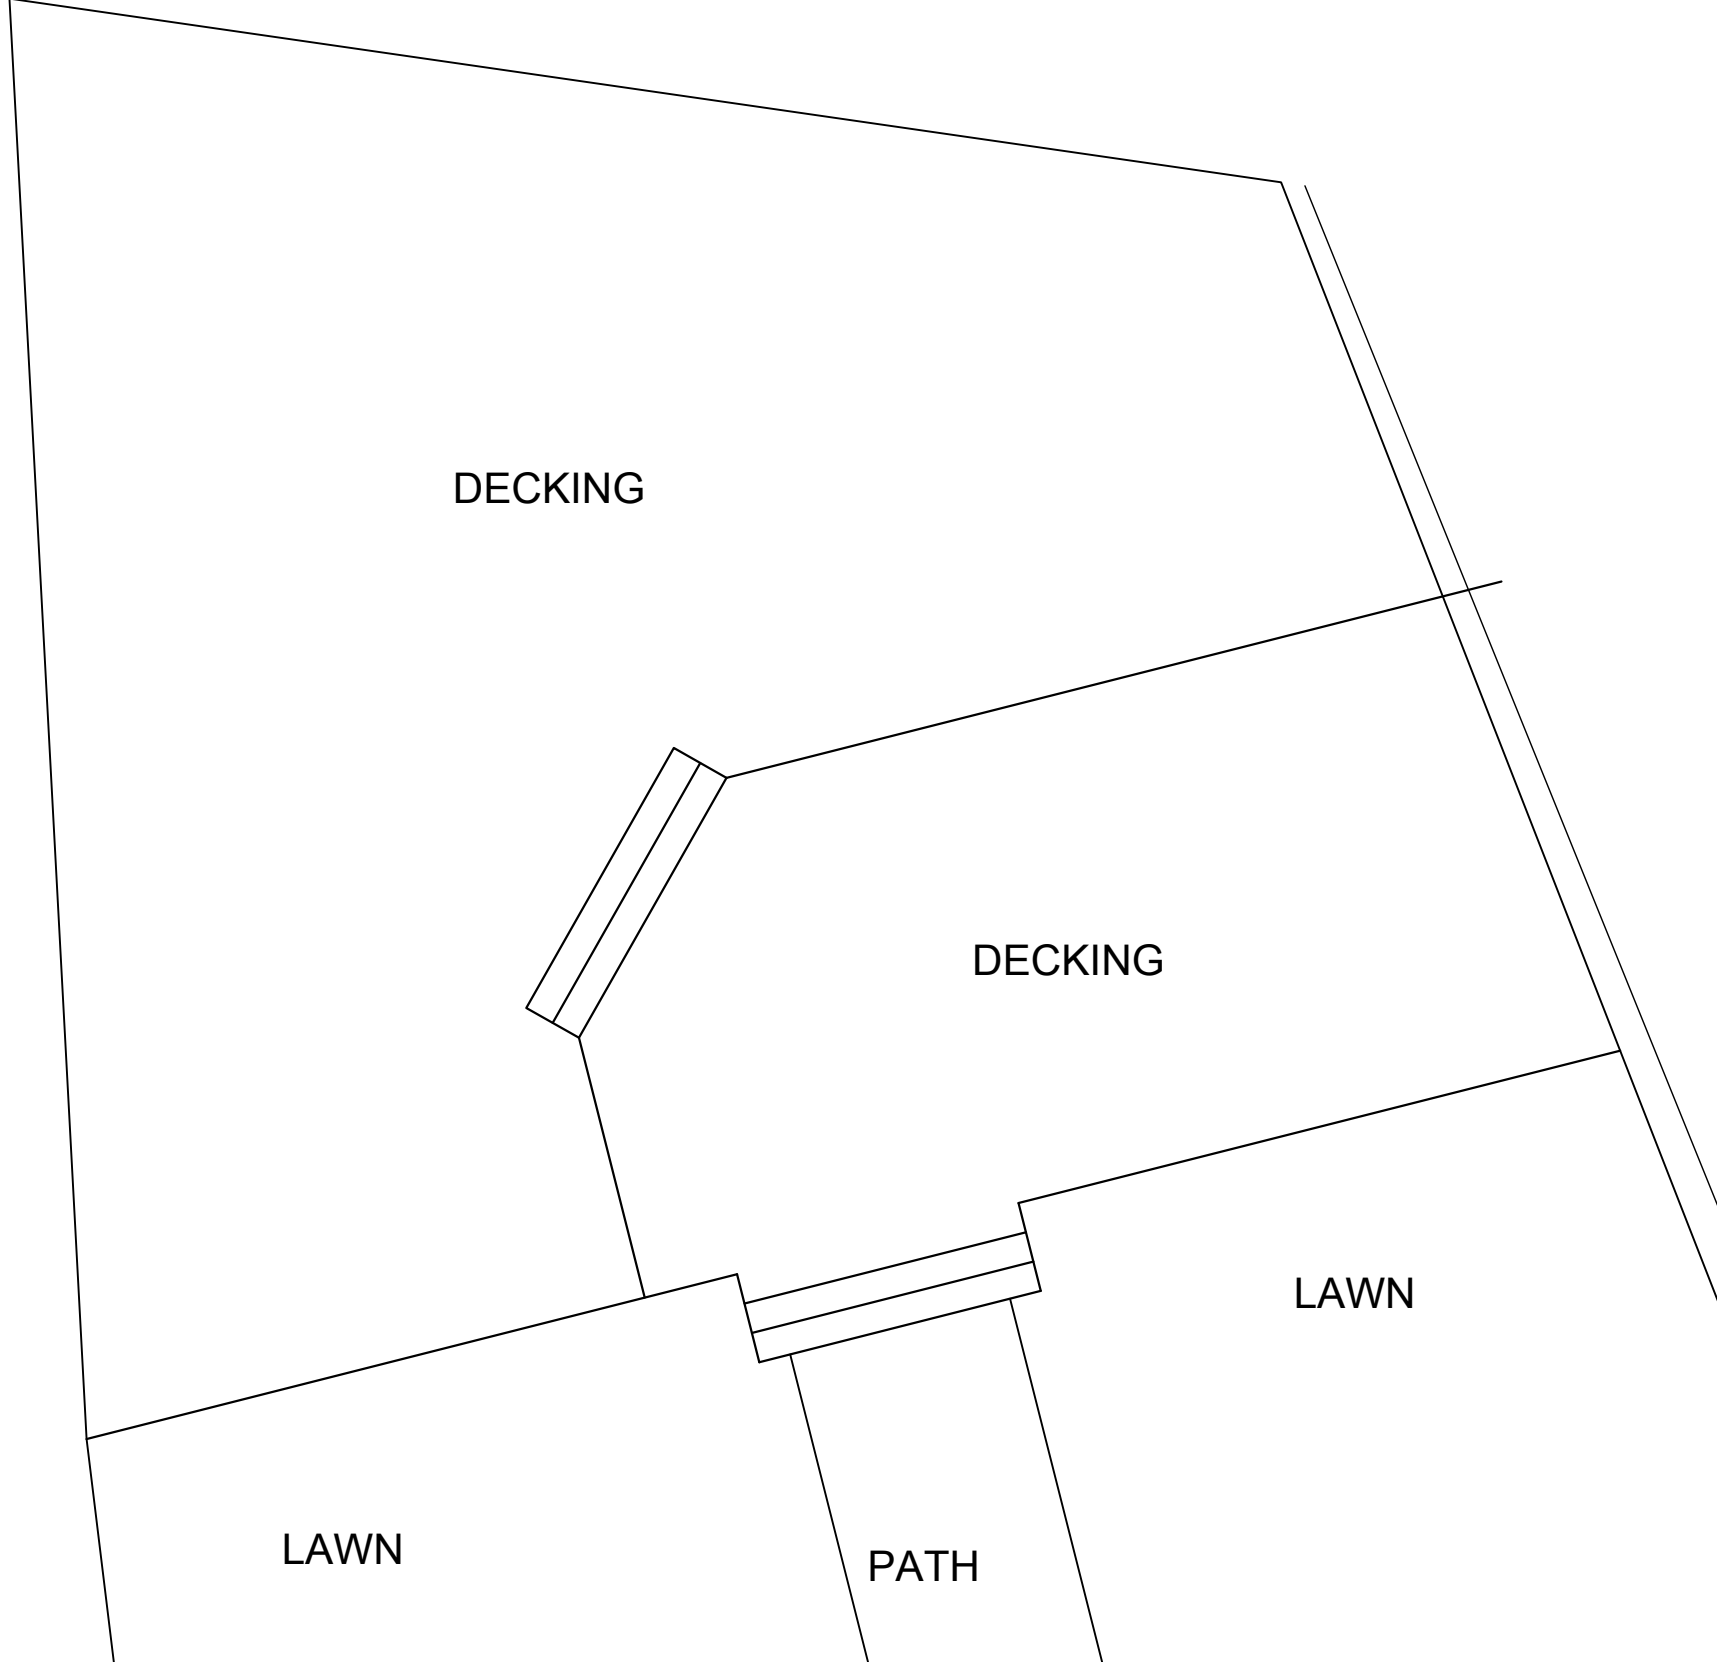


EXISTING LAYOUT

Scale 1:50

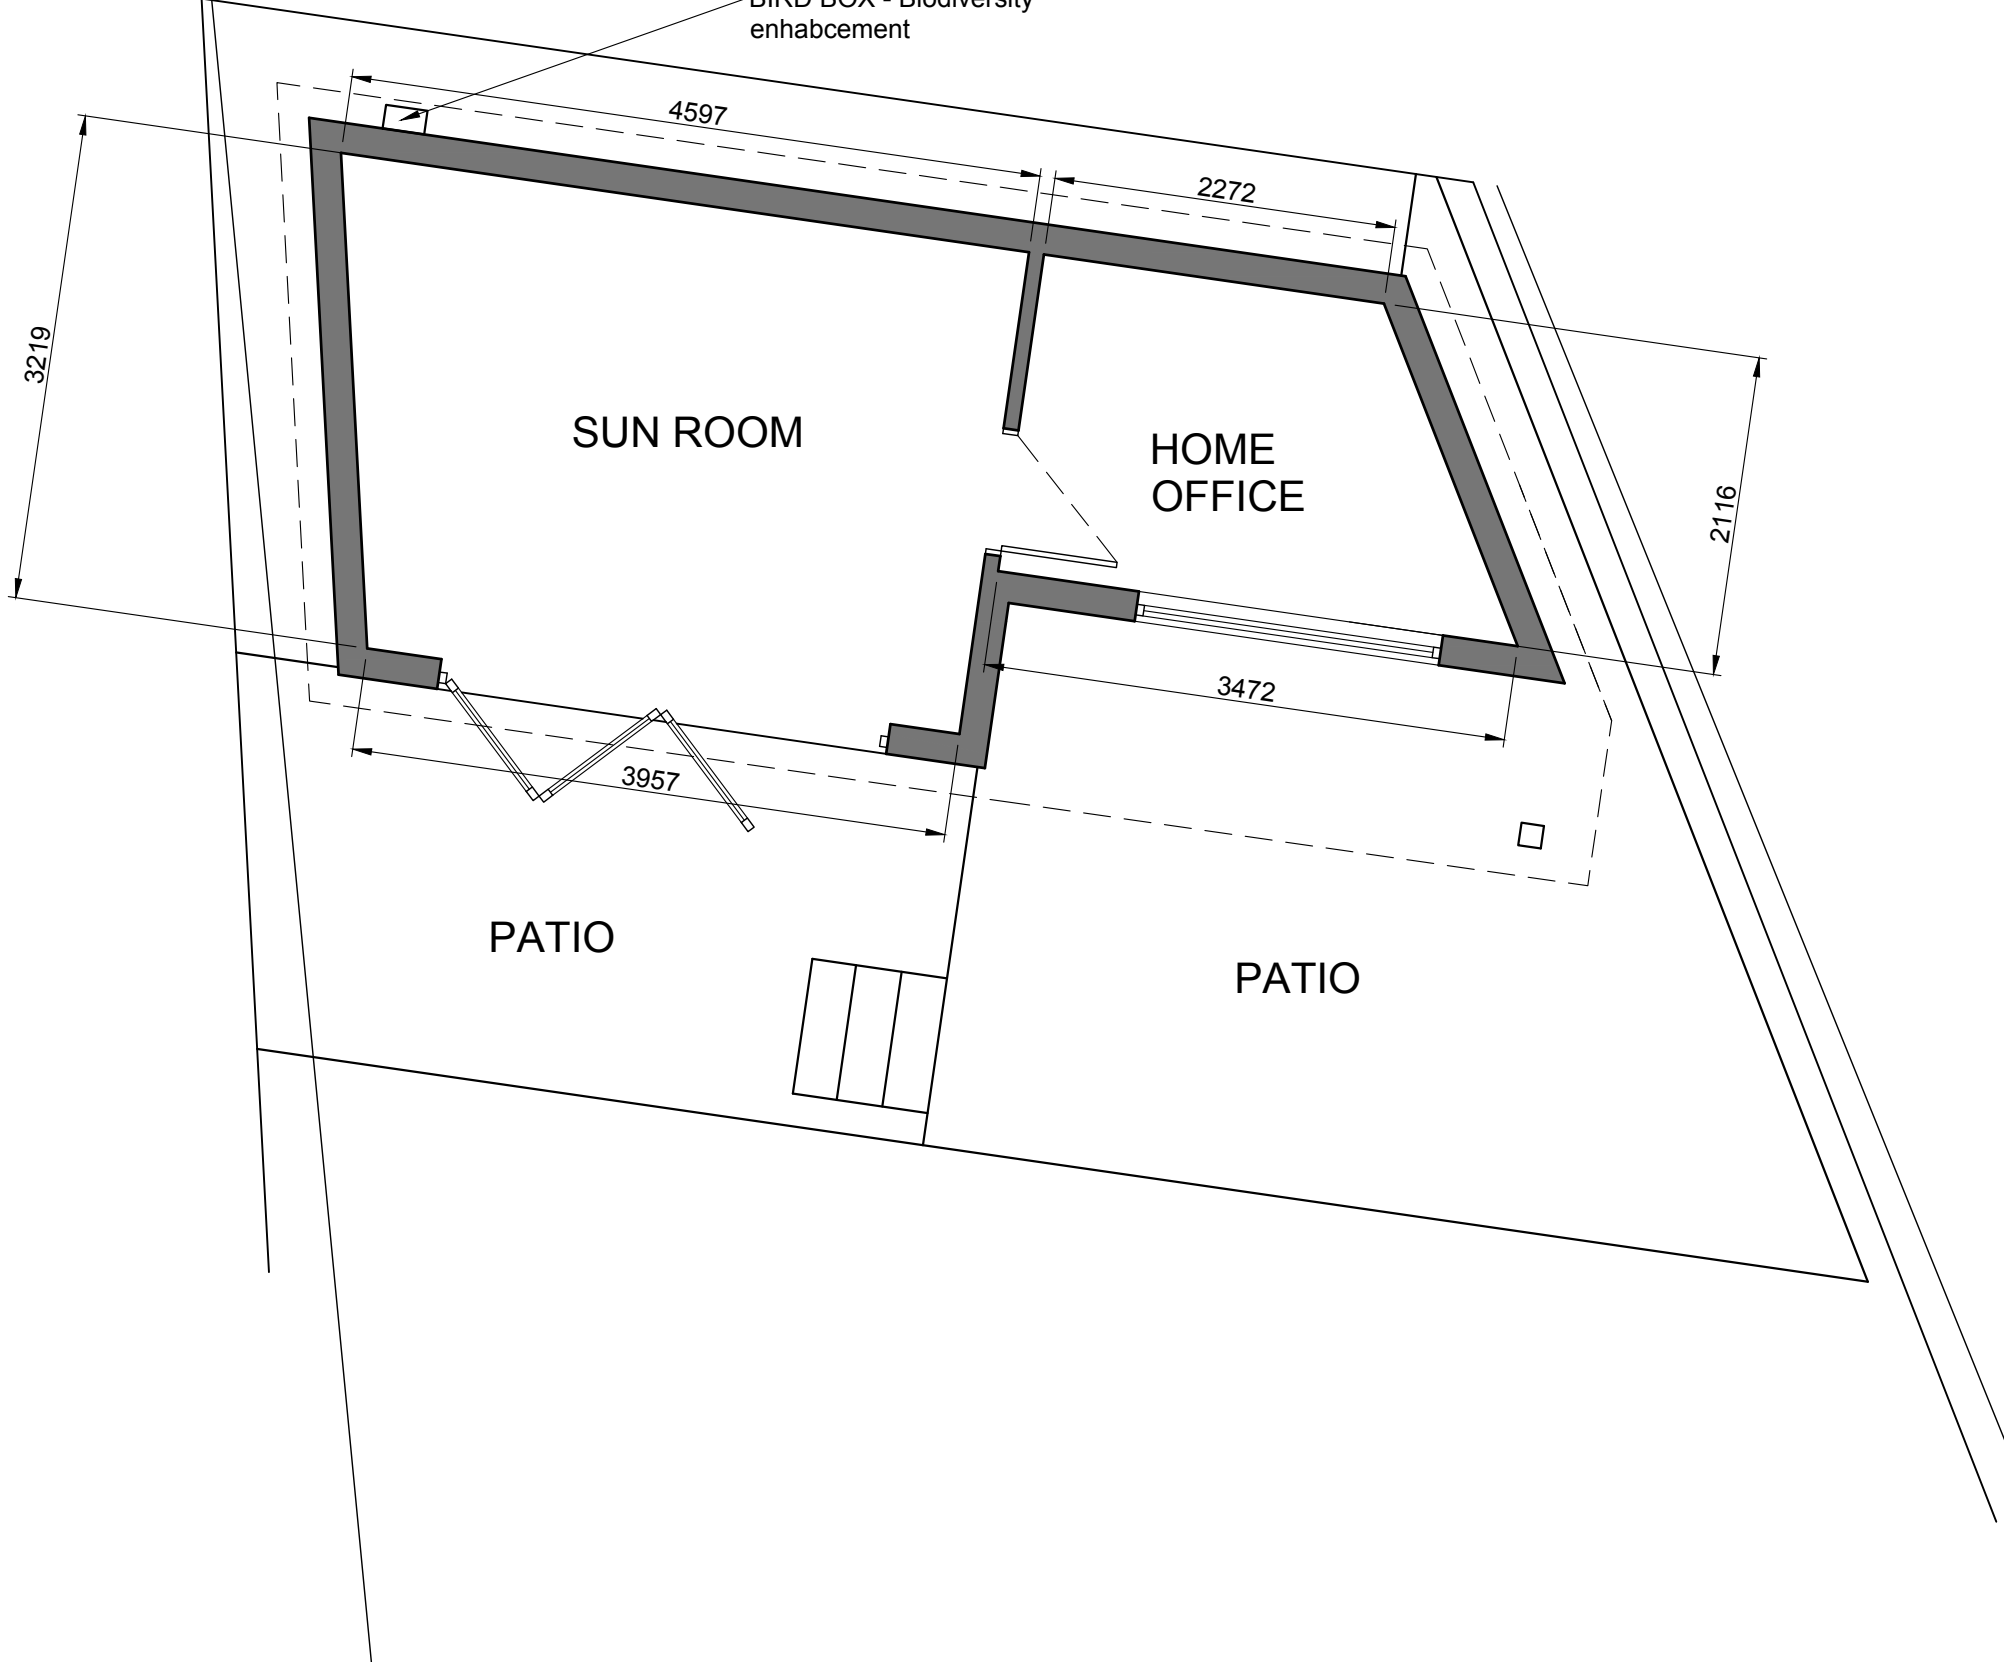


PROPOSED LAYOUT

Scale 1:50

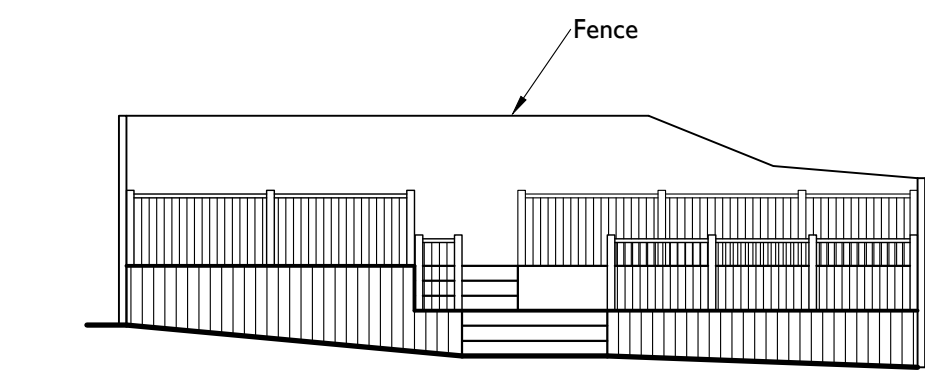


EXISTING FRONT ELEVATION

Scale 1:100

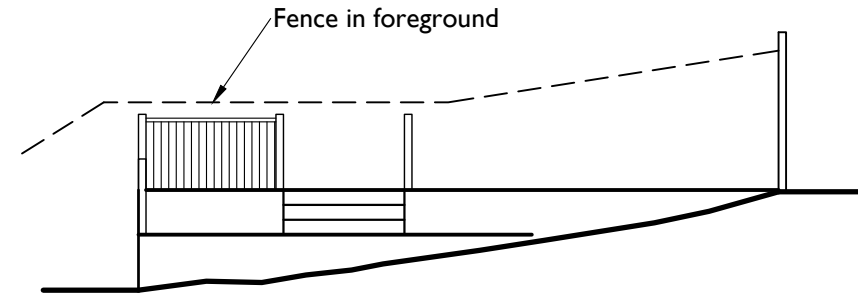


EXISTING SIDE ELEVATION

Scale 1:100

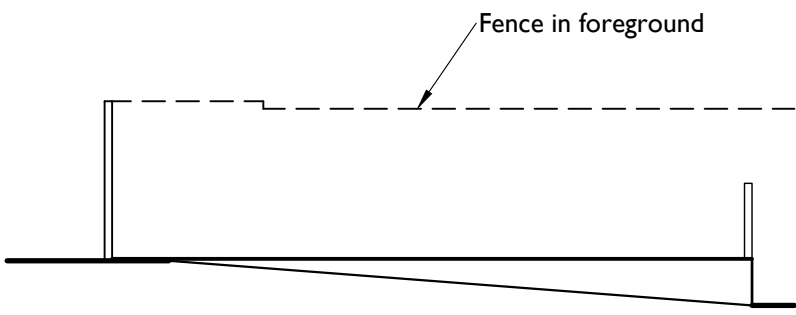


EXISTING REAR ELEVATION

Scale 1:100

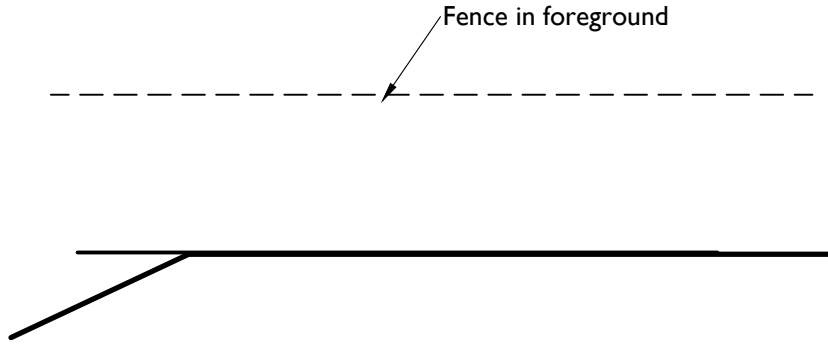


EXISTING SIDE ELEVATION

Scale 1:100

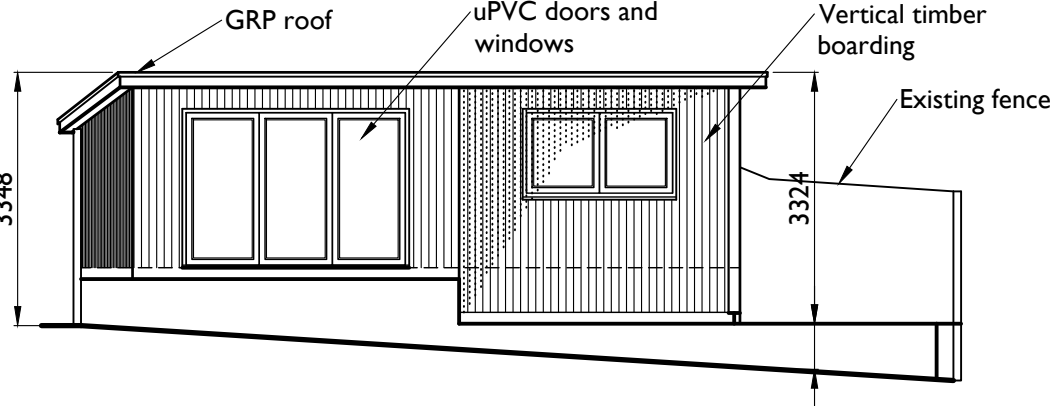


PROPOSED FRONT ELEVATION

Scale 1:100

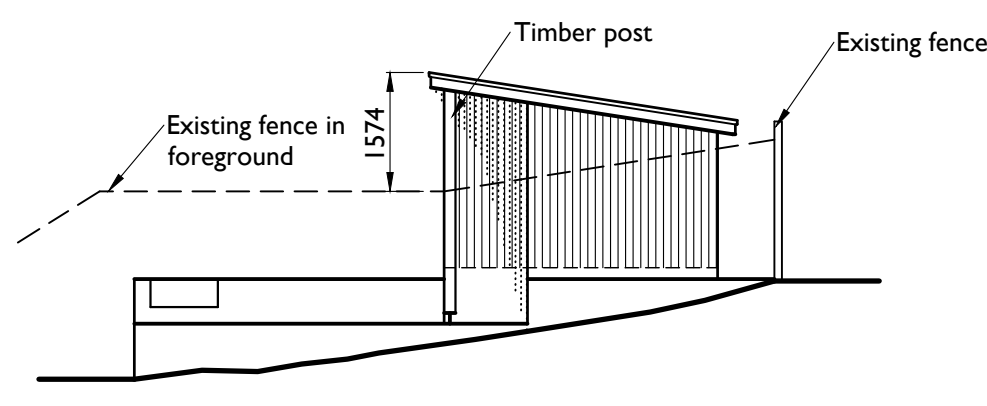


PROPOSED SIDE ELEVATION

Scale 1:100

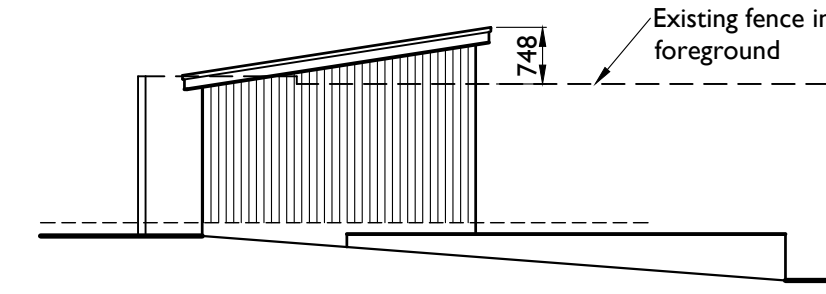

PROPOSED REAR ELEVATION

Scale 1:100

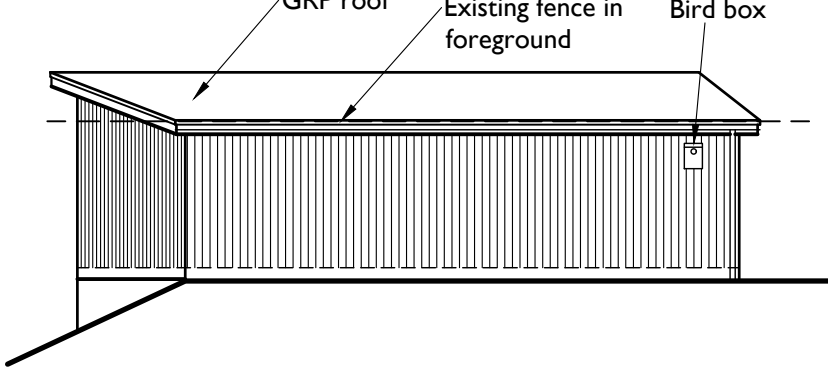

PROPOSED SIDE ELEVATION

Scale 1:100

NOTES

- 1) All dimensions in millimeters Unless otherwise noted.
- 2) Drawings intended for purposes as described.
- 3) Any discrepancies to be brought to the attention of RPD Building Consultants immediately.
- 4) Do not scale off this drawing for construction purposes
- 5) This drawing is to read in conjunction with RPD Building Consultants construction notes.

© This Drawing is copyright It must not be reproduced or disclosed to third parties without the permission of RPD.

LEGEND

- Existing wall to remain
- Proposed wall
- Steel beam / feature over
- Steel beam / feature over
- Existing underground drainage pipe
- Existing above ground waste pipe
- Proposed underground drainage pipe
- Existing fuse board
- Existing boiler
- Existing gas / electric meter

REVISION	DATE	DESCRIPTION

PROJECT / SITE ADDRESS / CLIENT

PROPOSED GARDEN ROOM
14 RIDGEWAY CRESCENT
NEWPORT NP20 5AP
MR A ROBINSON

DRAWING TITLE

SITE LOCATION PLAN
PROPOSED LAYOUTS AND ELEVATIONS

DETAILS

Scales As shown @ A1 Date JAN 25
Drawn RPD Checked CMP
Job No. RC14 Drawing No. 04
Status PLANNING Revision -



RPD BUILDING CONSULTANTS LIMITED
61 WESTERN AVENUE, NEWPORT, NP20 3QZ
T - 01633 677514 W - www.rpduk.com E - richard@rpduk.com