




2 Battery Layout West Platform South Elevation
Scale 1:100 @ A1

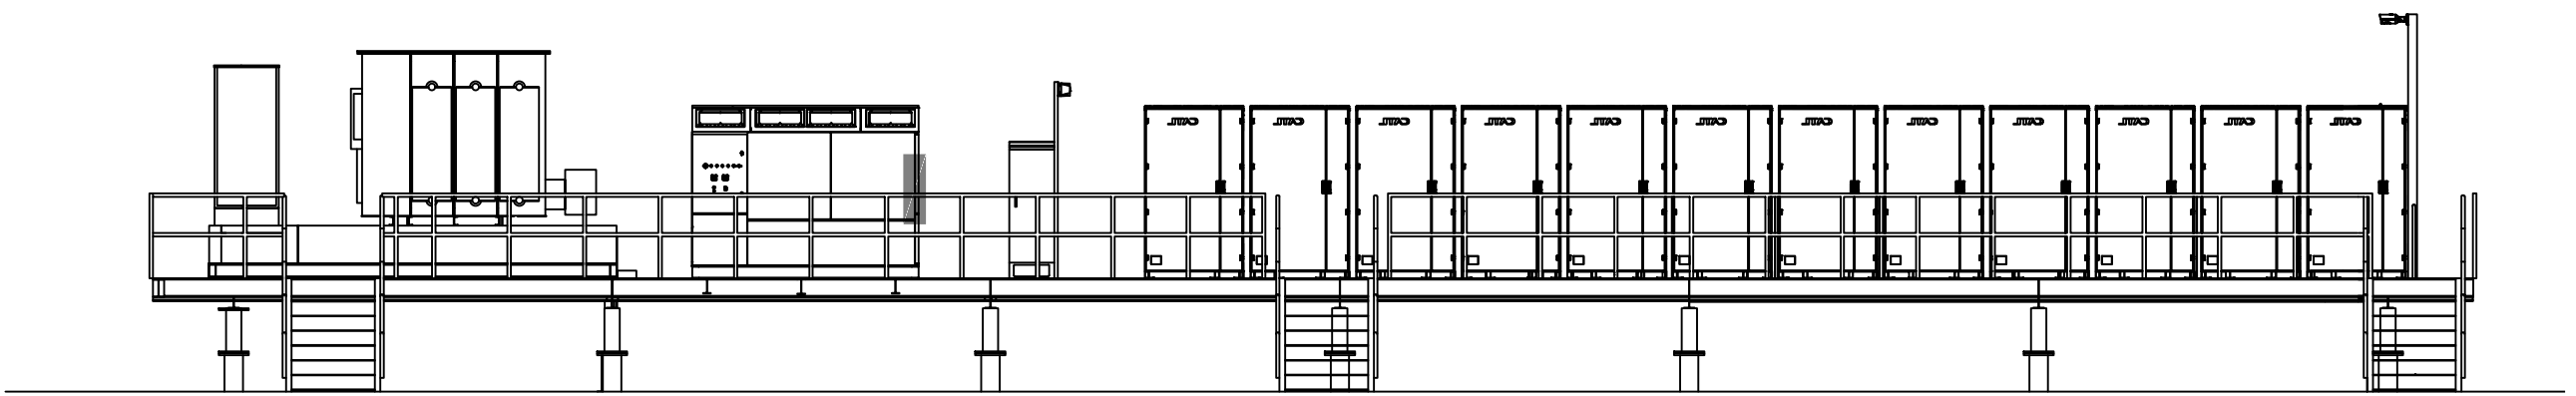


3 Battery Layout West Platform North Elevation
Scale 1:100 @ A1

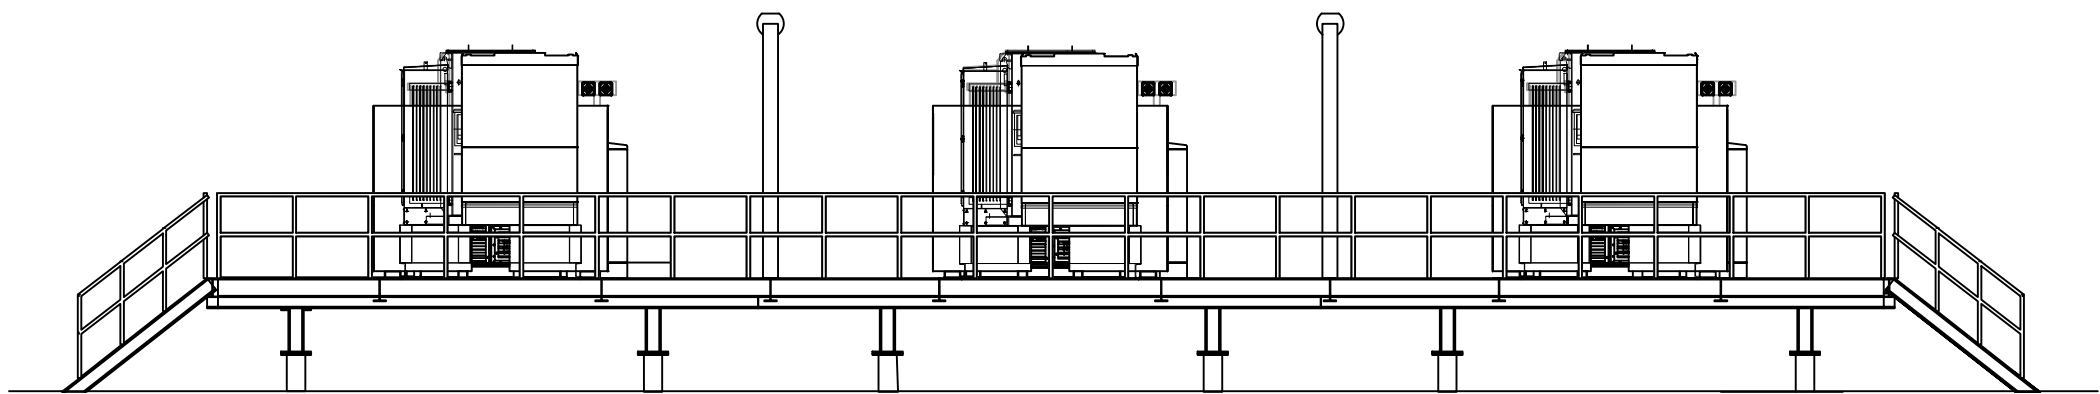


4 Battery Layout West Platform East Elevation
Scale 1:100 @ A1

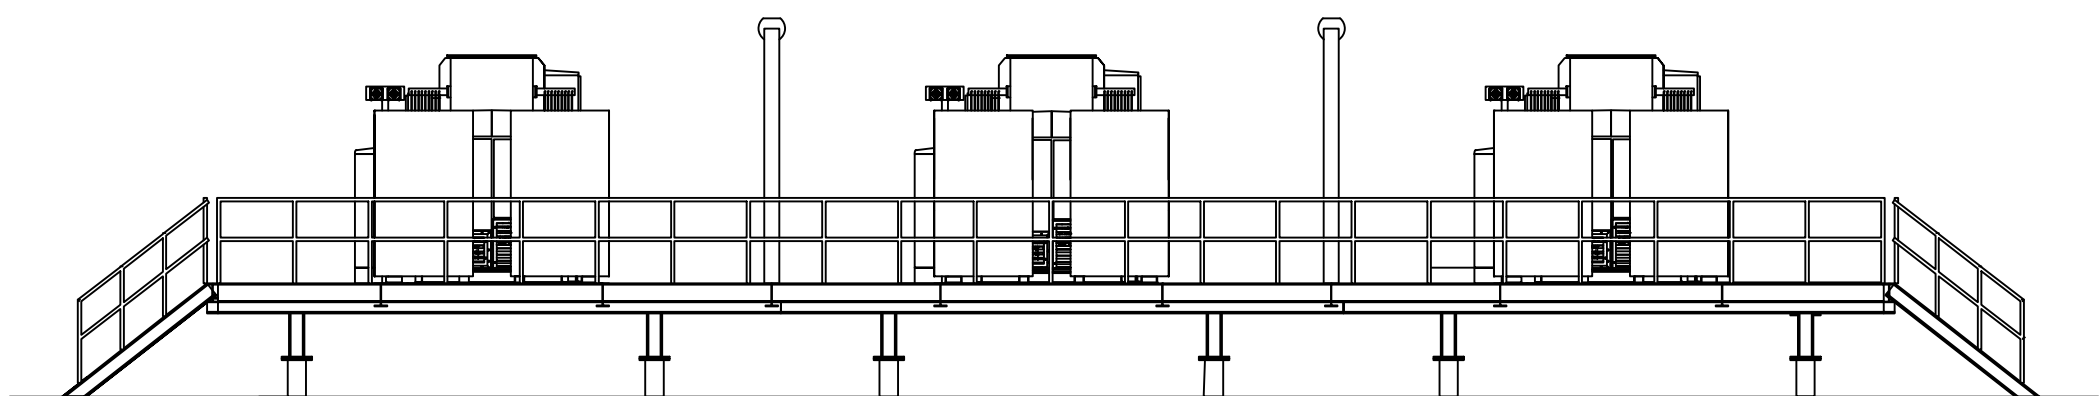

5 Battery Layout West Platform West Elevation
Scale 1:100 @ A1

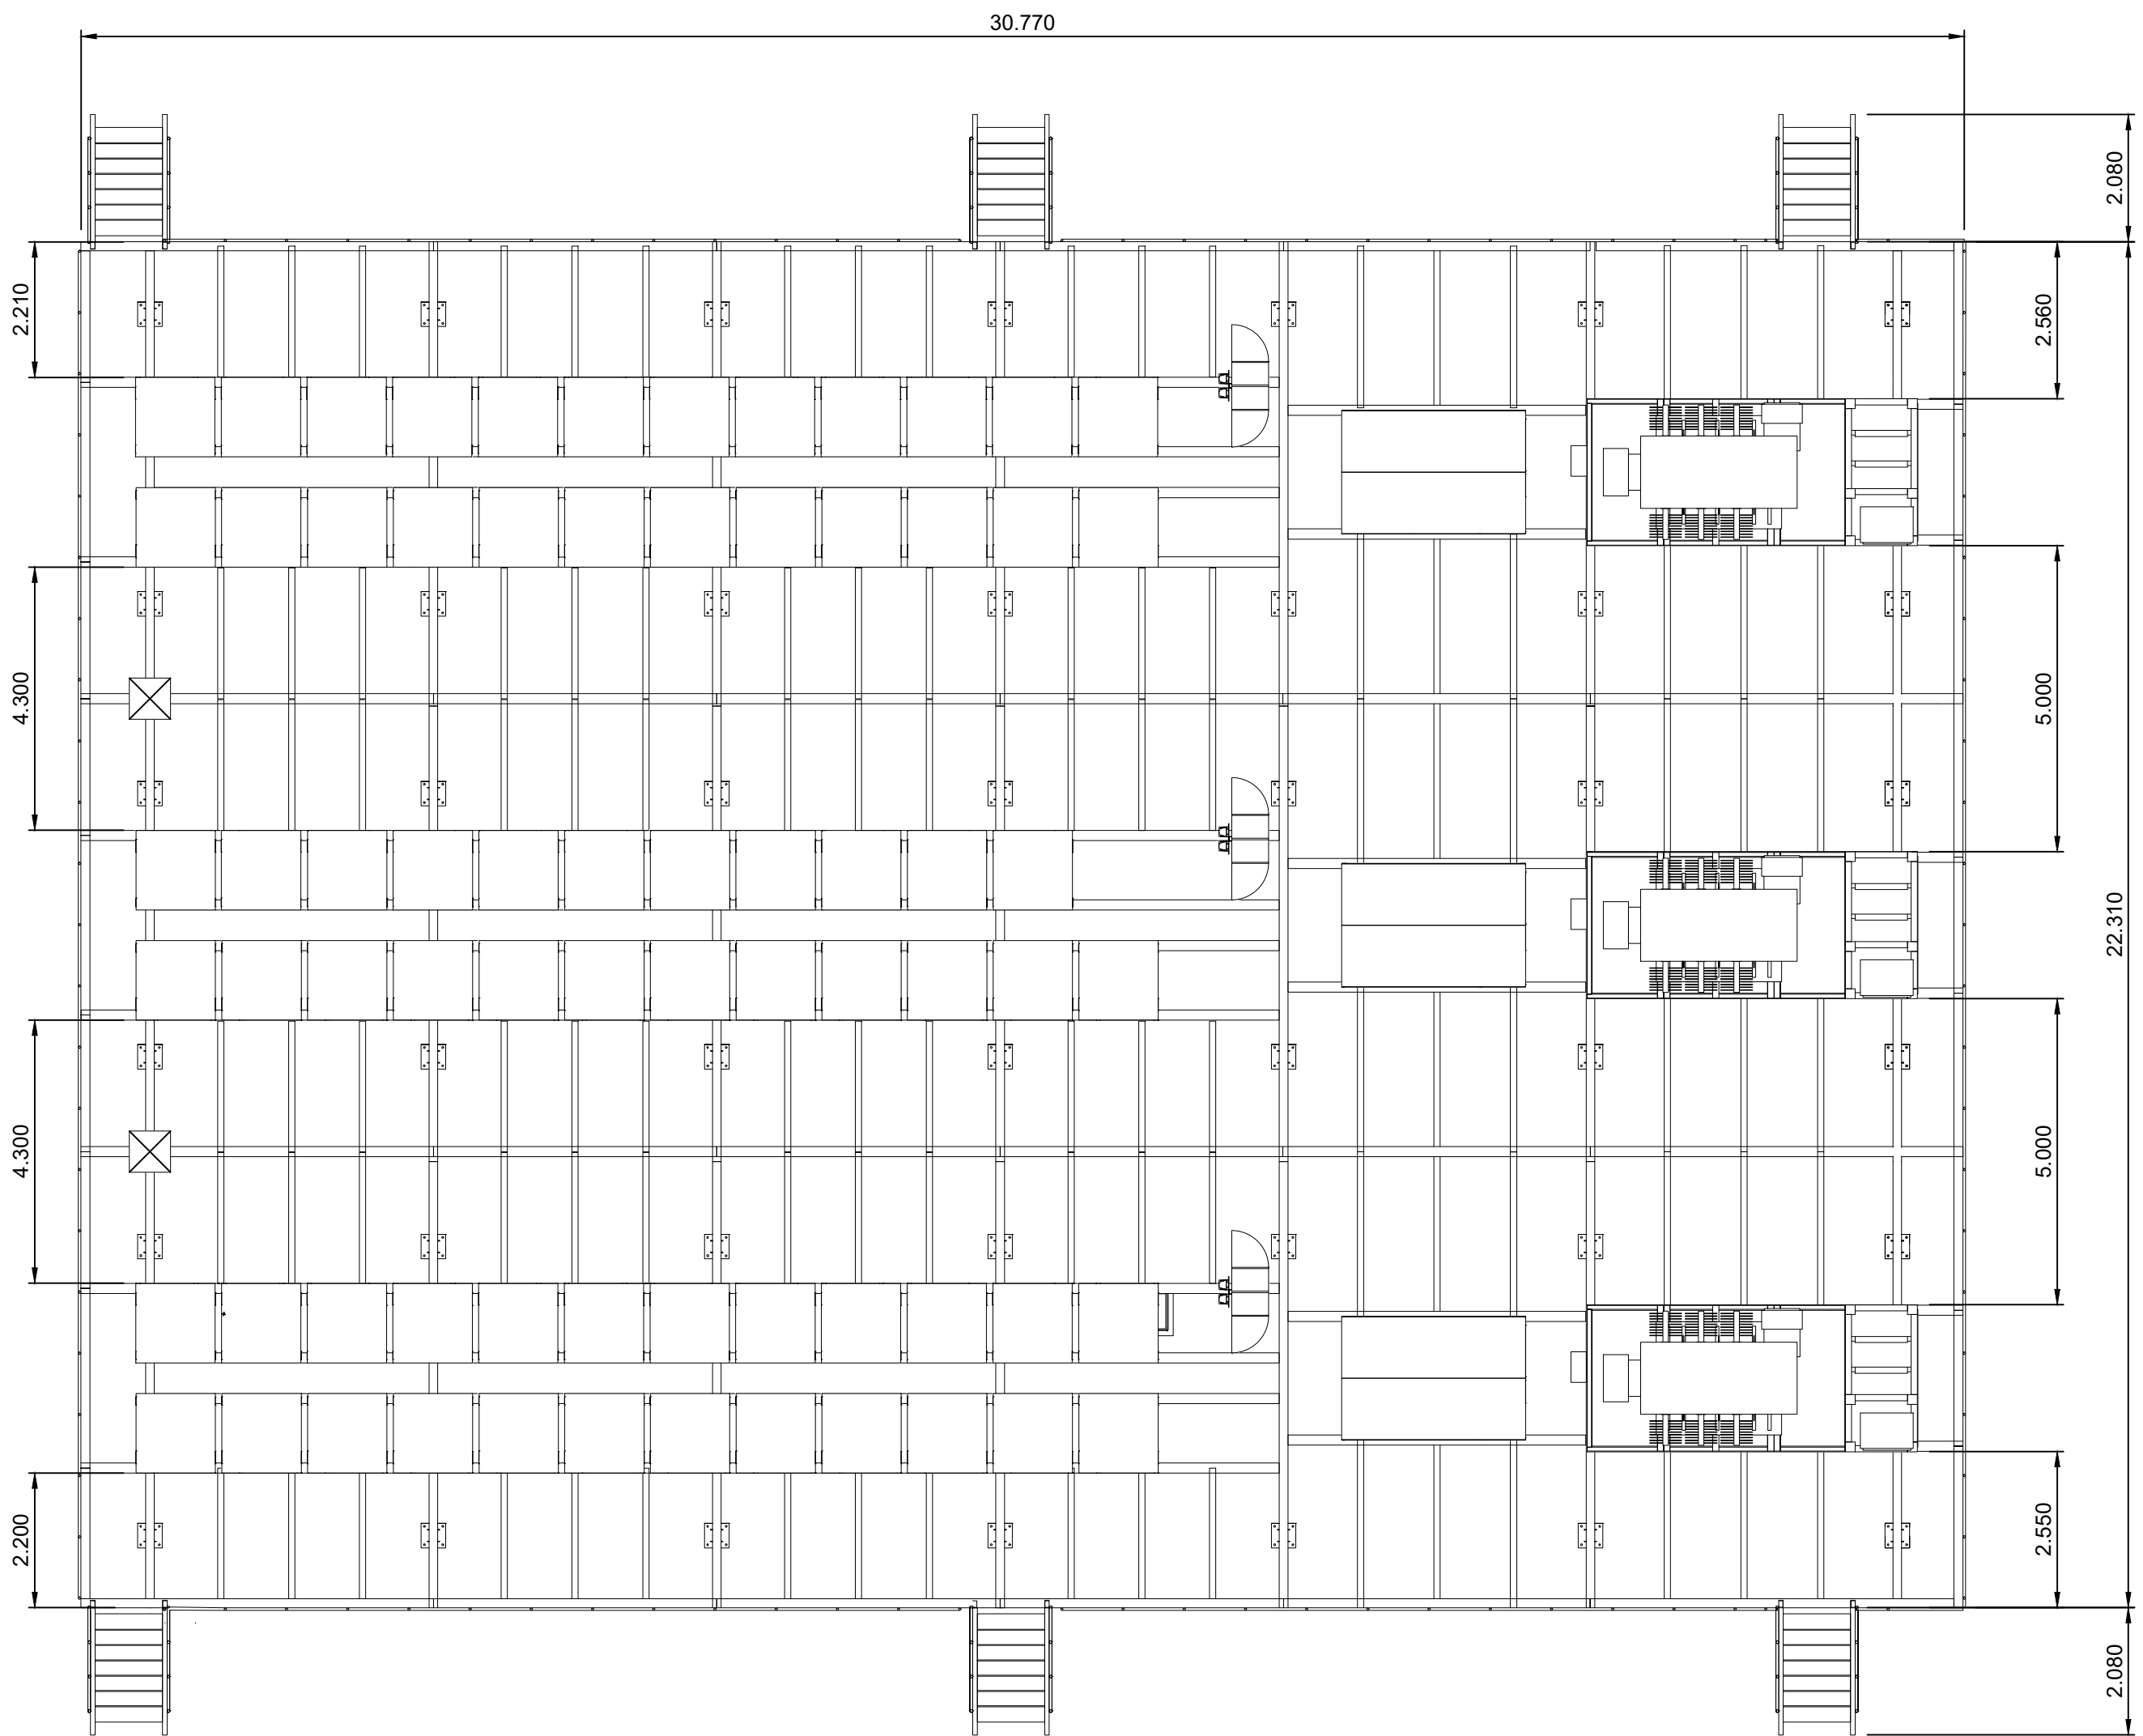

1 Battery Layout West Platform Plan
Scale 1:100 @ A1

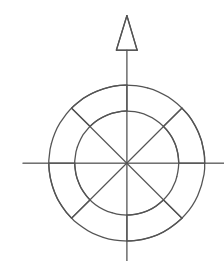

1:100	1m	2m	3m	4m	5m	6m	7m	8m	9m	10m
1:200	5m	10m	15m	20m	25m	30m	35m	40m	45m	50m
1:250	5m	10m	15m	20m	25m	30m	35m	40m	45m	50m
1:500	10m	20m	30m	40m	50m	60m	70m	80m	90m	100m
1:1000	10m	20m	30m	40m	50m	60m	70m	80m	90m	100m
1:2000	50m	100m	150m	200m	250m	300m	350m	400m	450m	500m
1:2500	50m	100m	150m	200m	250m	300m	350m	400m	450m	500m
1:5000	100m	200m	300m	400m	500m	600m	700m	800m	900m	1000m

Drawing Notes:

- All dimensions are shown in metres unless noted otherwise.
- Do not scale from this drawing.

01	07/11/2024	POSITION OF LV CABINETS AMENDED AND CCTV COLUMNS ADDED	WL	EW
0	24/03/2023	BATTERY LAYOUT WEST PLATFORM PLAN AND ELEVATIONS - ORIGINAL	WL	RS
REV	DATE	DESCRIPTION	BY	CHKD



Field
Fora Montacute Yards
186 Shoreditch High Street
London
E1 6HU

PROJECT
NEWPORT

TITLE
Battery Layout West Platform
Plan and Elevations

DISCIPLINE
PLANNING

DRAWING STATUS
FOR PLANNING

SCALE	DATE	DRAWN BY	CHECKED BY	APPROVED BY
AS SHOWN @ A1	24/03/2024	WL	RS	RS
PROJECT NO.	DRAWING NO.	REV.		
BTGBNEW01	004.3.1	01		