




2 Battery Layout East Platform South Elevation
Scale 1:100 @ A1

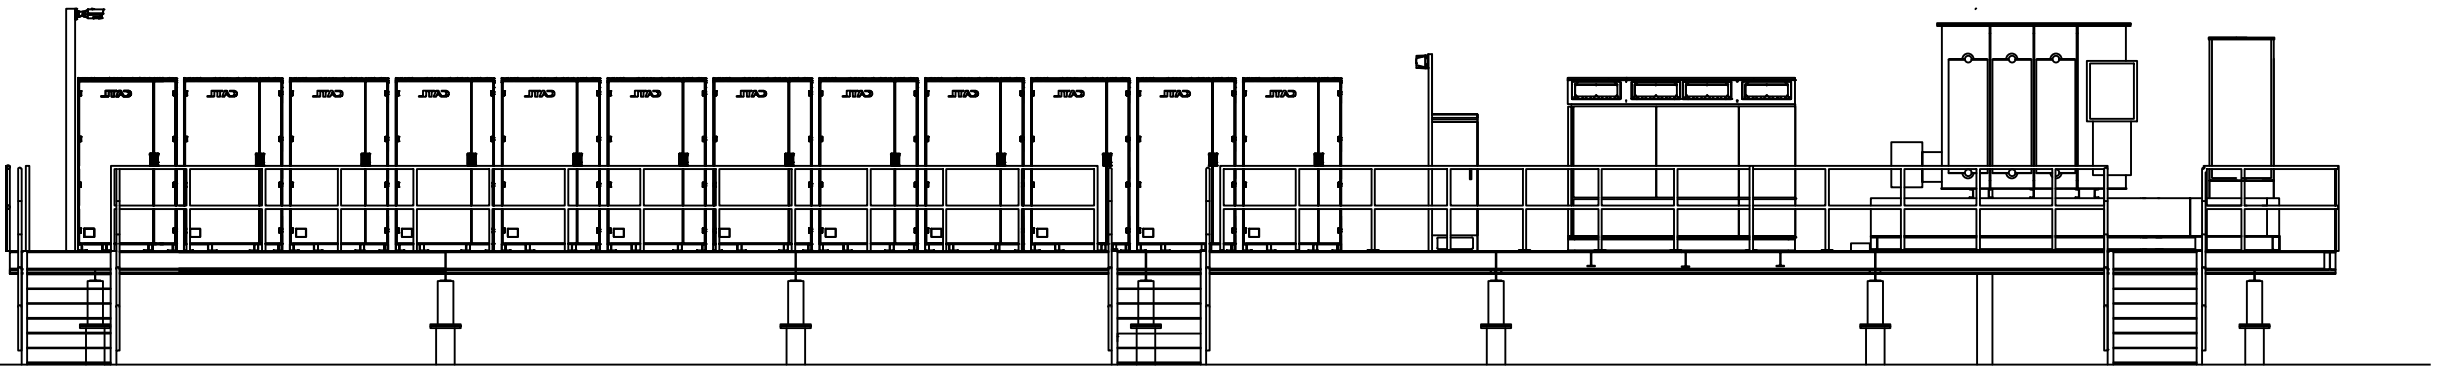


3 Battery Layout East Platform North Elevation
Scale 1:100 @ A1

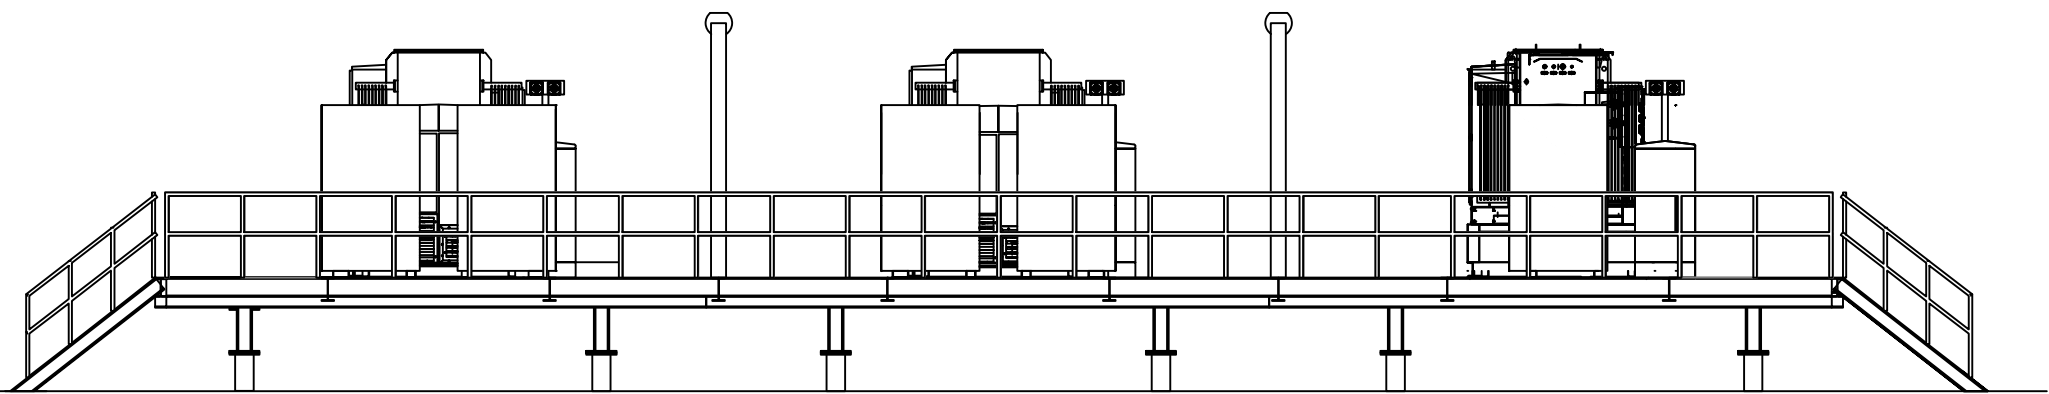


4 Battery Layout East Platform East Elevation
Scale 1:100 @ A1

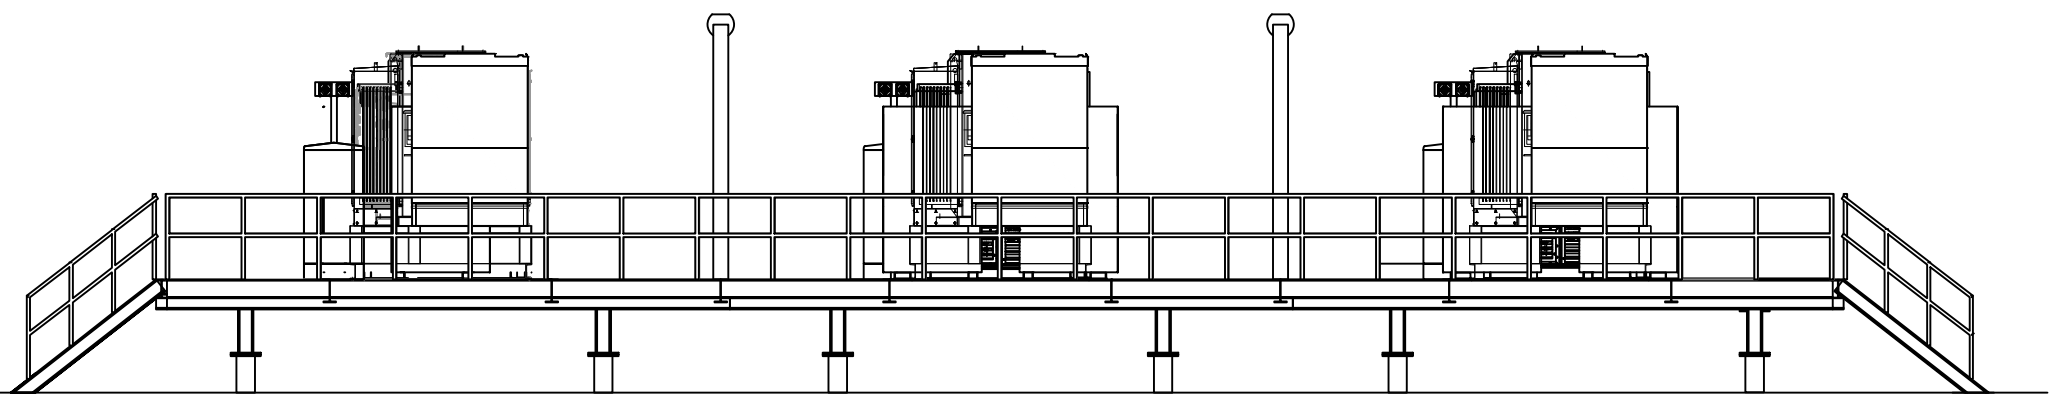

5 Battery Layout East Platform West Elevation
Scale 1:100 @ A1

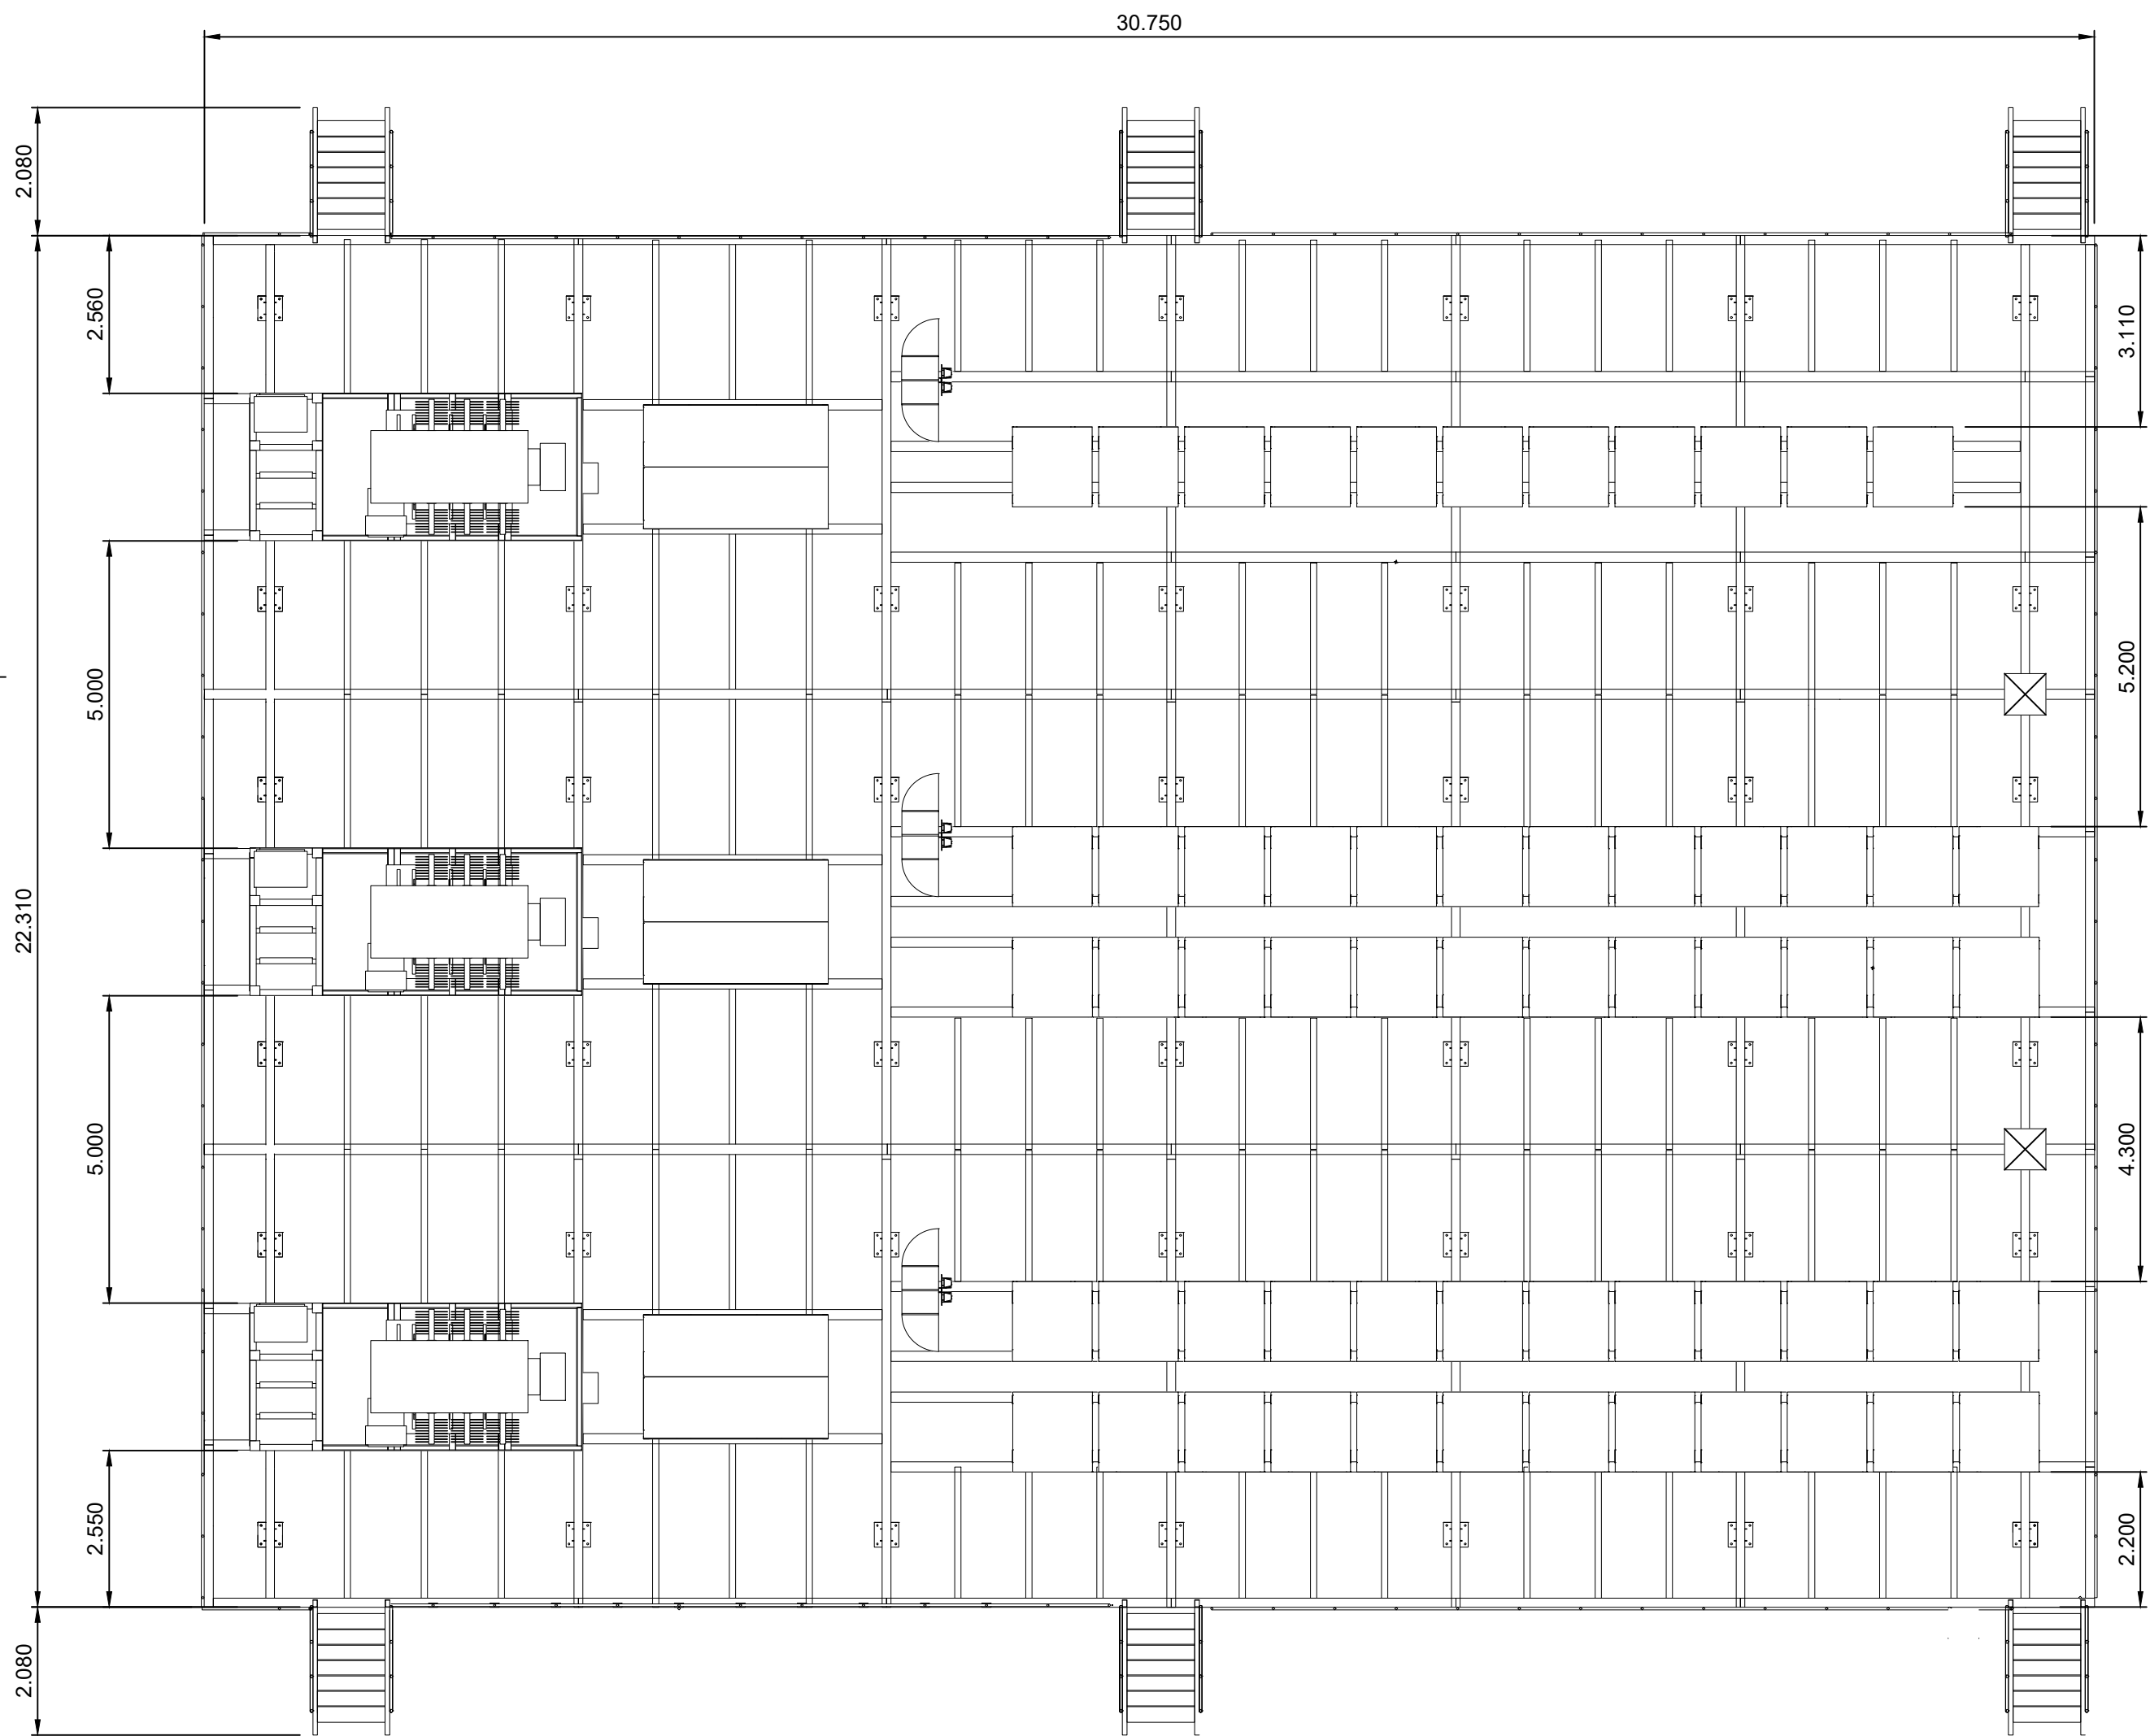

1 Battery Layout East Platform Plan
Scale 1:100 @ A1

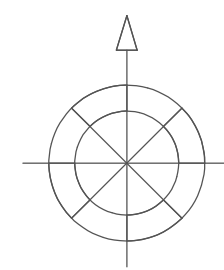

1:100	1m	2m	3m	4m	5m	6m	7m	8m	9m	10m
1:200	5m	10m	15m	20m	25m	30m	35m	40m	45m	50m
1:250	5m	10m	15m	20m	25m	30m	35m	40m	45m	50m
1:500	10m	20m	30m	40m	50m	60m	70m	80m	90m	100m
1:1000	50m	100m	150m	200m	250m	300m	350m	400m	450m	500m
1:2000	100m	200m	300m	400m	500m	600m	700m	800m	900m	1000m
1:2500	100m	200m	300m	400m	500m	600m	700m	800m	900m	1000m
1:5000	100m	200m	300m	400m	500m	600m	700m	800m	900m	1000m

- Drawing Notes:**
- All dimensions are shown in metres unless noted otherwise.
 - Do not scale from this drawing.

01	07/11/2024	POSITION OF LV CABINETS AMENDED. CCTV COLUMNS ADDED	WL	EW
0	24/03/2024	BATTERY LAYOUT EAST PLATFORM PLAN AND ELEVATIONS - ORIGINAL	WL	RS
REV	DATE	DESCRIPTION	BY	CHKD



Field
Fora Montacute Yards
186 Shoreditch High Street
London
E1 6HU

PROJECT
NEWPORT

TITLE
Battery Layout East Platform
Plan and Elevations

DISCIPLINE
PLANNING

DRAWING STATUS
FOR PLANNING

SCALE AS SHOWN @A1	DATE 07/11/2024	DRAWN BY WL	CHECKED BY RS	APPROVED BY RS
PROJECT NO. BTGBNEW01	DRAWING NO. 004.3.2	REV. 01		