




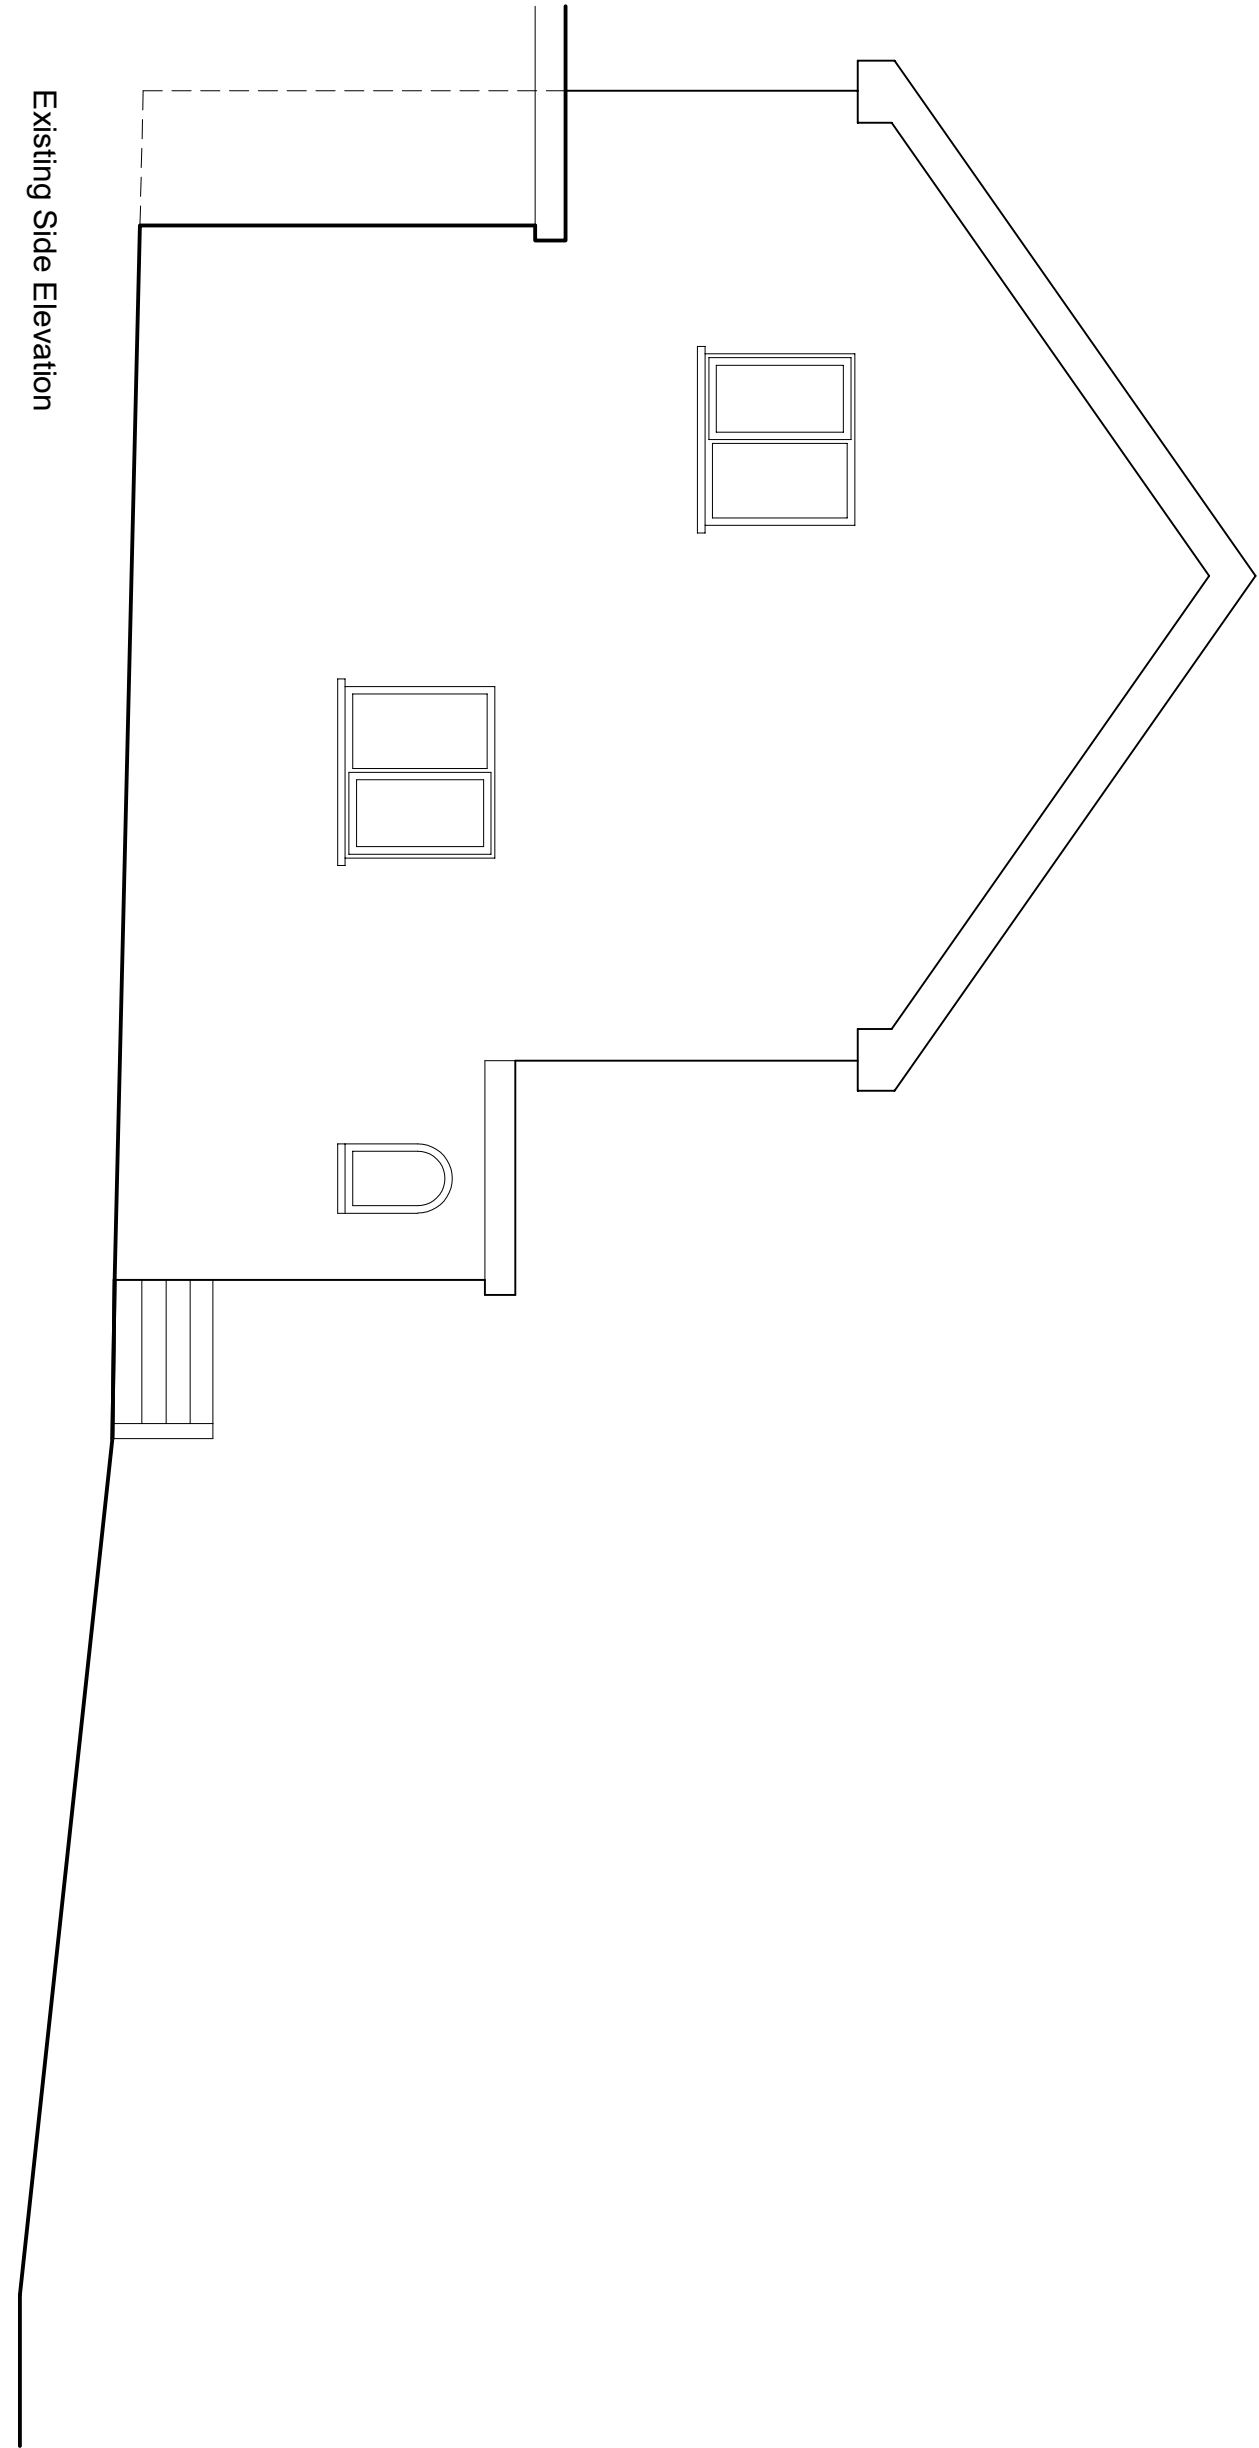


Existing Side Elevation

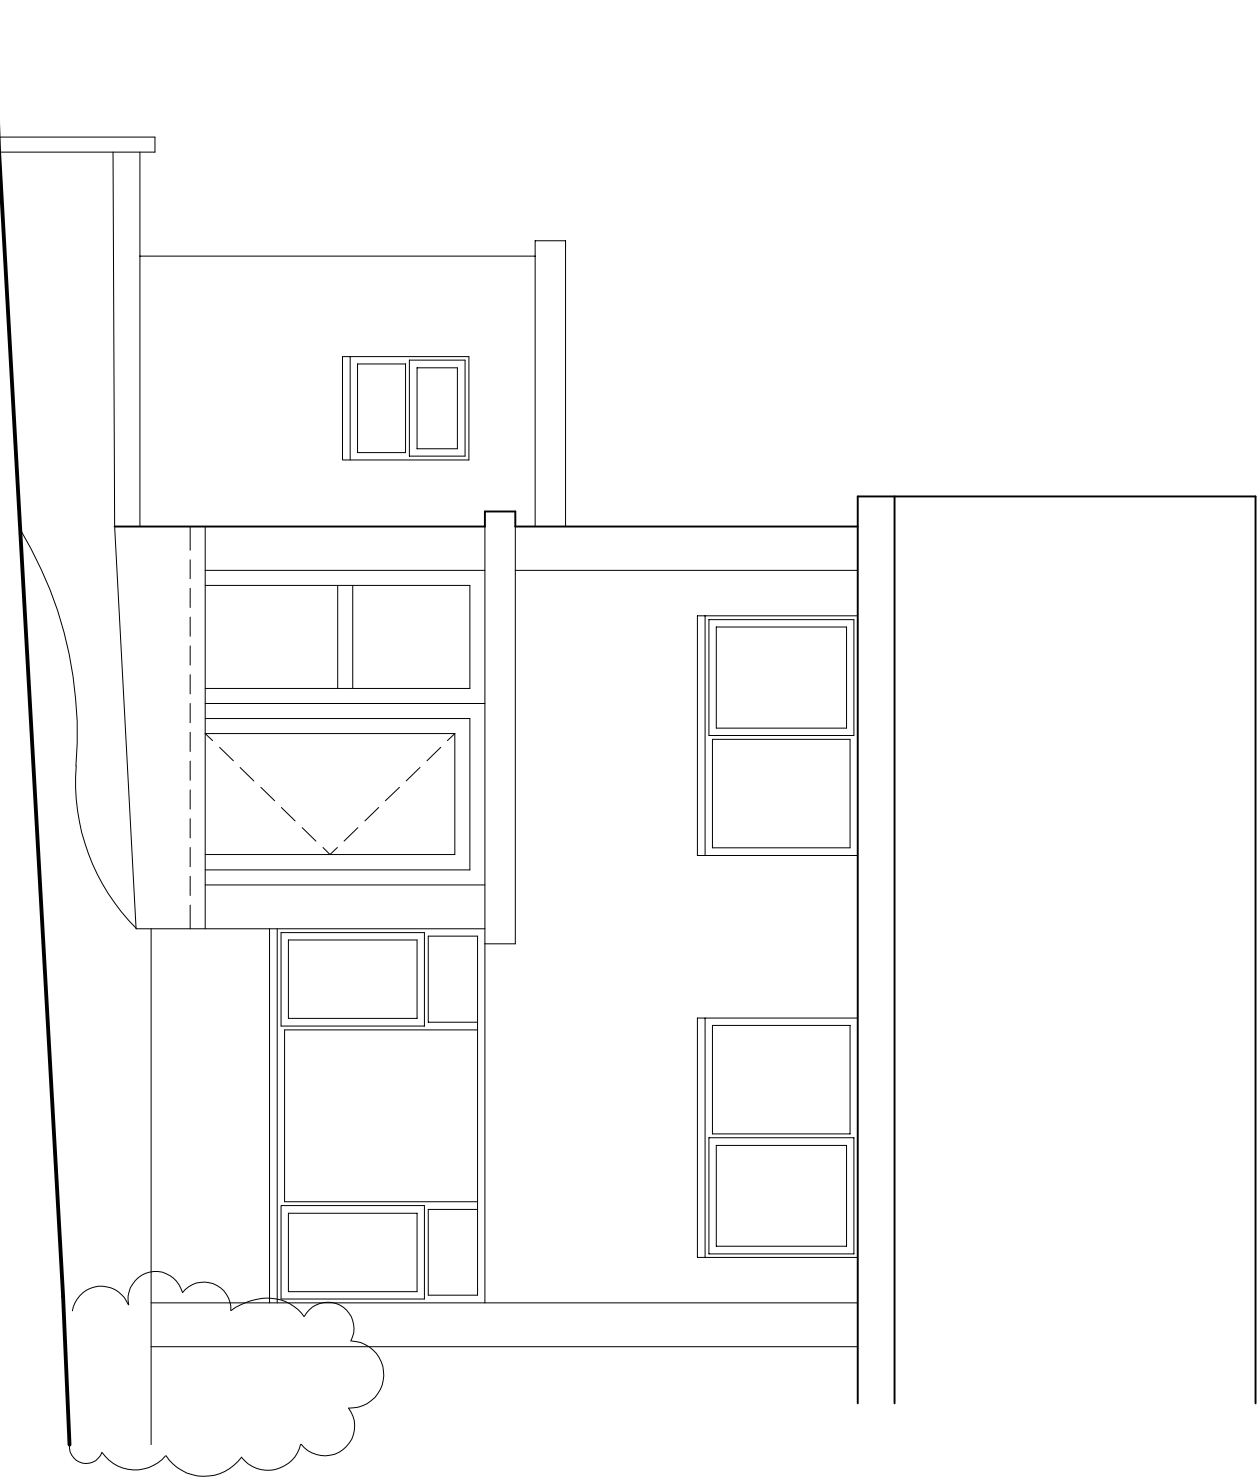


Existing Front Elevation

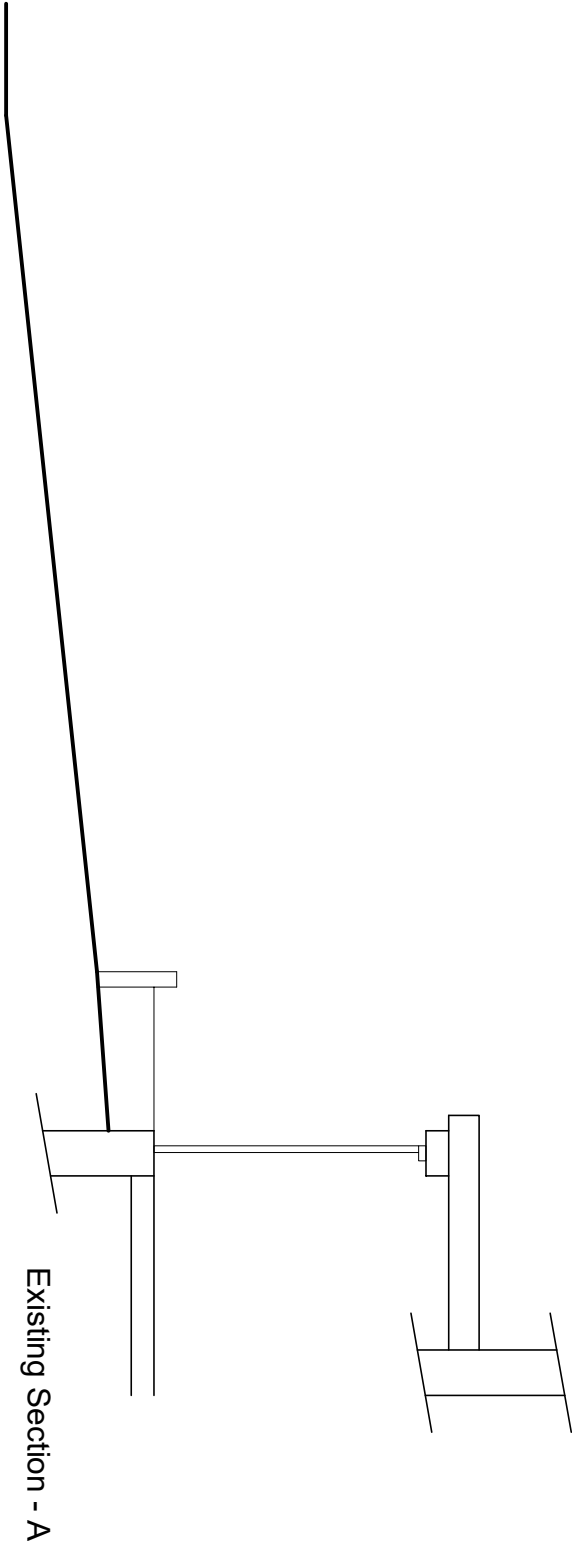

Existing Section - A

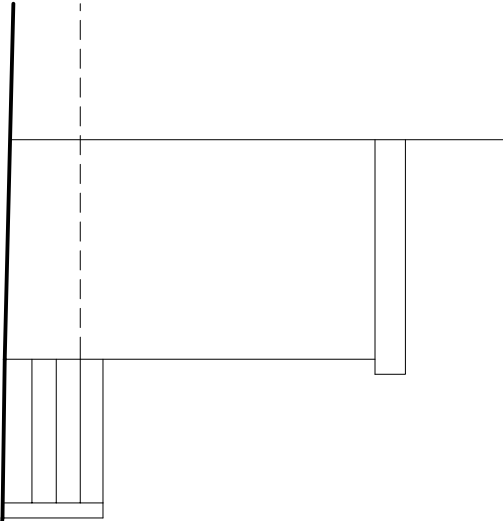

Existing Section - B

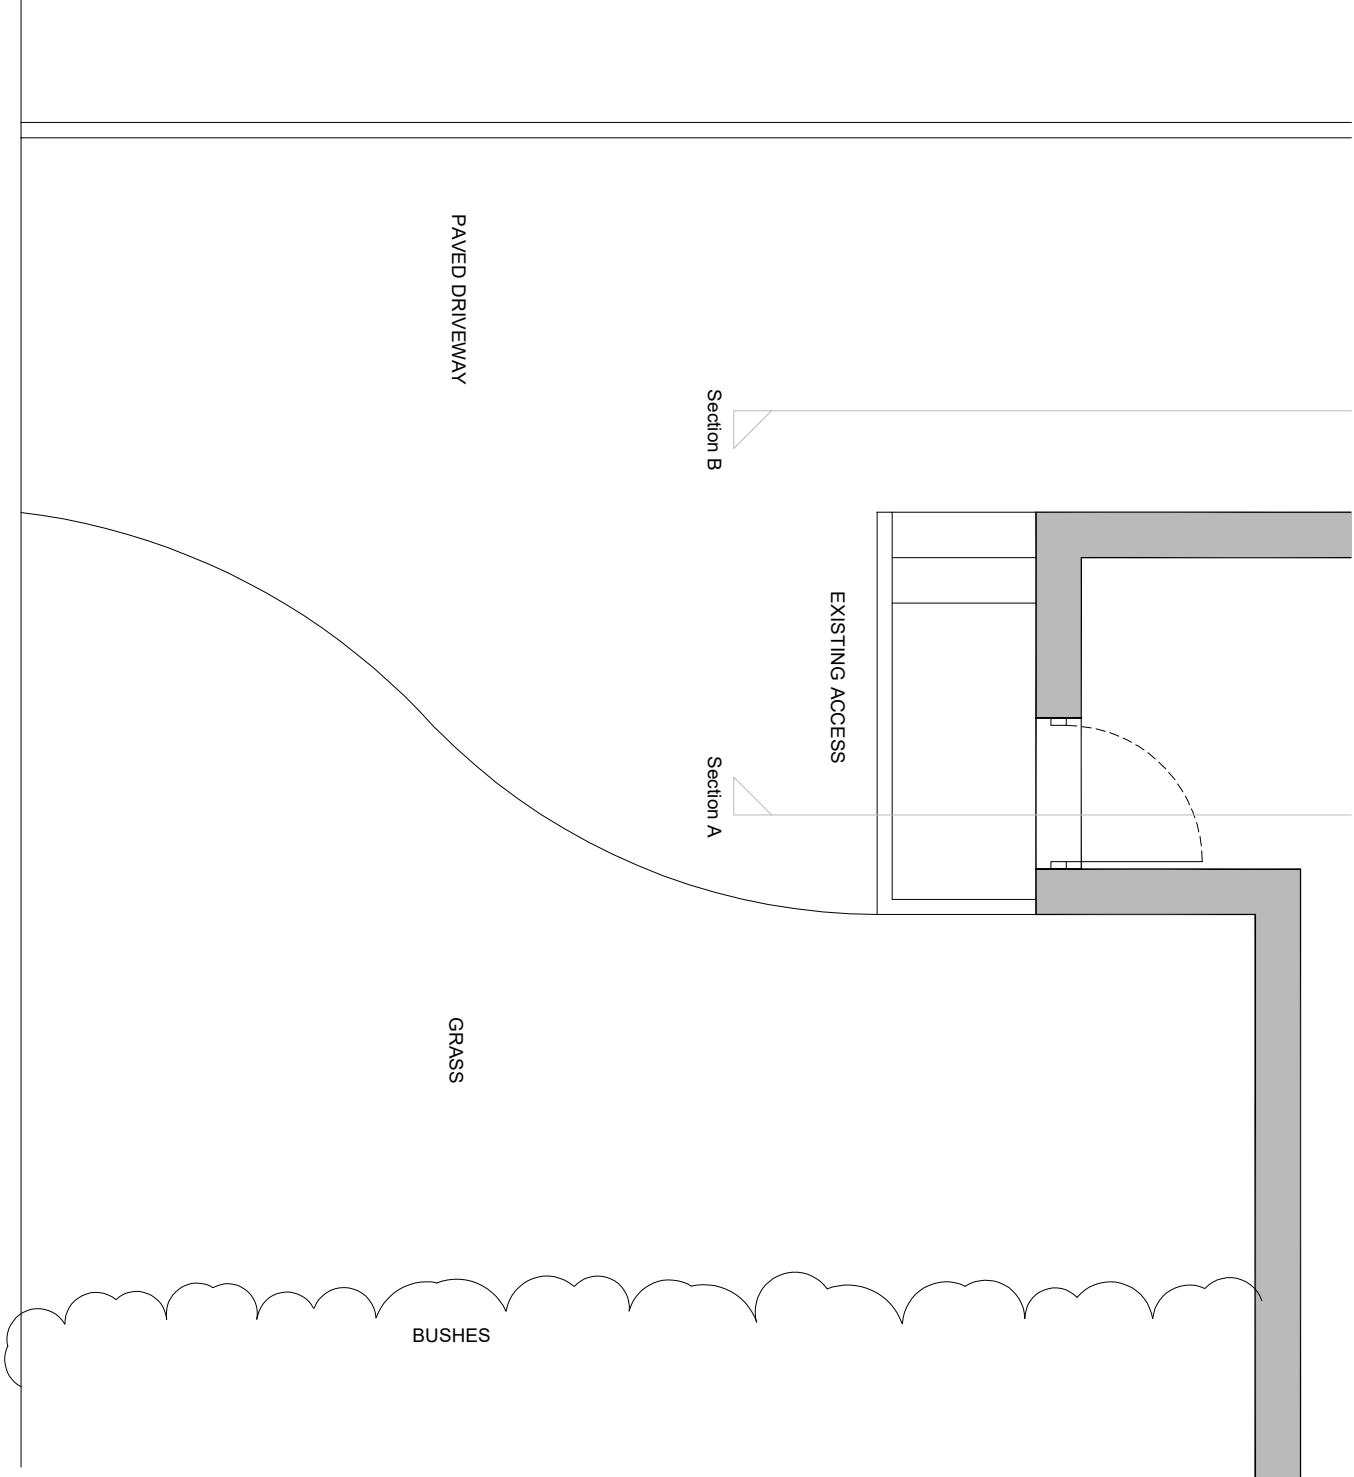

Existing Plan

Owner:		
Mrs Jenny C Abraham		
Address:		
81 Larch Grove Malpas Newport South Wales NP20 6JB		
Drawing Title:		
Existing Access		
Grant Ref:	Drawing no.	
25/201/DJS	01	
Scale	Date	Drawn
1:50 @ A2	Dec 2025	CB
Notes:		