




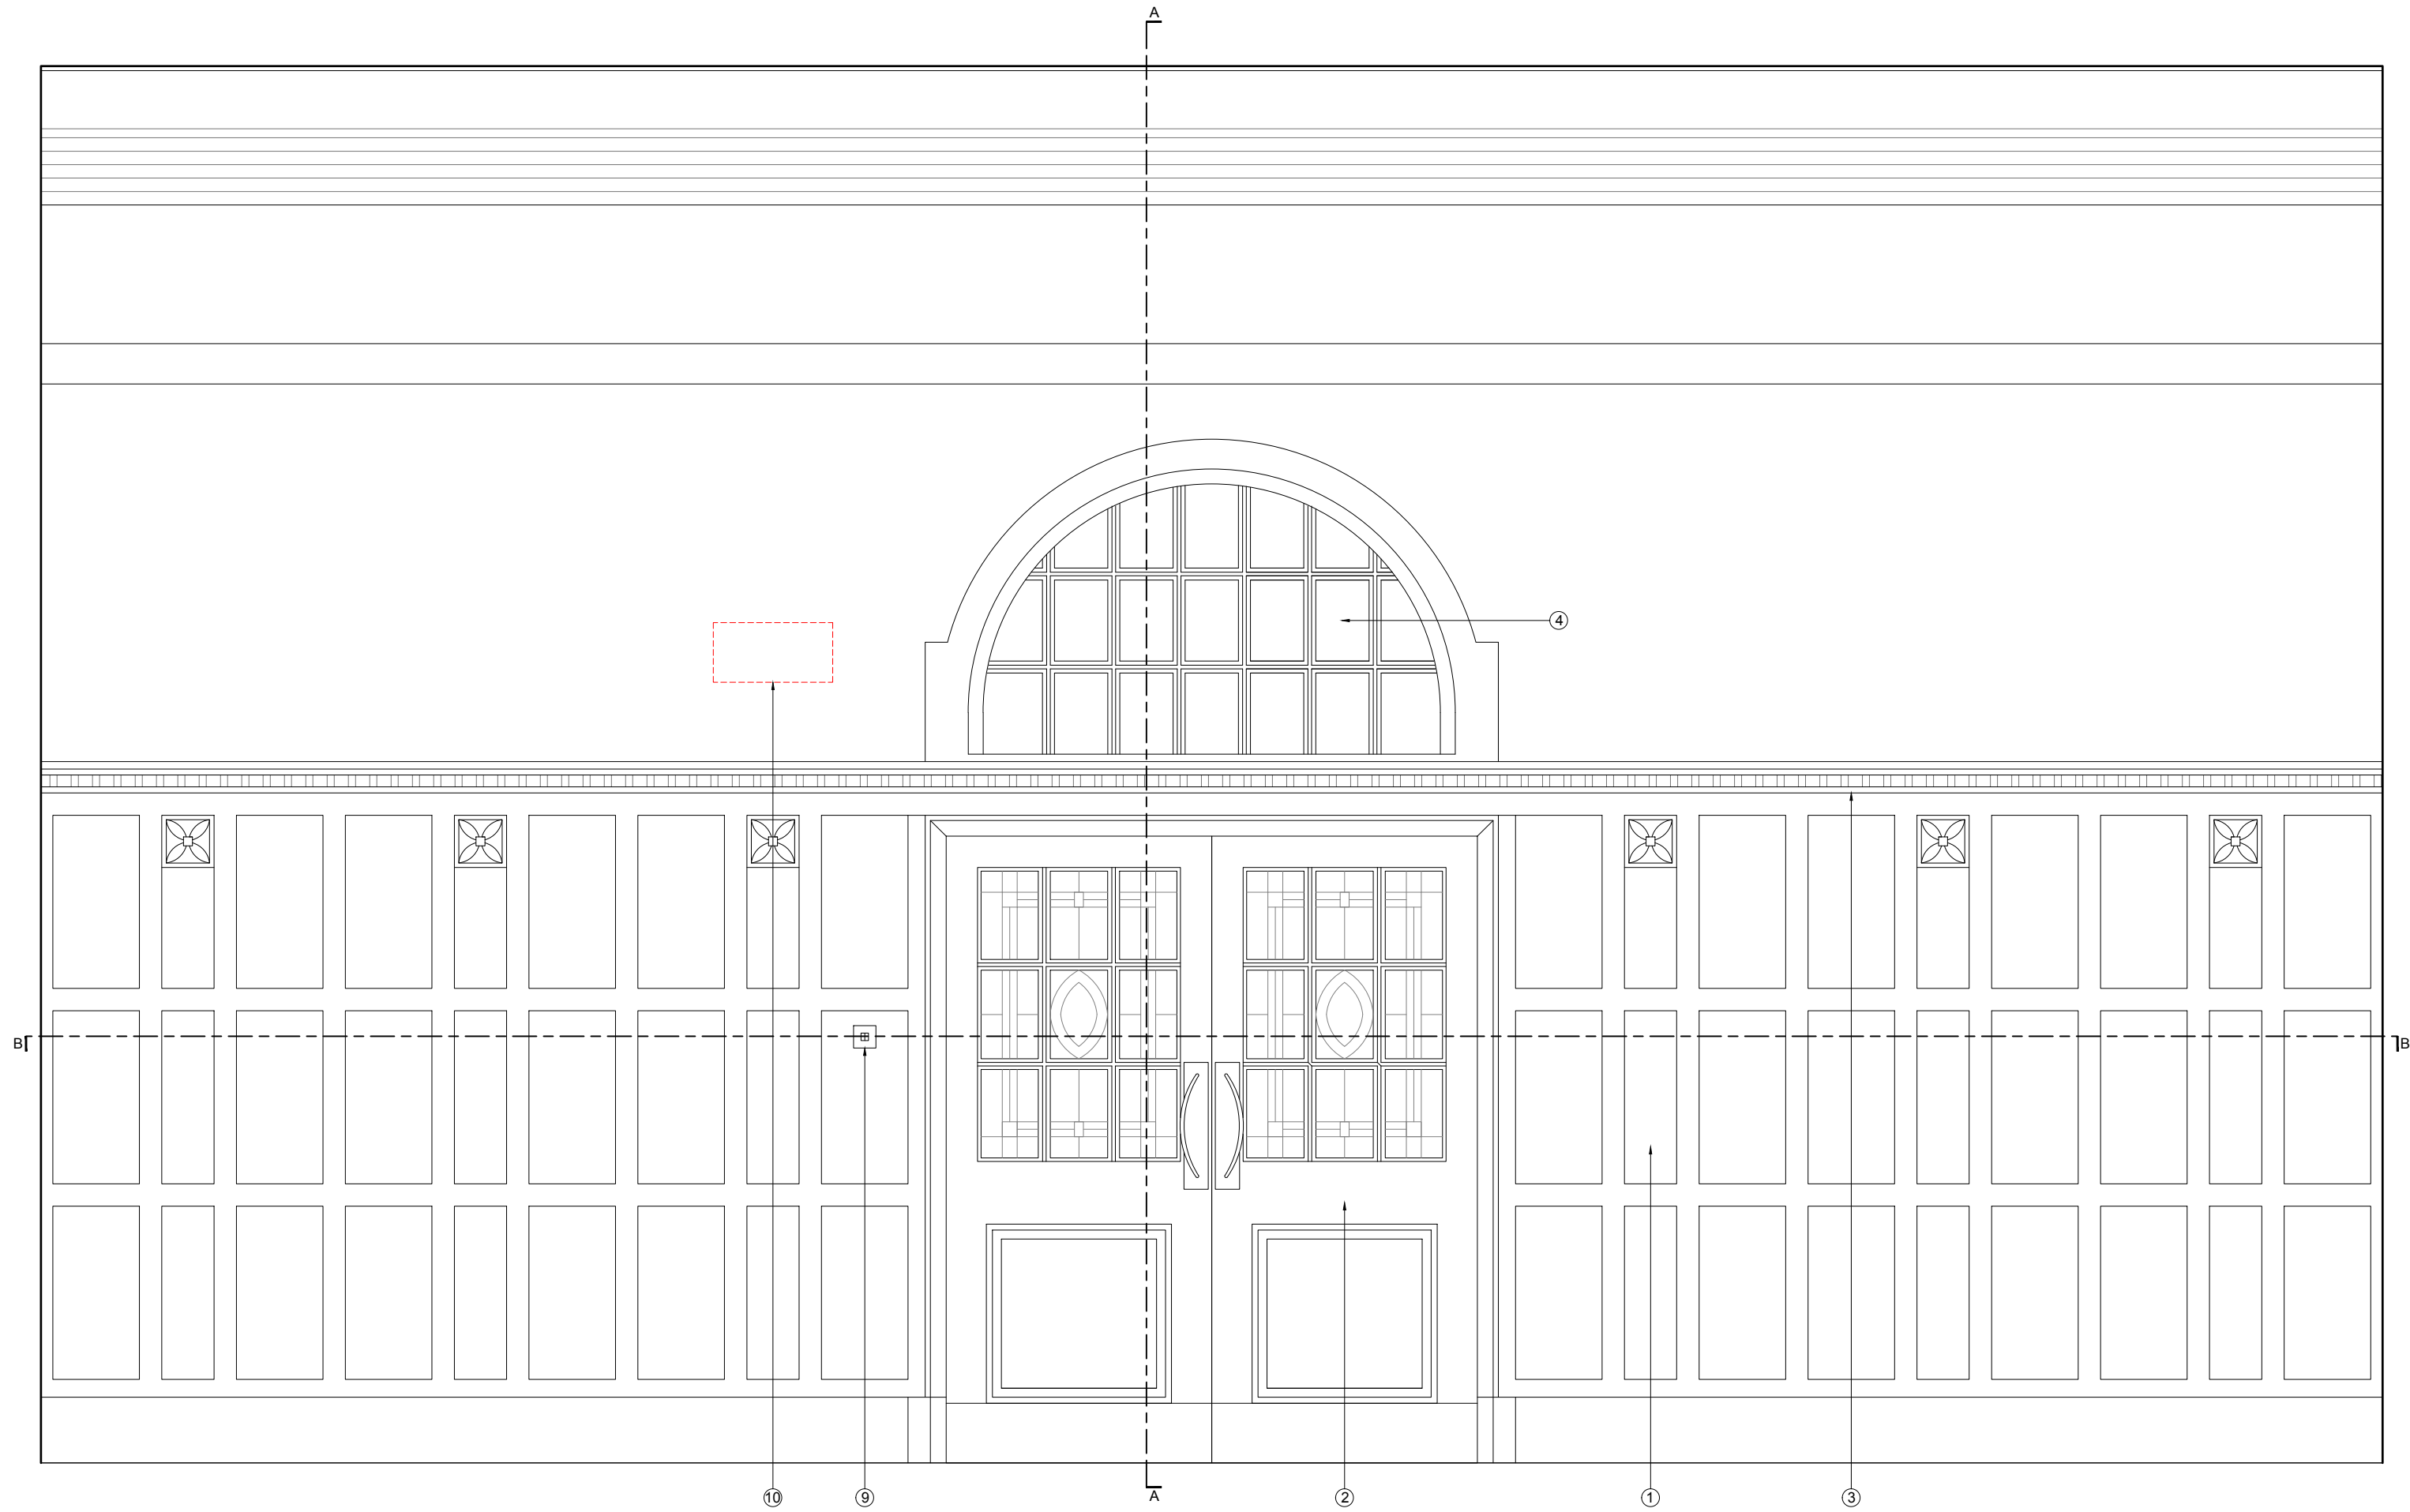

Proposed Resident's Lounge - Elevation 1 (Detail 1)
1:20

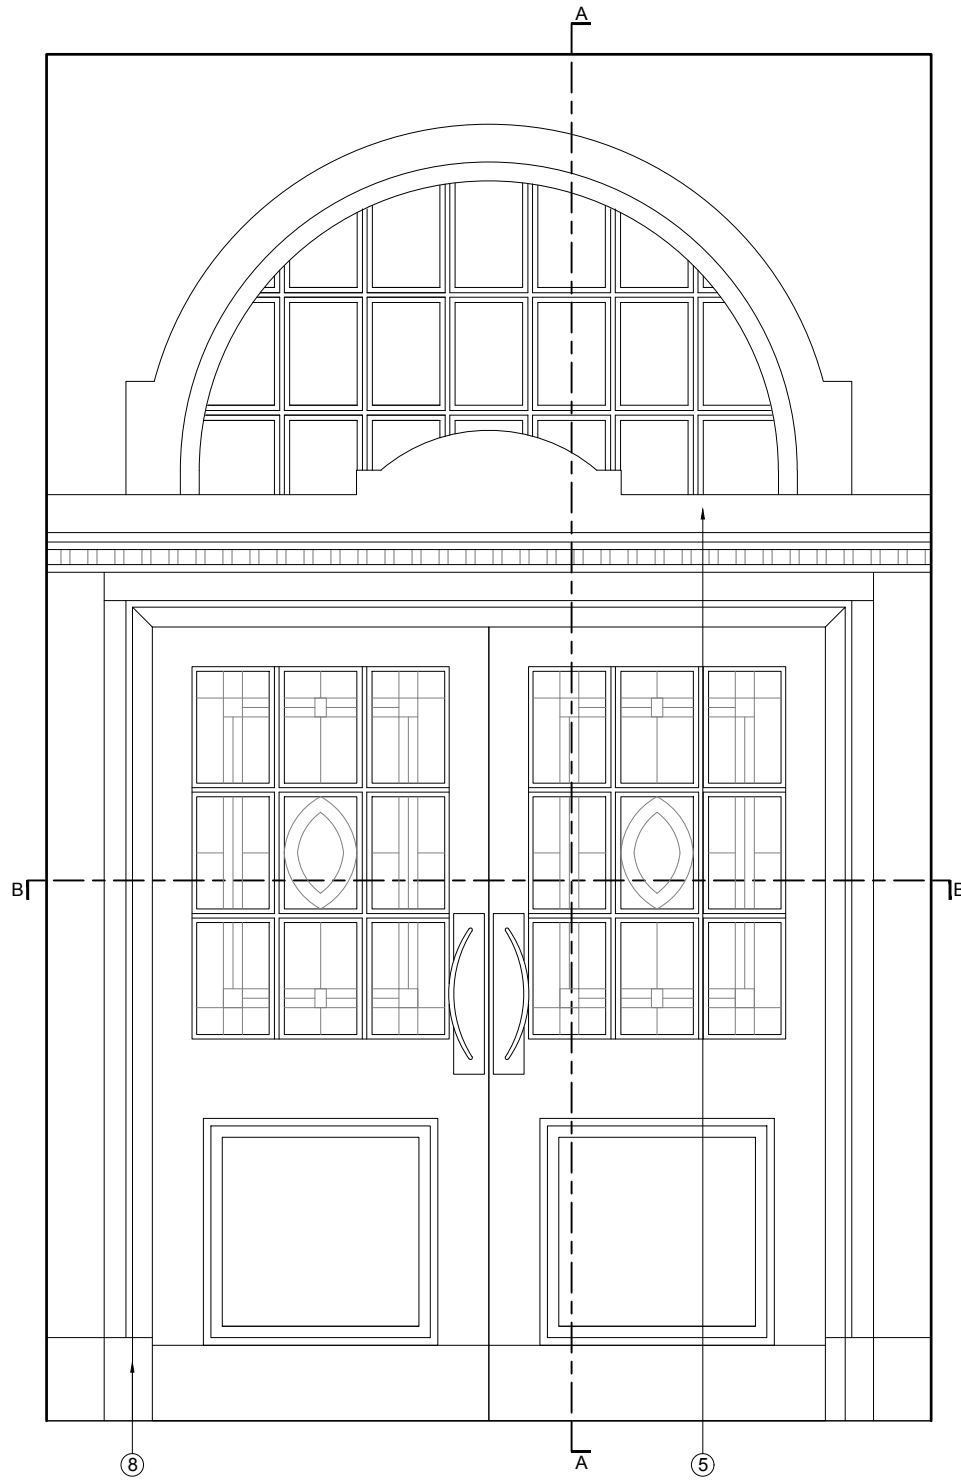

Proposed Rear Elevation
1:20

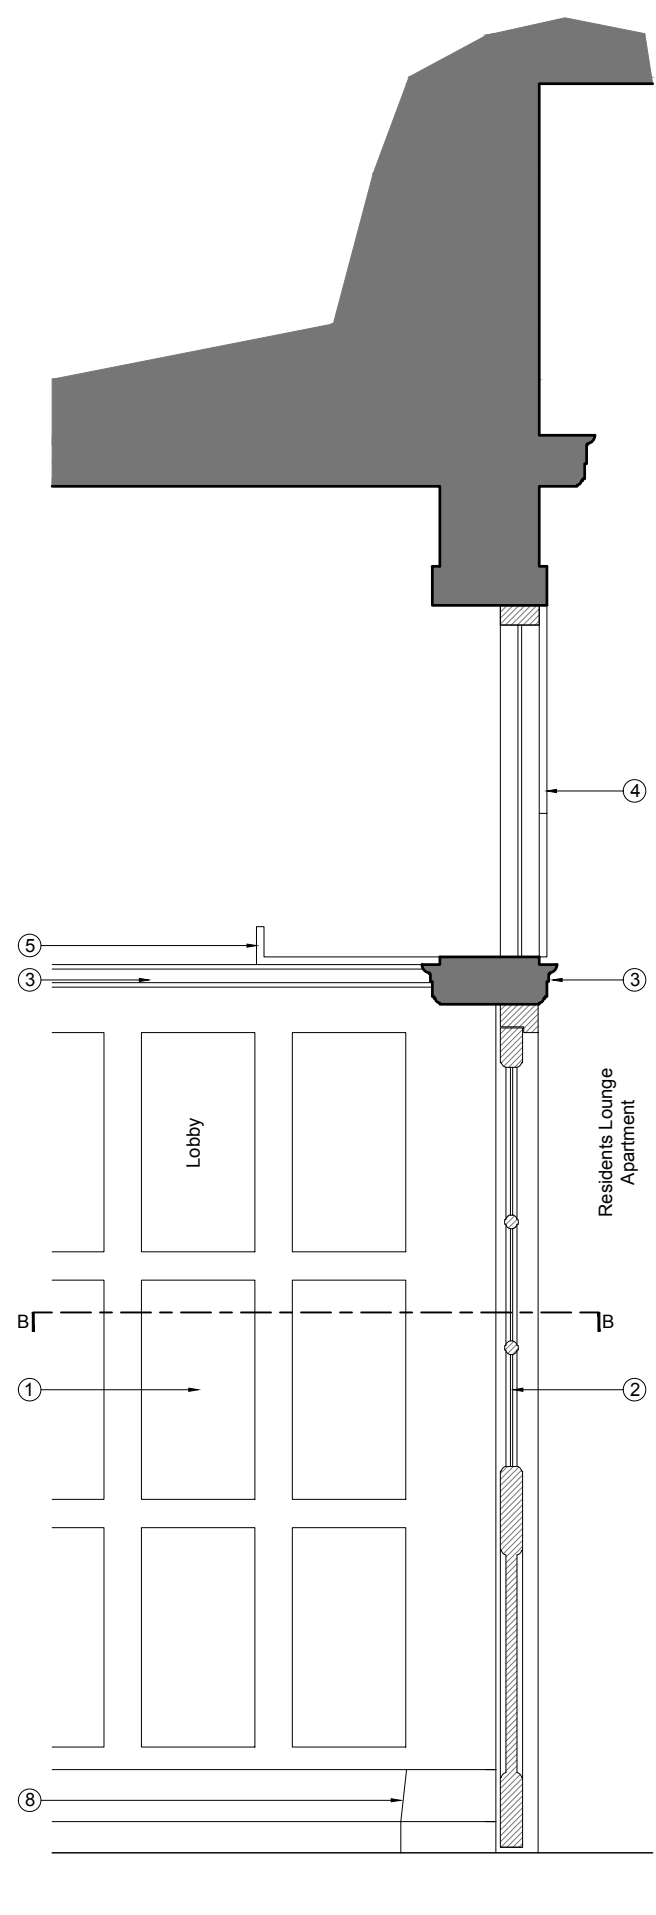



Proposed Section A-A
1:20

© Expedite Design Services Ltd
Figured dimensions only are to be taken from this drawing. All dimensions are to be checked on site before any works put in hand.


- Key:
- Existing timber panelling
 - Existing double doors retained - see notes below
 - Existing timber panelling feature band retained
 - Existing Fanlight above doors retained - see notes below
 - Existing timber shelf retained
 - Proposed separating acoustic wall (finish - skimmed & painted)
 - Proposed separating acoustic wall (finish - timber panelling to match existing style)
 - Proposed skirting to match existing style
 - Existing light switch to be replaced and rewired
 - Existing fire exit sign removed

NOTES:
This drawing to be read in conjunction with the following drawings / details:


- 22.47-EDS-XX-ZZ-DR-PL-(20)01 Internal Wall Details
- 22.47-EDS-XX-ZZ-DR-PL-(20)02 Internal Wall Details
- 22.47-EDS-XX-ZZ-DR-PL-(20)03 Internal Wall Details
- Existing door broken stained glass to be replace to match existing style
- Existing fanlight glass to be frosted to reduce the visual impact of the separating acoustic wall behind

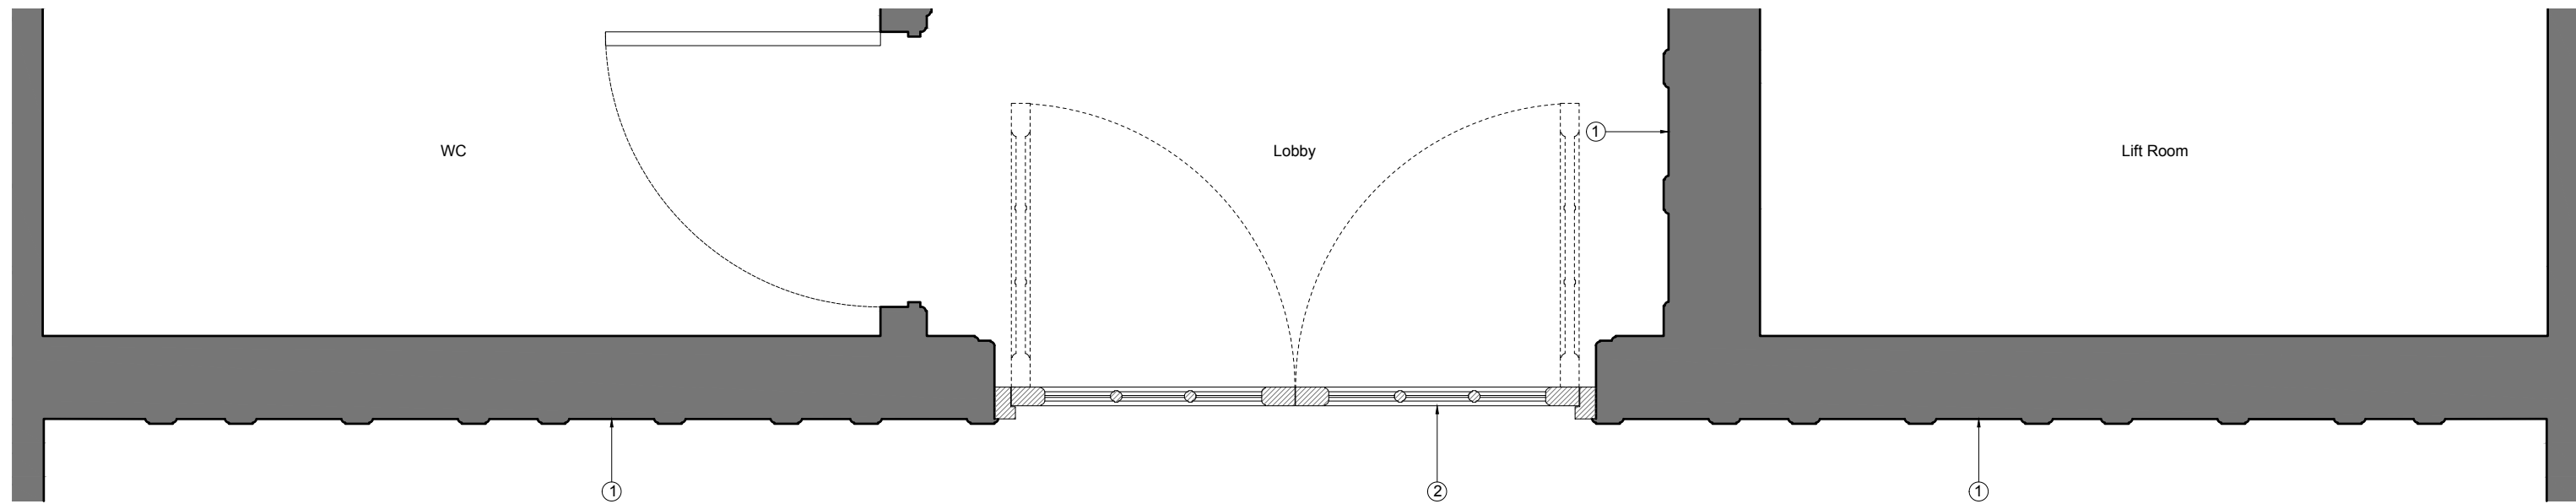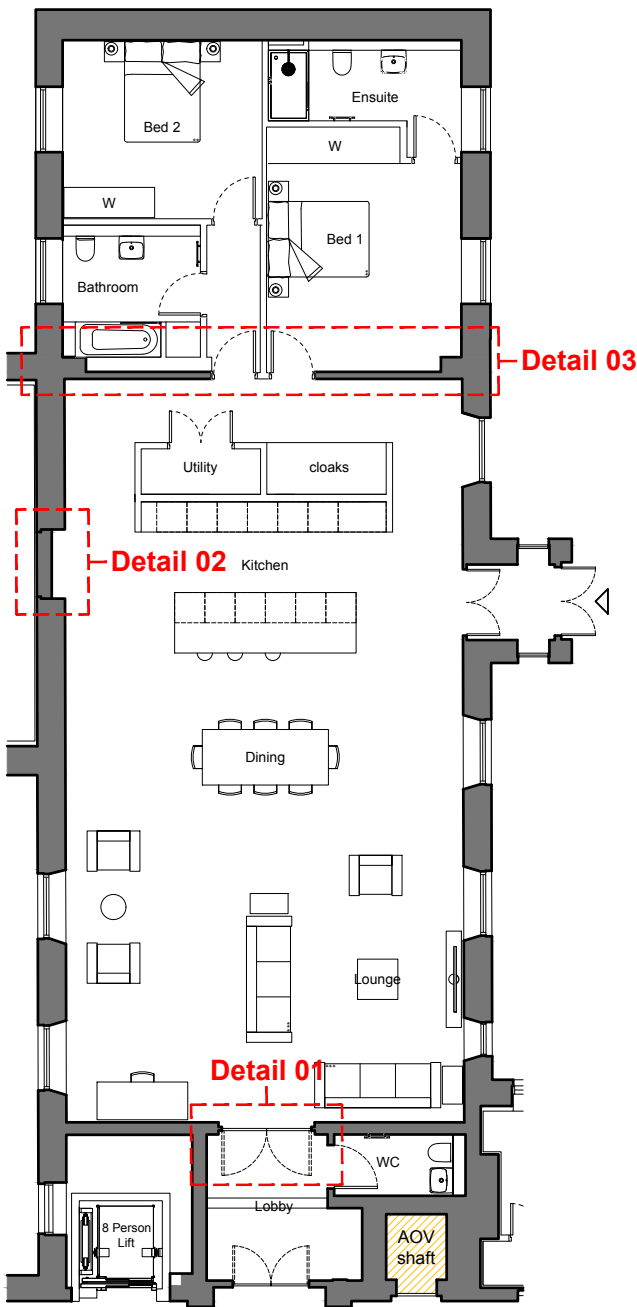

Proposed Section B-B
1:20

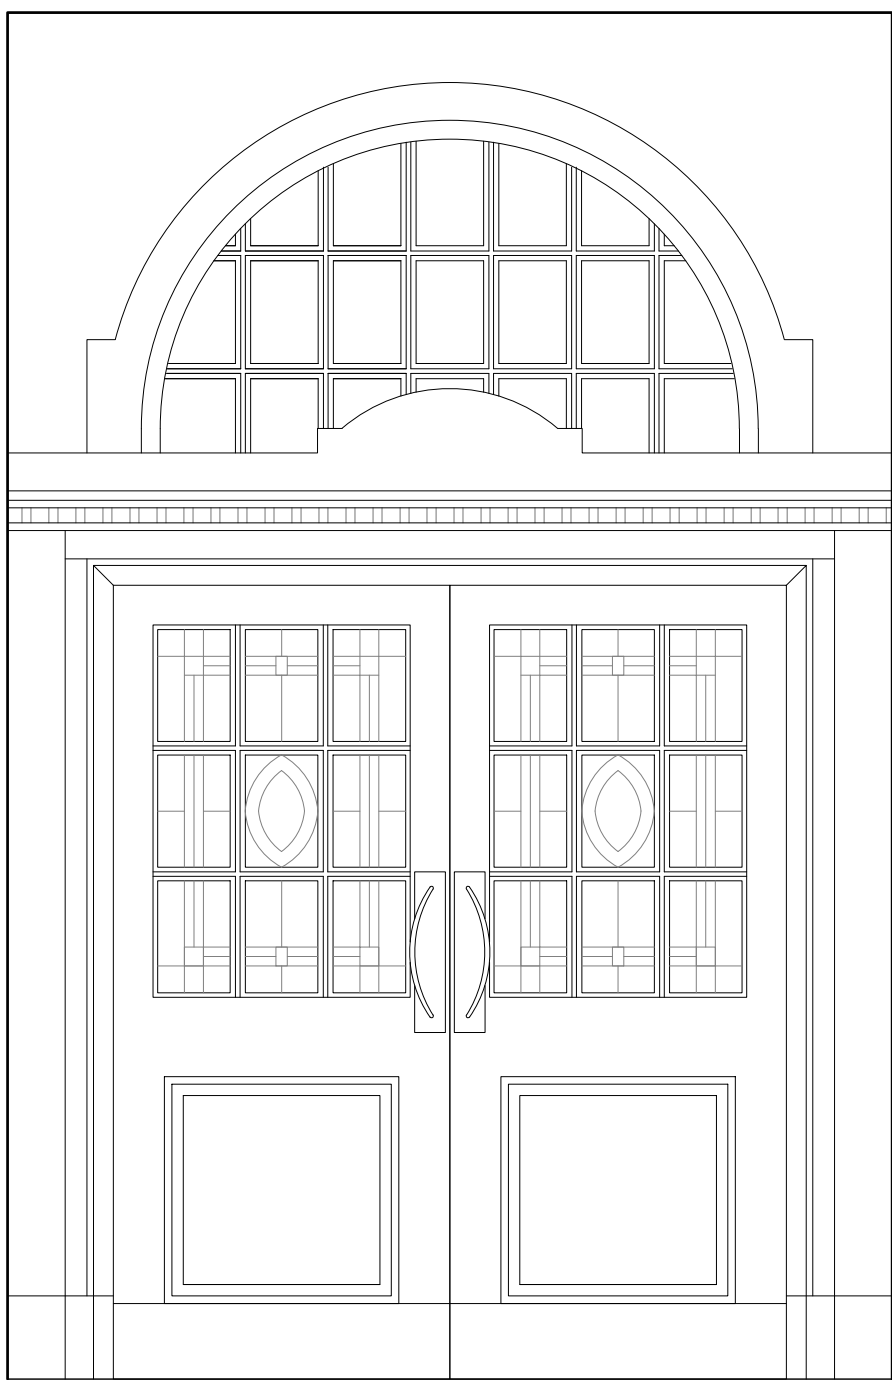

Existing Rear Elevation
1:20

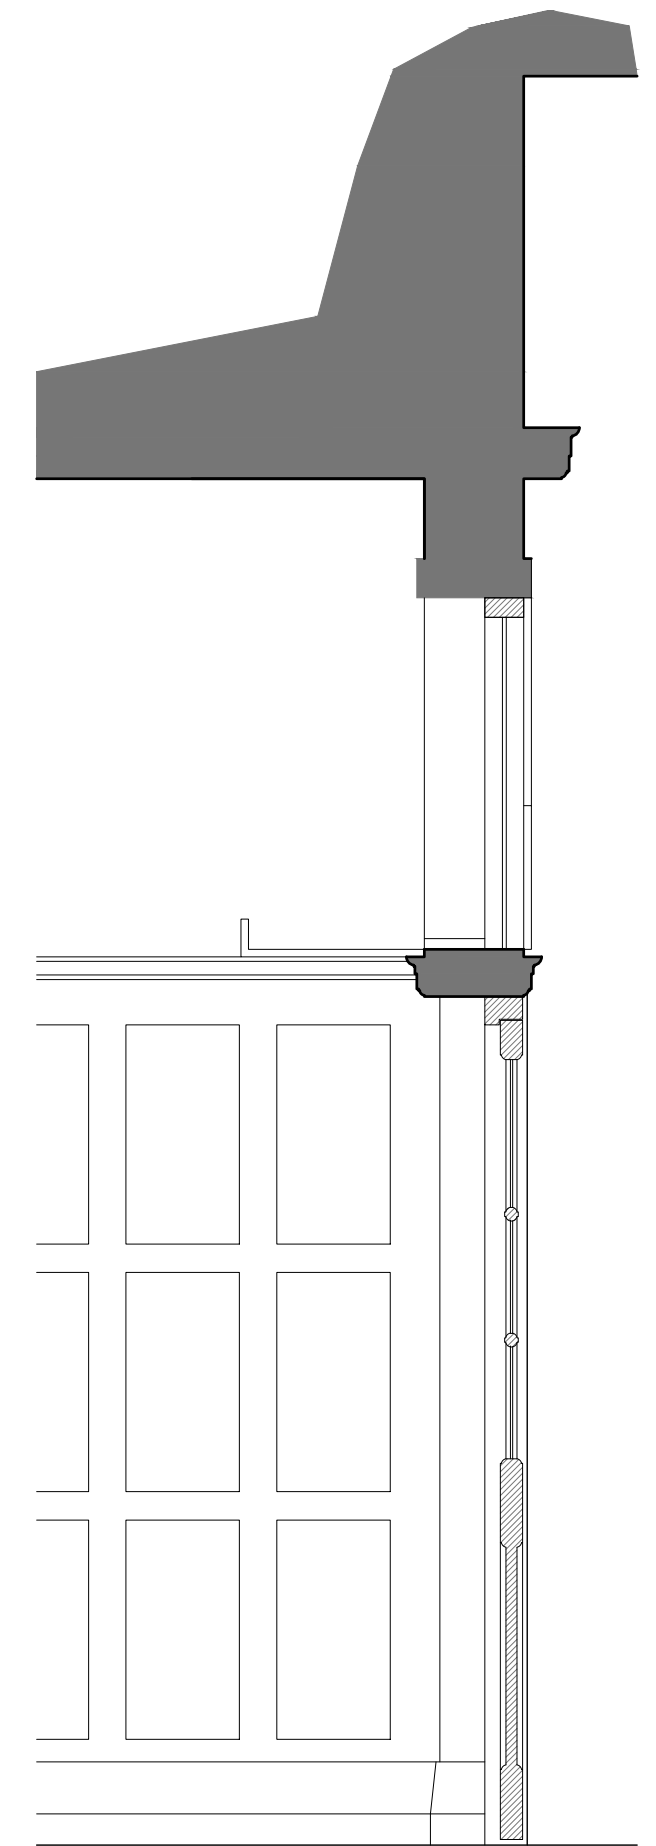

Existing Section A-A
1:20

02	Apt 16 updated and reissued to planning	19.05.26	AA
01	Issue to Planning	15.01.24	AB

Revision	Description	Date	Issued
----------	-------------	------	--------

EXPEDITE
DESIGN SERVICES LTD

Client's Name
Acorn Property Group

Job Title
**Caerleon Campus,
Newport, Wales**

Status
Planning

Suitability
P1

Scale
1:20 @ A1

Document Reference
22.47-EDS-ZZ-XX-DR-PL-(20)21

Drawing Title
**Proposed Residents Lounge
Entrance Doors (Detail 1)**

Drawing Number
(20)021

Revision
02

1:20 200 400 600 800 1000 1200 1400 1600 1800 2000 mm