



01 East Elevation - CWL12.2 & CWL12.4 - A
1 : 200

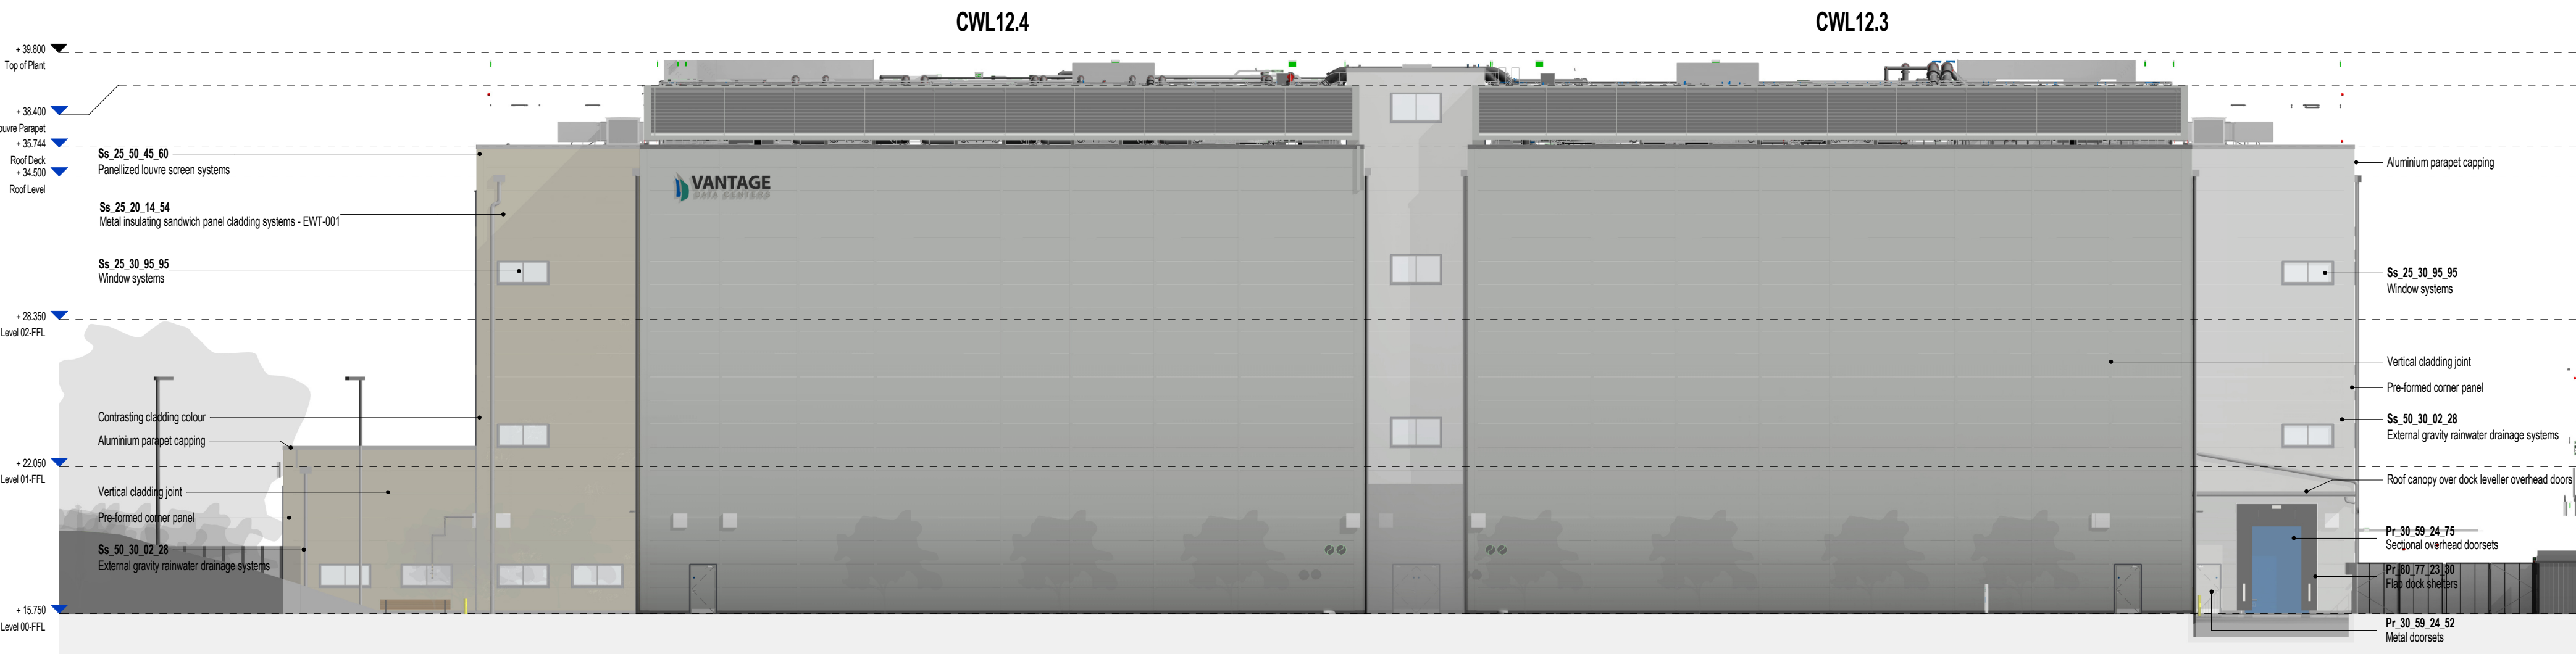

02 North Elevation - CWL12.3 & CWL12.4 - A
1 : 200

Construction (Design and Management) Regulations
Design risk assessments are carried out throughout the design stage of this project in accordance with company procedures and manuals. Where reasonably possible all areas of risk applicable to design and end use of the construction have been identified and then eliminated, mitigated or recorded as a residual risk. Note that general risks of which a competent designer or contractor should be aware are not included. This drawing is to be used in conjunction with the Pre-construction Information and all related documents prepared in accordance with the current Construction (Design and Management) Regulations 2015 and all applicable Health and Safety legislation as currently generated.

Legend

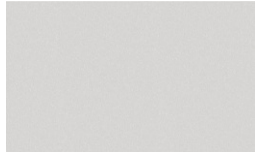

Ss_25_20_14_54
Metal insulating sandwich panel cladding systems EWT-001 - Oyster



Ss_25_20_14_54
Metal insulating sandwich panel cladding systems EWT-001 - Ephyra

Drawing to be read in conjunction with:
230 series GA and Setting-out plans; GA and Strip Sections;
230 series slab Setting-out plans;
310 series Setting-out Elevations;

BMC coordination in abeyance and subject to Hydrock/BVBS BMC workshop



Side by side physical sample image



True images

P02	Issued to support NMA Planning submission	18/11/2024
P01	Updated Planning Issue ST SH MWR	24/06/2024
REV	DESCRIPTION DRAWN BY CHECKED BY APPROVED BY	DATE
RBA	PLAN OF WORK WORKSTAGE	LEVEL OF MODEL DEFINITION (LoD)
Stage 5 - Manufacturing & Construction	LoD 4a - Precise Model	
PURPOSE OF ISSUE - SUITABLE FOR ...	STATUS or SUITABILITY	
Planning Submission	D7 - Planning	



CARDIFF 029 2052 8140
LONDON 0207 138 3560
WREXHAM 01978 357 887
www.lawray.co.uk
CLIENT



PROJECT TITLE
CWL12 Vantage Data Center

DRAWING TITLE
Data Centre General Arrangement Building Elevations - Sheet 01

PROJECT No 19697 SCALE @ A1

DRAWING No	1190 Project-Originate	Volume	Level	Type	Role	Number	REVISION
18511922007	1950 Project-Originate	Functional	Scale	Form	Discipline	Number	
422018.6	18511922007	Architectural	Discipline				
18511922007	CWL12 - LAWA - ZZ - XX - DR - A - 200491	P02					

DO NOT SCALE Any discrepancy or query concerning this drawing should be referred to the Architect
Copyright © LAWRA Y LIMITED
Registered Office: Greenmeadow Springs, 1 Cae Gwydd, Tongwynlais, CARDIFF CF15 7AB
Reg. Co. No. 2724178 VAT Reg No. 134 2146 06

