



PLANNING DRAWINGS

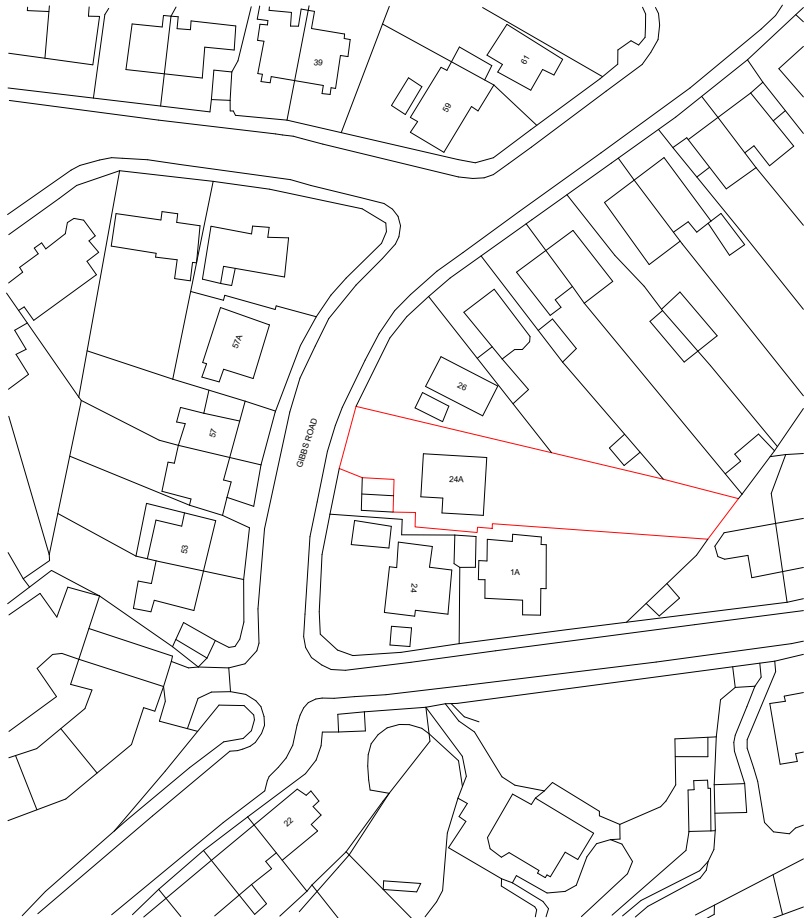

LOCATION PLAN
1:1250

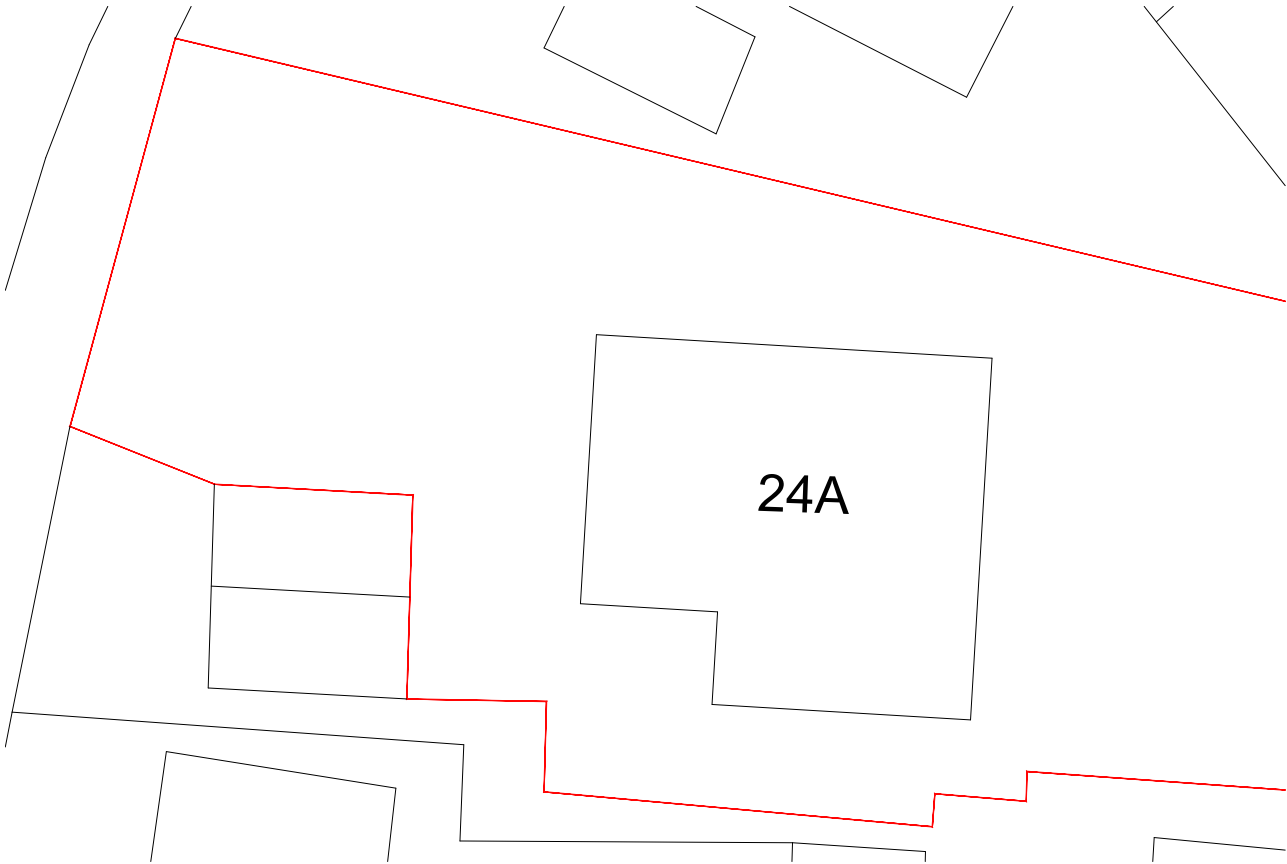

EXISTING SITE PLAN
1:200




PROPOSED SITE PLAN
1:200




07949 813086	
28 Harrow Road, Newport, NP190BT	
ADDRESS	
24A Gibbs Road, Newport, NP19 8AT	
TITLE	
SIDE EXTENSION & FRONT PORCH	
PROJECT STATUS	
PLANNING DRAWINGS	
DATE	SEP 2025
REVISION	
SCALE	As Indicate @A1
SHEET No.	WD000
REFERENCE	0010/20/YA
DRAWN BY	


PLANNING DRAWINGS

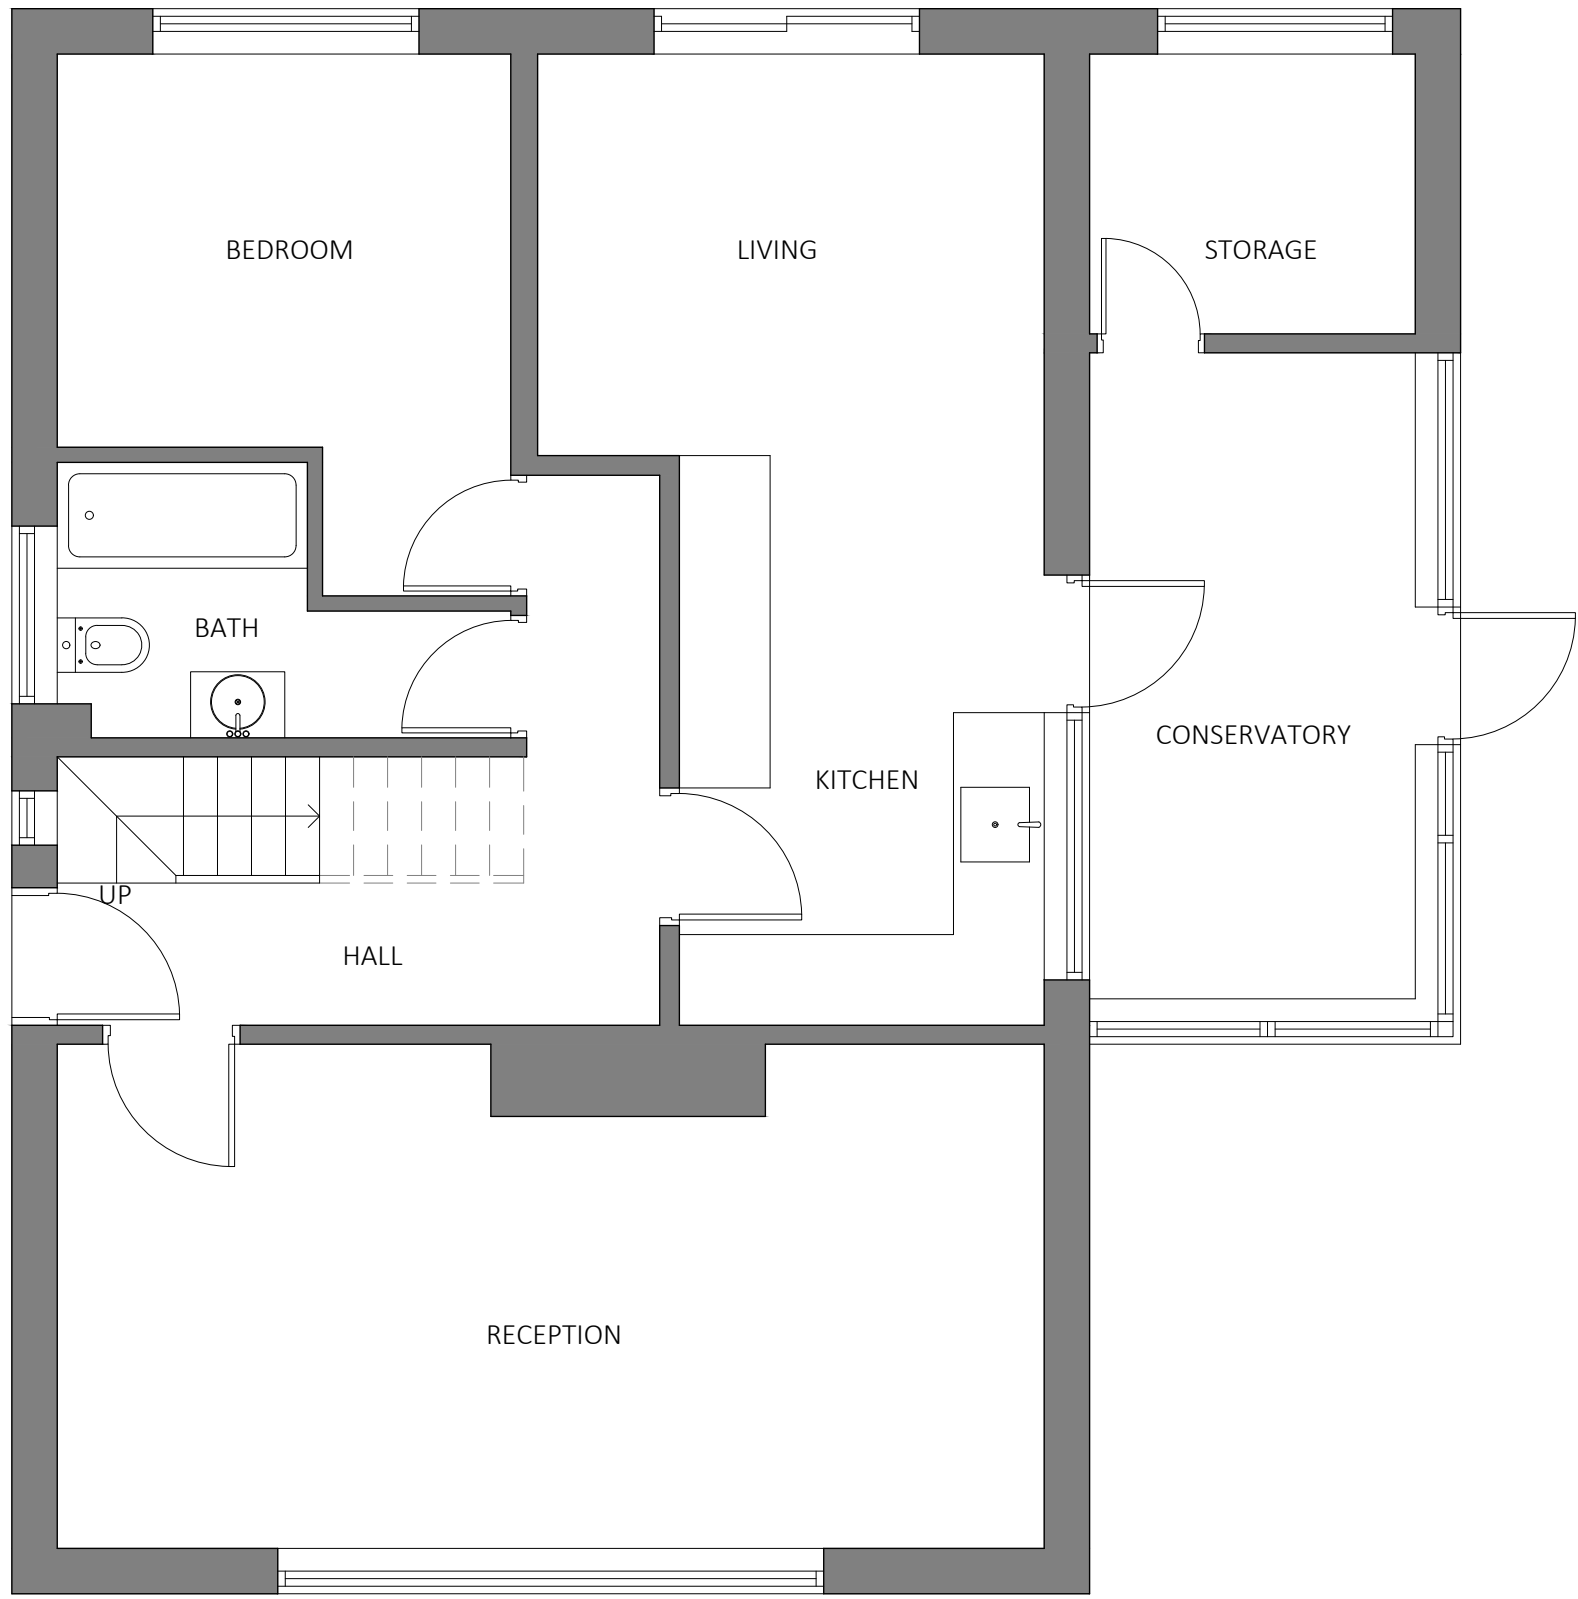

EXISTING GROUND FLOOR PLAN
1:50

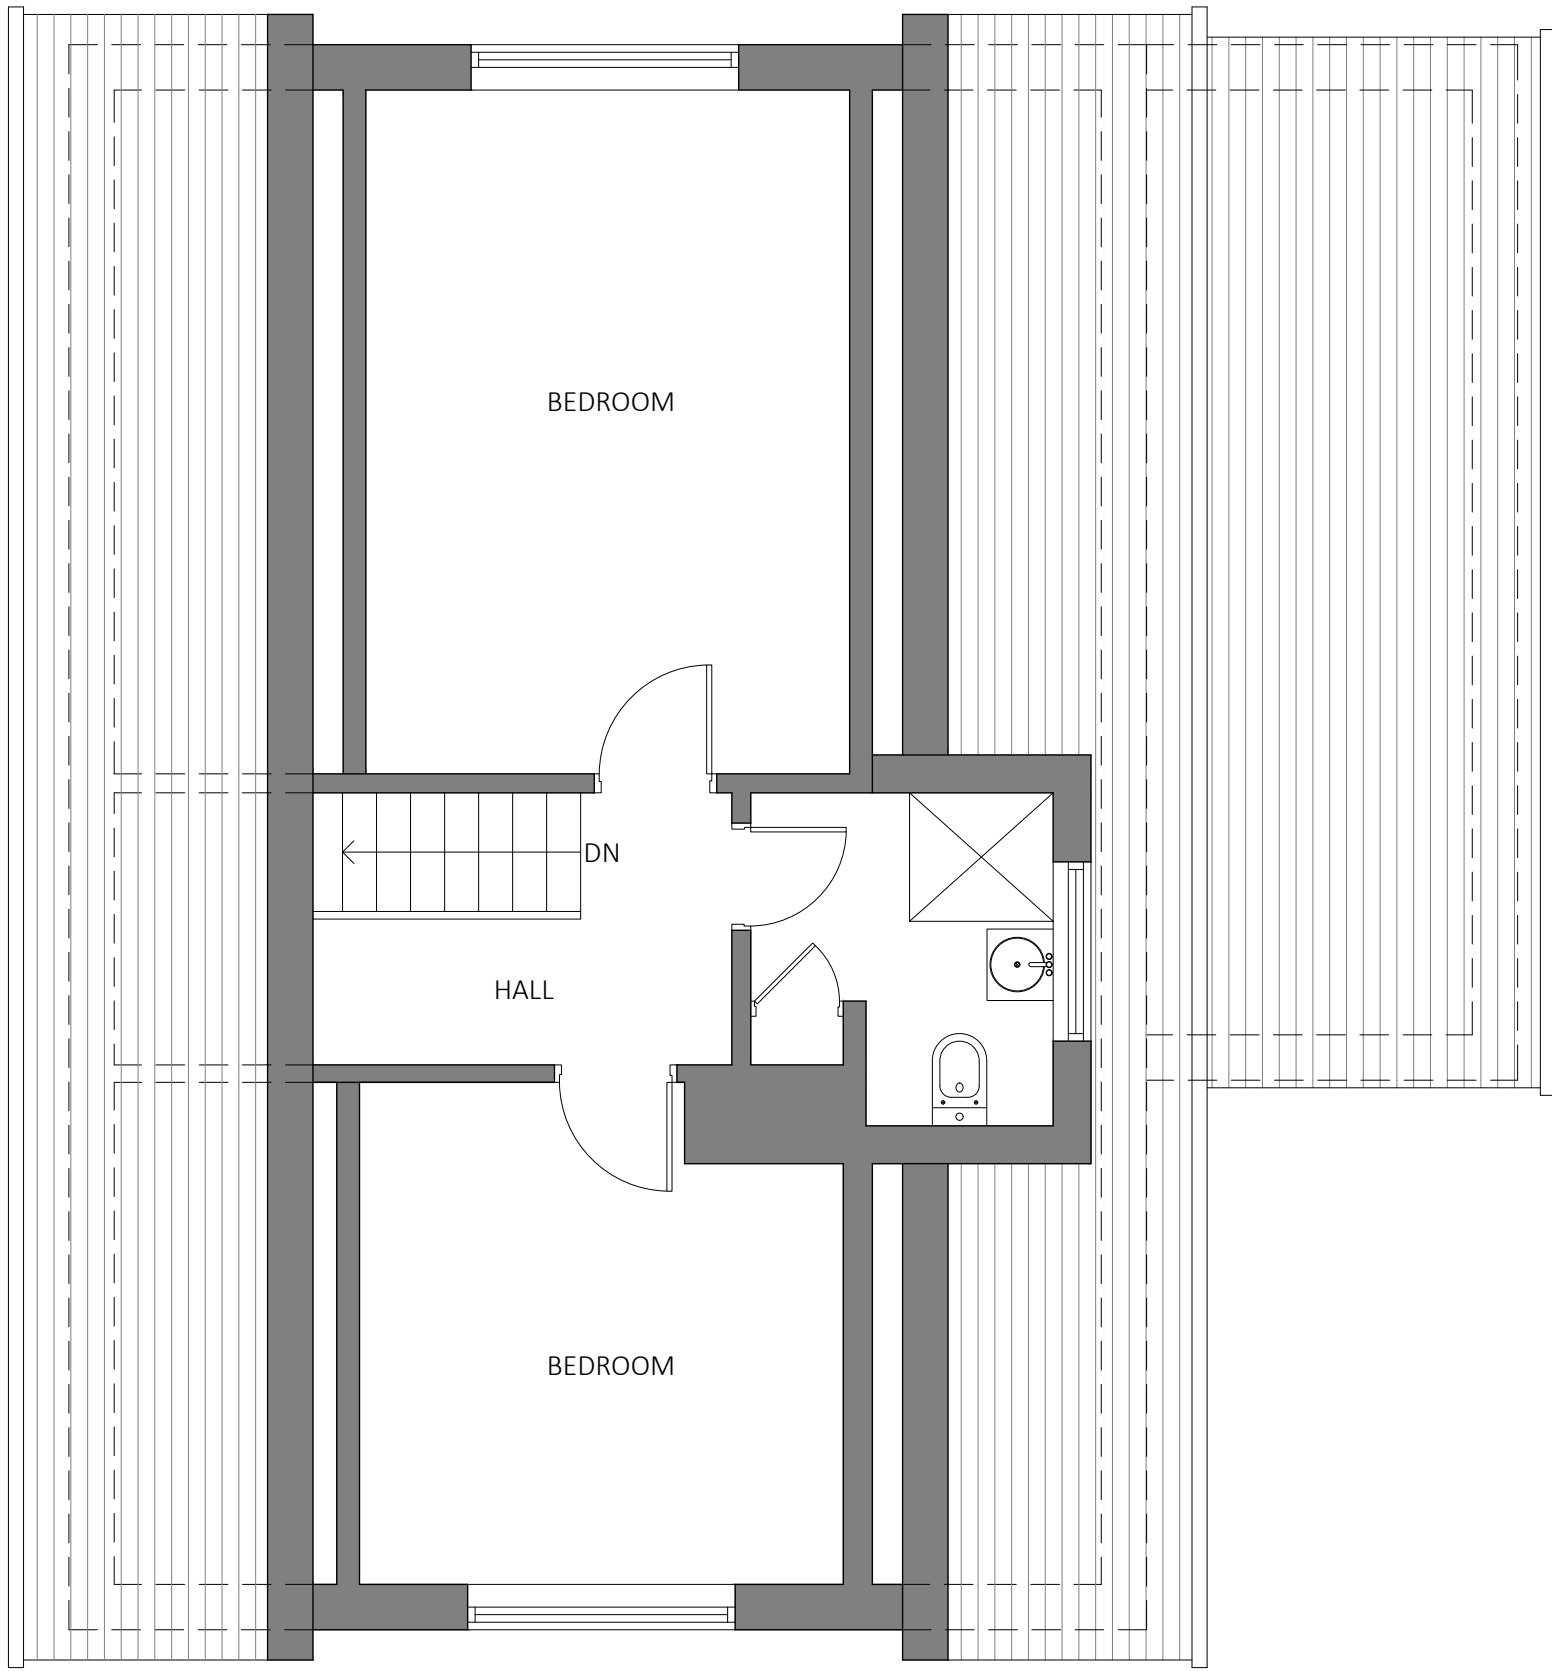

EXISTING FIRST FLOOR PLAN
1:50

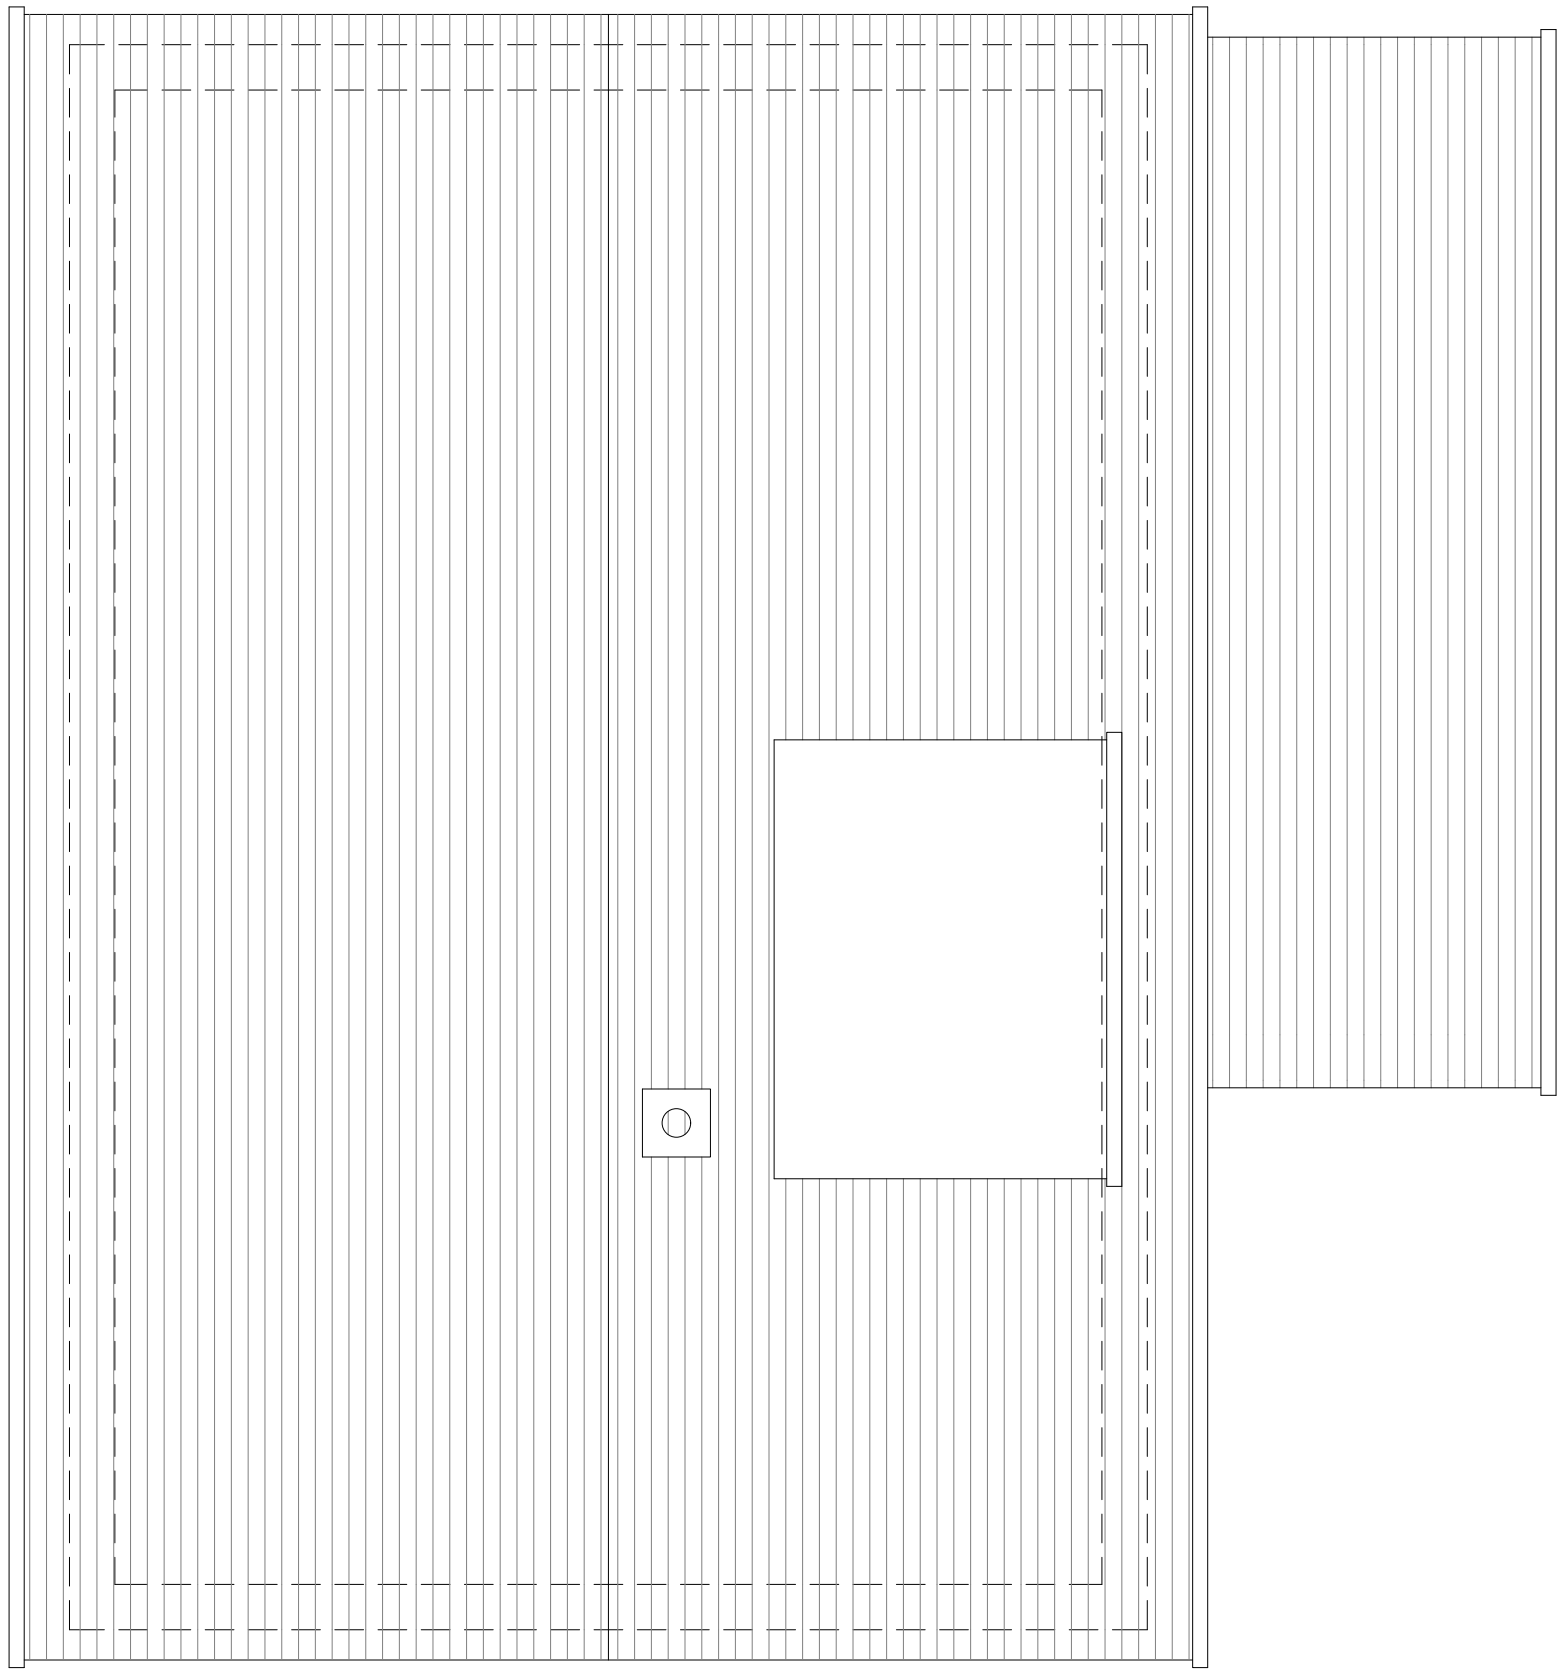

EXISTING ROOF PLAN
1:50



EXISTING FRONT ELEVATION
1:50




EXISTING LEFT ELEVATION
1:50



EXISTING REAR ELEVATION
1:50



EXISTING RIGHT ELEVATION
1:50

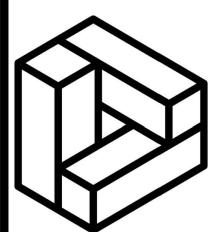


JUST BEAMS


07949 813086

28 Harrow Road, Newport, NP190BT


ADDRESS	
24A Gibbs Road, Newport, NP19 8AT	
TITLE	
SIDE EXTENSION & FRONT PORCH	
PROJECT STATUS	
PLANNING DRAWINGS	
DATE	SEP 2025
REVISION	
SCALE	As Indicate @A1
SHEET No.	WD001
REFERENCE	0010/20/FA
DRAWN BY	

 


PLANNING DRAWINGS

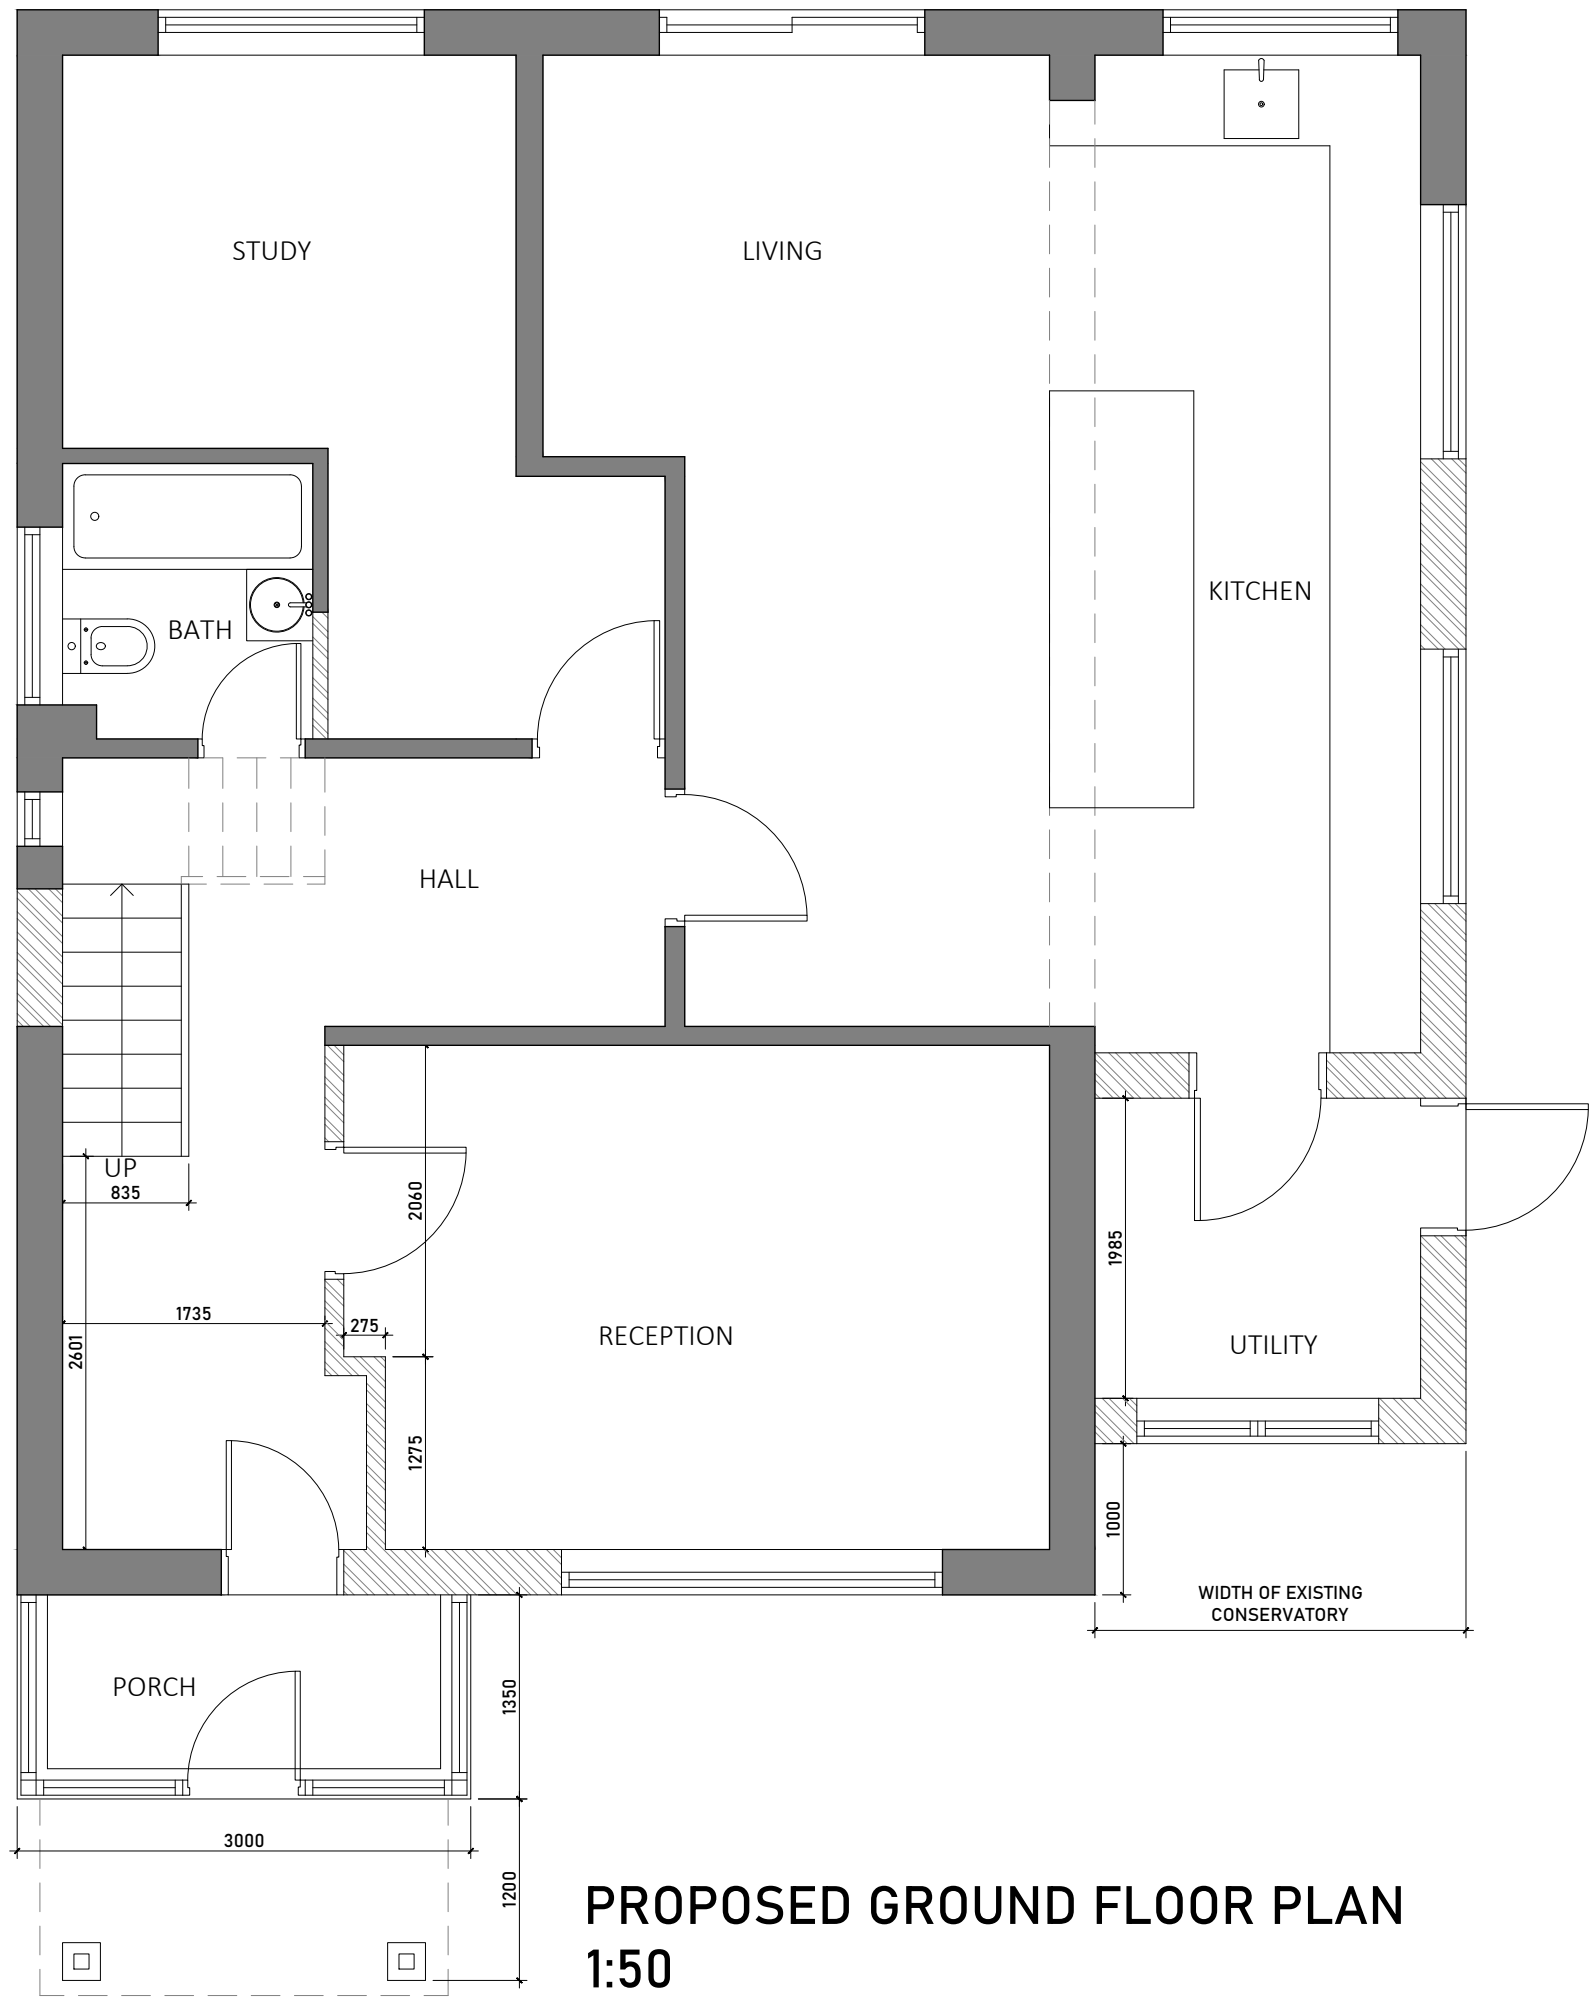

PROPOSED GROUND FLOOR PLAN
1:50

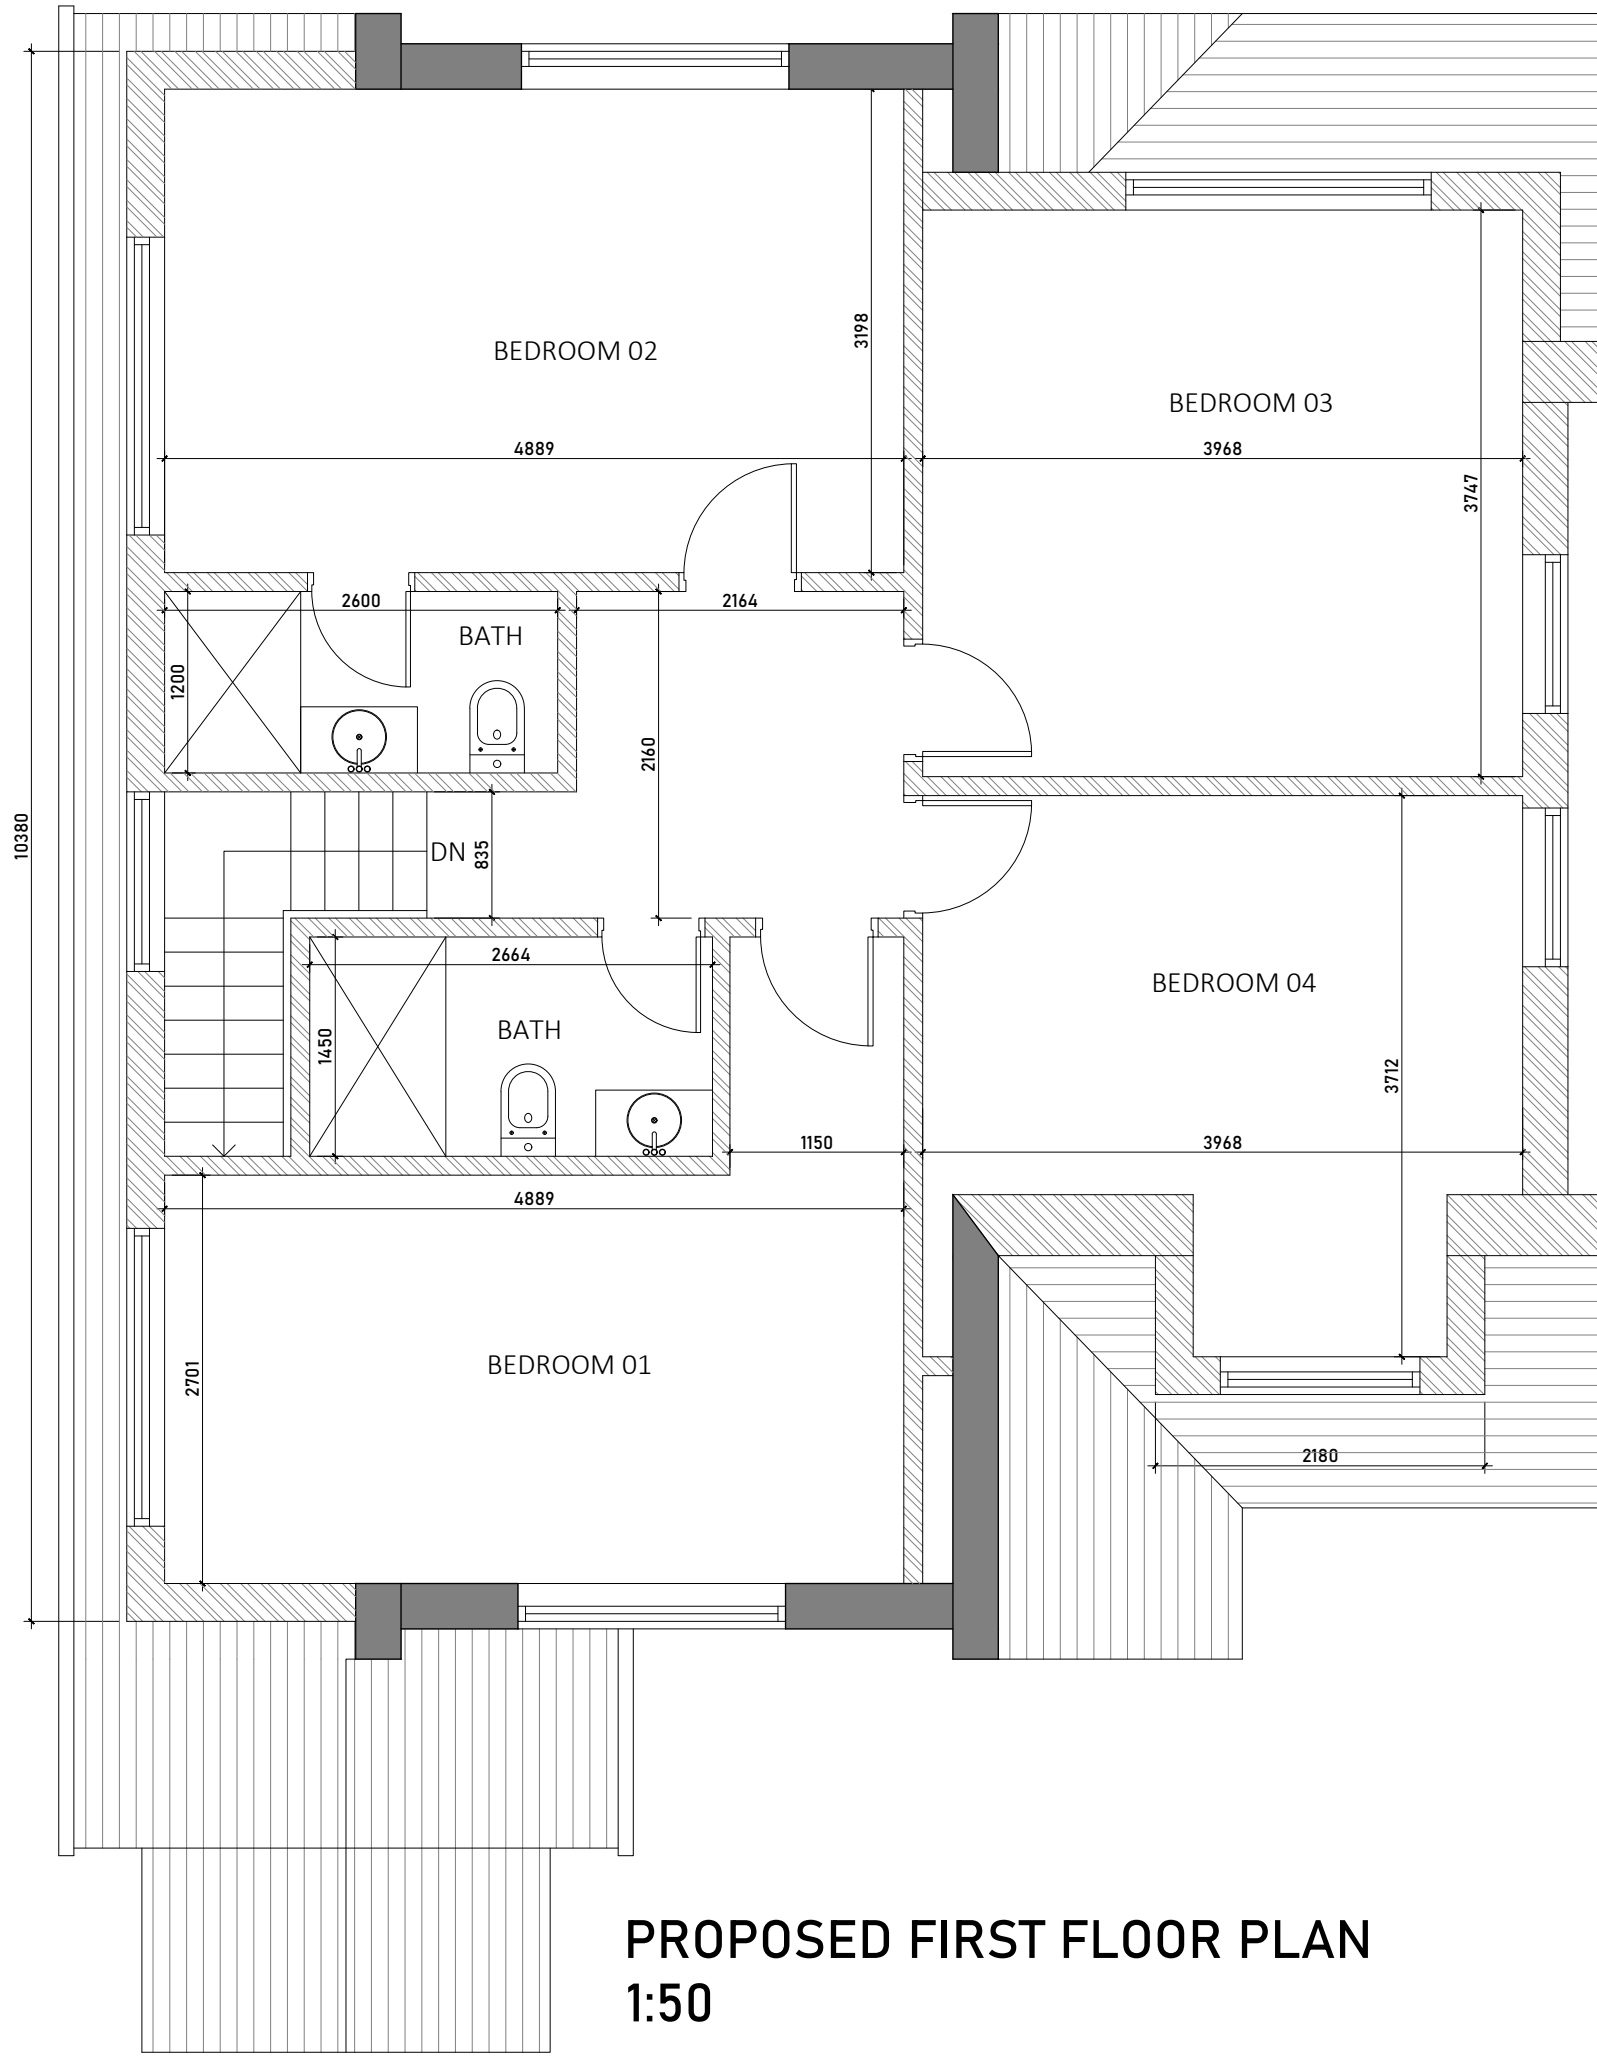


PROPOSED FIRST FLOOR PLAN
1:50

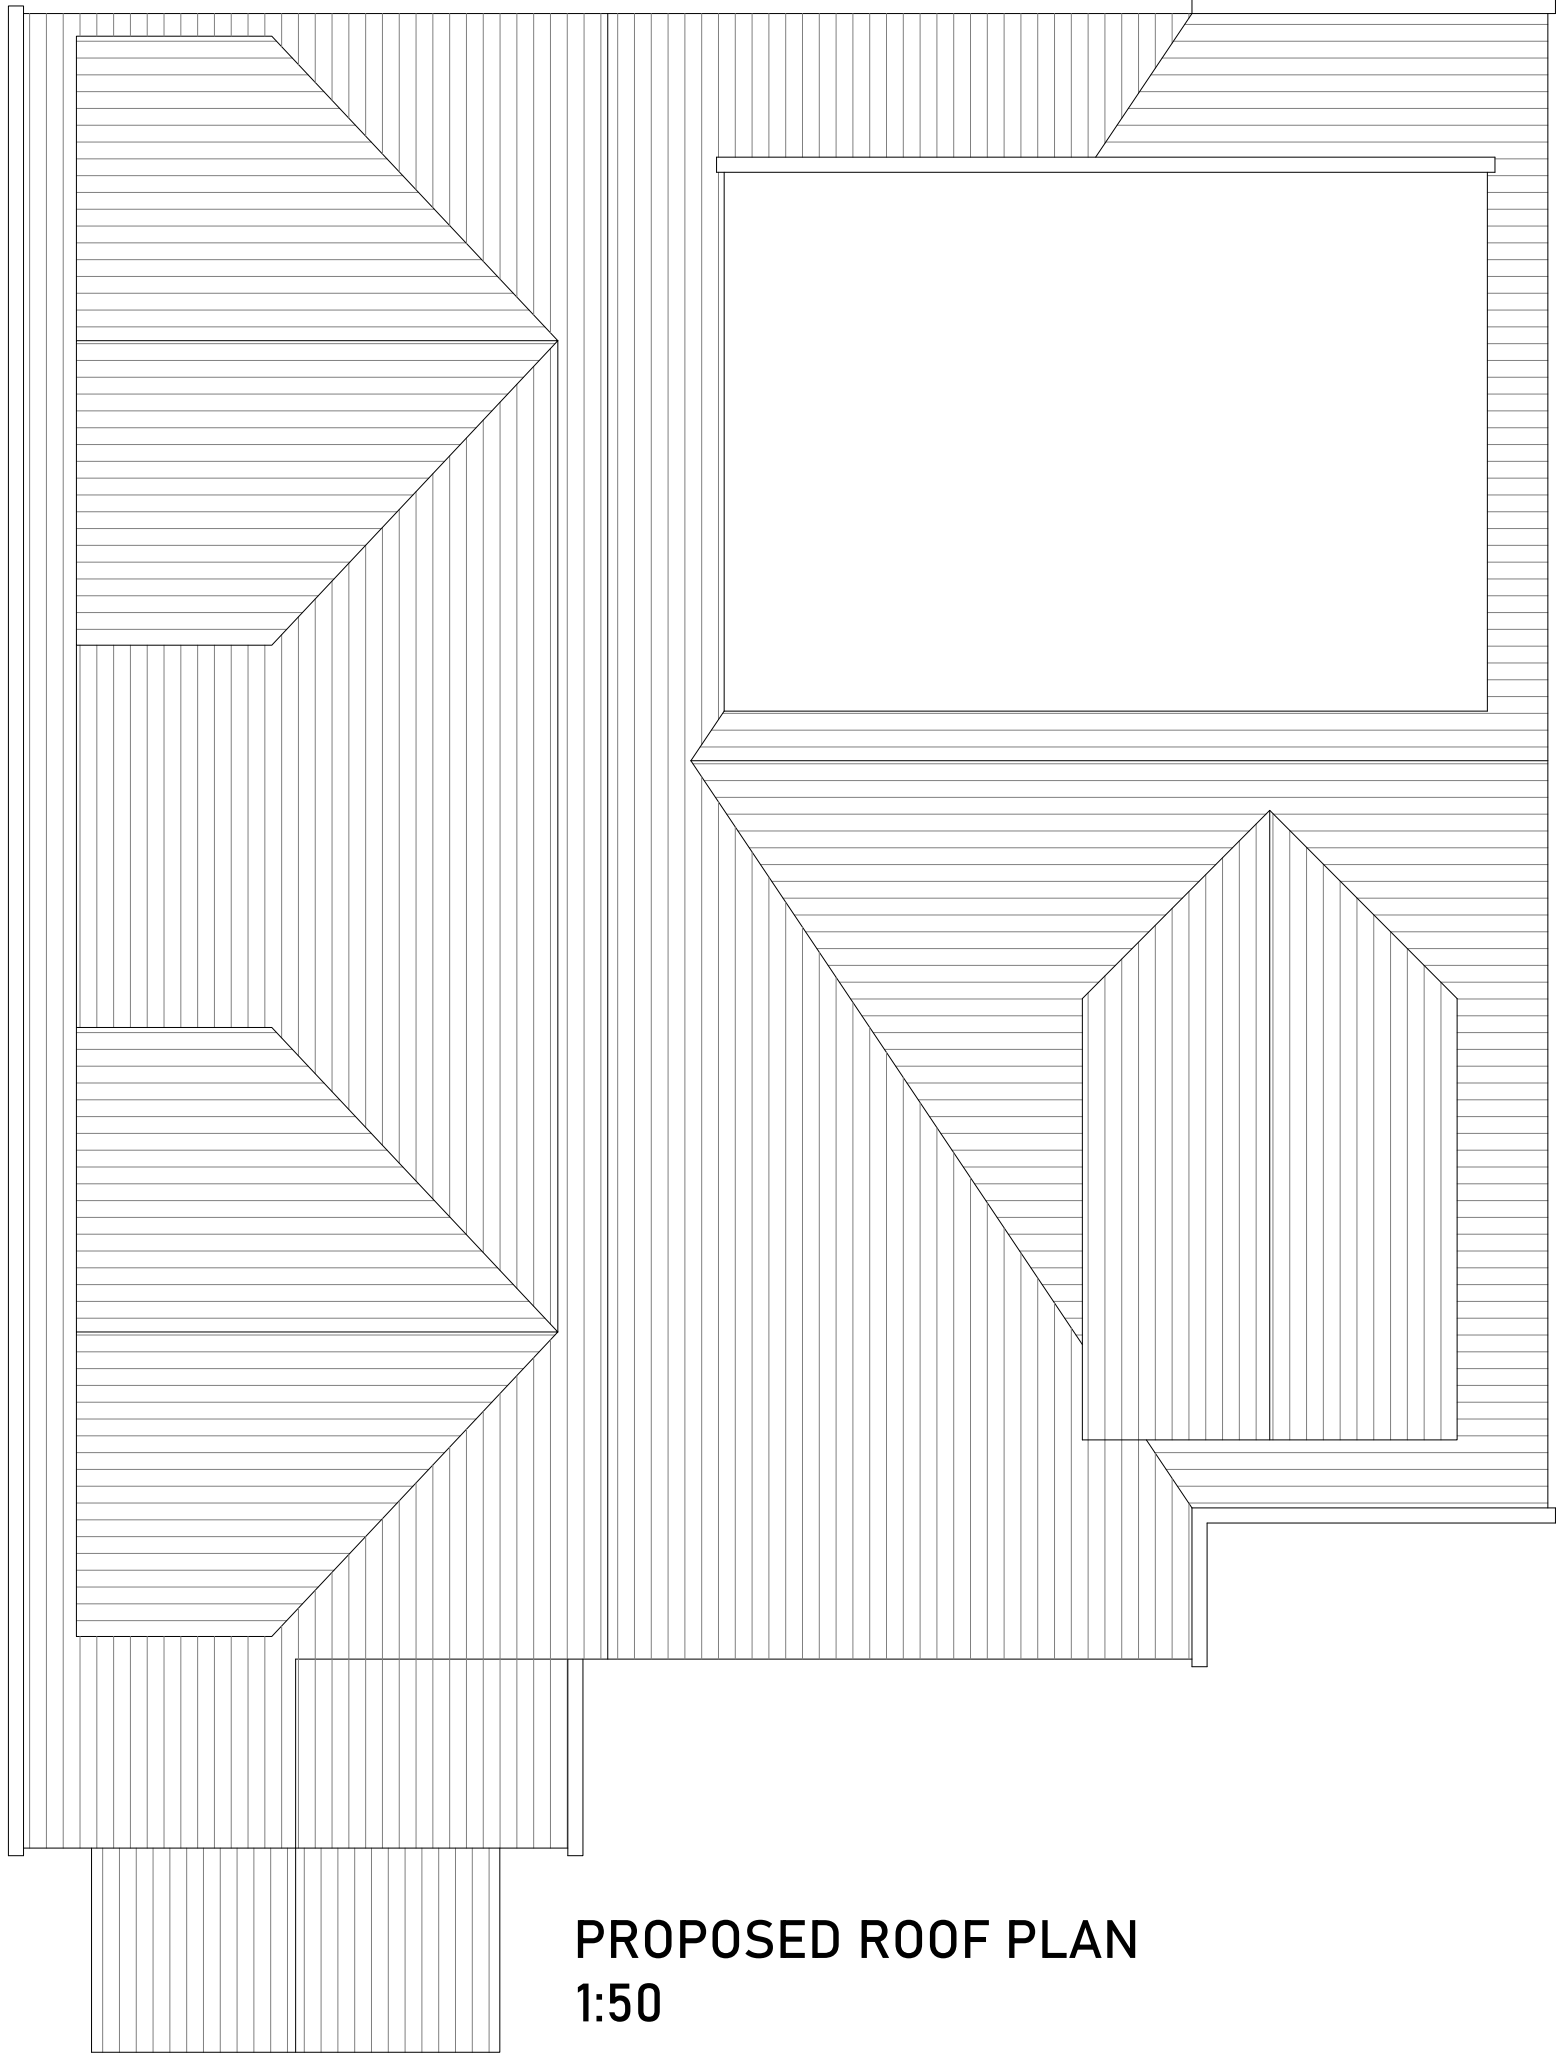


PROPOSED ROOF PLAN
1:50




PROPOSED FRONT ELEVATION
1:50

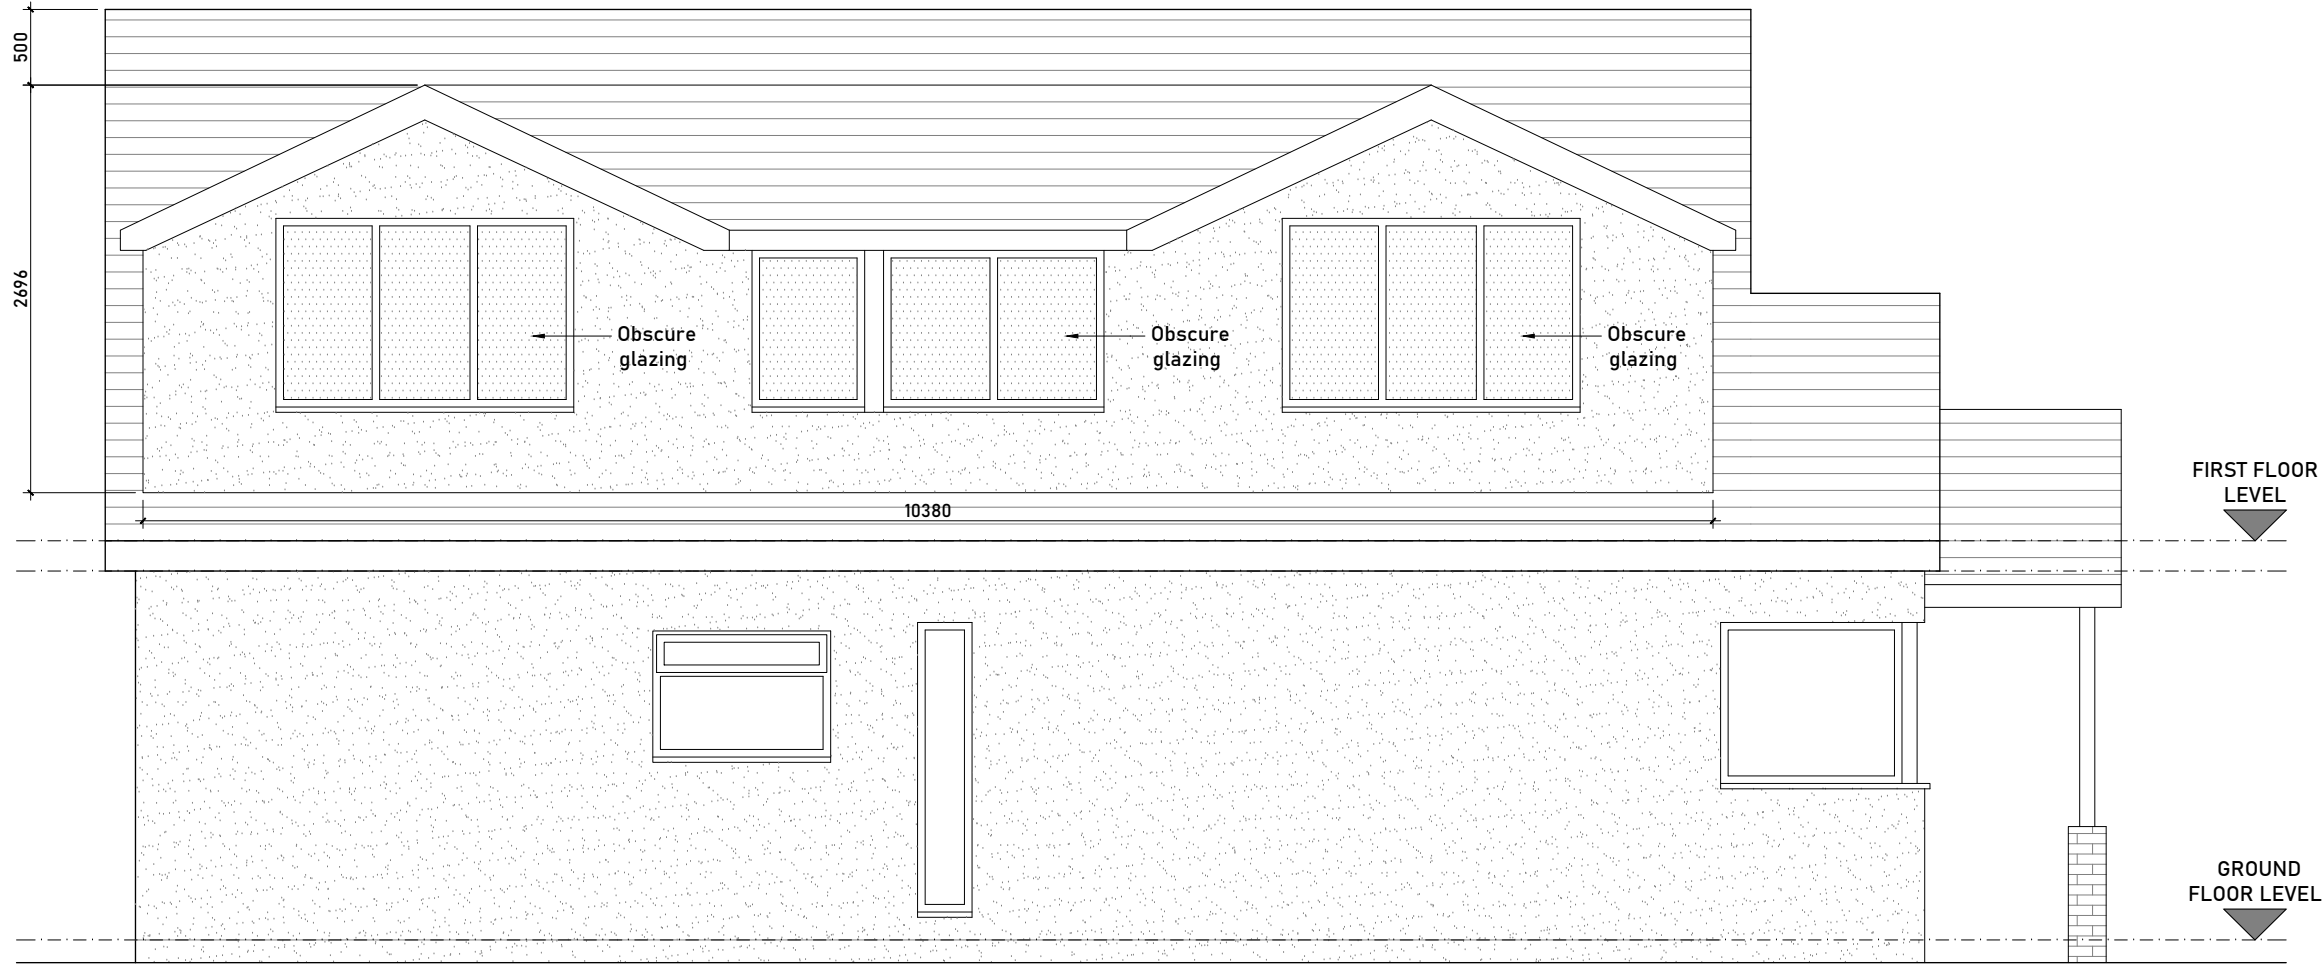


PROPOSED LEFT ELEVATION
1:50

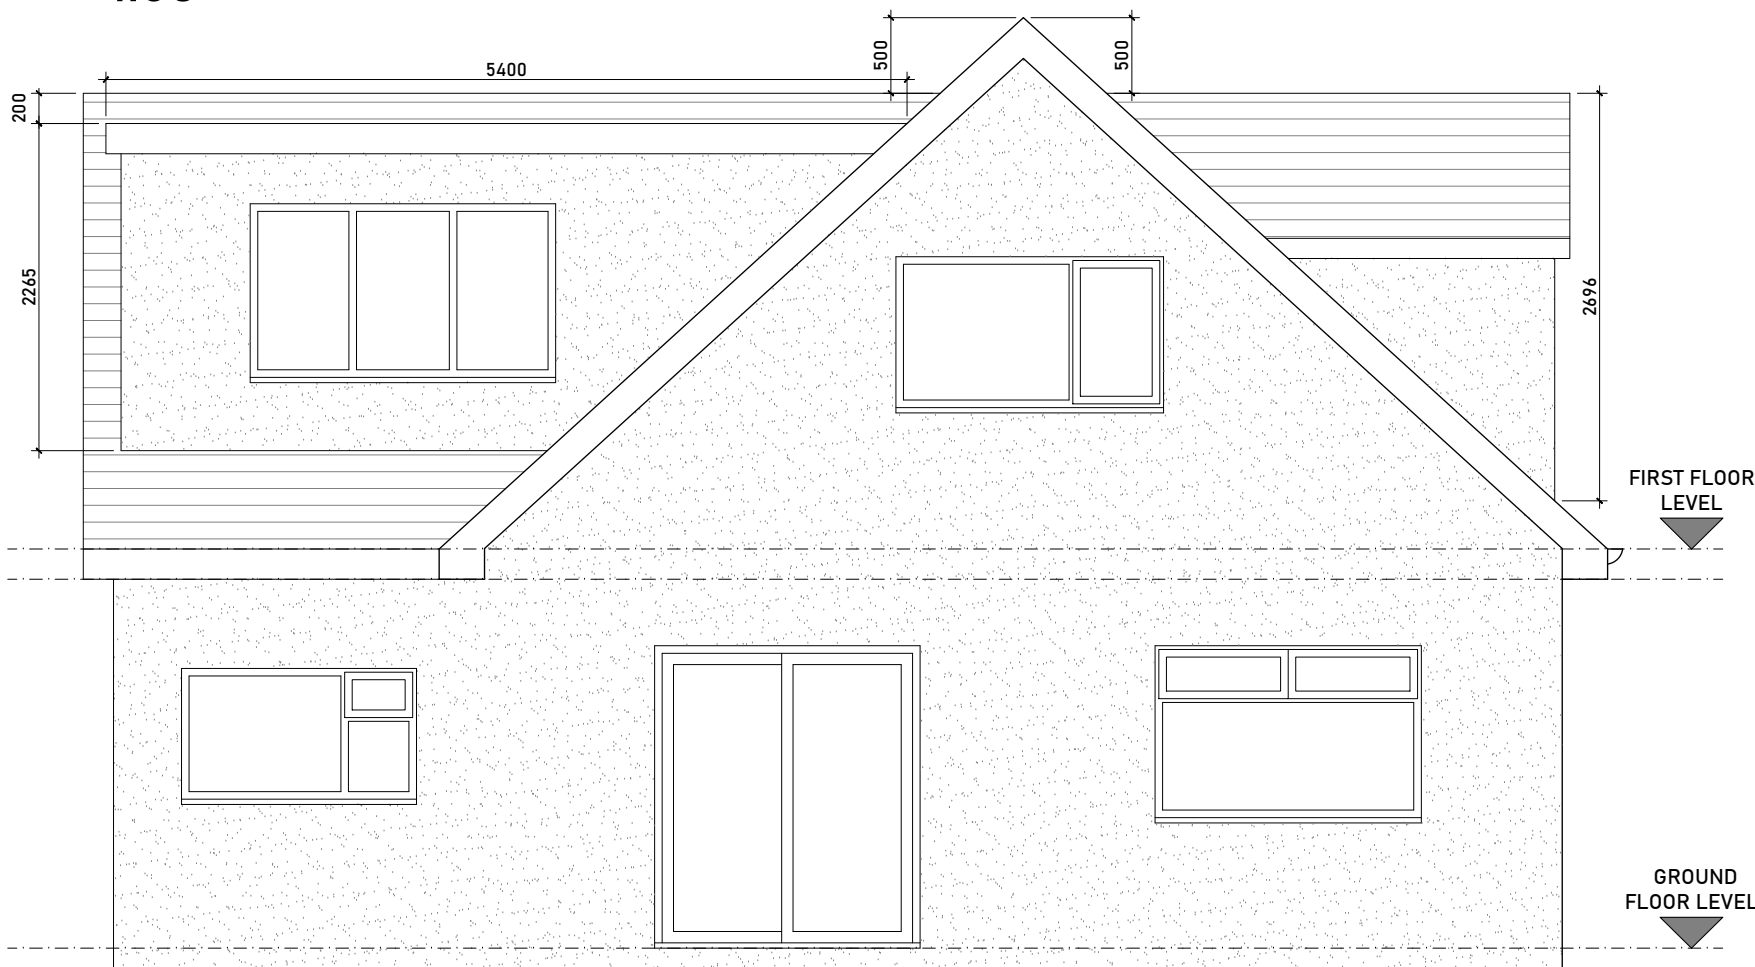

PROPOSED REAR ELEVATION
1:50

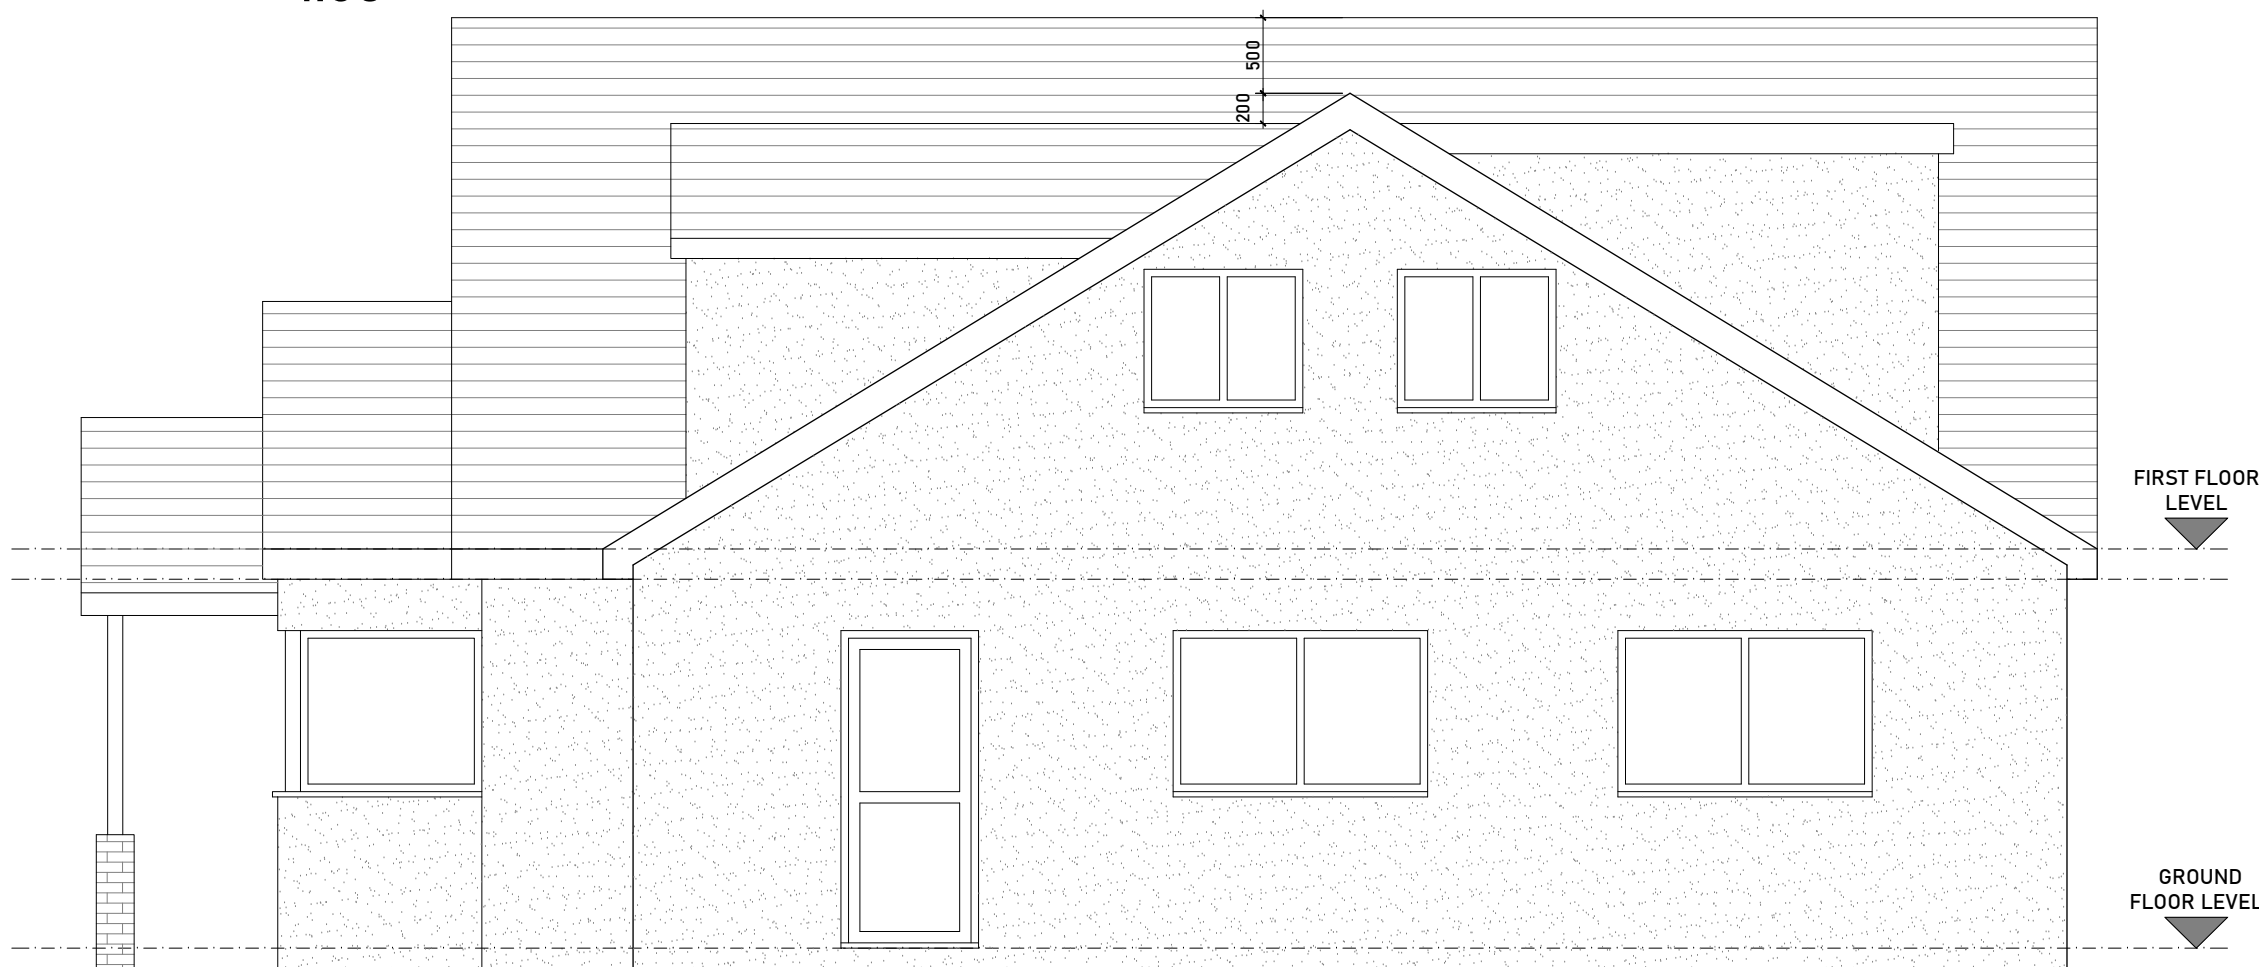

PROPOSED RIGHT ELEVATION
1:50

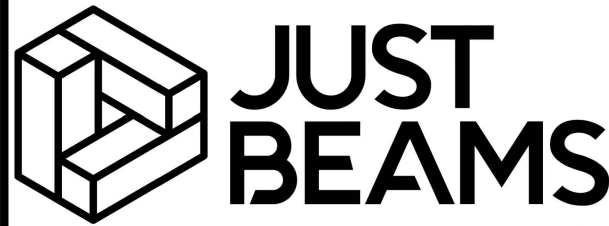

07949 813086	
28 Harrow Road, Newport, NP190BT	
ADDRESS	
24A Gibbs Road, Newport, NP19 8AT	
TITLE	
SIDE EXTENSION & FRONT PORCH	
PROJECT STATUS	
PLANNING DRAWINGS	
DATE	SEP 2025
REVISION	
SCALE	As Indicate @A1
SHEET No.	WD001
REFERENCE	0010/20/FA
DRAWN BY	

