


THIS DRAWING IS THE PROPERTY OF
ENTERPRISE MOBILITY.
IT IS INTENDED FOR CONCEPTUAL USE
ONLY. VERIFICATION OF DIMENSIONS,
FIELD CONDITIONS, AND LOCAL
BUILDING CODES IS REQUIRED

NOT FOR CONSTRUCTION

Rev.:	Date:	Description:	By:
-	20/07/26	COMMENTS	HJ

CHEPSTOW ROAD

HAWARDEN ROAD

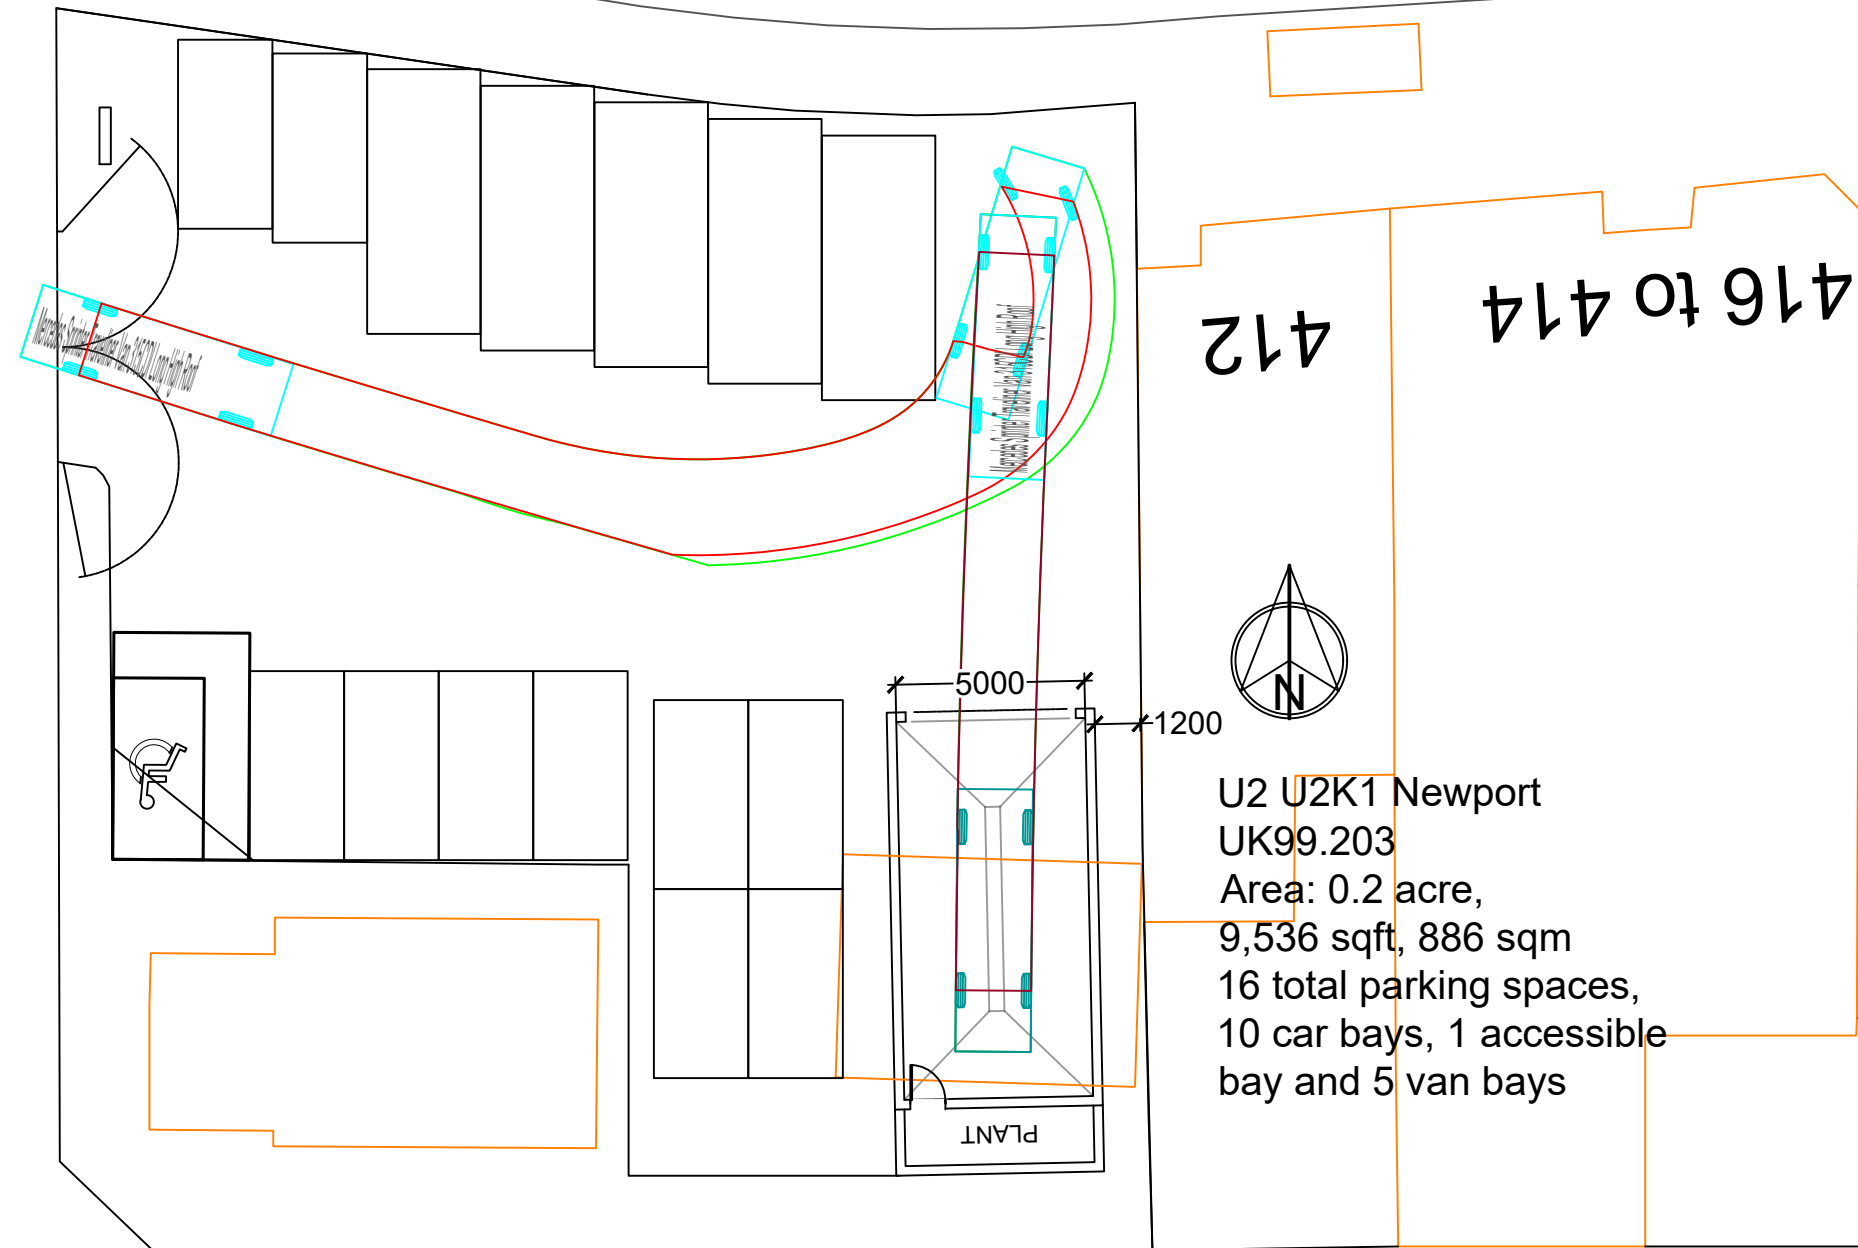

Status:
RIBA Stage 2 - Concept Design

Address:
U2 U2K1 Newport
410 Chepstow Road
Newport NP19 8JH

Drawing:
Proposed Site Plan
Vehicle Tracking

Scale: 1:200 @ A3	Job No.: Newport NP19 8JH
----------------------	------------------------------

Drawing No.: sk.UK99.203 VT	Rev.: -
--------------------------------	------------