


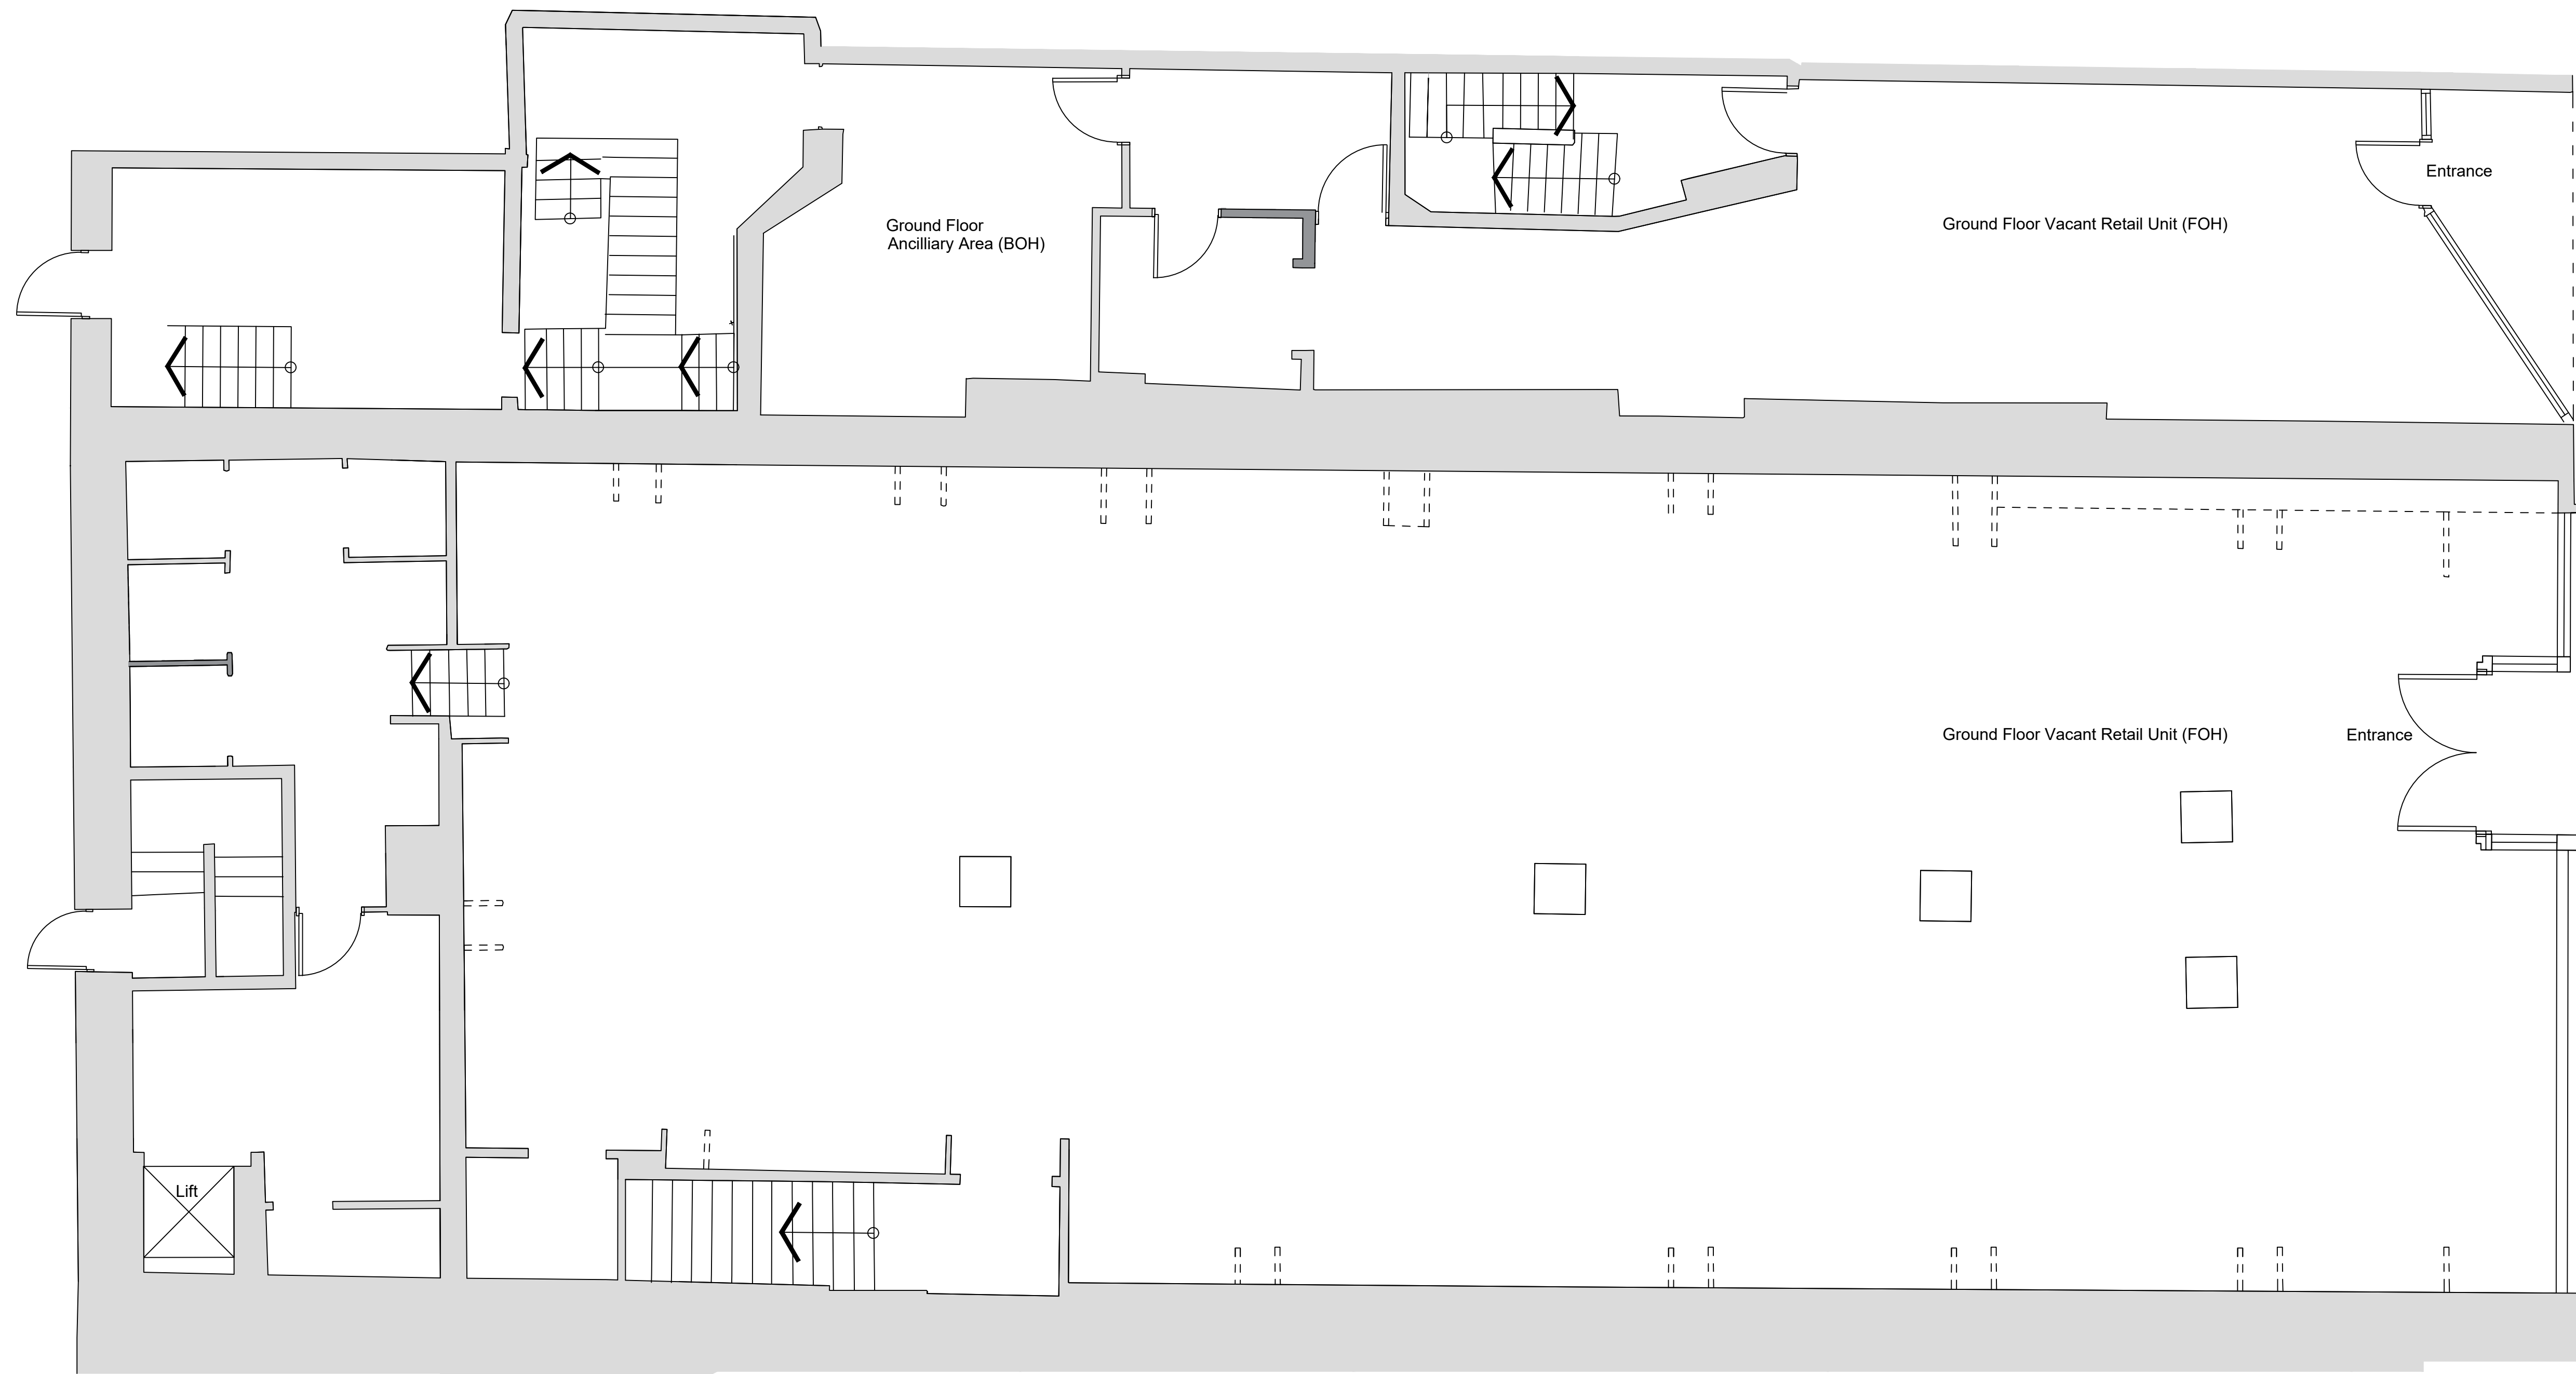

REV:	DATE:	DESCRIPTION:	BY:
COVEST ARCHITECTURE			
Covest Architecture Pure Offices, Lake View Drive, Sherwood Business Park, Nottingham, NG15 0DT			
Telephone : 0115 778 6948 Email : mcongreve@covest.co.uk Website : www.covest.co.uk			
PROJECT: Conversion and Change of use			
DRAWING TITLE: Existing Ground Floor Plan			
PROJECT ADDRESS: 138 - 140 Commercial Street, Newport, NP20 1LN			
CLIENT: Mr James Horgan			
DATE: 22/10/25		SCALE: 1:50	FORMAT: A1
DRAWN: MC		DRG NO: T / 010	REVISION:
CHECKED:			
APPROVED:			