


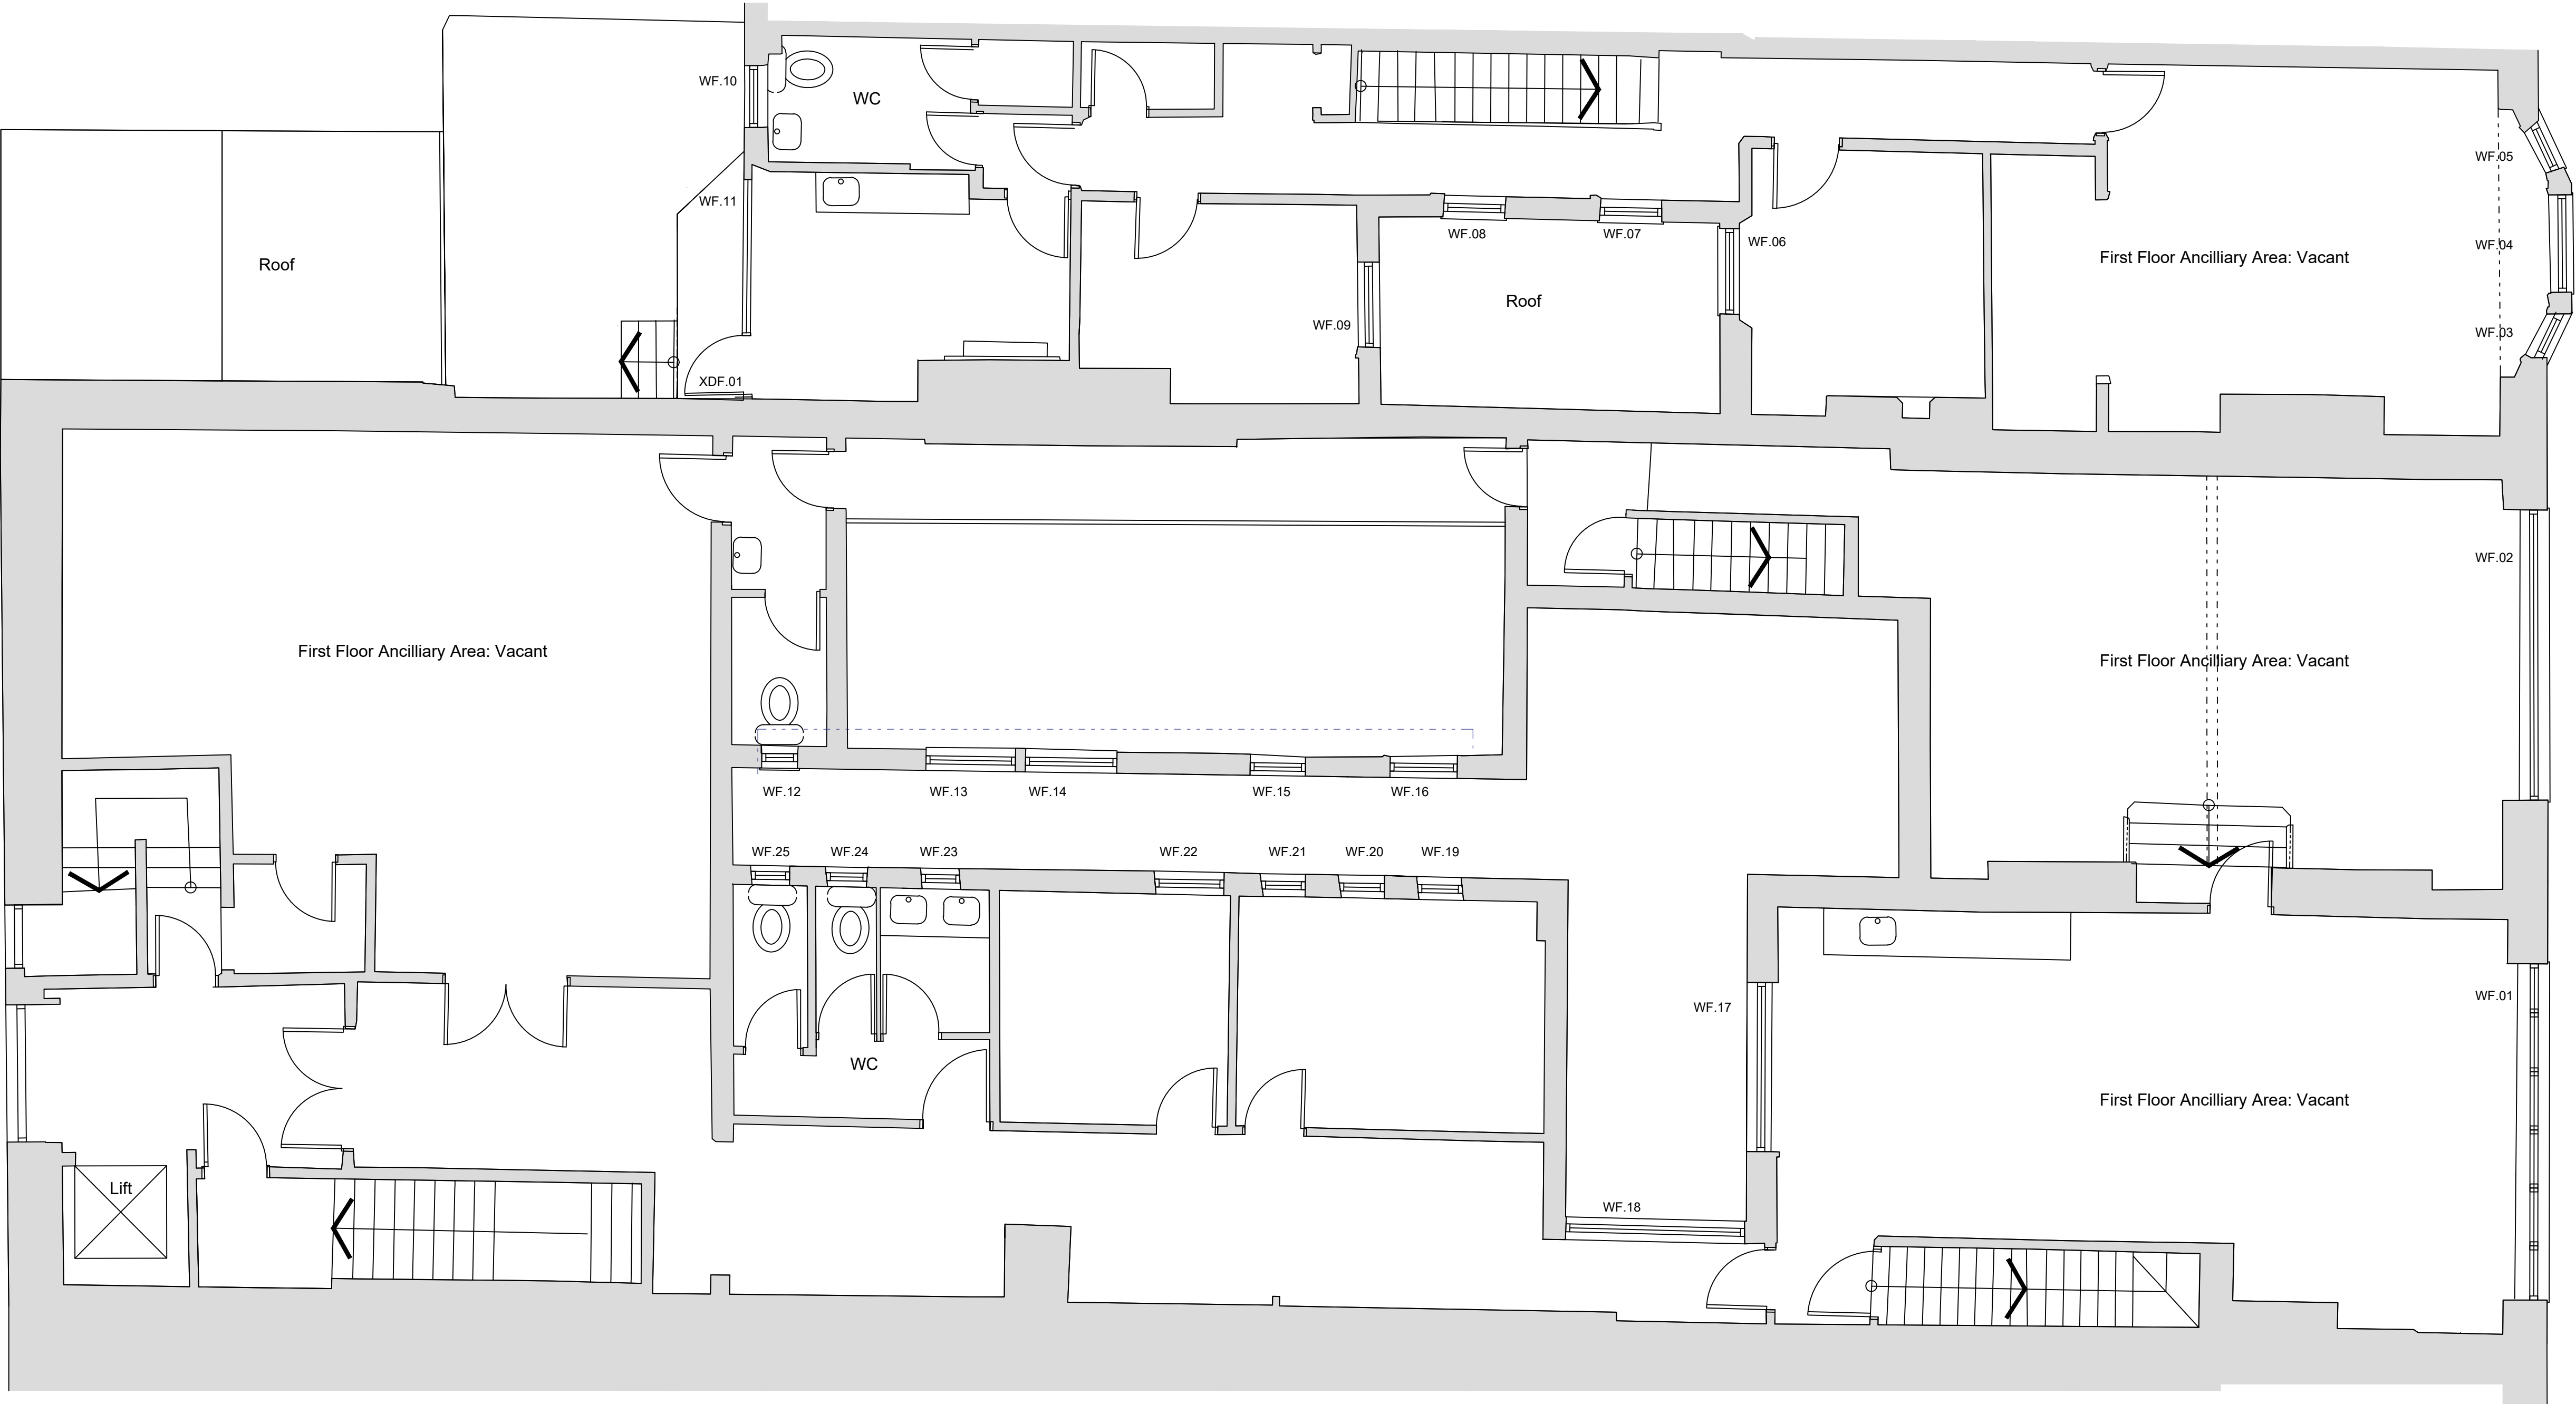

REV:	DATE:	DESCRIPTION:	BY:

Covest Architecture Pure Offices, Lake View Drive, Sherwood Business Park, Nottingham, NG15 0DT Telephone : 0115 778 6948 Email : mcongreve@covest.co.uk Website : www.covest.co.uk	
--	--

PROJECT: Conversion and Change of use		
DRAWING TITLE: Existing First Floor Plan		
PROJECT ADDRESS: 138 - 140 Commercial Street, Newport, NP20 1LN		
CLIENT: Mr James Horgan		
DATE: 22/10/25	SCALE: 1:50	FORMAT: A1
DRAWN: MC	DRG NO: T / 011	REVISION:
CHECKED:		
APPROVED:		