


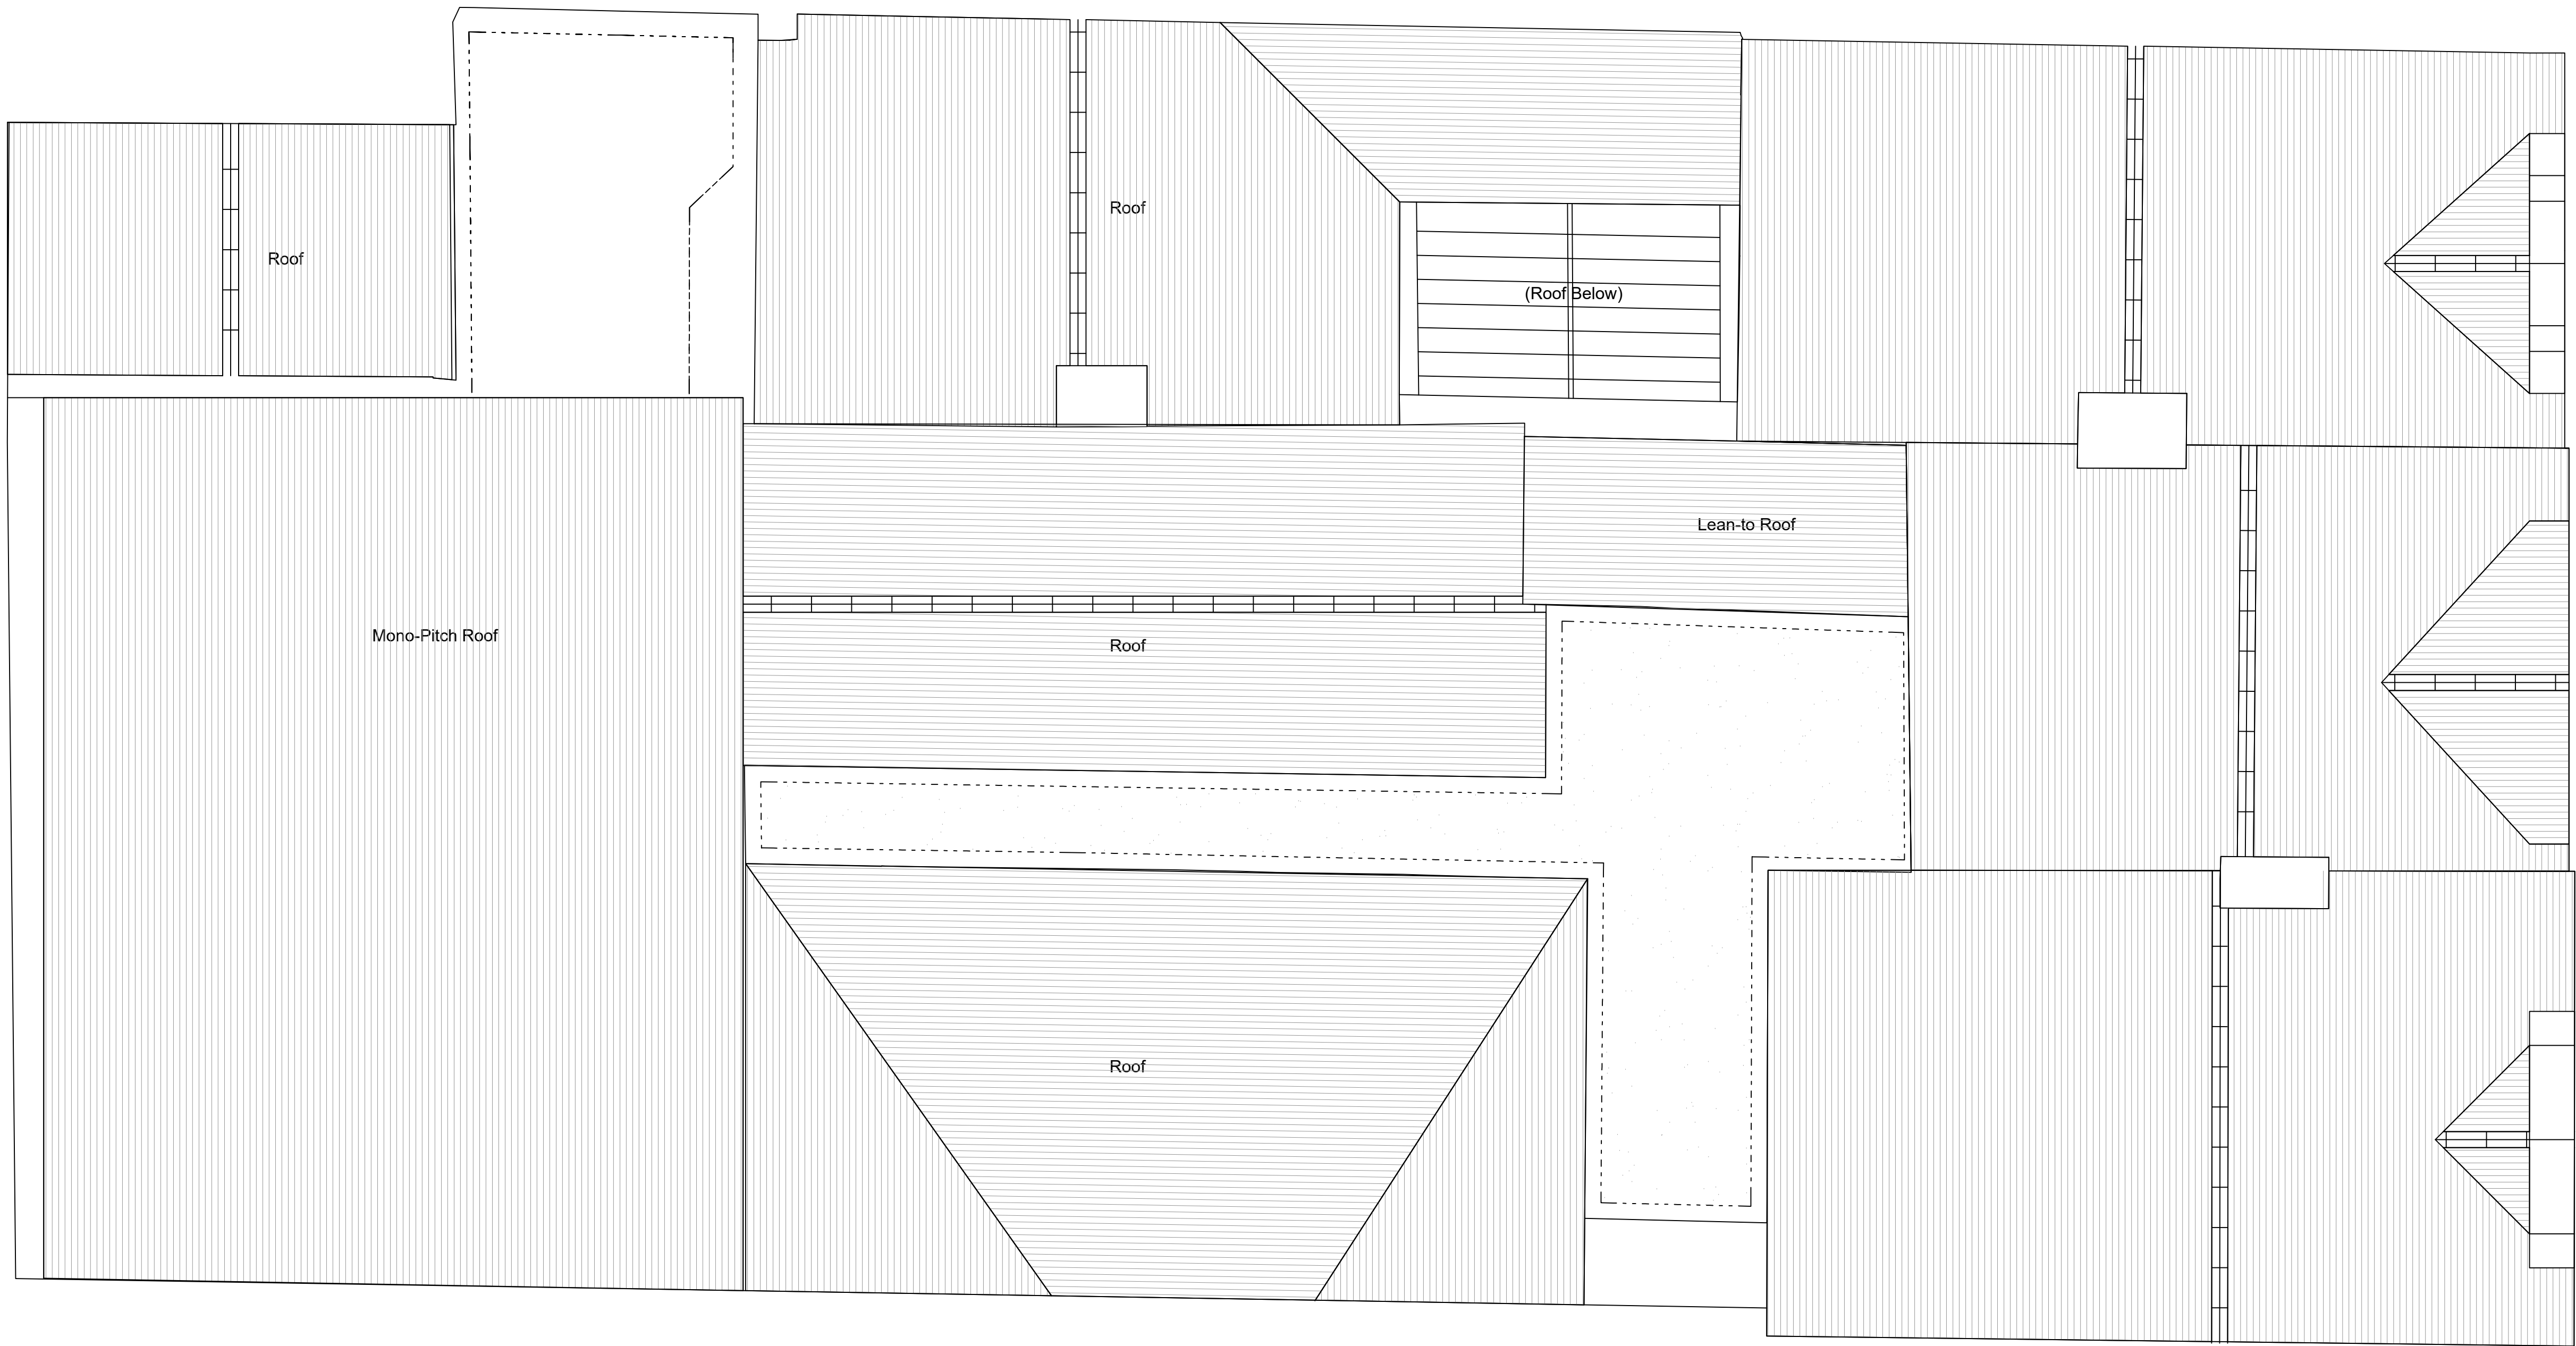

REV:	DATE:	DESCRIPTION:	BY:



Covest Architecture
Pure Offices, Lake View Drive, Sherwood
Business Park, Nottingham, NG15 0DT
Telephone : 0115 778 6948
Email : mccongreve@covest.co.uk
Website : www.covest.co.uk

PROJECT: Conversion and Change of use		
DRAWING TITLE: Existing Roof Plan Plan		
PROJECT ADDRESS: 138 - 140 Commercial Street, Newport, NP20 1LN		
CLIENT: Mr James Horgan		
DATE: 18/03/26	SCALE: 1:50	FORMAT: A1
DRAWN : MC	DRG NO: T / 020	REVISION:
CHECKED:		
APPROVED:		