


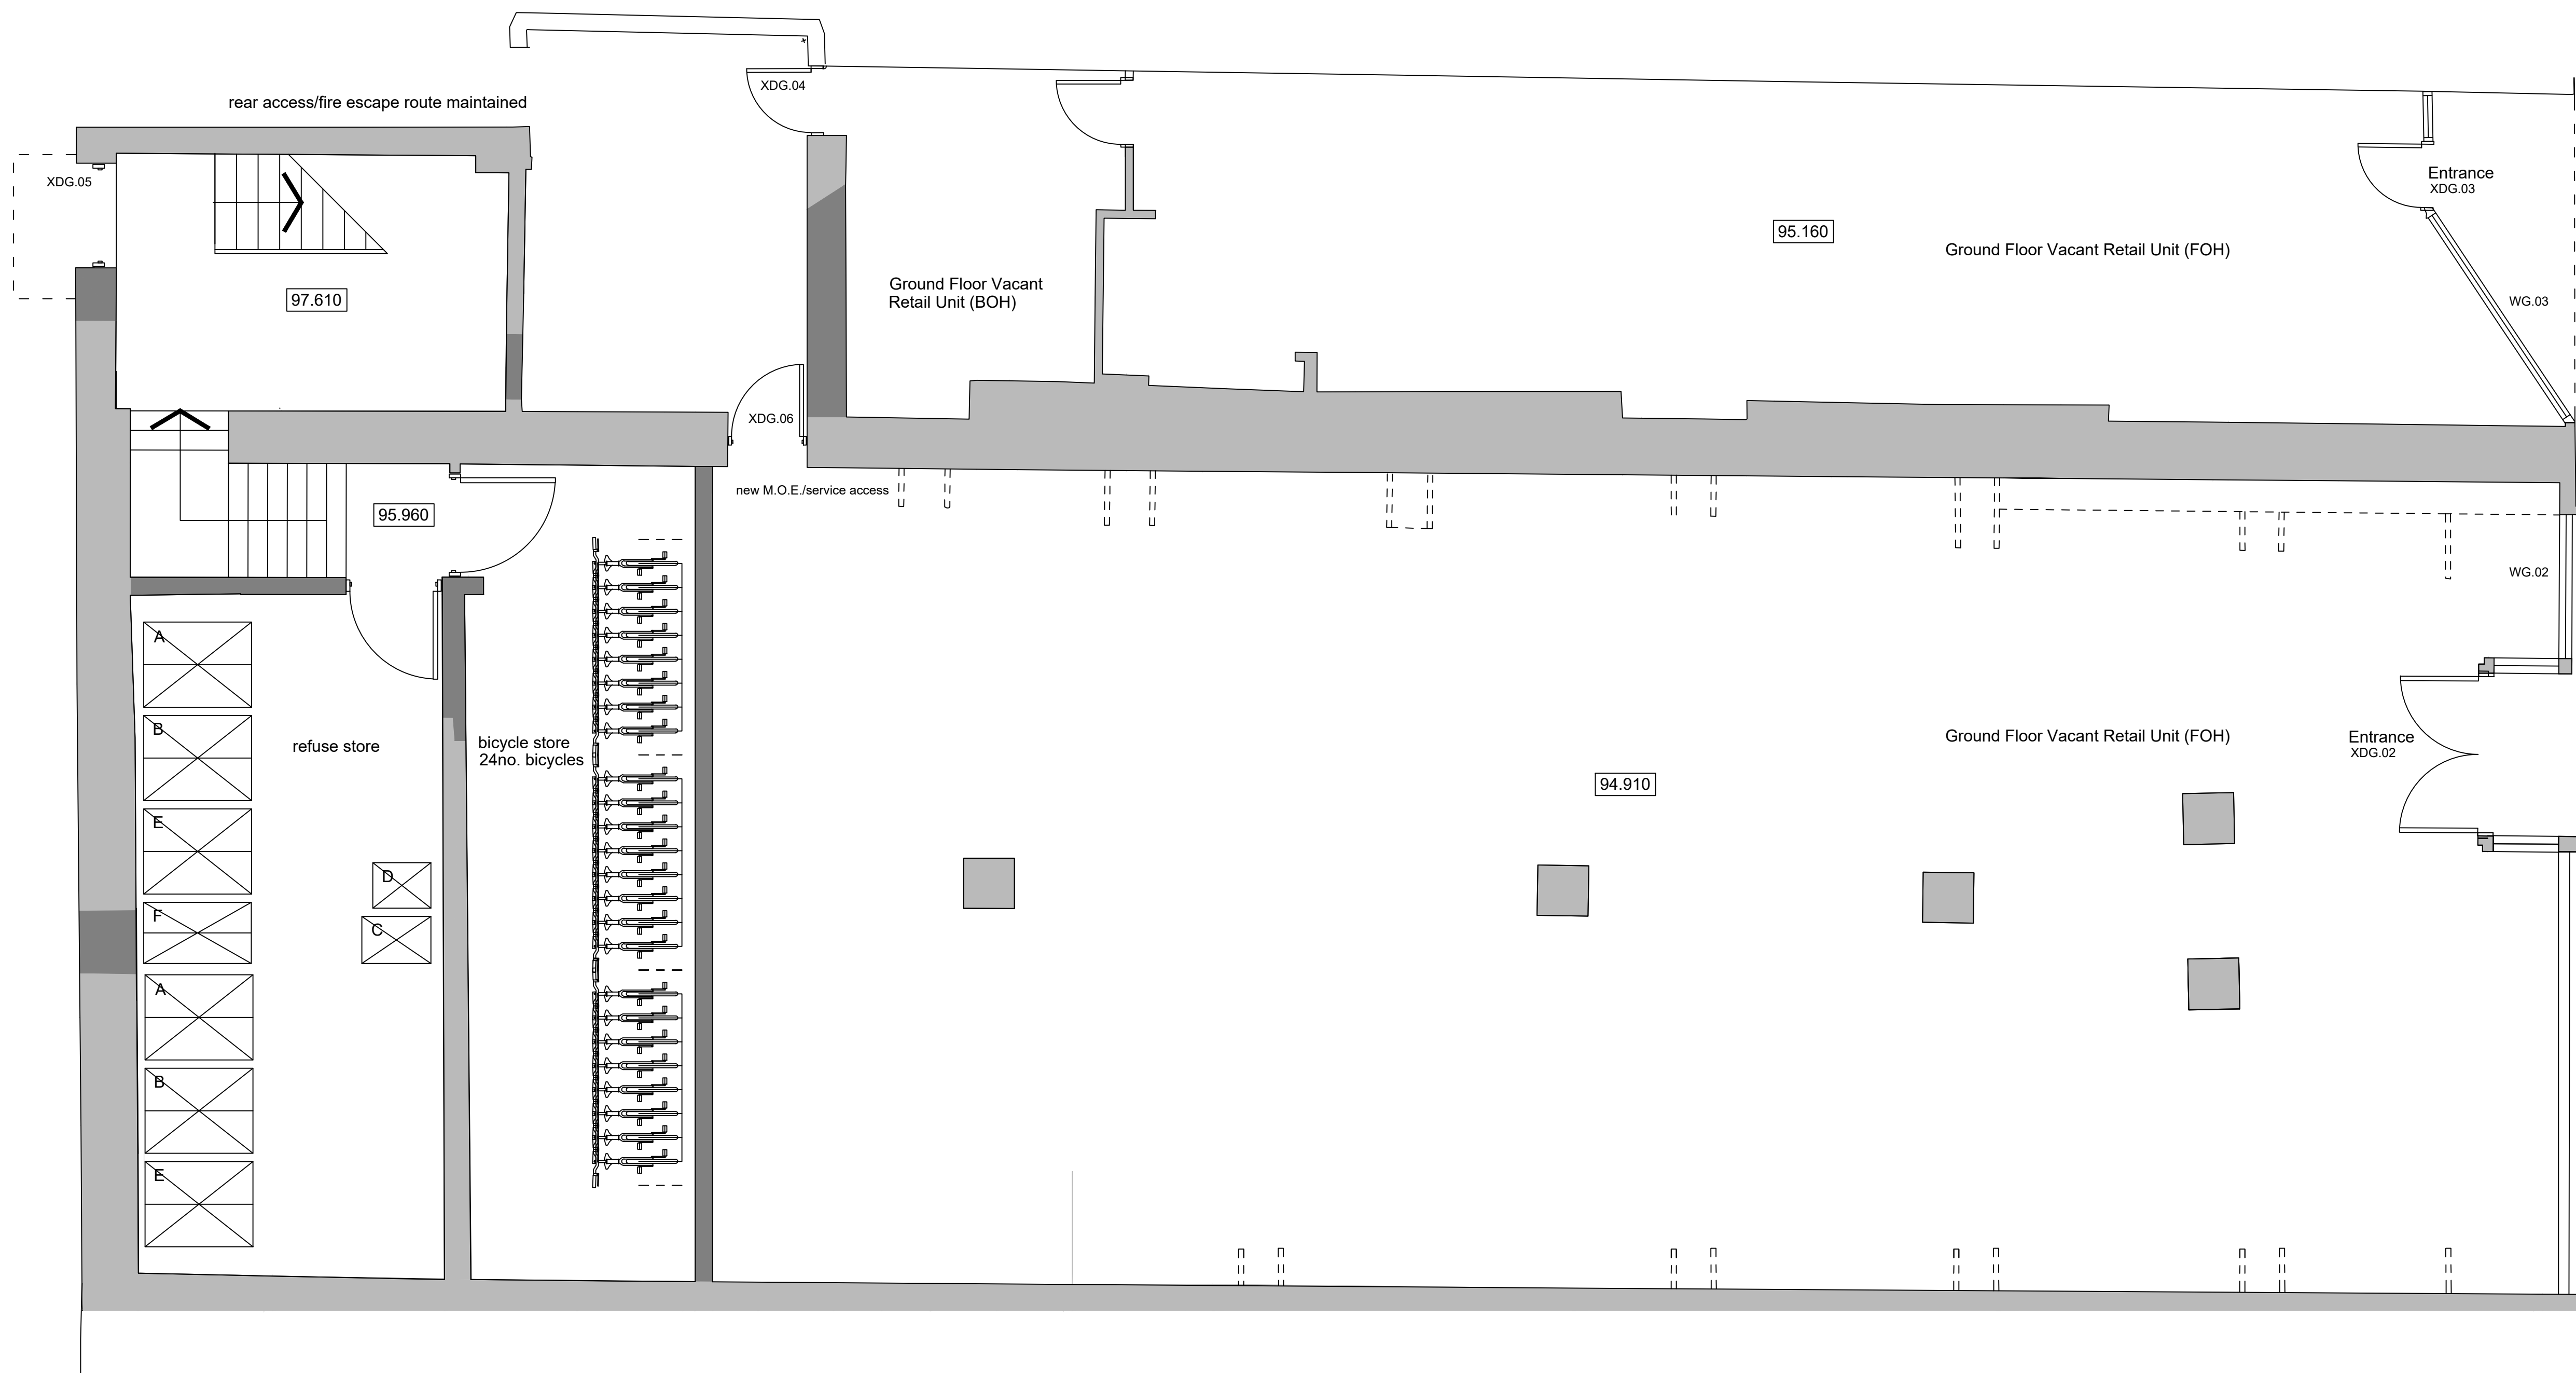

REV:	DATE:	DESCRIPTION:	BY:
COVEST ARCHITECTURE			
PROJECT:		Conversion and Change of use	
DRAWING TITLE:		Proposed Ground Floor Plan	
PROJECT ADDRESS:		138 - 140 Commercial Street, Newport, NP20 1LN	
CLIENT:		Mr James Horgan	
DATE: 18/03/26		SCALE: 1:50	FORMAT: A1
DRAWN: MC	DRG NO: T / 021	REVISION:	
CHECKED:			
APPROVED:			