



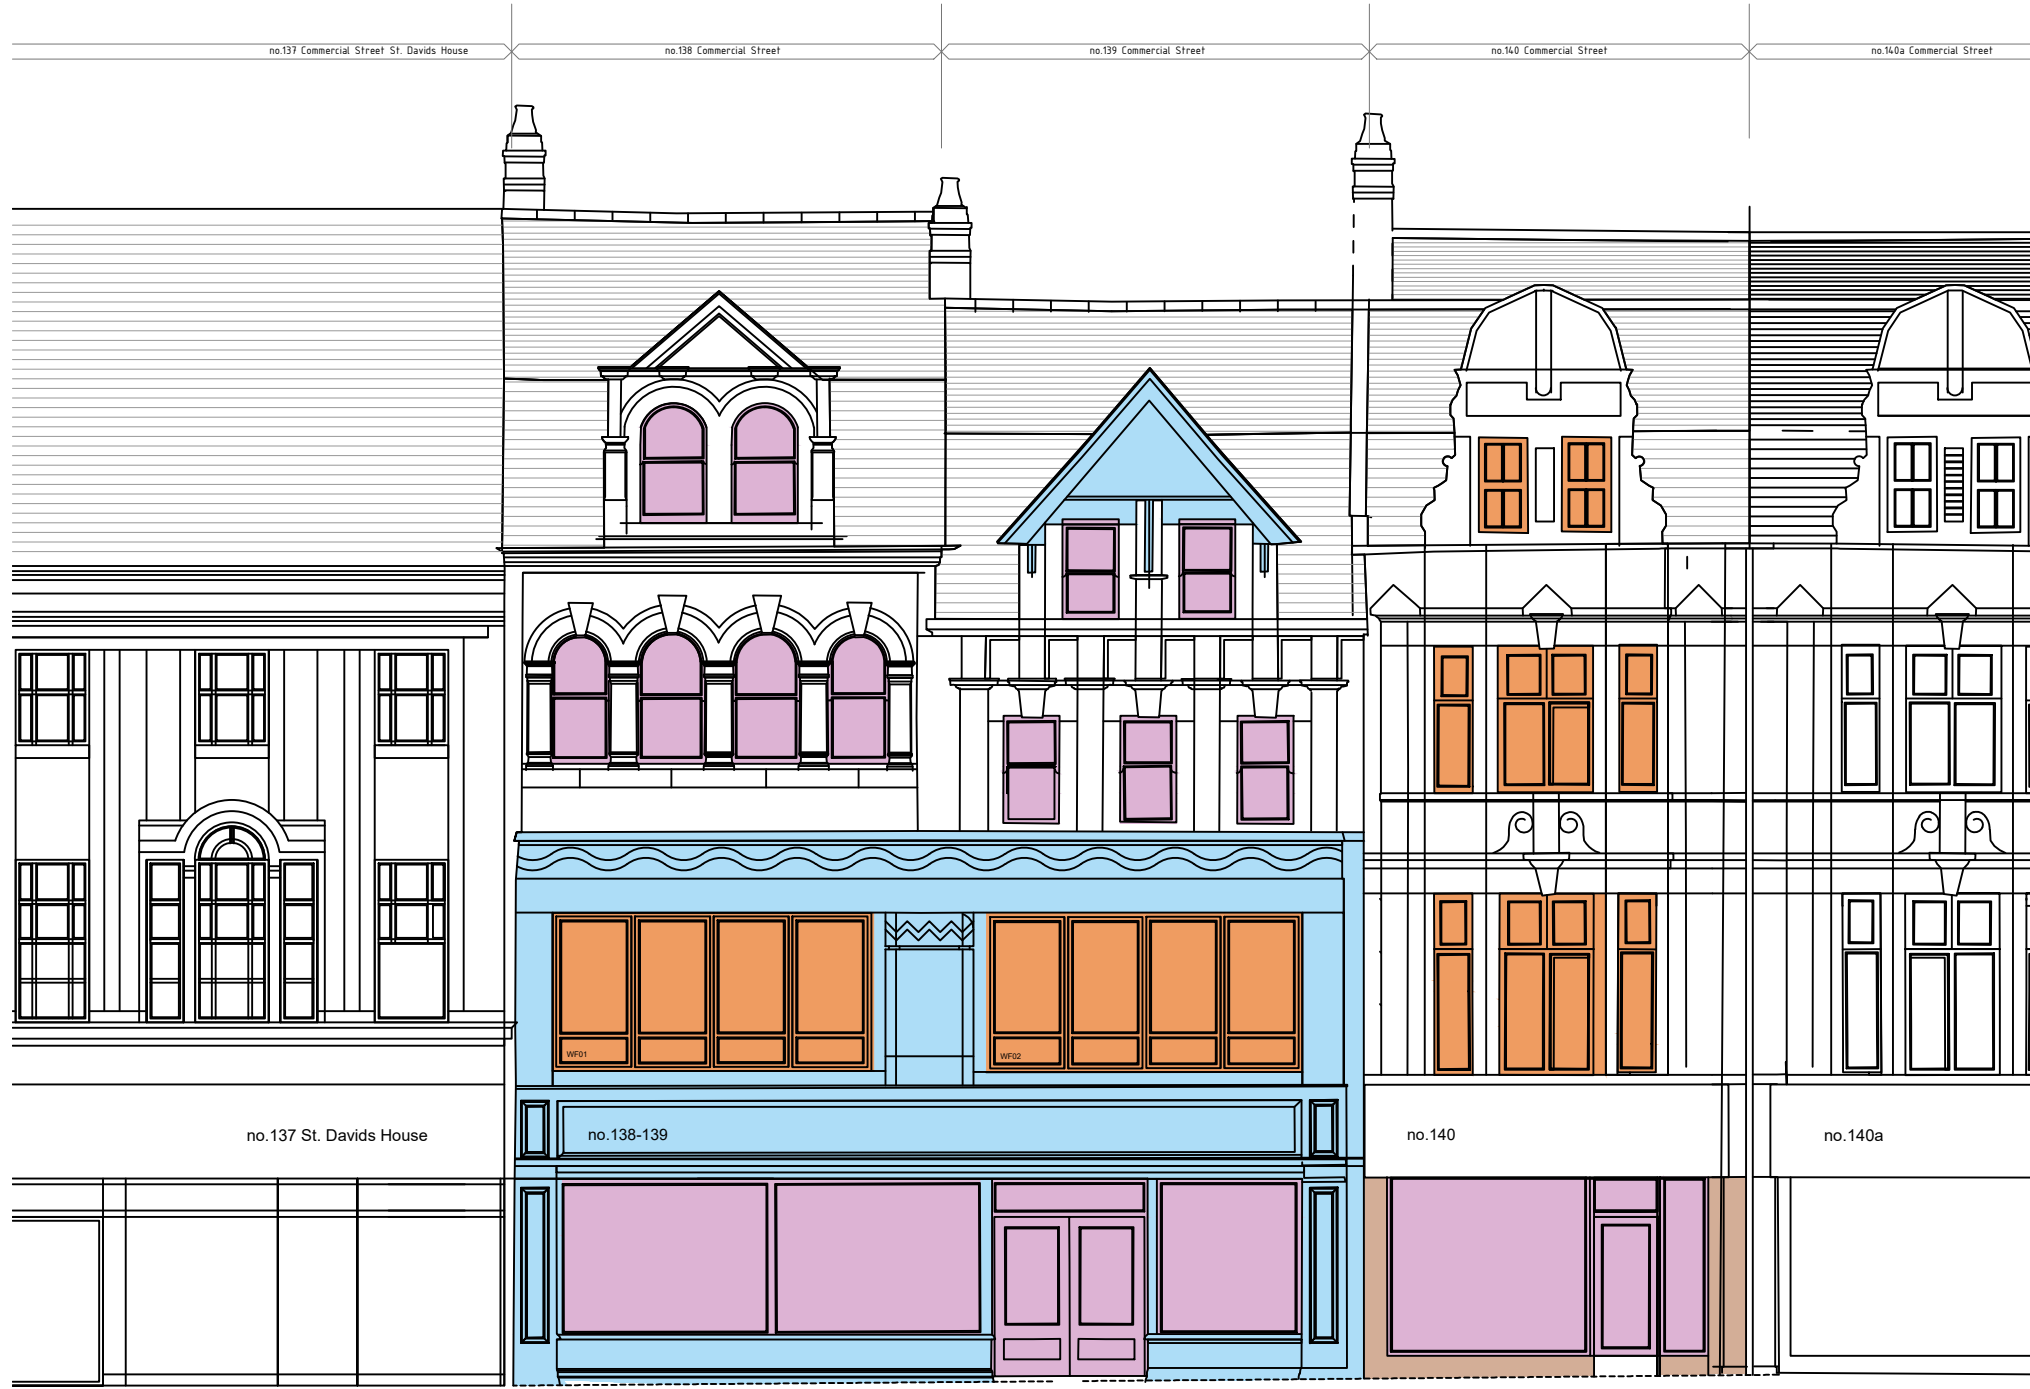

FRONT ELEVATION

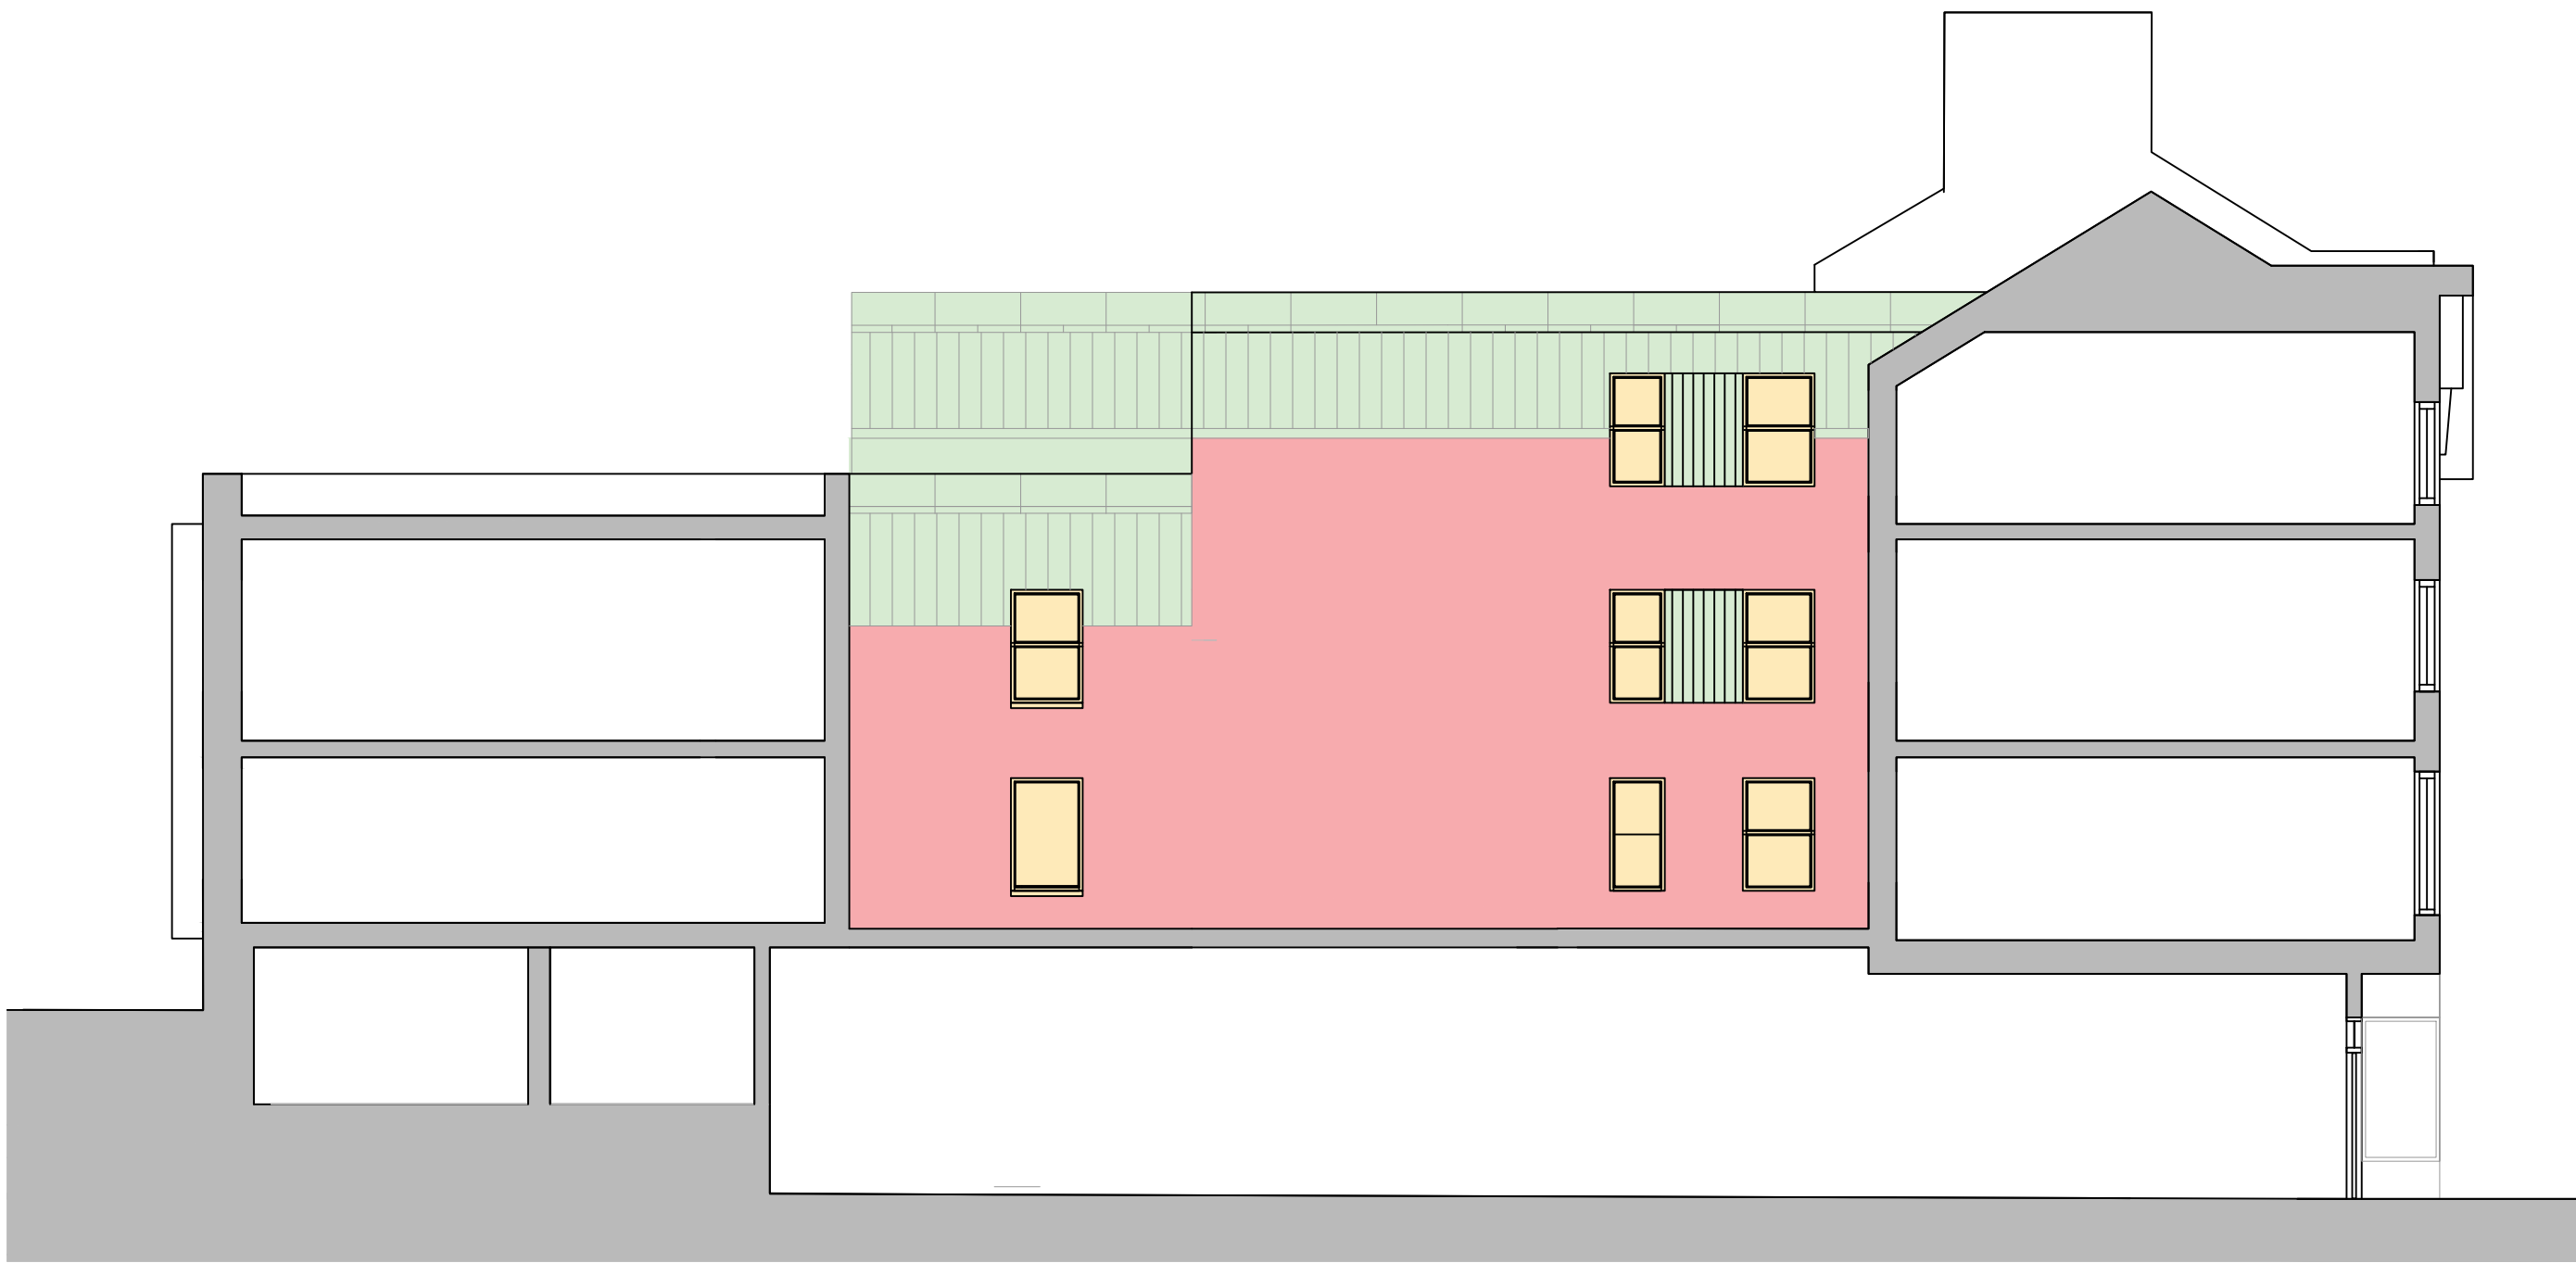

SECTION 03 (NORTH VIEW)

Materials and Specification

Walls

- Existing timber to be repainted, colour white to match existing
- Existing tiling to be removed and blockwork rendered and repainted, white to match adjacent
- New brickwork, Weinerberger Bradfield multi. To be confirmed match for existing prior to order
- Insulated zinc flat-lock panels, natural finish

Roof

- Zinc standing seam metal roof covering

Windows

- Existing timber to be repainted, colour white to match existing
- New double glazed timber window, colour white
- uPVC windows, colour Anthracite

Materials Samples

Weinerberger Bradfield Multi, pressed red multi brick

Cast-effect half-round upvc guttering and downpipes




REAR ELEVATION



REAR SECTION (SECTION 01)



REAR SECTION (SECTION 02)

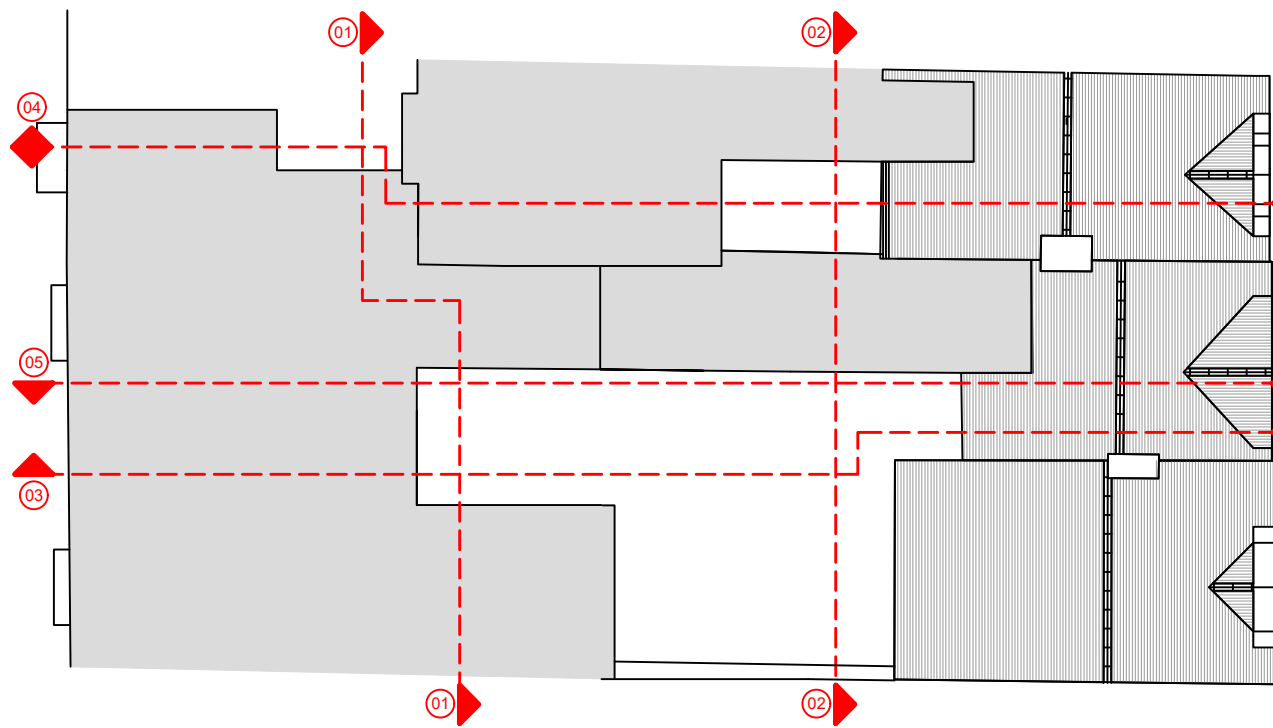

SECTION PLAN - 1:200

REV:	DATE:	DESCRIPTION:	BY:
COVEST ARCHITECTURE Covest Architecture Pure Offices, Lake View Drive, Sherwood Business Park, Nottingham, NG15 0DT Telephone : 0115 778 6948 Email : mcongreve@covest.co.uk Website : www.covest.co.uk			
PROJECT: Conversion and Change of use			
DRAWING TITLE: Material Finishes Details Sheet 1			
PROJECT ADDRESS: 138 - 140 Commercial Street, Newport, NP20 1LN			
CLIENT: Mr James Horgan			
DATE: 19/03/26		SCALE: 1:100	FORMAT: A1
DRAWN: MC		DRG NO: T / 033	REVISION:
CHECKED:			
APPROVED:			