
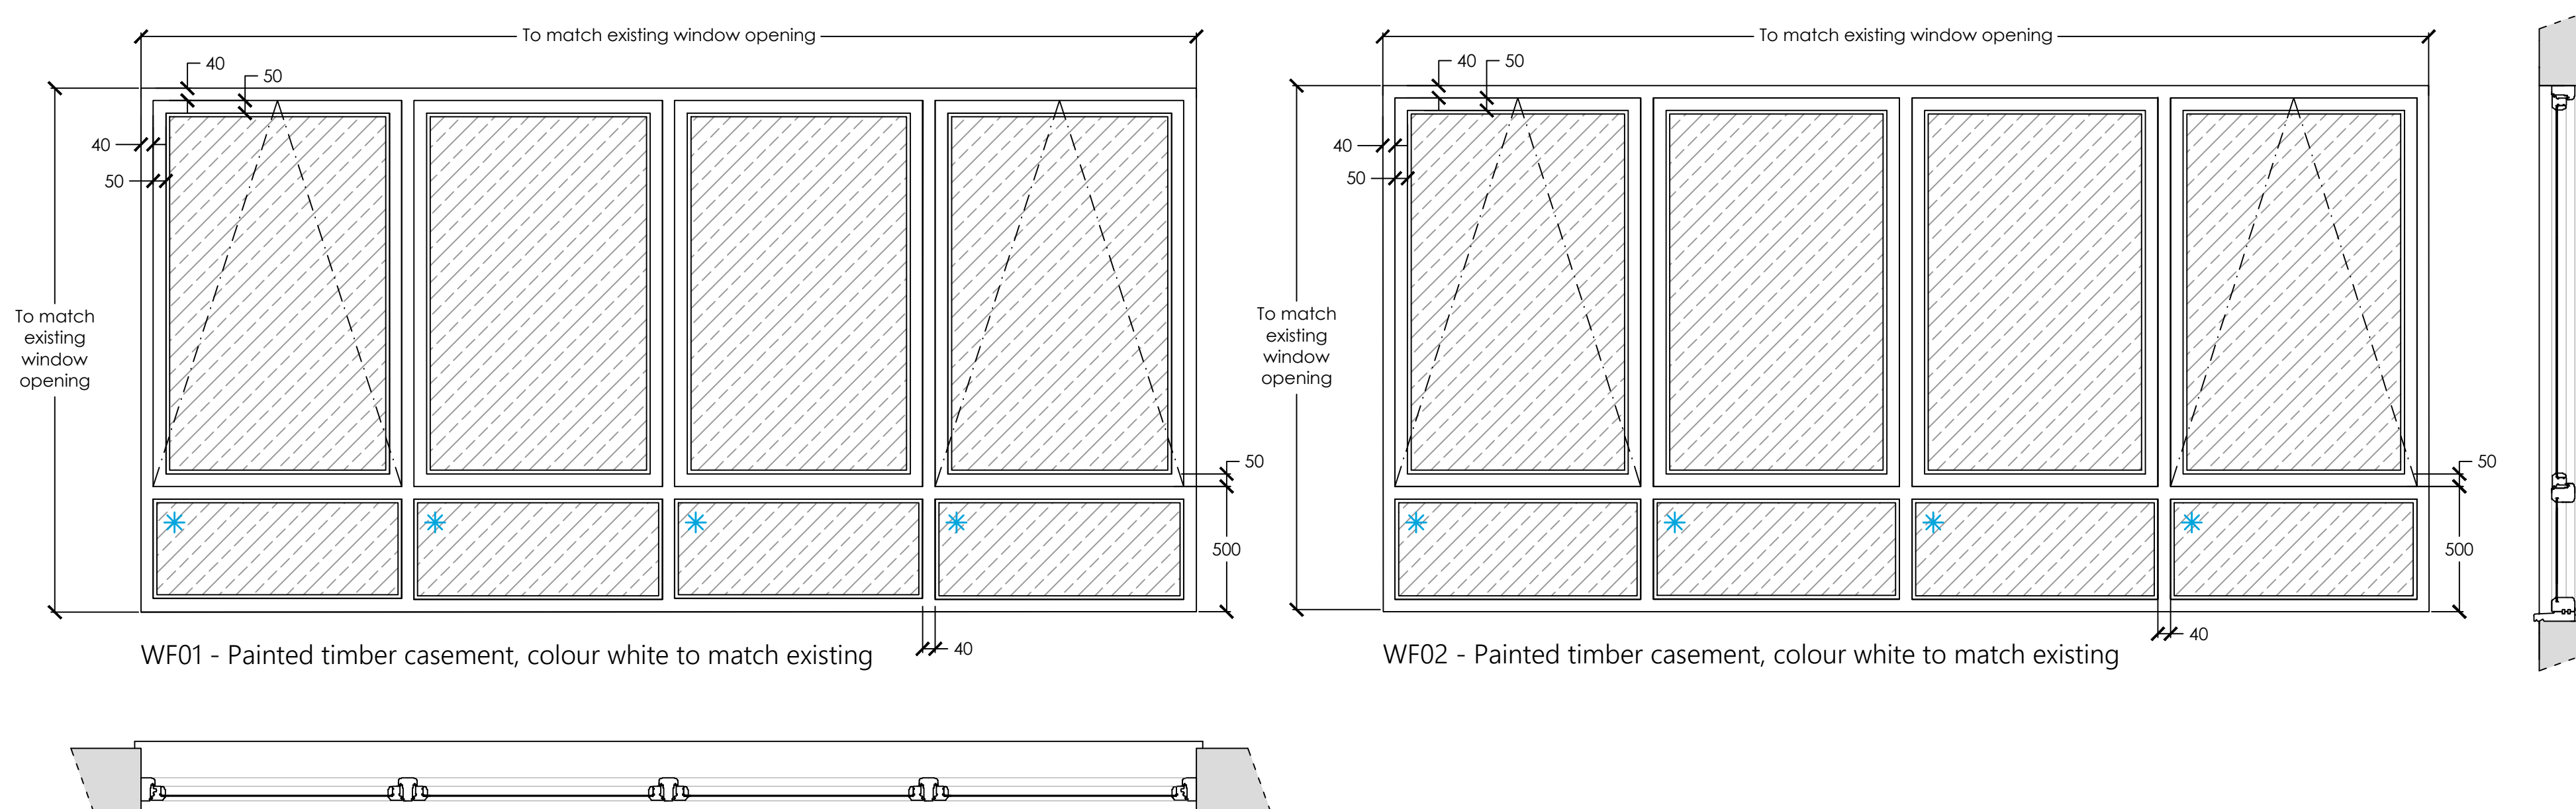


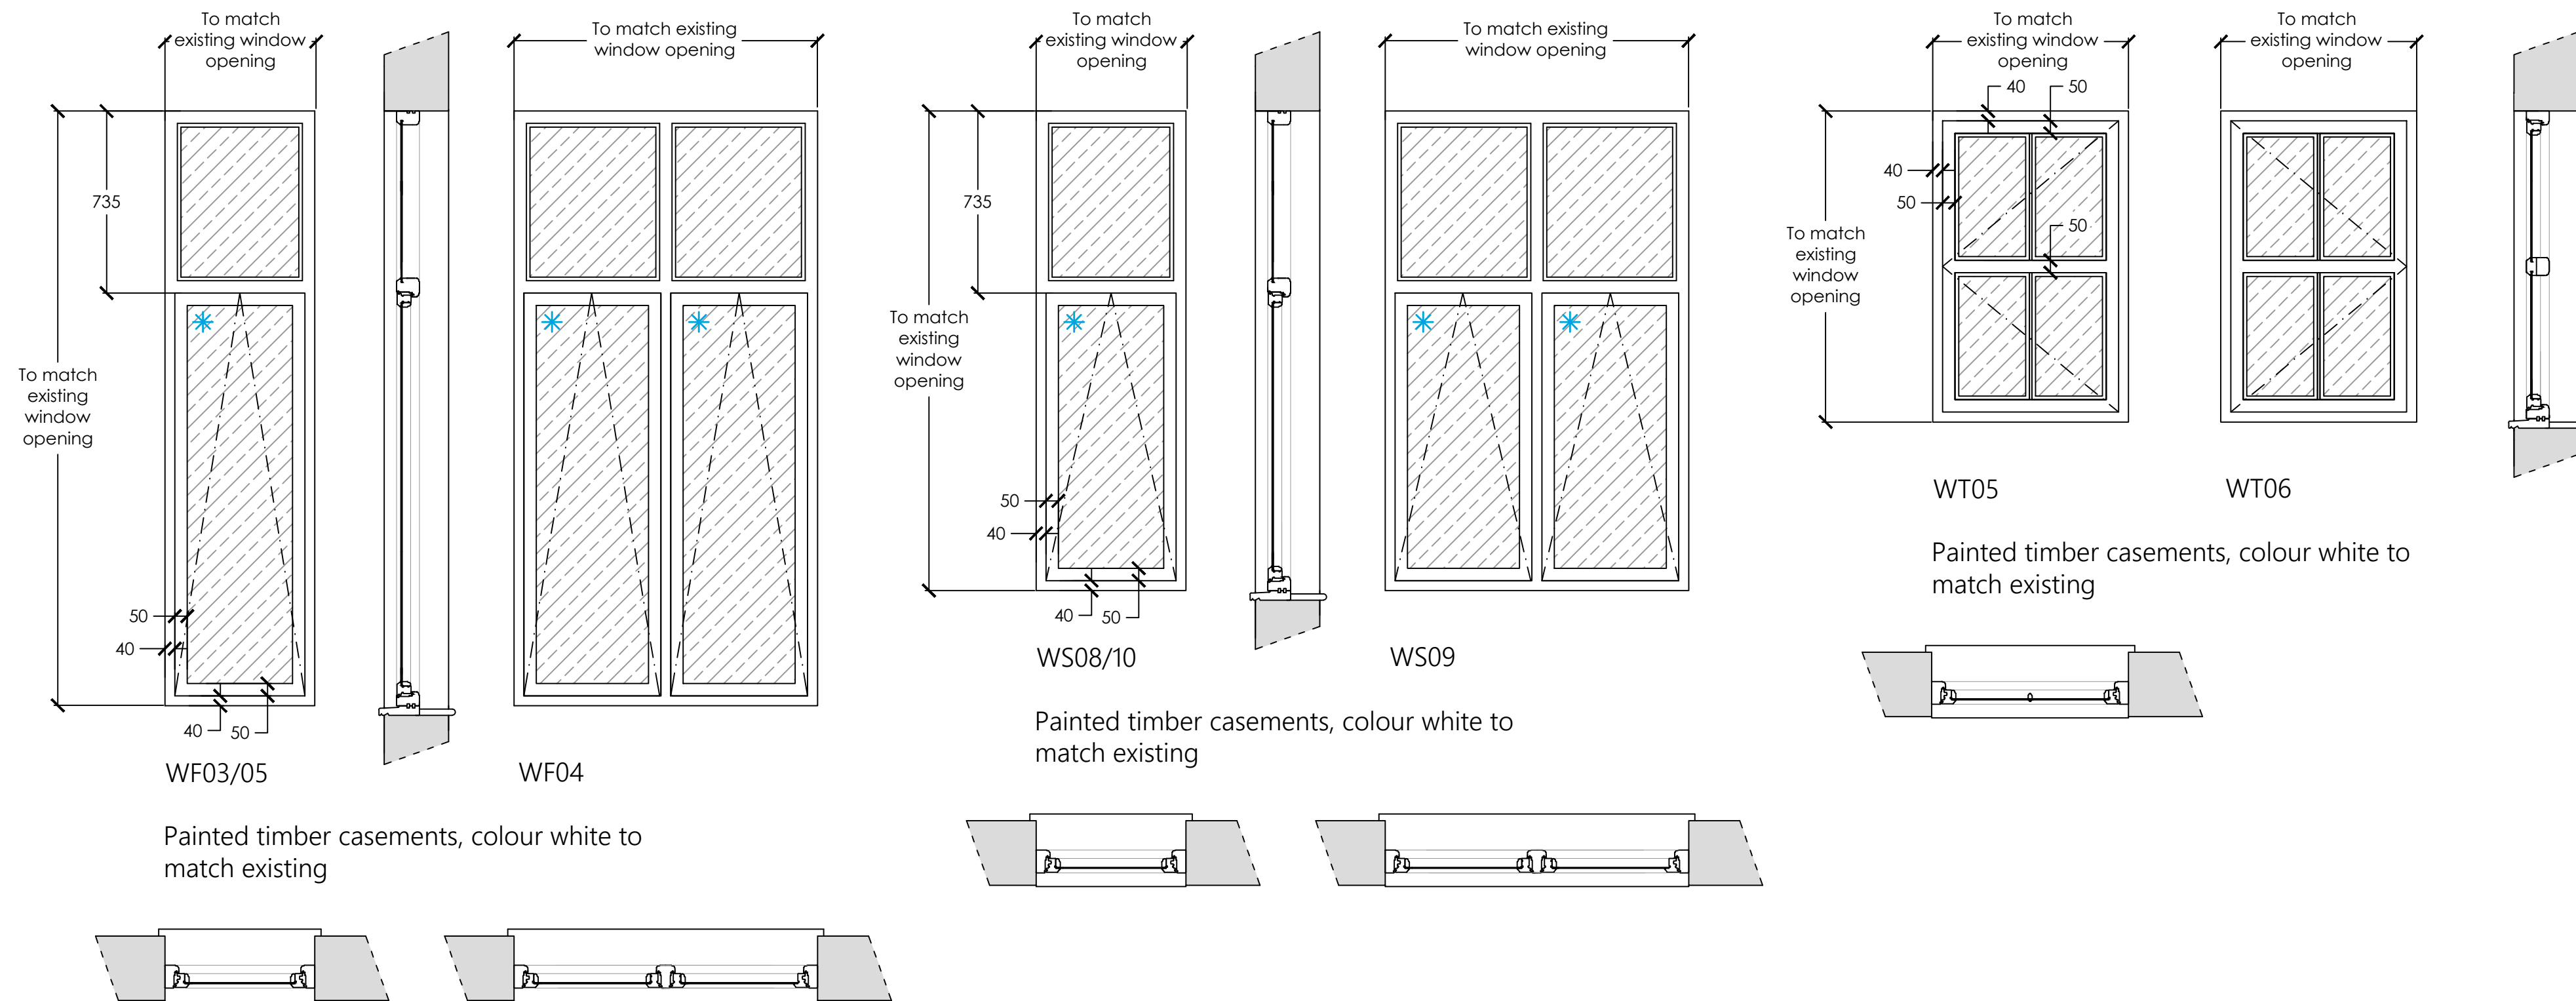

REV:	DATE:	DESCRIPTION:	BY:
COVEST ARCHITECTURE			
PROJECT:		Covest Architecture Pure Offices, Lake View Drive, Sherwood Business Park, Nottingham, NG15 0DT	
DRAWING TITLE:		Proposed Front Elevation Window Details	
PROJECT ADDRESS:		138 - 140 Commercial Street, Newport, NP20 1LN	
CLIENT:		Mr James Horgan	
DATE: 18/03/26		SCALE: 1:20	FORMAT: A1
DRAWN: MC		DRG NO: T / 035	REVISION:
CHECKED:			
APPROVED:			