




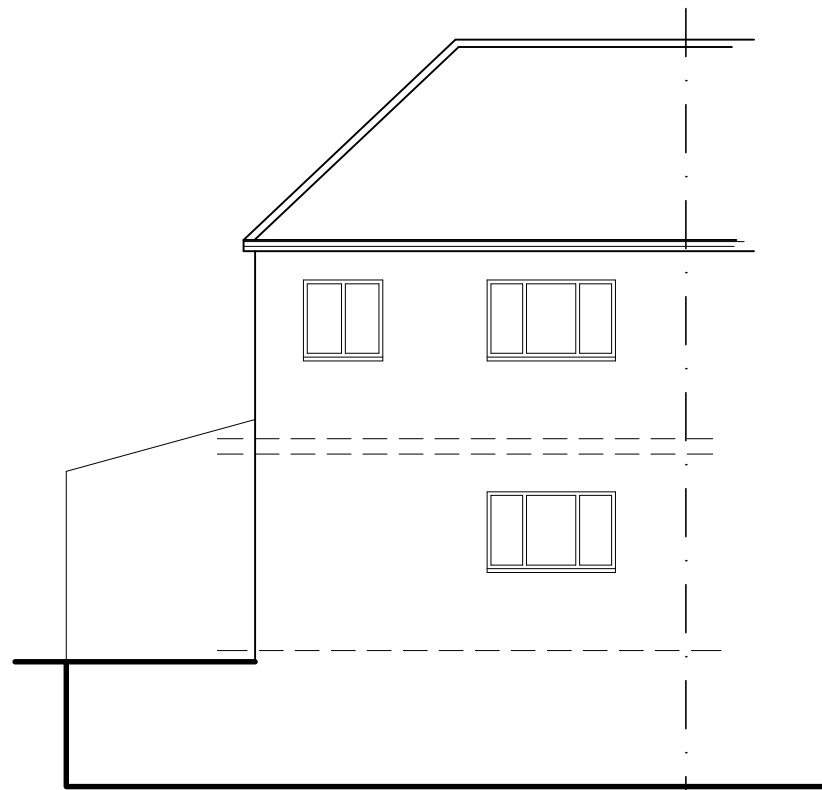



Rear Elevation as Existing

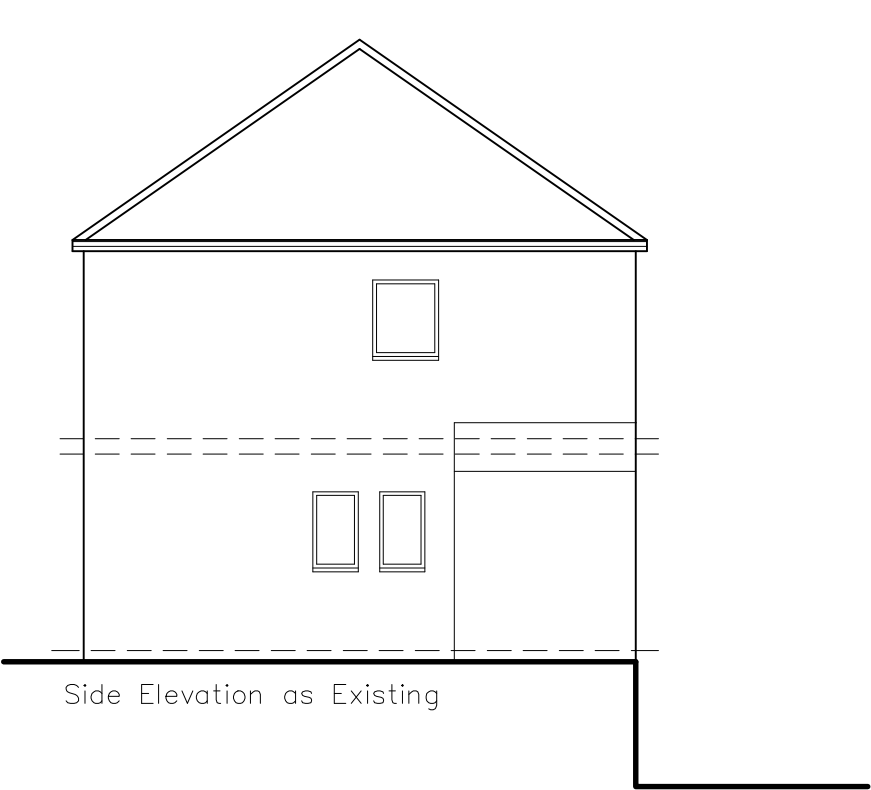


Side Elevation as Existing

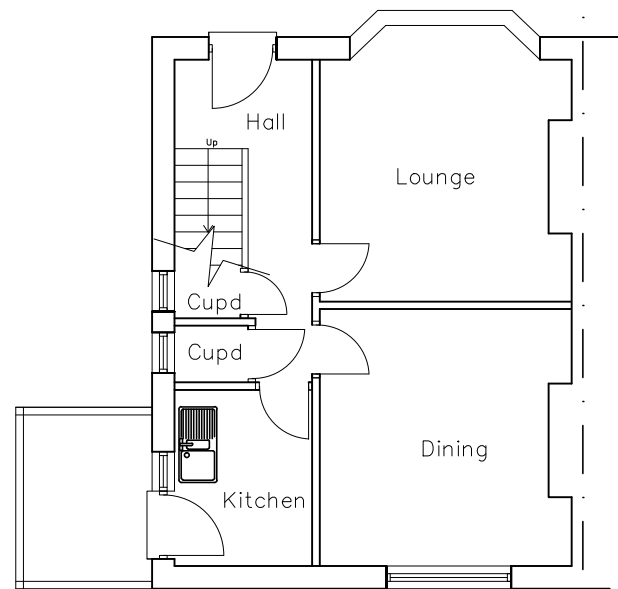


Ground Floor As Existing

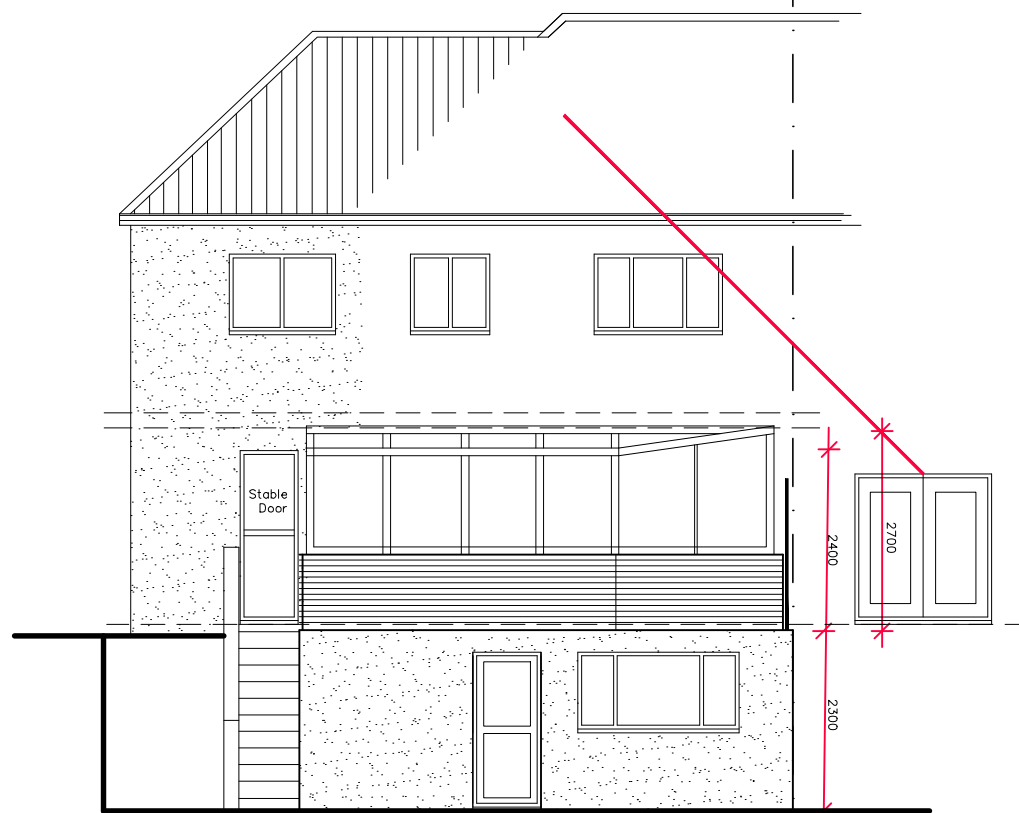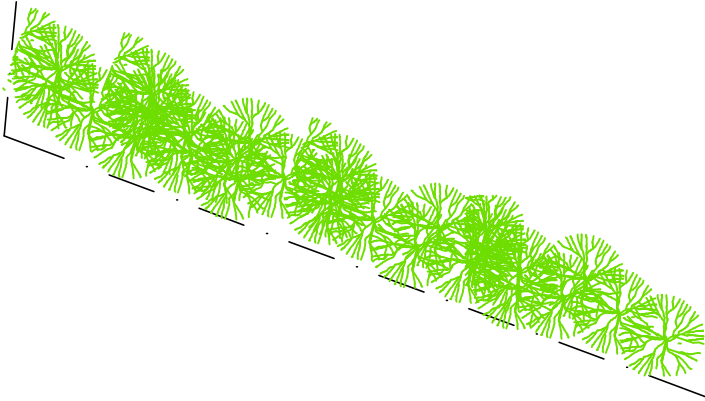


Rear Elevation as Proposed

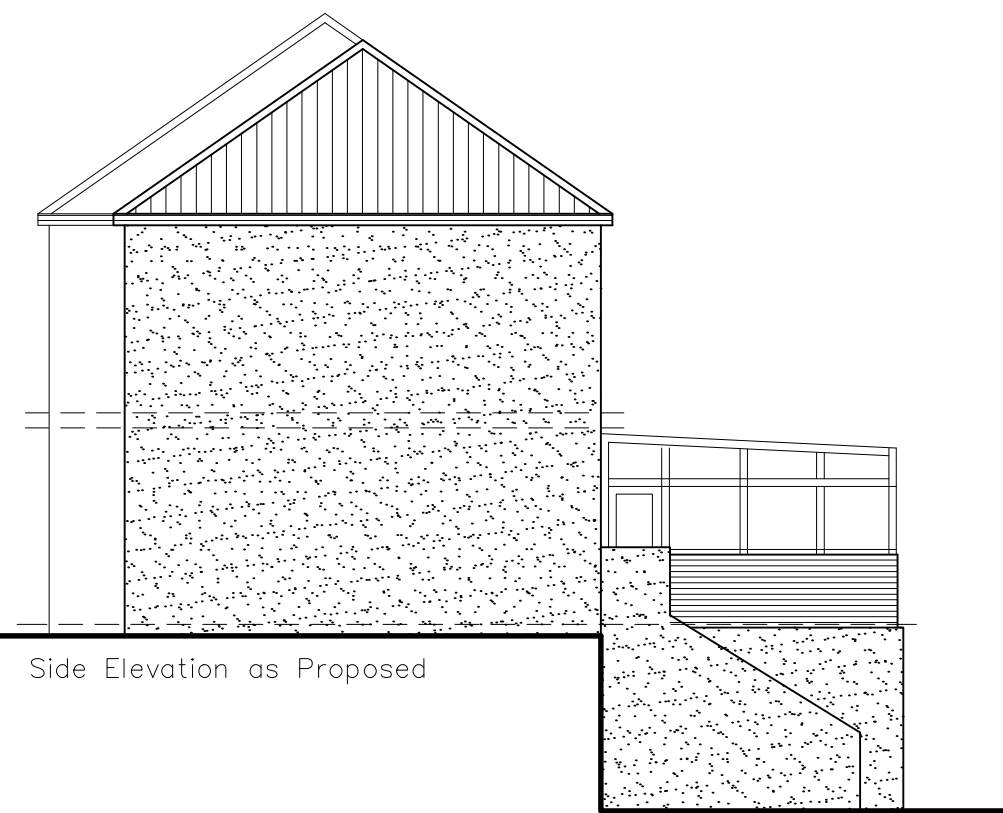


Side Elevation as Proposed

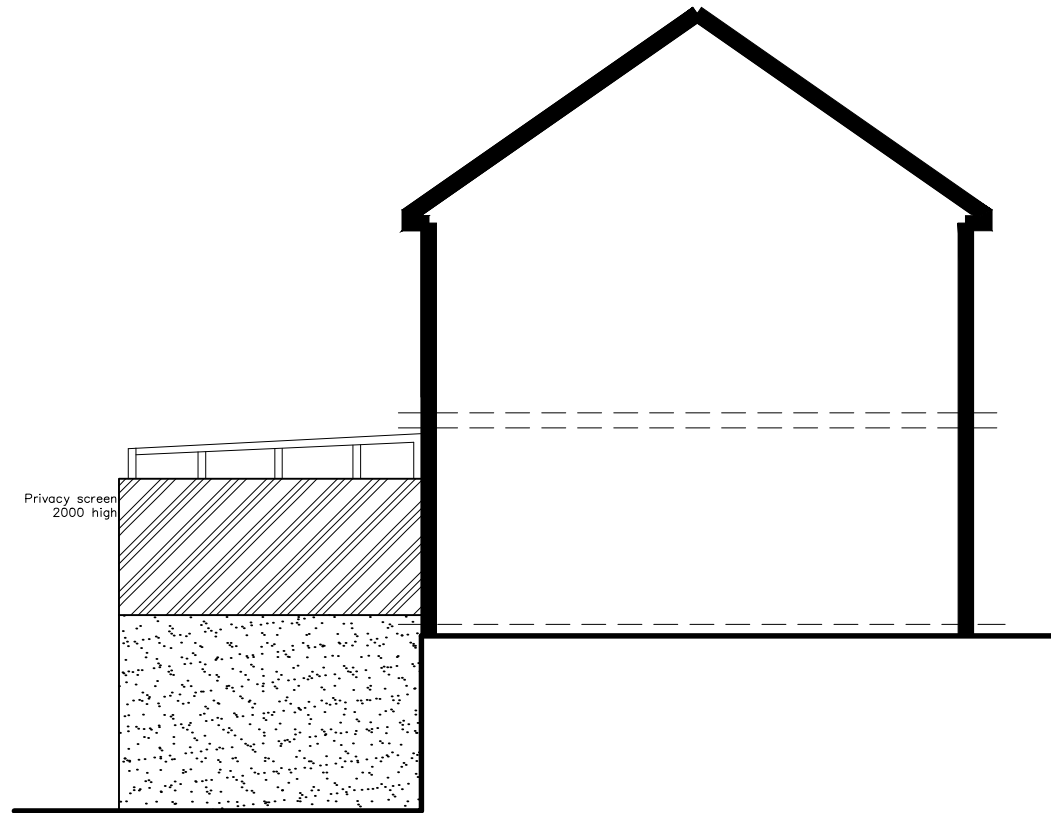

Side Elevation as Proposed

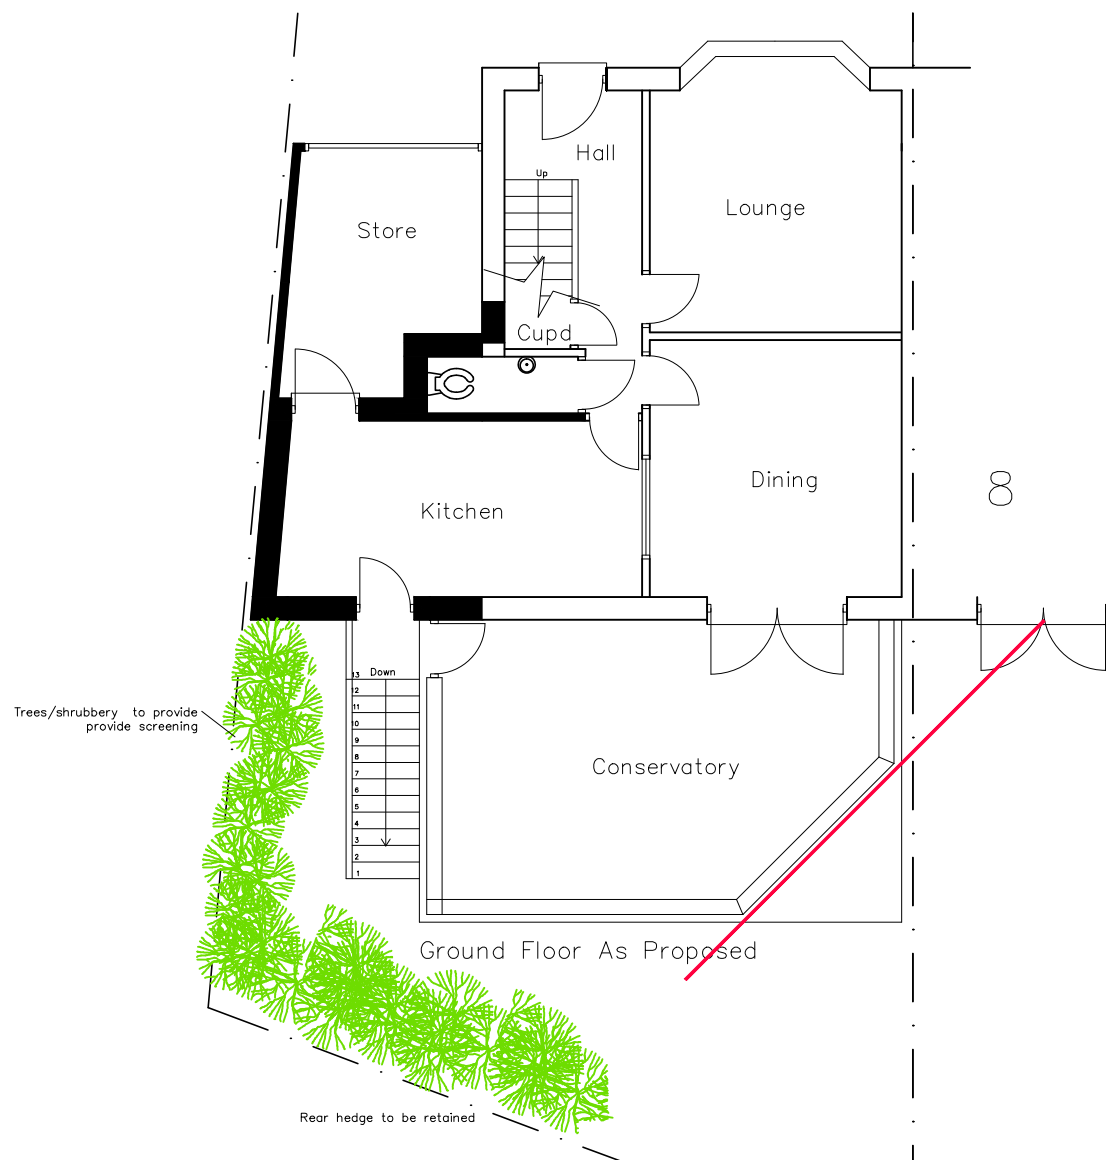

Ground Floor As Proposed

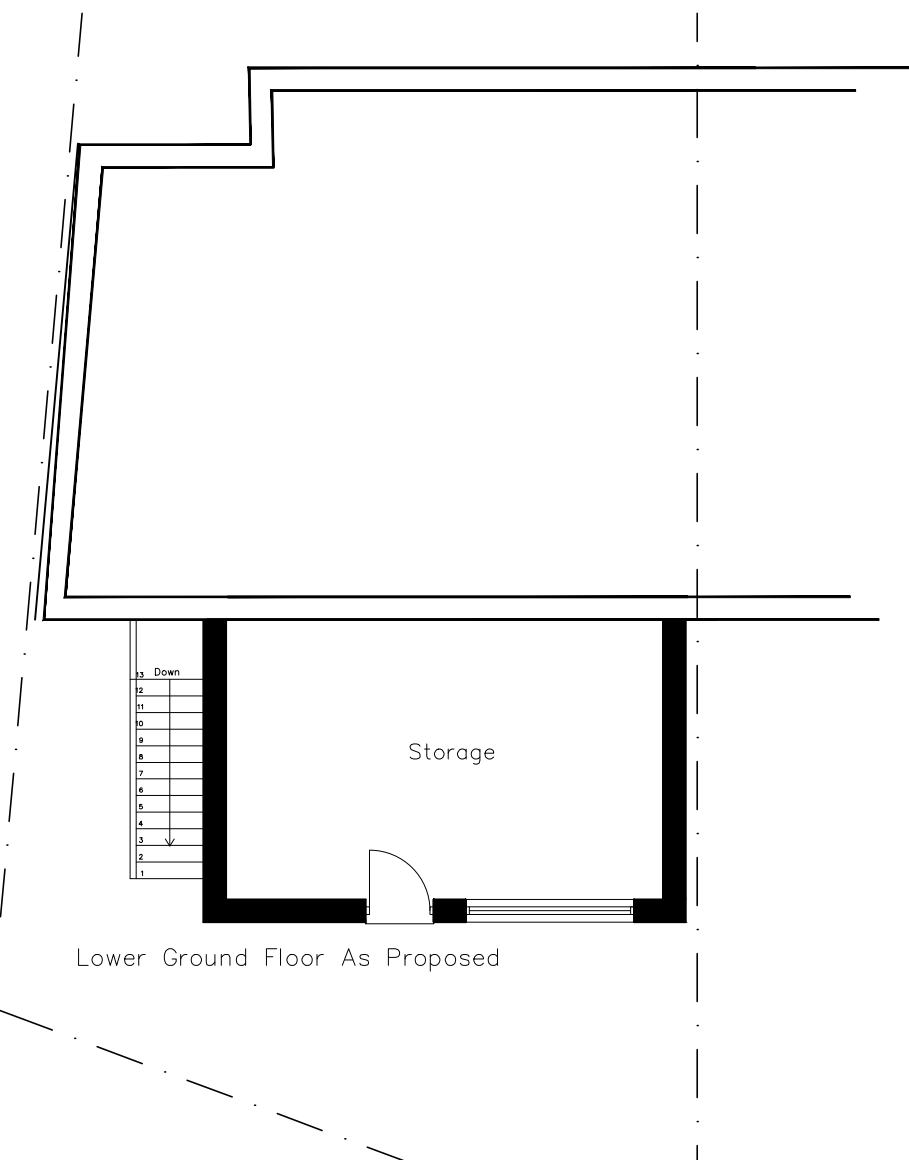

Lower Ground Floor As Proposed

REV.	DATE	DESCRIPTION
------	------	-------------



Proposed Extension at 6 Queens Hill Crescent for Mr Taghdiri

PLANS AND ELEVATIONS AS EXISTING

PLANNING DRAWING

SCALE 1:100	DATE 11.06.25
DRAWN JB	
REF.	
DRAWING NO. 2025/0047/0001	REV.