


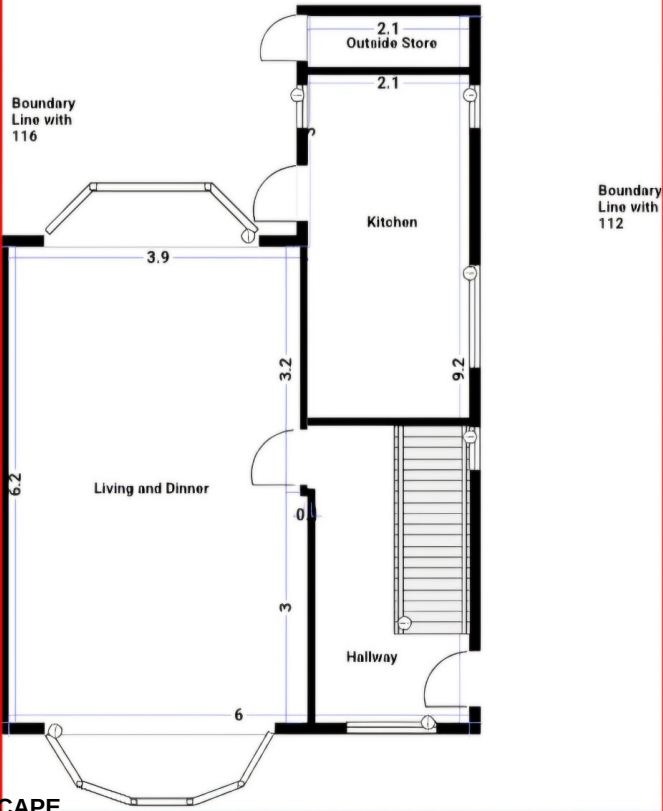


Project Title	Single storey side and rear extension with demolition of garage
Site Address	114 Cae Perllan Road, Newport, NP20 3FT
Client Name	Brad Norman
Drawing Title	Existing Floor Plan
Drawing Code	EX.FP.1
Scale	1:50
Date	27/03/2025
Drawn By	Brad Norman
Application Reference	PP-13879379

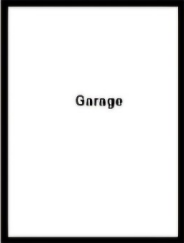

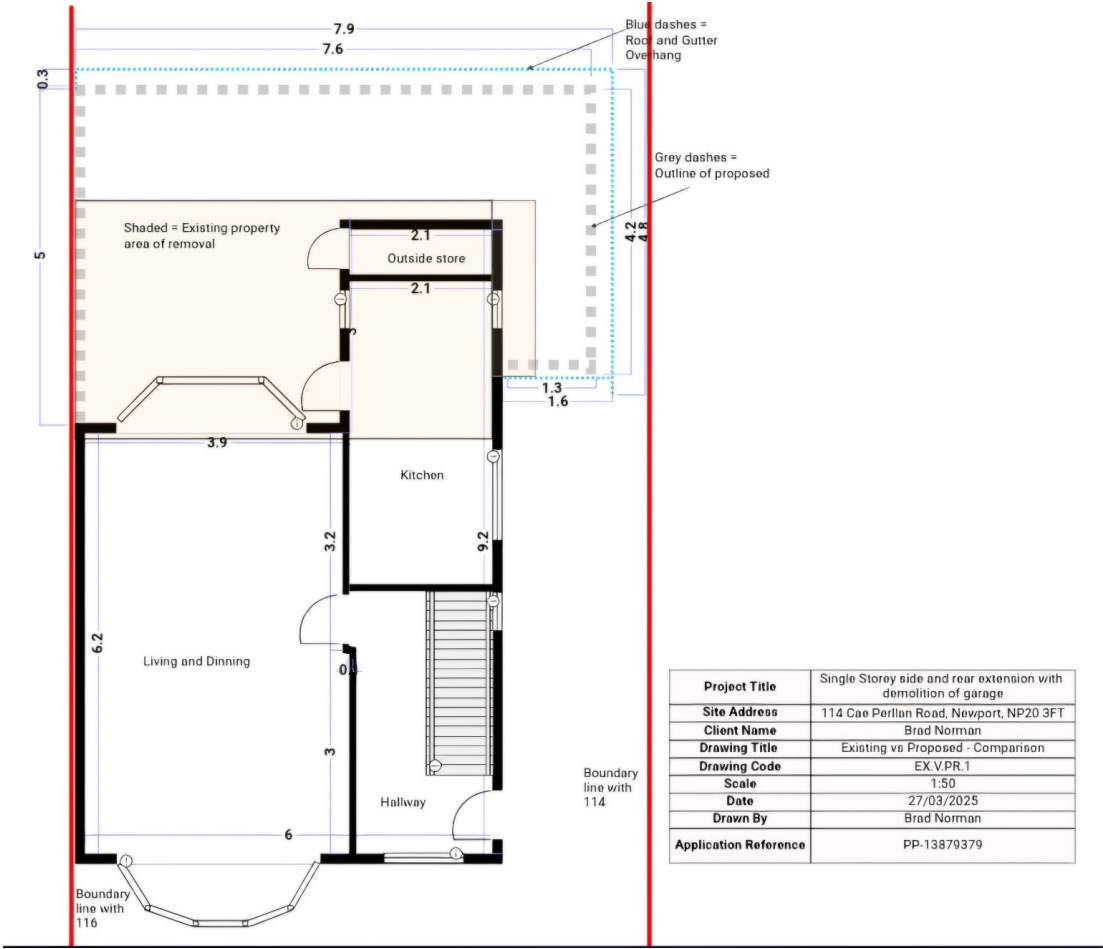

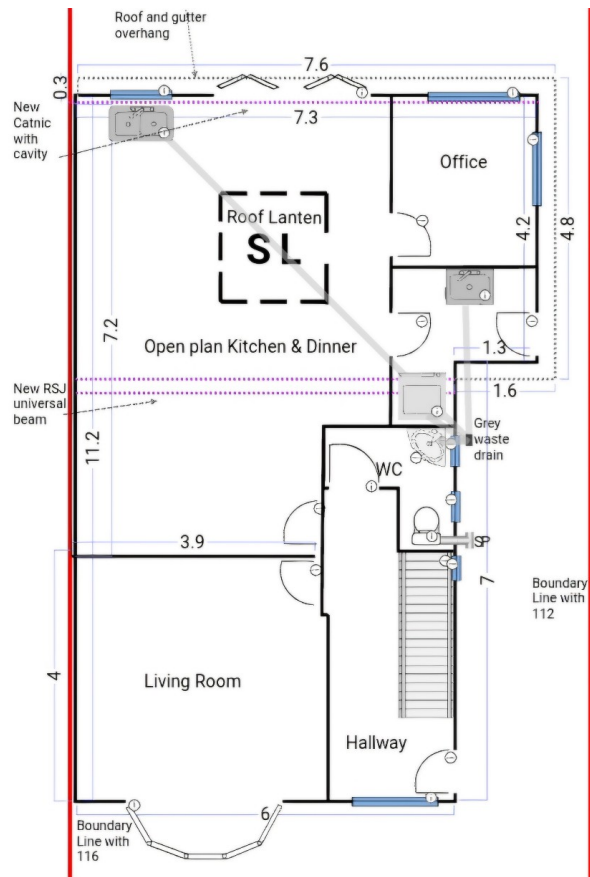

Project Title	Single Storey side and rear extension with demolition of garage
Site Address	114 Cae Perllan Road, Newport, NP20 3FT
Client Name	Brad Norman
Drawing Title	Proposed Floor Plan
Drawing Code	PR.FP.1
Scale	1:50
Date	27/03/2025
Drawn By	Brad Norman
Application Reference	PP-13879379

SCALE: 1:50 | PAGE SIZE: A4 LANDSCAPE