

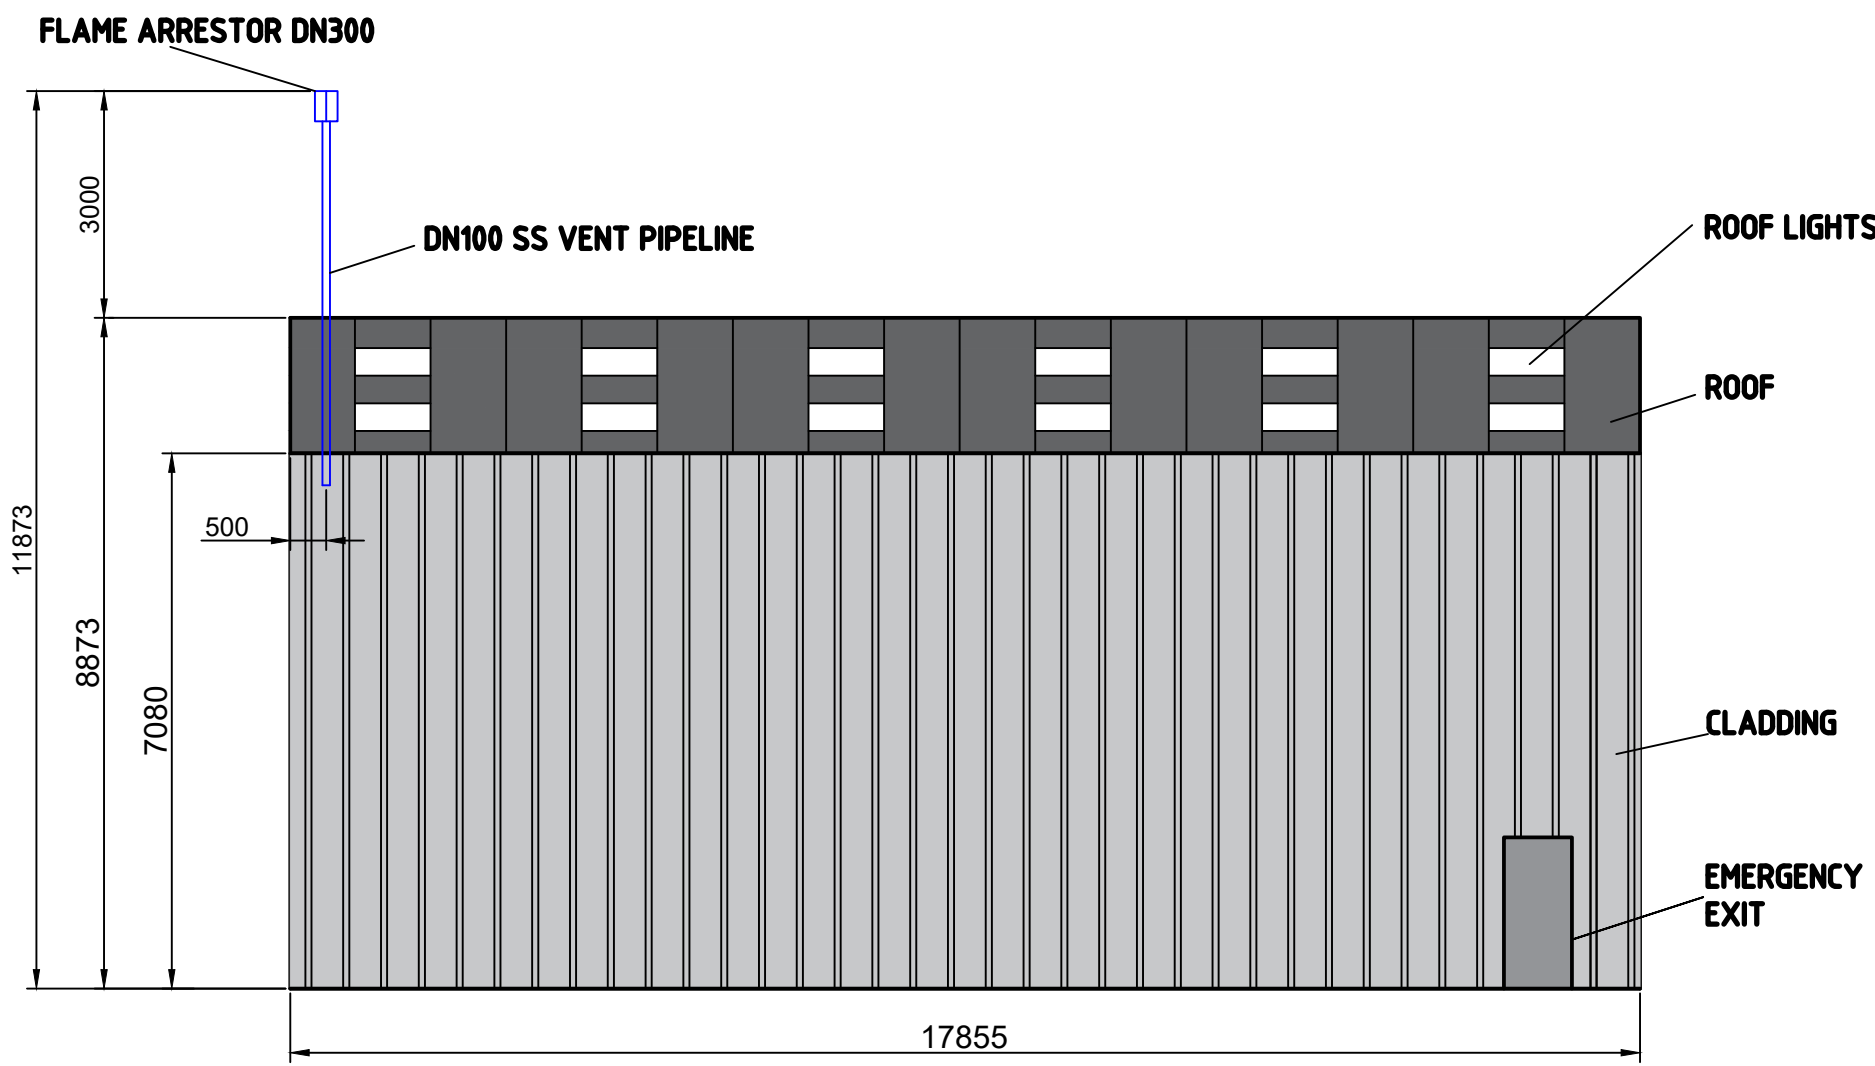


RevNo	Revision note	Date	Signature	Checked
A	ISSUED FOR DESIGN	30-07-2026	VY	CRK
B	ISSUED FOR PLANNING APPLICATION	06/08/2026	CRK	CRK

UNIT 2 REAR ELEVATION

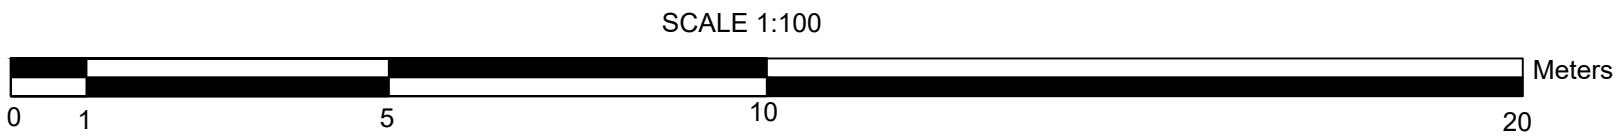

UNIT 2 CROSS-SECTION

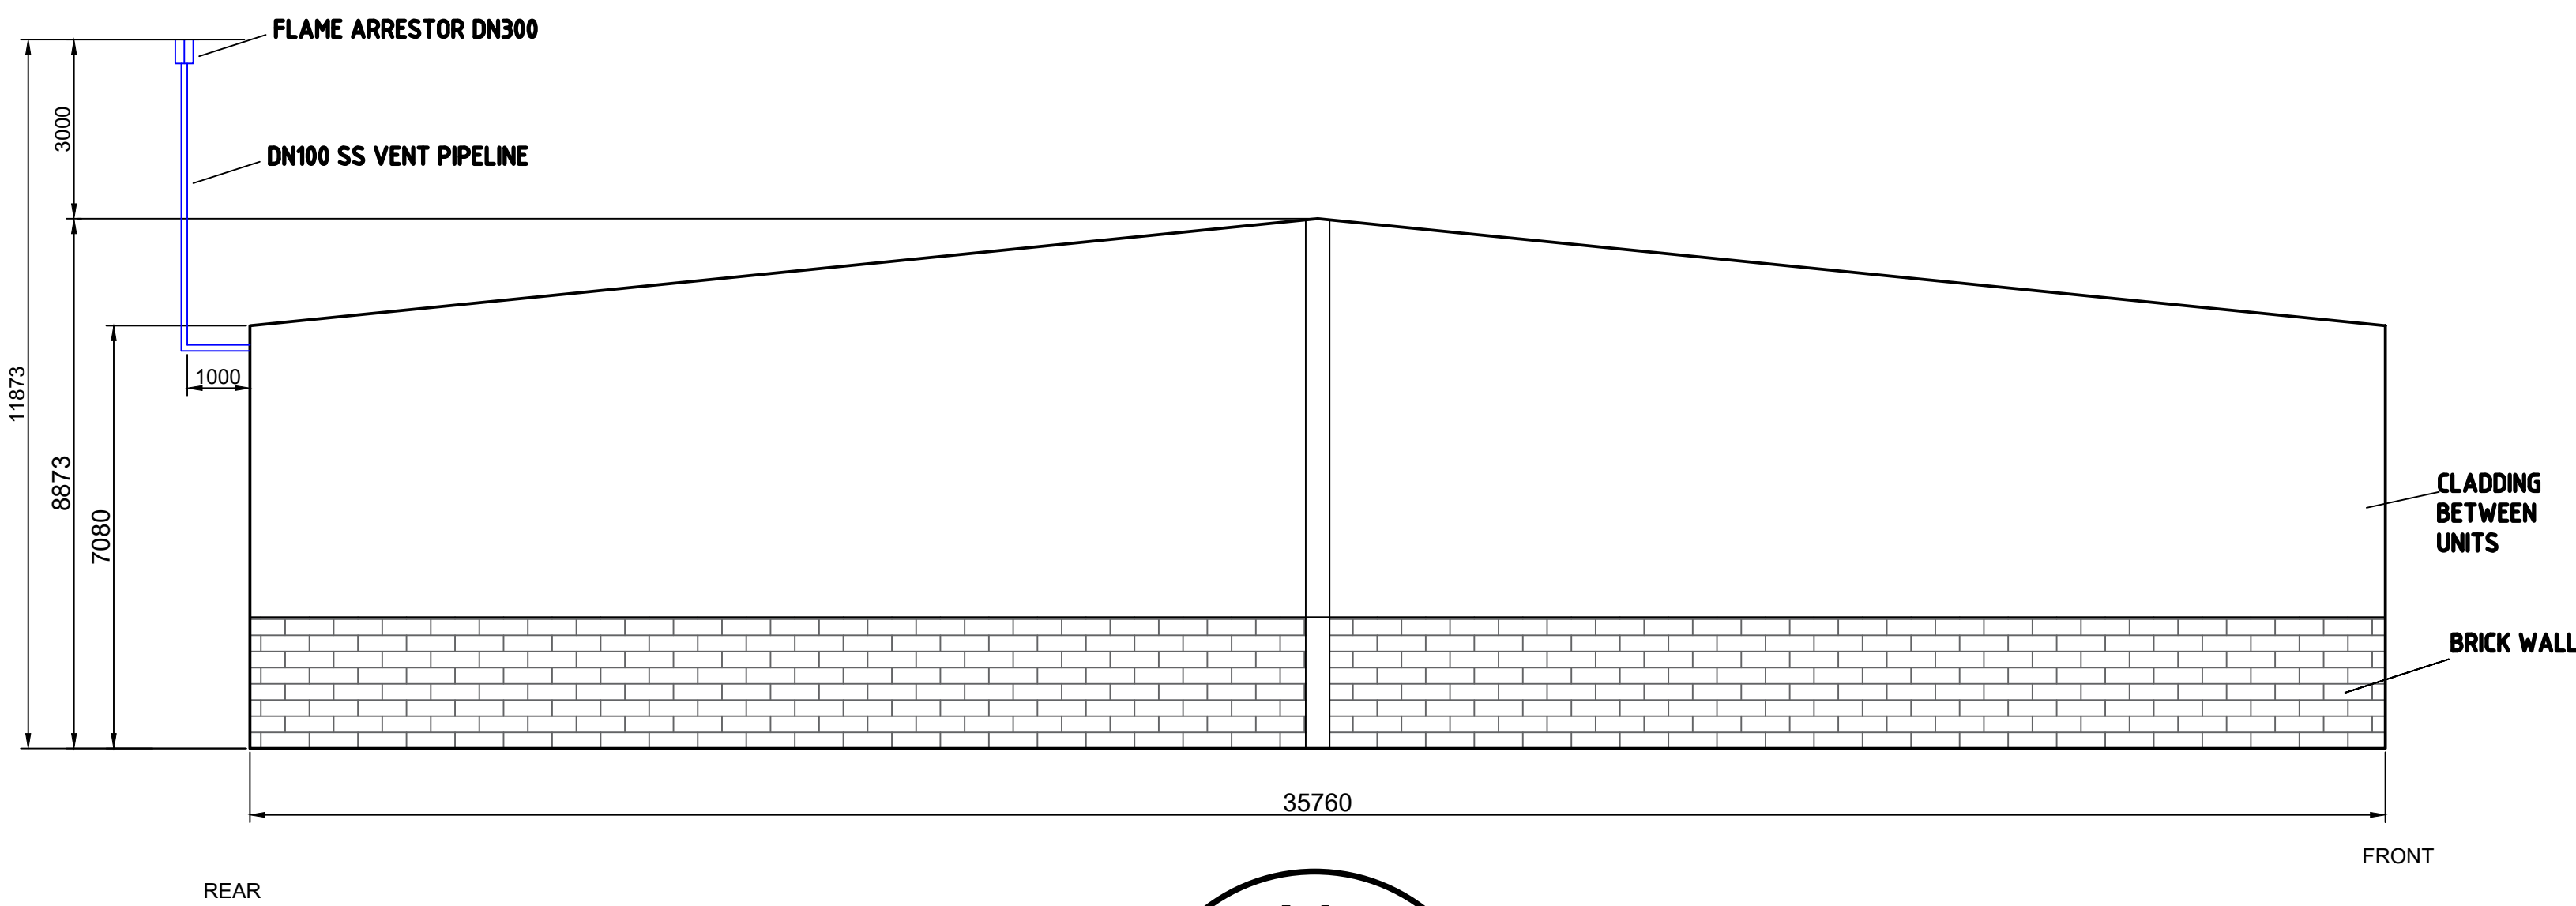

Site Address: Unit 2, Stephenson Street, Newport NP19 4XB					
Itemref	Quantity	Title/Name, designation, material, dimension etc			Article No./Reference
Designed by VY	Checked by CRK	Approved by - date CRK - 06/08/2026	Filename HLL-AD-005	Date 06/08/2026	Scale 1:100
HYDROLUMINUM			Proposed Elevations		
			HLL-AD-005	Edition B	Sheet 1/1