
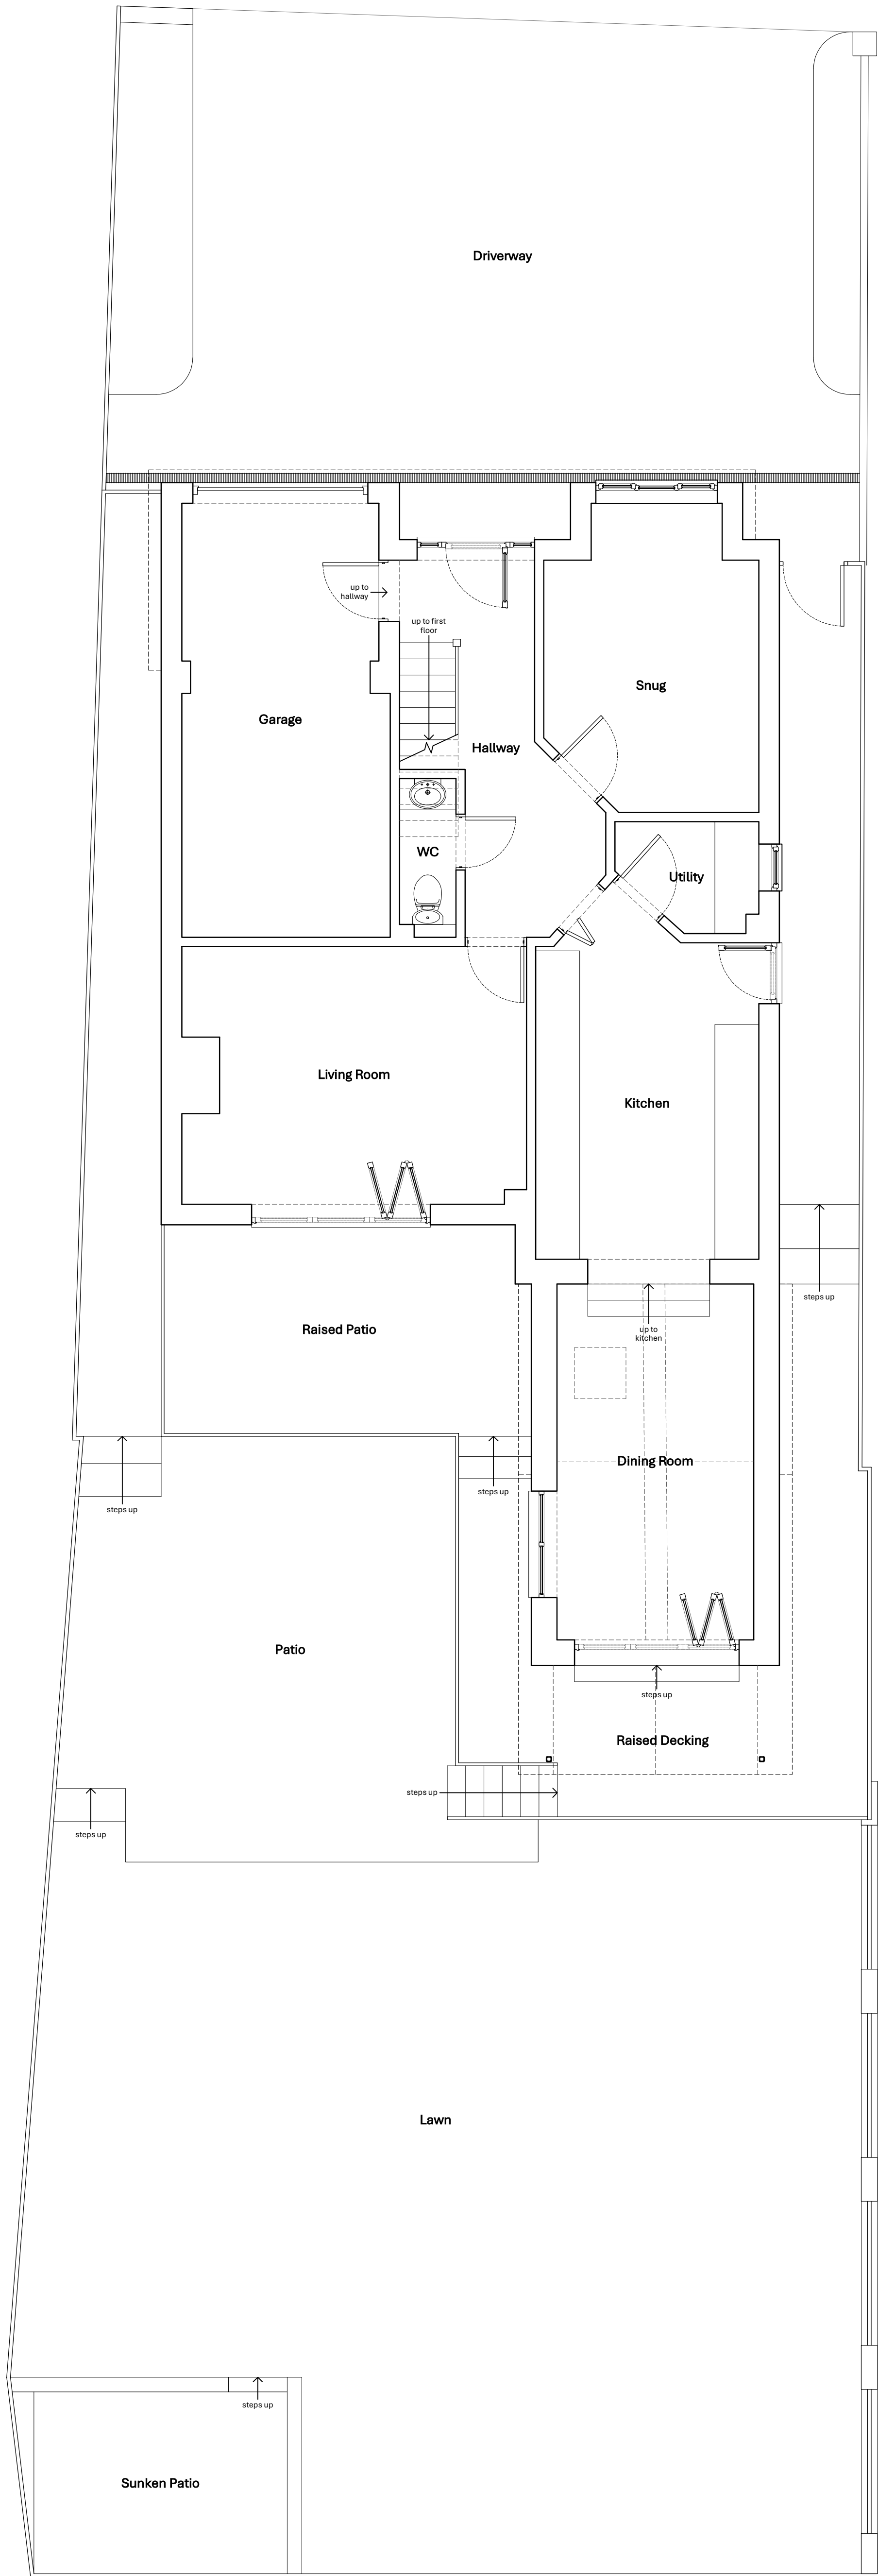


 

Existing Ground Floor & Site Plan
Scale 1:50@A1

JOB: Proposed Outbuilding		CLIENT: Paul Goddard	
ADDRESS: 3A Moxon Road, Newport, NP20 6AA			
TITLE: EXISTING GROUND FLOOR & SITE PLAN			
SYSTEM No: H-M/1769-26/Sketch	DATE: 31/03/2026	DRW-No.	Rev
JOB No: 1769-26	Checked by:	P02	/
SCALES: A1@1:50/A3@1:100	DRAWN BY: D.Nokes		
REVISIONS DESCRIPTION:			