

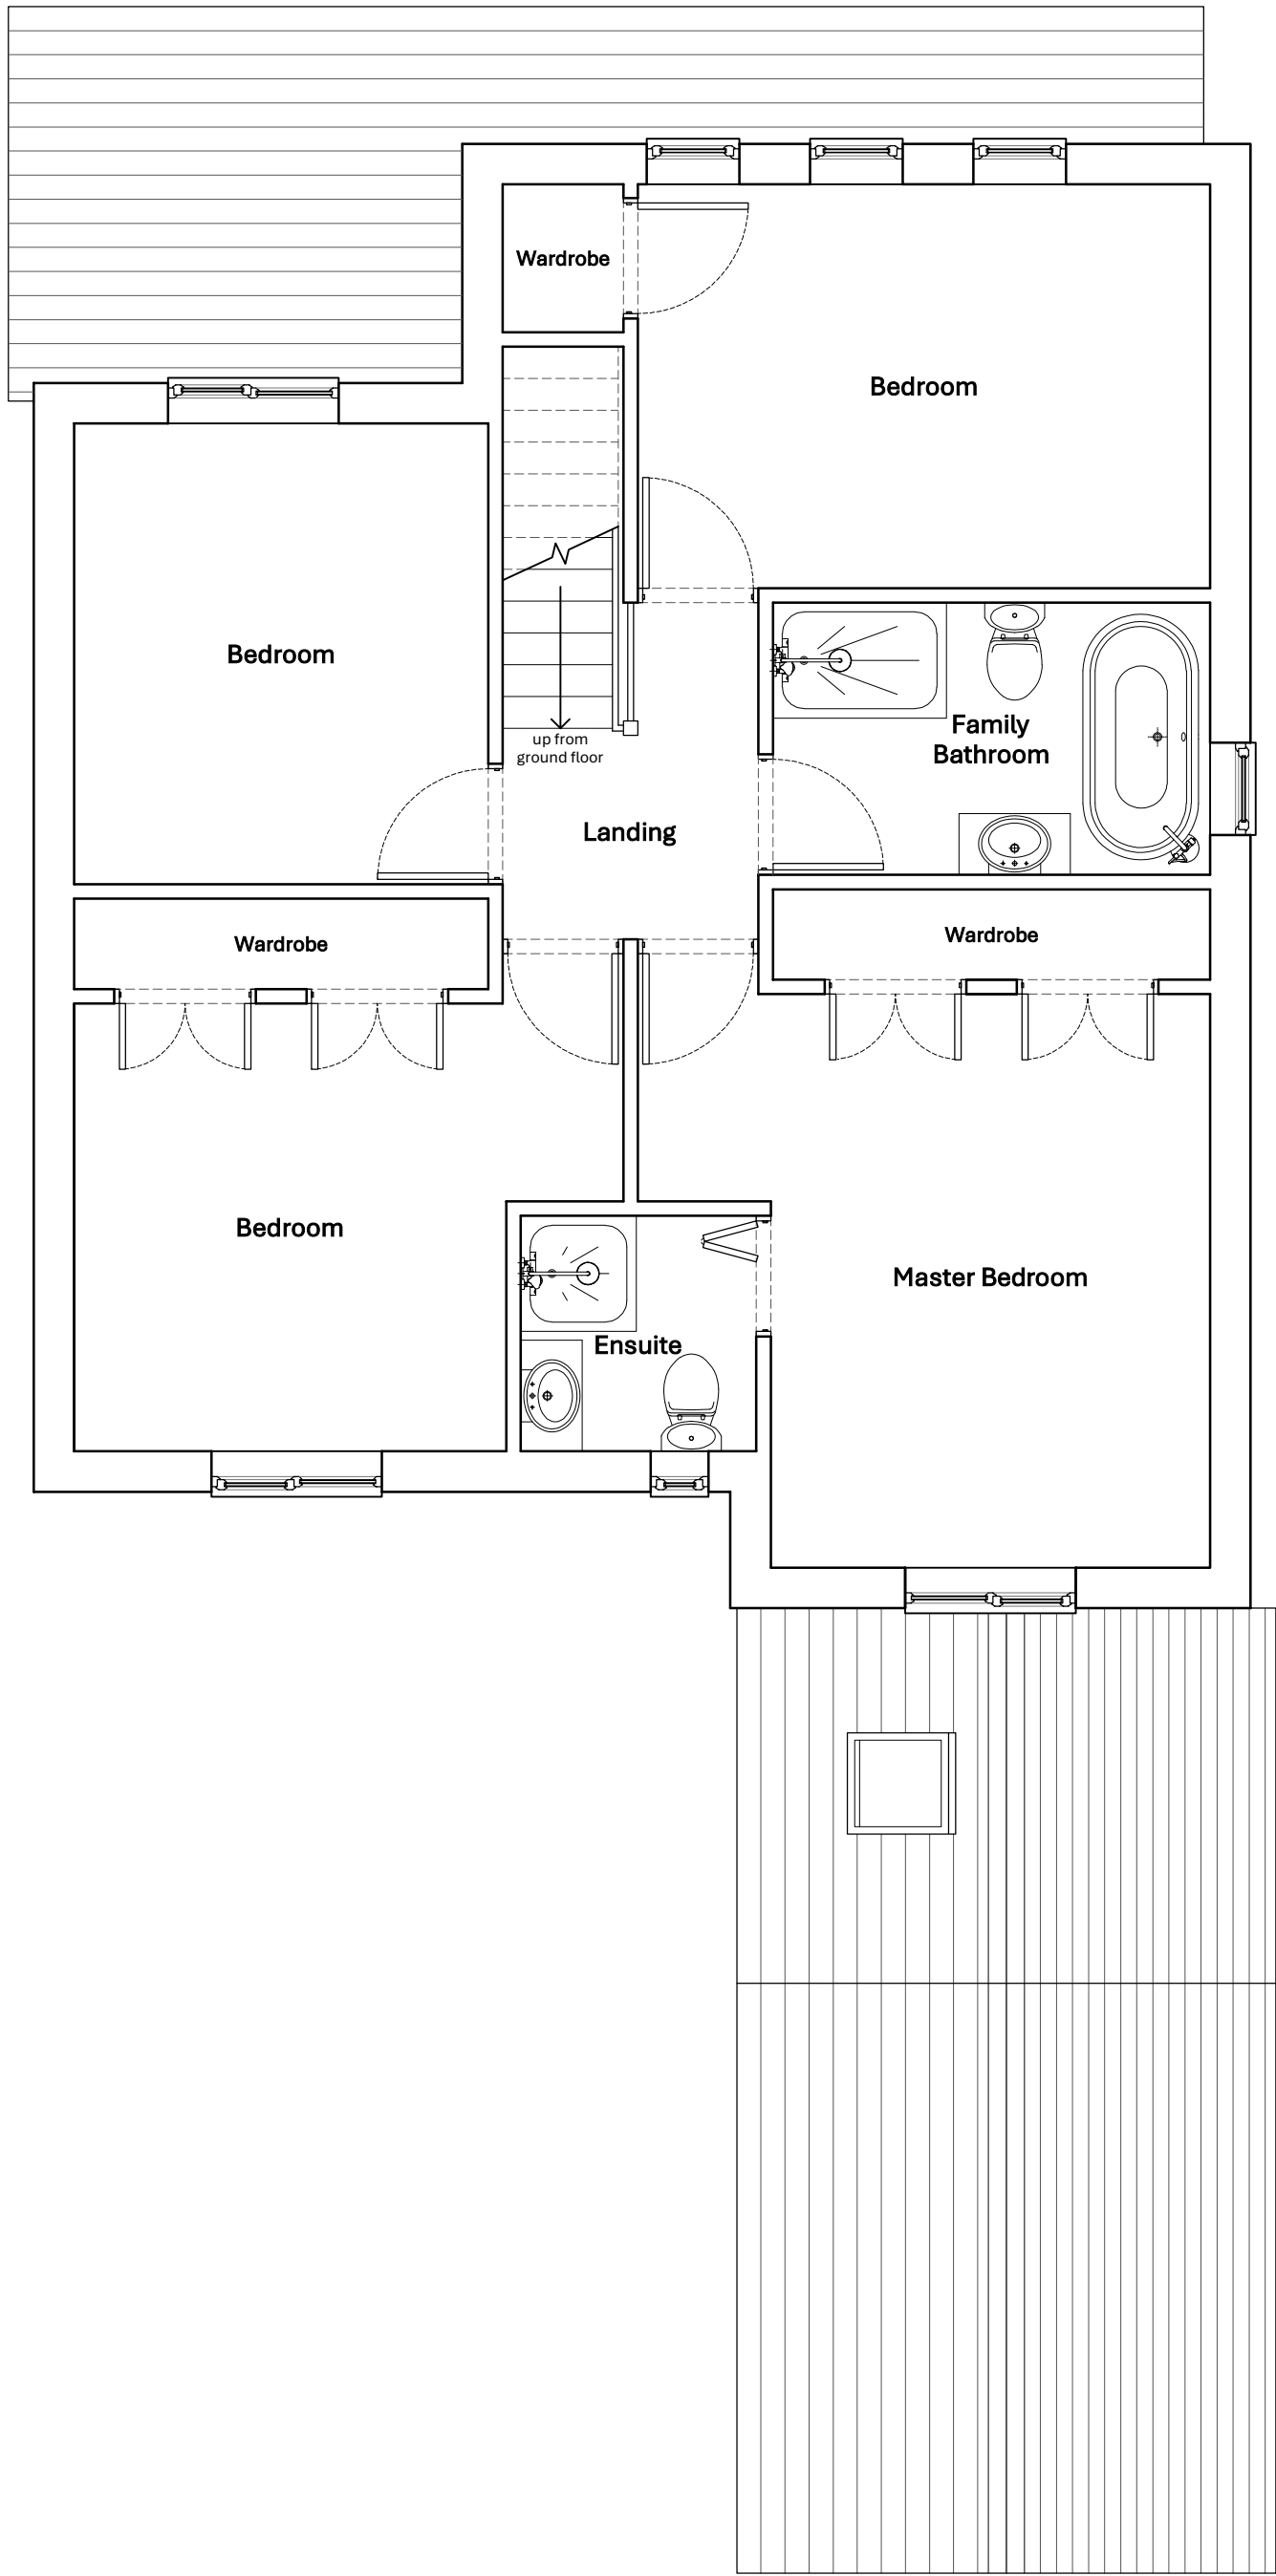


 


Existing First Floor Plan  
Scale 1:50@A1

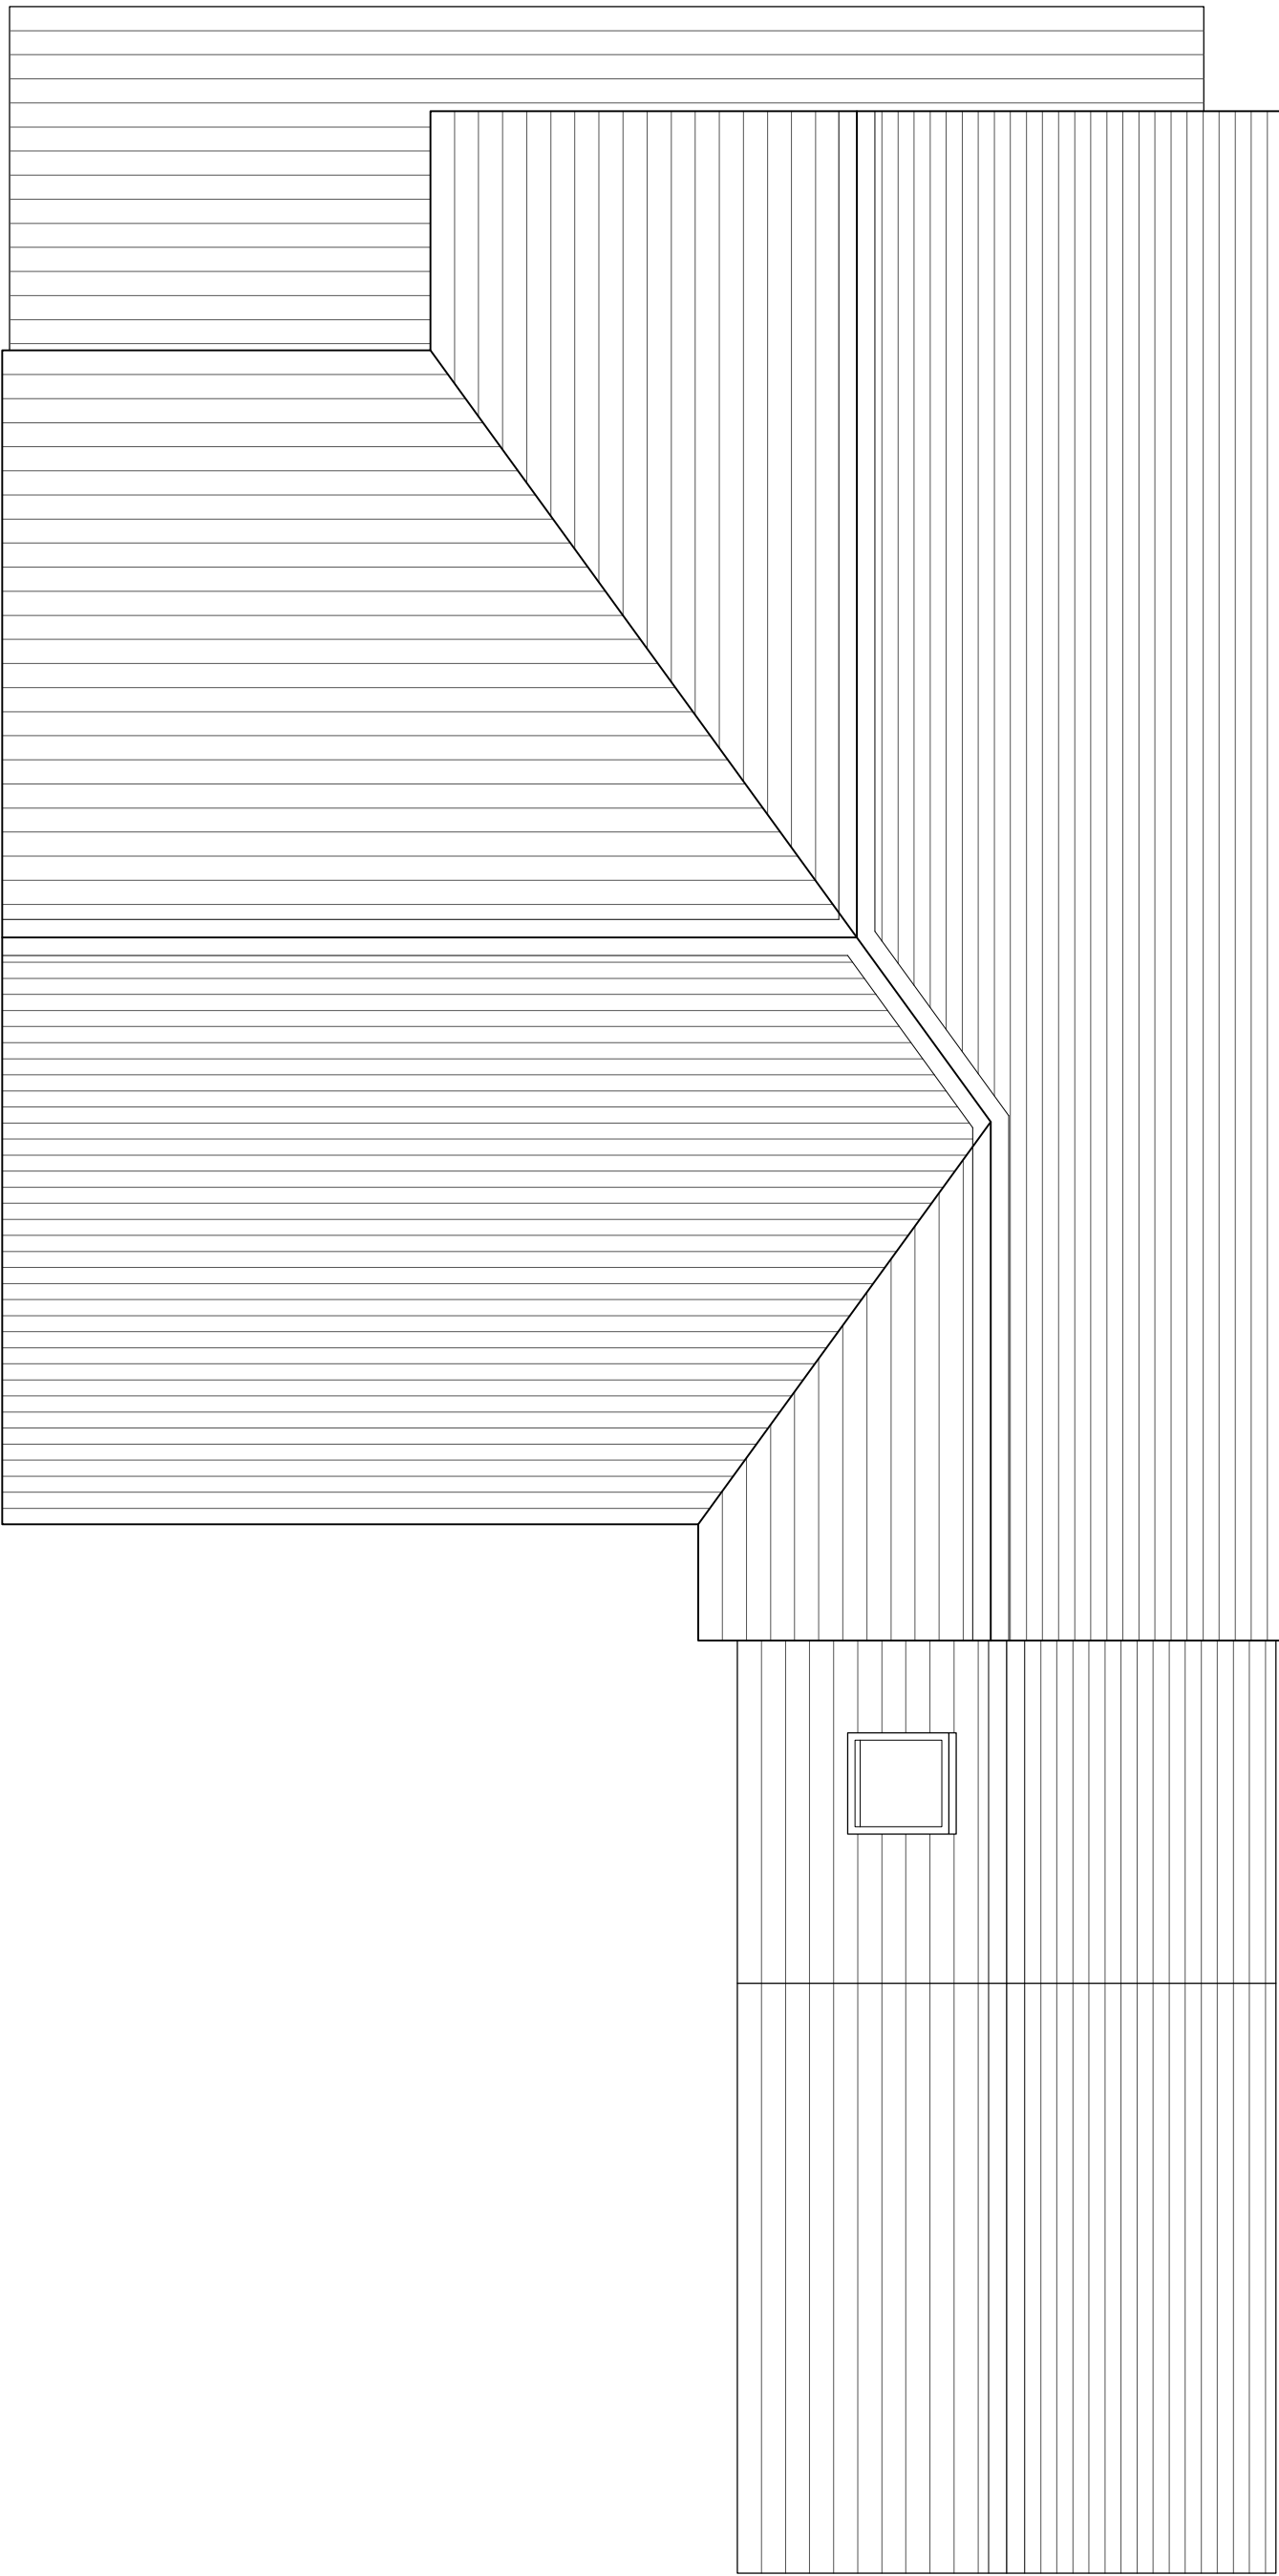

Existing Roof Plan  
Scale 1:50@A1

|   |                   |                      |     |
|---|-------------------|----------------------|-----|
| JOB: Proposed Outbuilding   |                   | CLIENT: Paul Goddard |     |
| ADDRESS: 3A Moxon Road, Newport,<br>NP20 6AA   |                   |                      |     |
| TITLE: EXISTING FIRST FLOOR & ROOF PLAN   |                   |                      |     |
| SYSTEM No: H-M/1769-26/Sketch   | DATE: 31/03/2026  | DRW-No.              | Rev |
| JOB No: 1769-26   | Checked by:       | P03                  | /   |
| SCALES: A1@1:50/A3@1:100   | DRAWN BY: D.Nokes |                      |     |
| REVISIONS DESCRIPTION:   |                   |                      |     |
|   |                   |                      |     |
| ALL DIMENSIONS TO BE CHECKED ON SITE: Contractor to check and verify all building and site dimensions. The contractor is to comply in all respects with the current Building Regulations whether specifically stated on this drawing or not. This drawing must be read and checked against any other specialist drawing provided. |                   |                      |     |

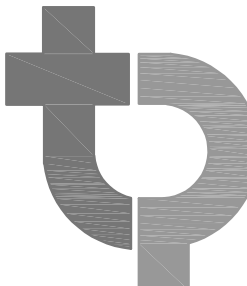

**Thomas Parry Design**  
The Old Sketty Coach House,  
21 Cover Road, Sketty  
Swansea, SA2 9BX  
t: 01792 290755  
e: design@thomasperry.co.uk  
w: www.thomasperry.co.uk

© COPYRIGHT THOMAS PARRY DESIGN LIMITED