



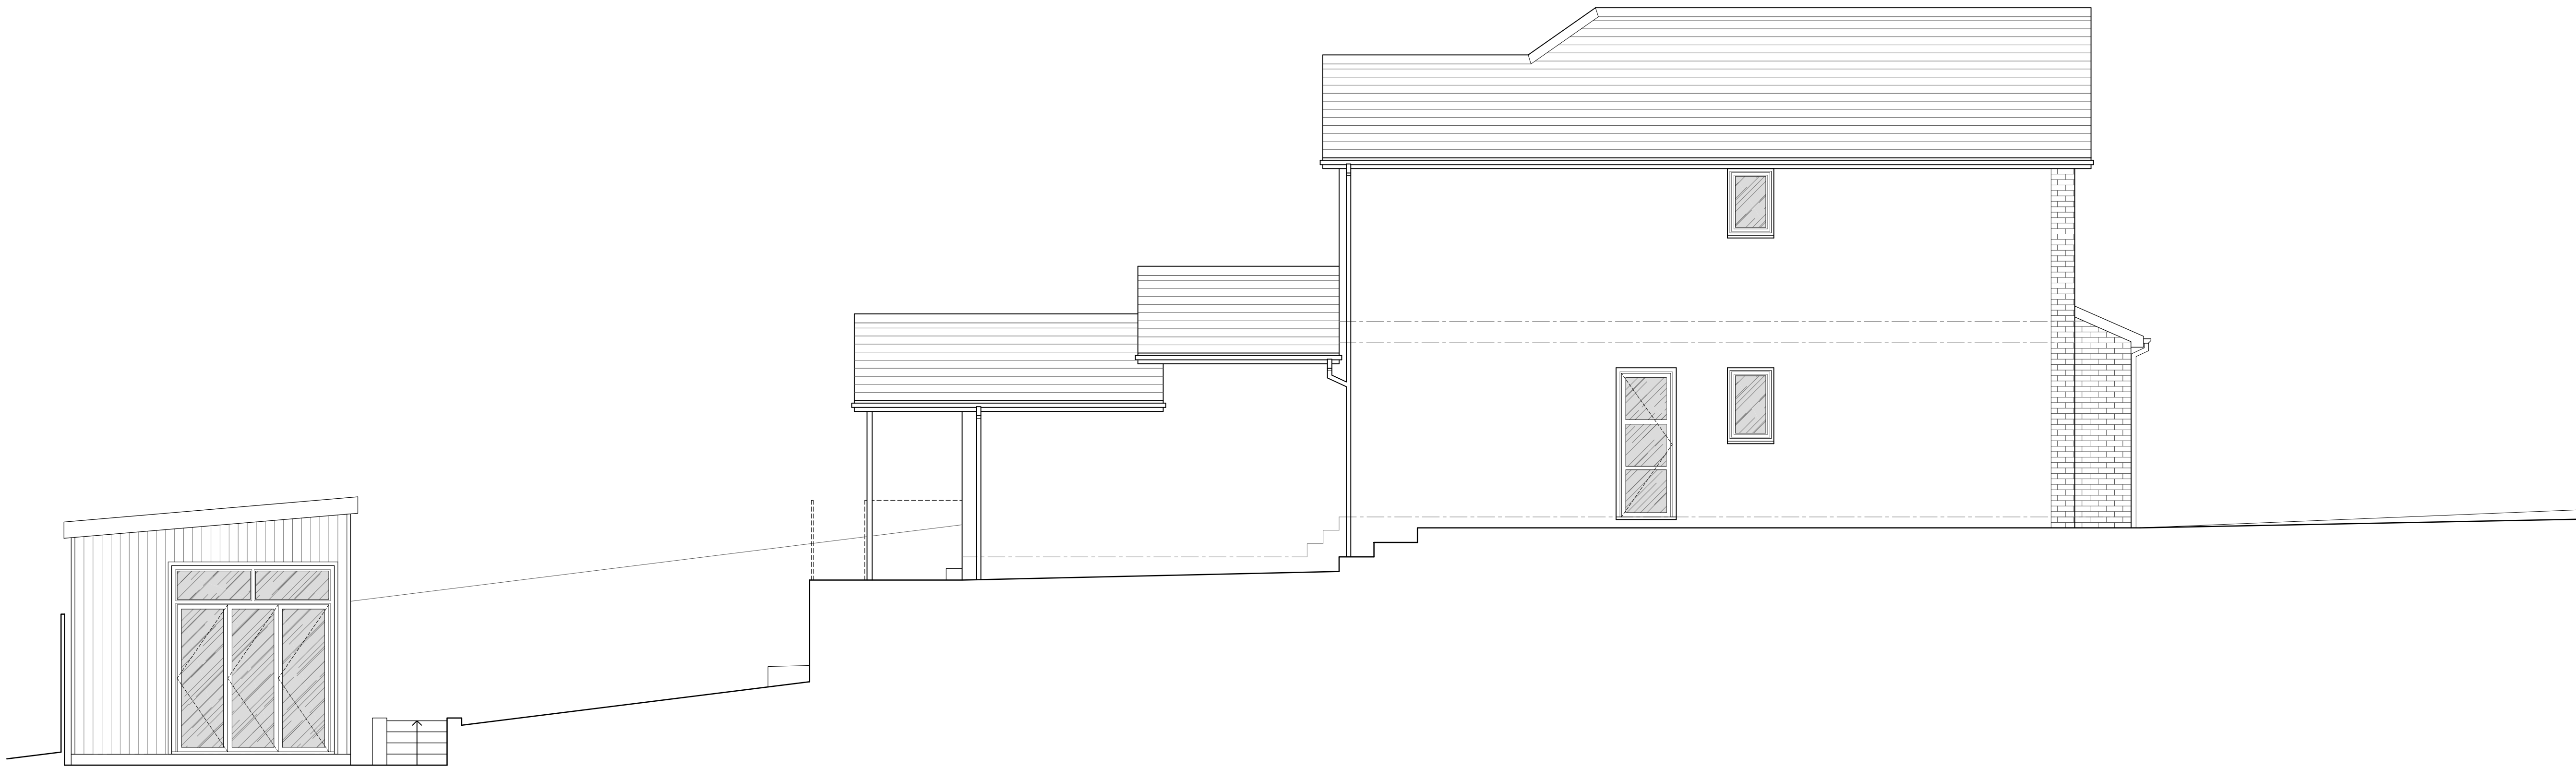


Proposed Side Elevation (South)
Scale 1:50@A1

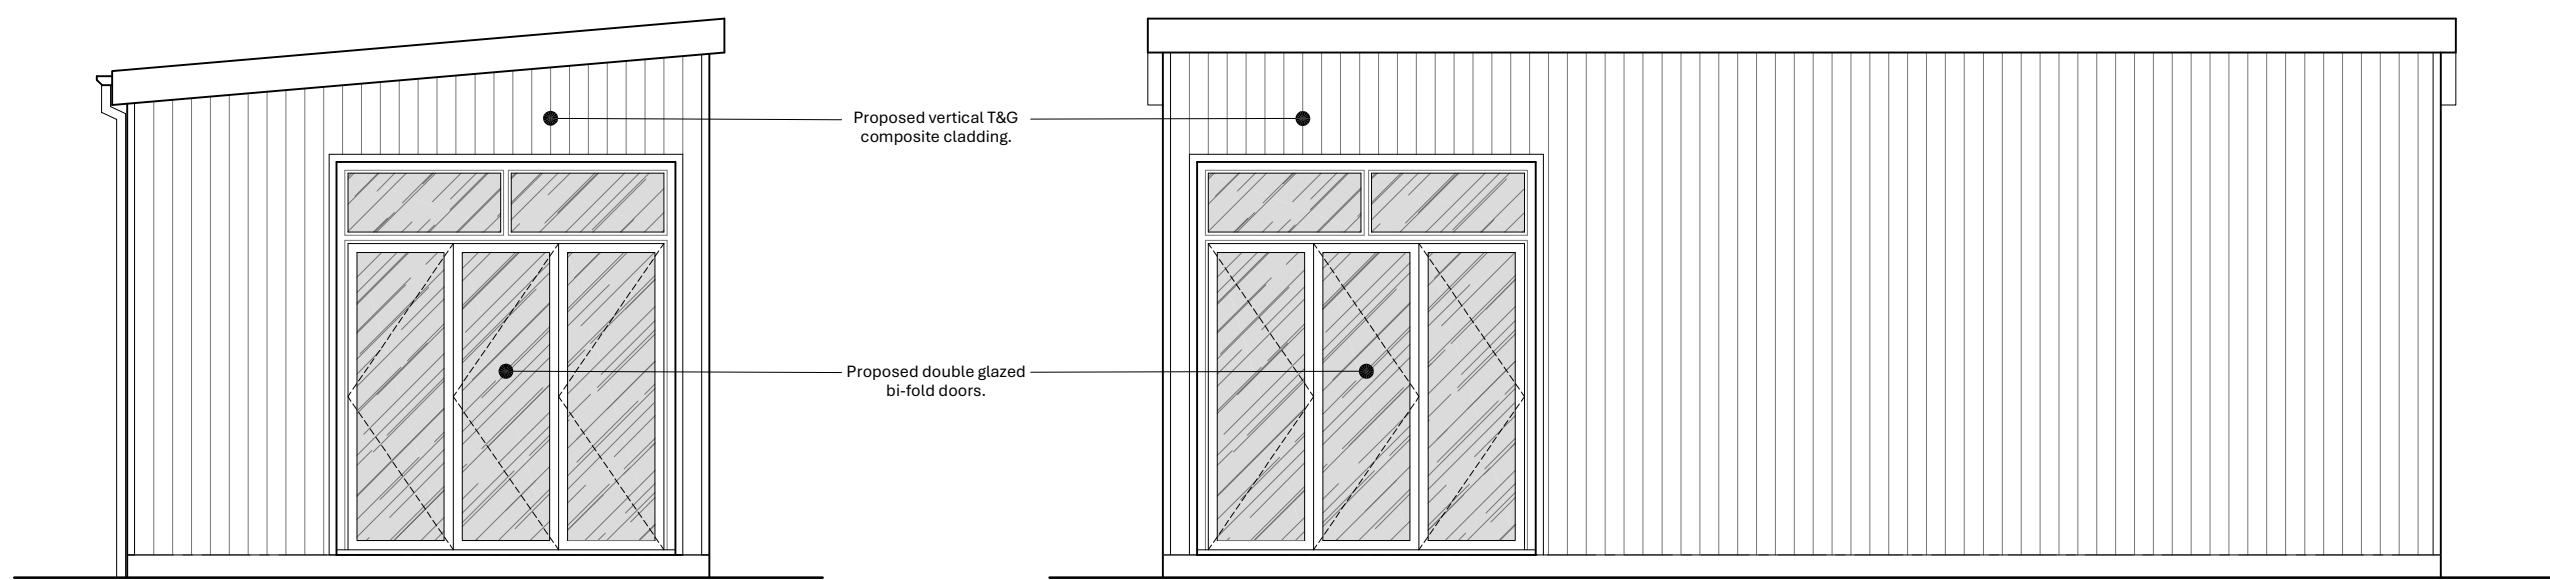

Proposed Side Elevation (Outbuilding)
Scale 1:50@A1


Proposed Front Elevation (Outbuilding)
Scale 1:50@A1

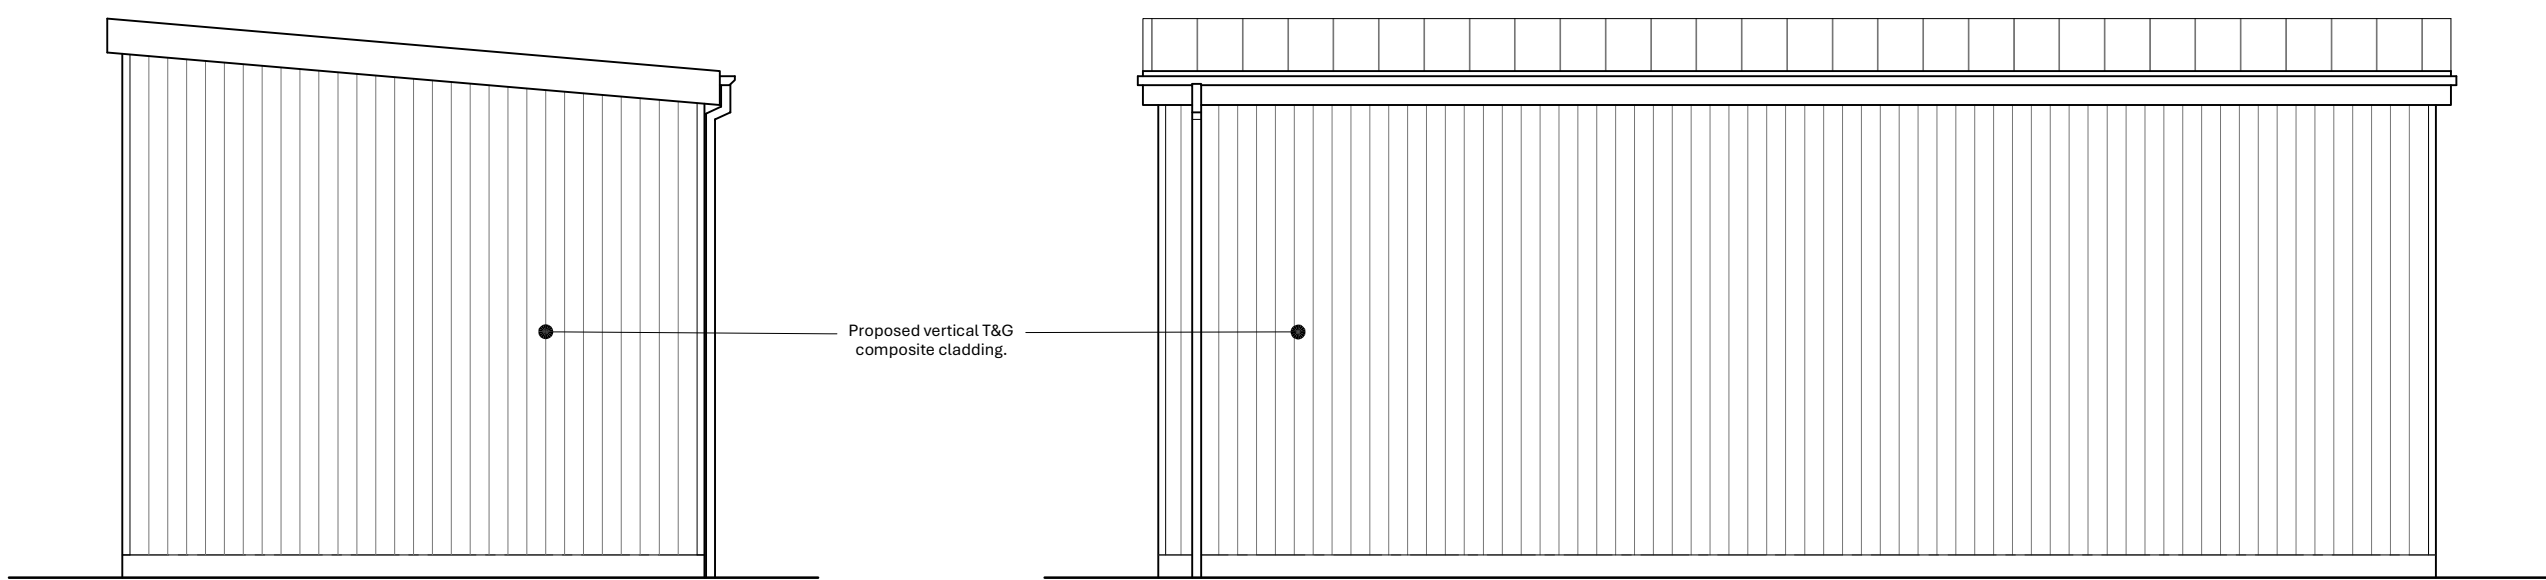

Proposed Side Elevation (Outbuilding)
Scale 1:50@A1

Proposed Rear Elevation (Outbuilding)
Scale 1:50@A1

JOB: Proposed Outbuilding		CLIENT: Paul Goddard	
ADDRESS: 3A Moxon Road, Newport, NP20 6AA			
TITLE: PROPOSED OUTBUILDING & SIDE ELEVATIONS			
SYSTEM No: H-M/1769-26/Sketch	DATE: 31/03/2026	DRW-No.	Rev
JOB No: 1769-26	Checked by:	P07	/
SCALES: A1@1:50/A3@1:100	DRAWN BY: D.Nokes		
REVISIONS DESCRIPTION:			

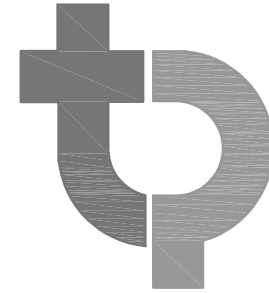

Thomas Parry Design
The Old Sketty Coach House,
21 Gower Road, Sketty
Swansea, SA2 9BX
t: 01792 290755
e: design@thomasperry.co.uk
w: www.thomasperry.co.uk