
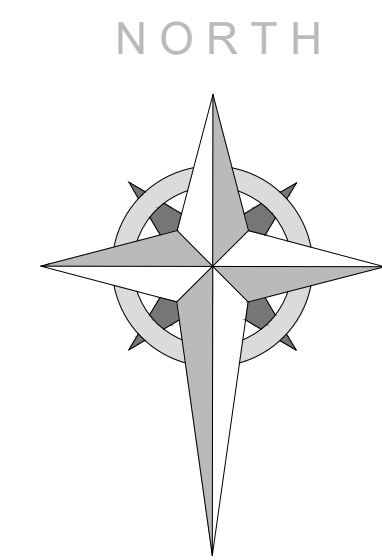


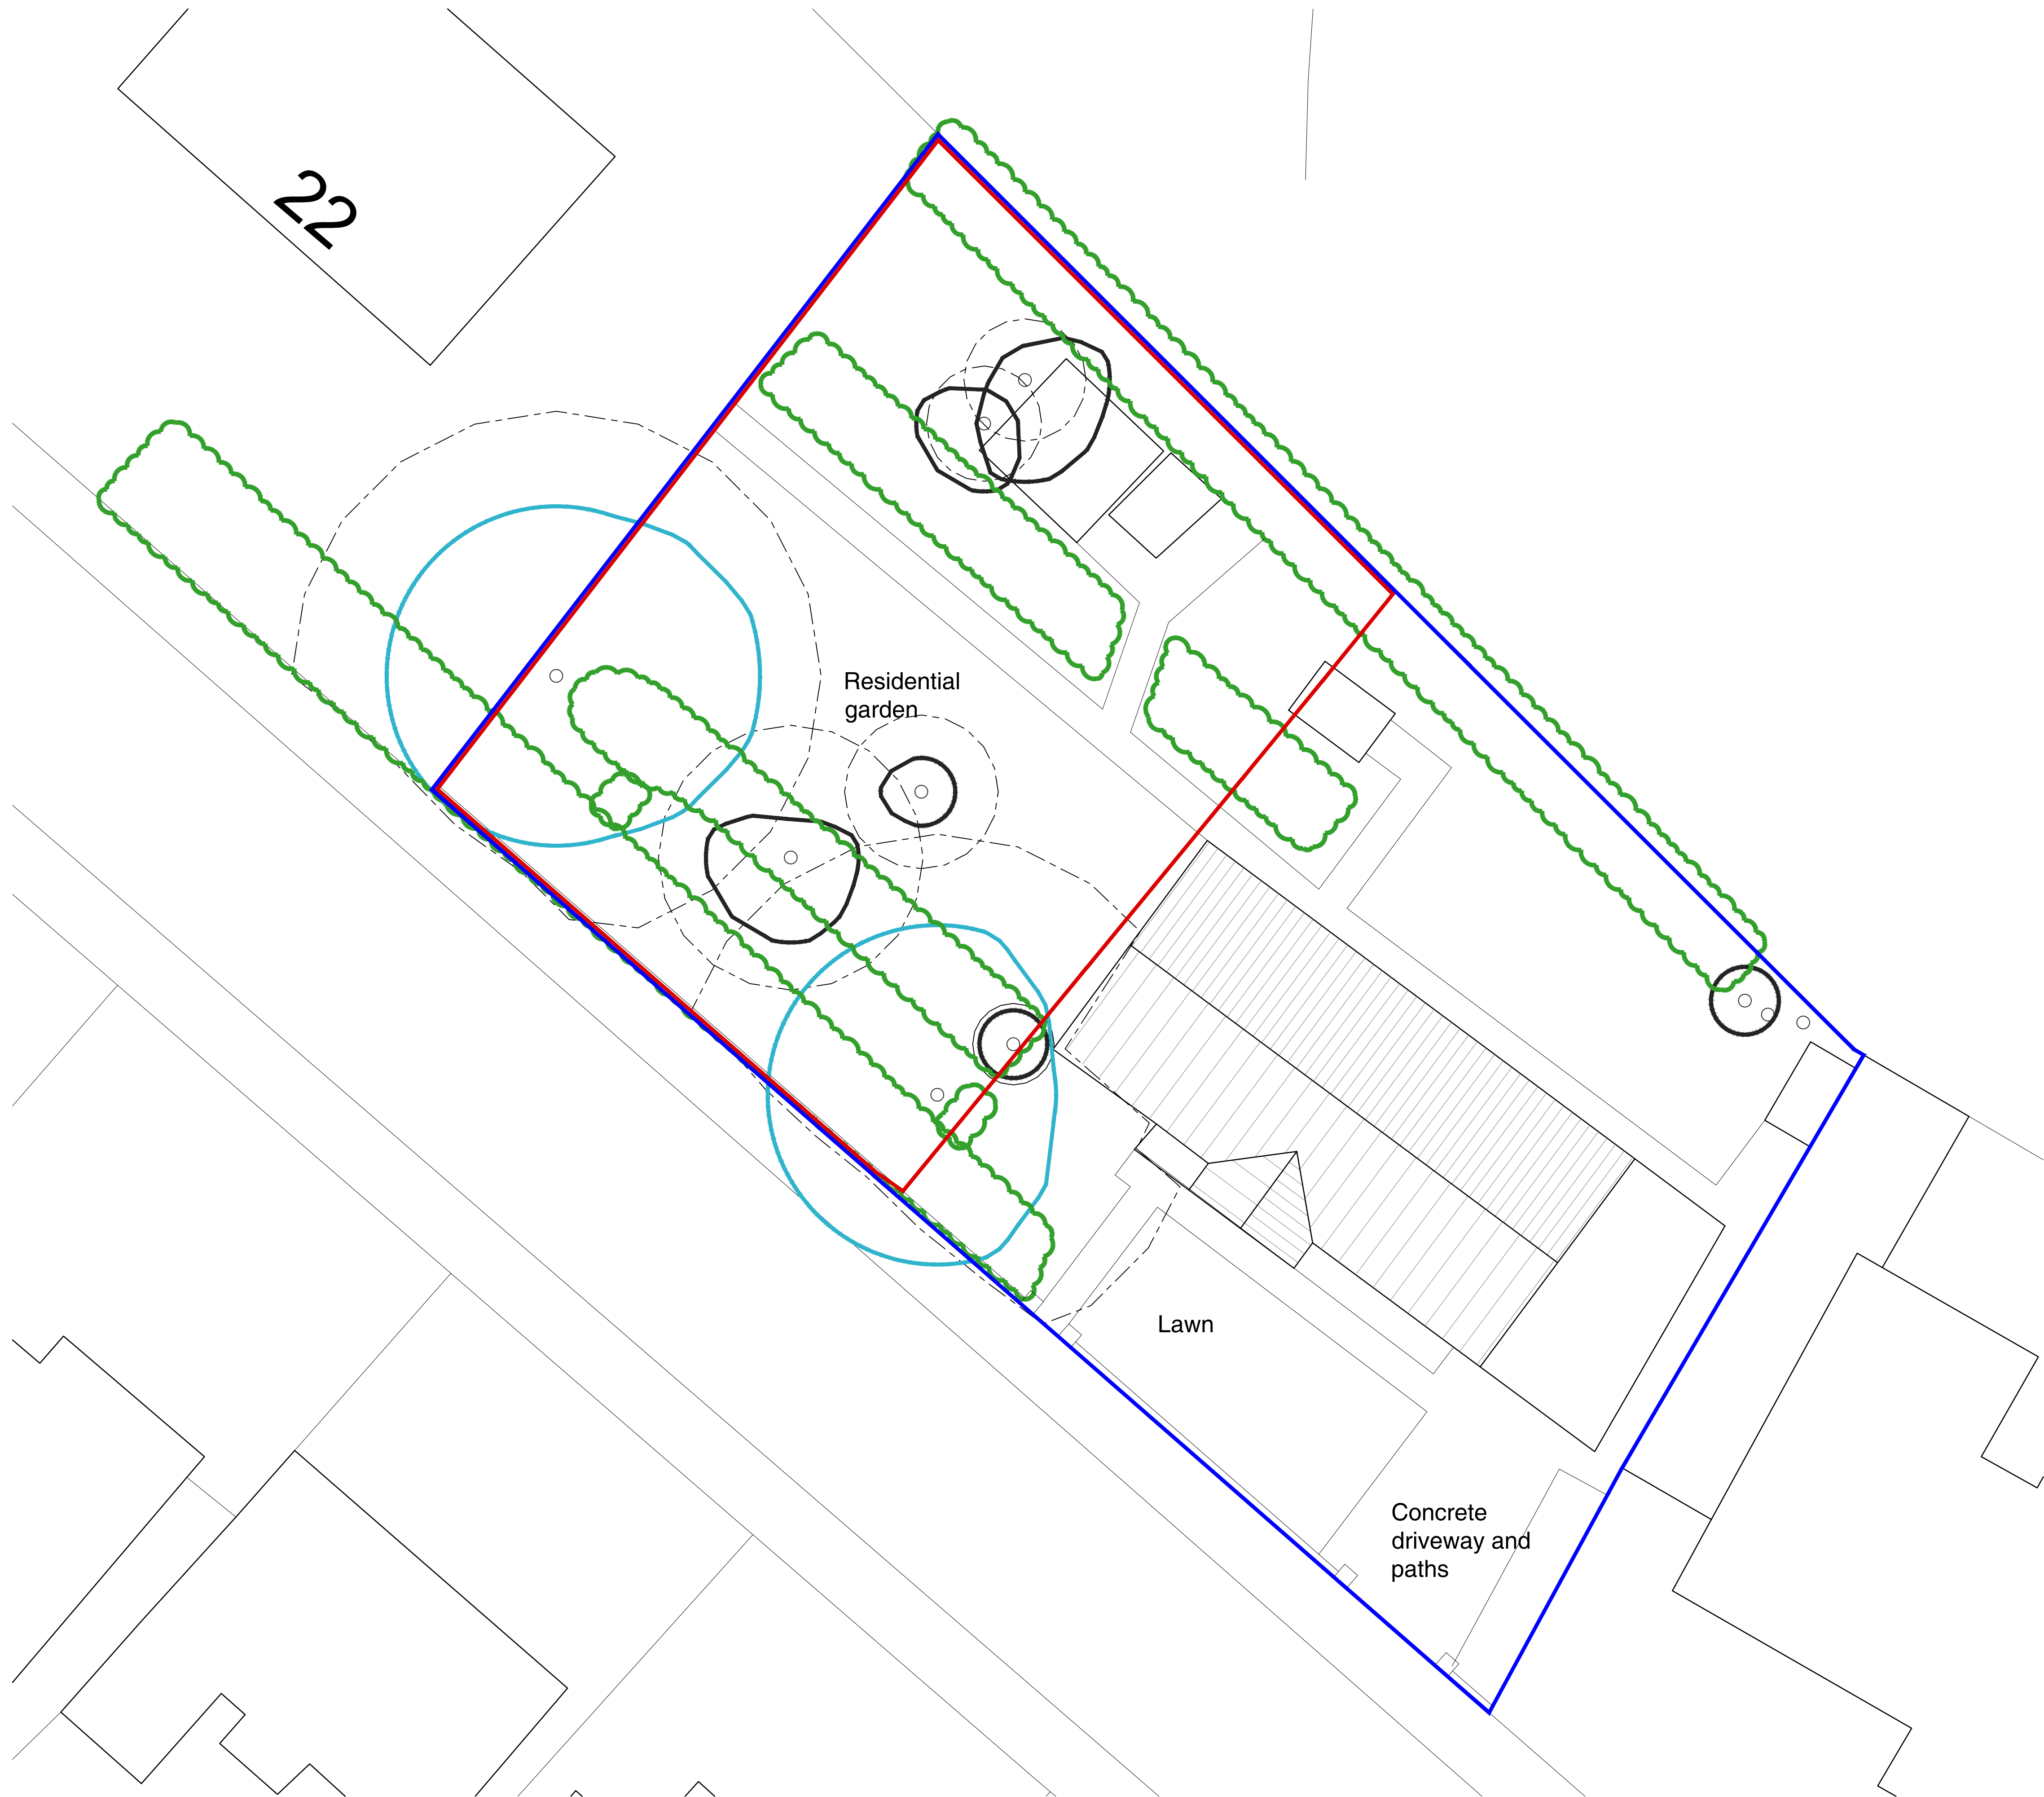

PROJECT:
20 High Cross Drive
Rogerstone, NP10 9AB

TITLE:
Existing Site Plan

SCALE: 1:100 @ A1	DATE: June 2026	DRAWN BY: ams
DRAWING NUMBER: 4527.PL.03	REVISION: A	

1:100

2m 0 2m 4m 6m 8m 10m