
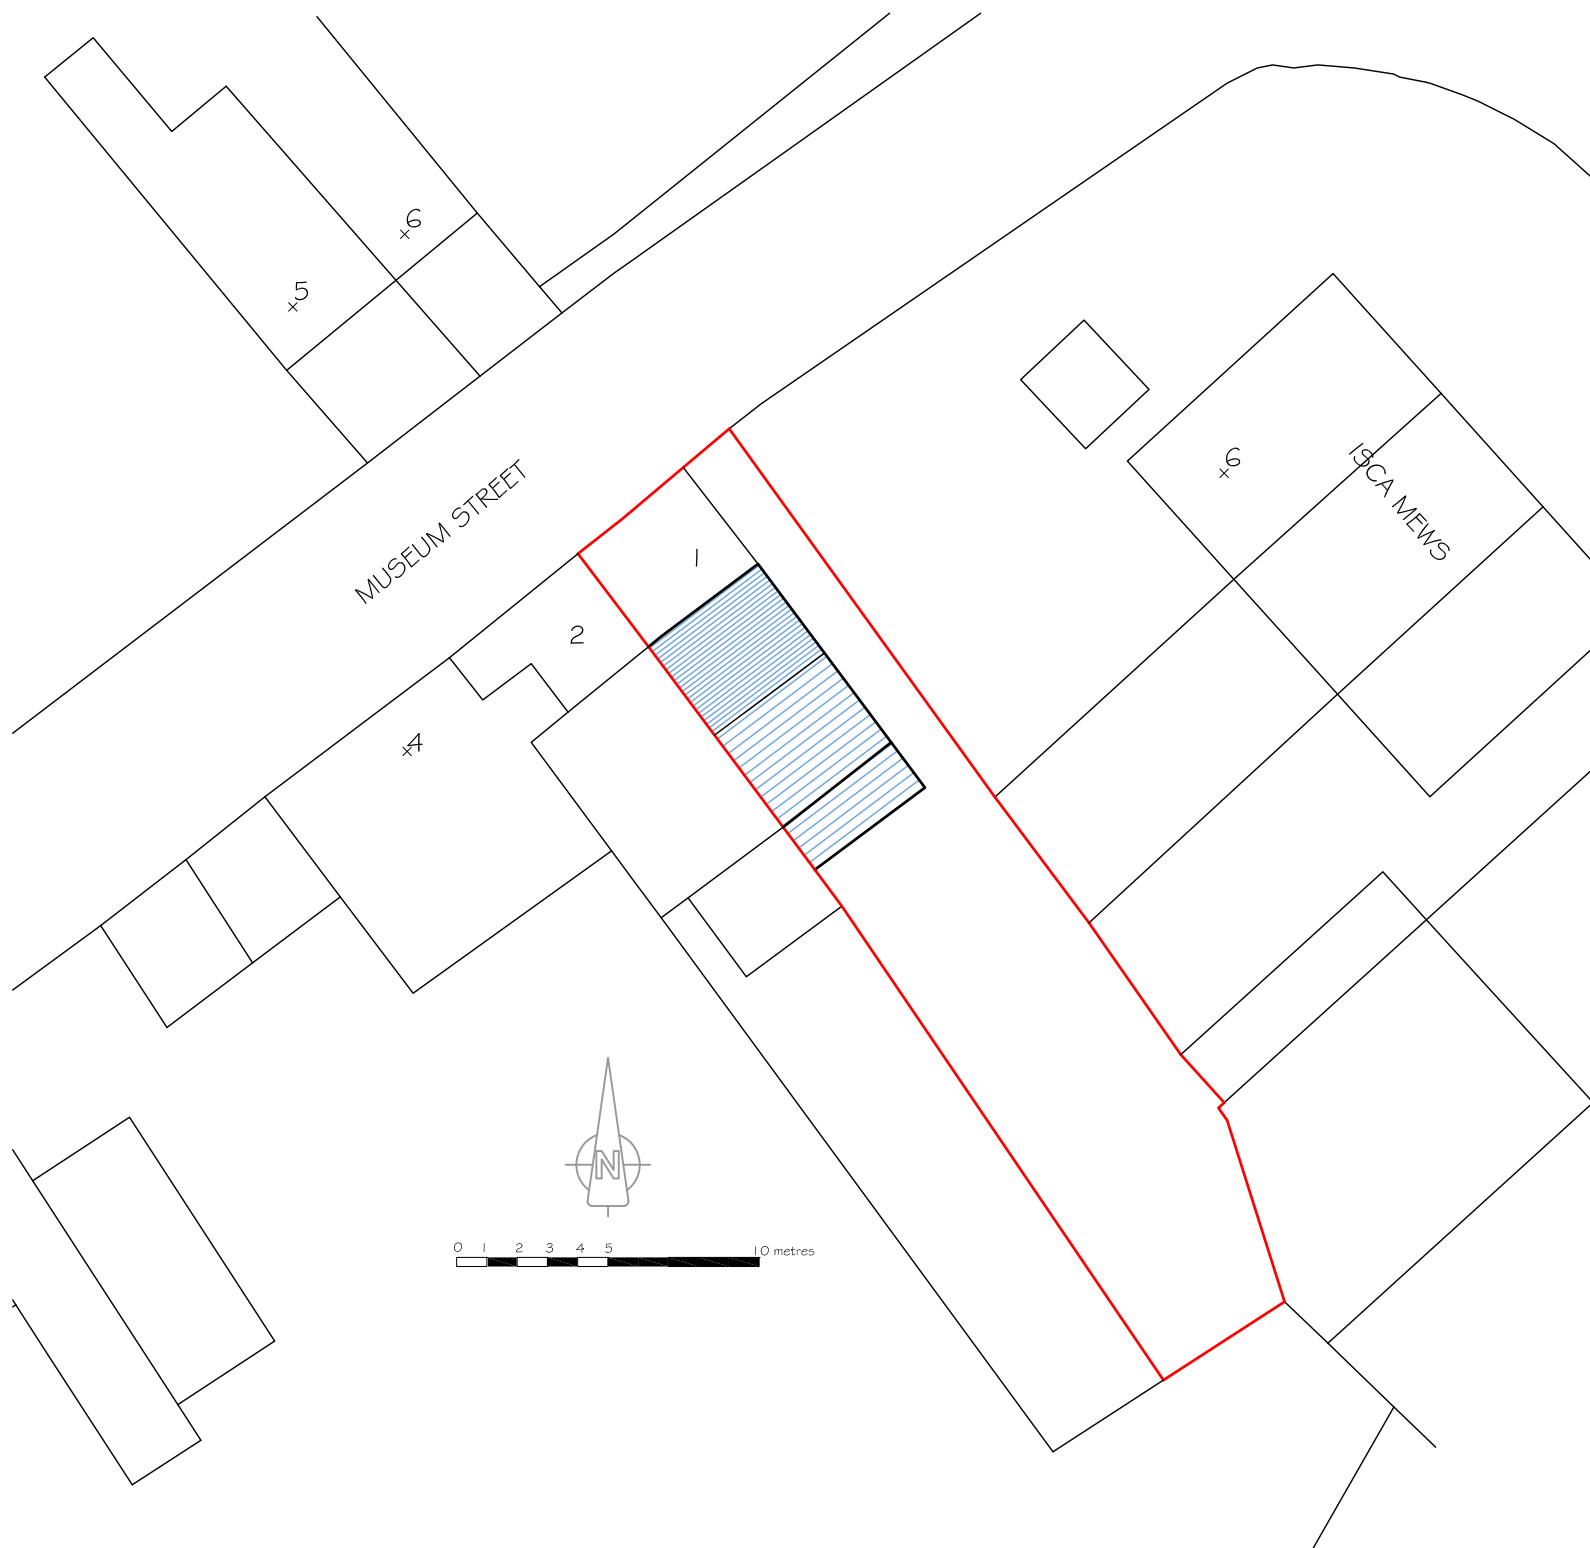


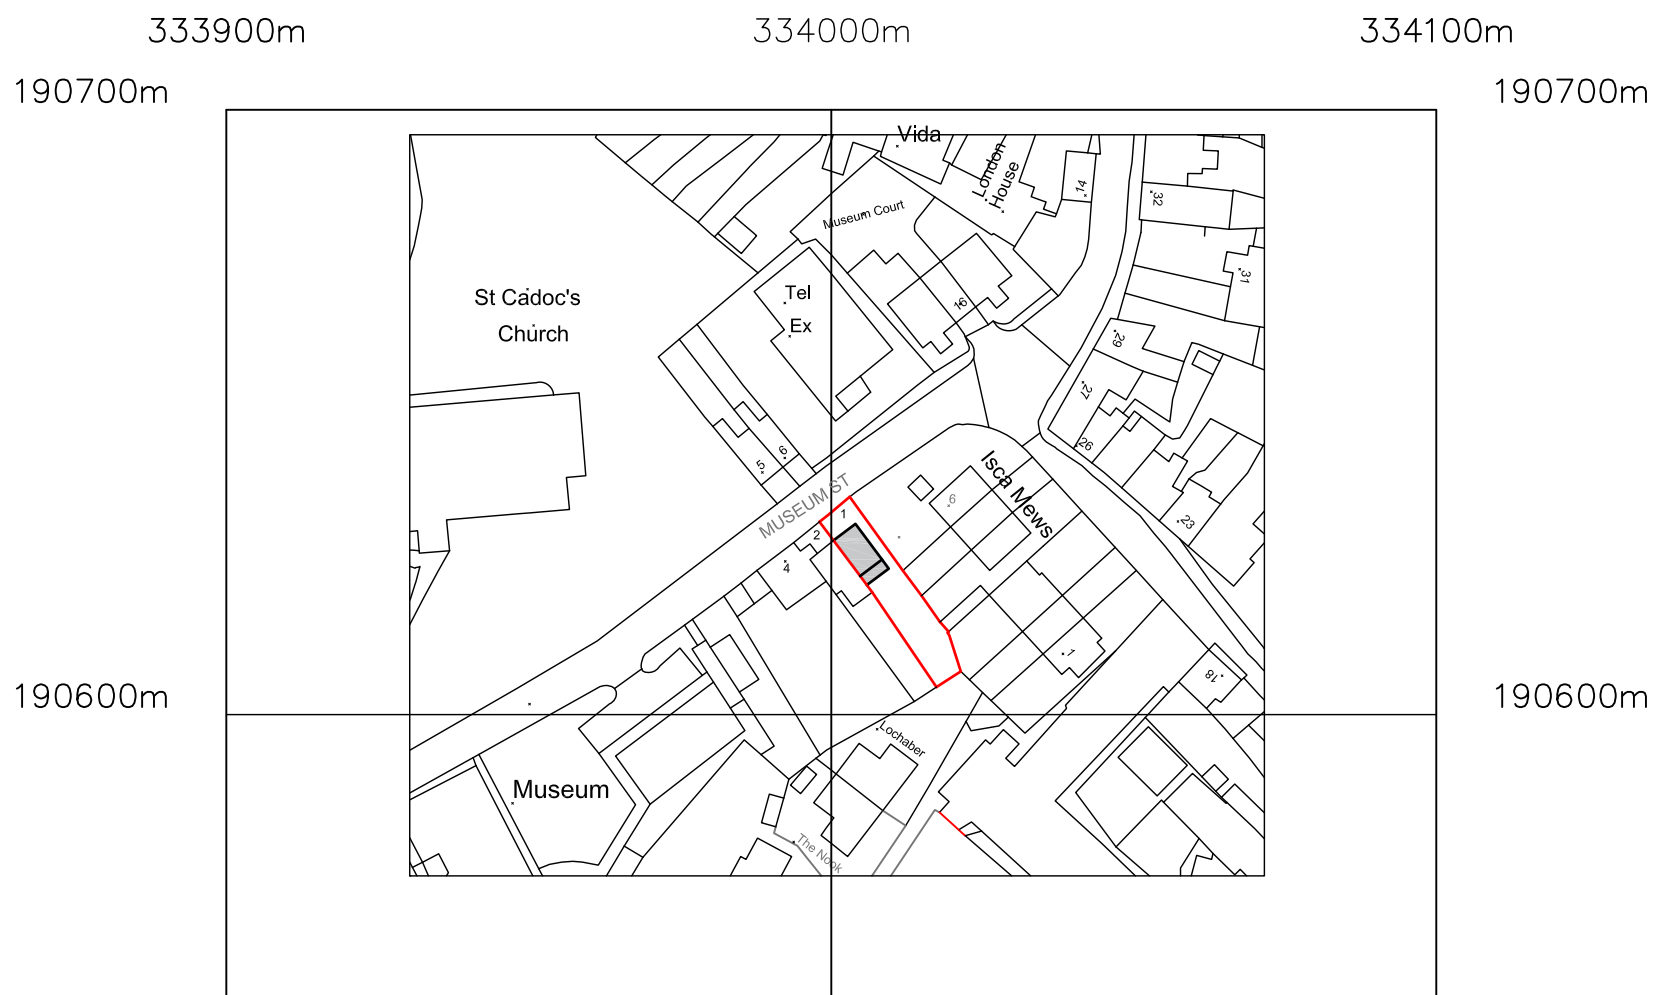

Hernon Associates

The Old Shop
Kingcoed
Usk
Monmouthshire
NP15 1DS
01291 690010
liz@hernonassociates.co.uk

Status:
☐ Preliminary
☐ Pre-planning
☐ Planning (GLUD)
☐ Planning (Reserved matters)
☒ Planning (Householder)
☐ Building Regulations
☐ Structural
☐ Construction
☐ As built
☐ PROVISIONAL

Project:
change of roofing material at
1 Museum Street
Caerleon
Client:
Drawing:
Location plan and site plan

Date:
30.04.2025
Scale:
1:1250, 250
@ A3
Drawing No:
4078-01
Revision:

