



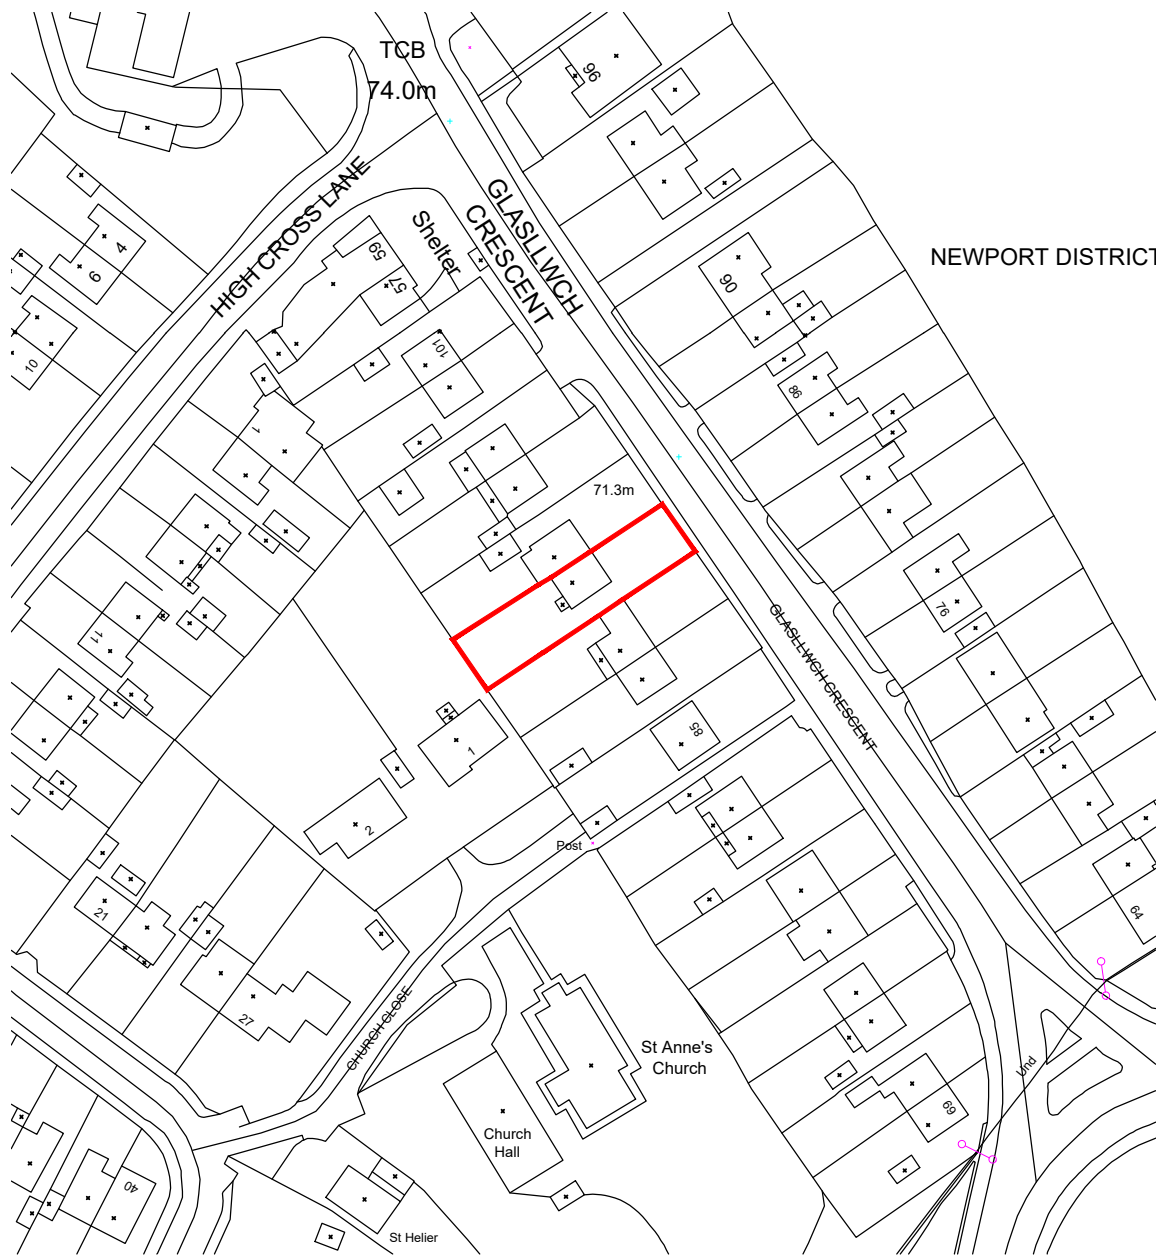

SITE LOCATION PLAN


Scale 1:1250

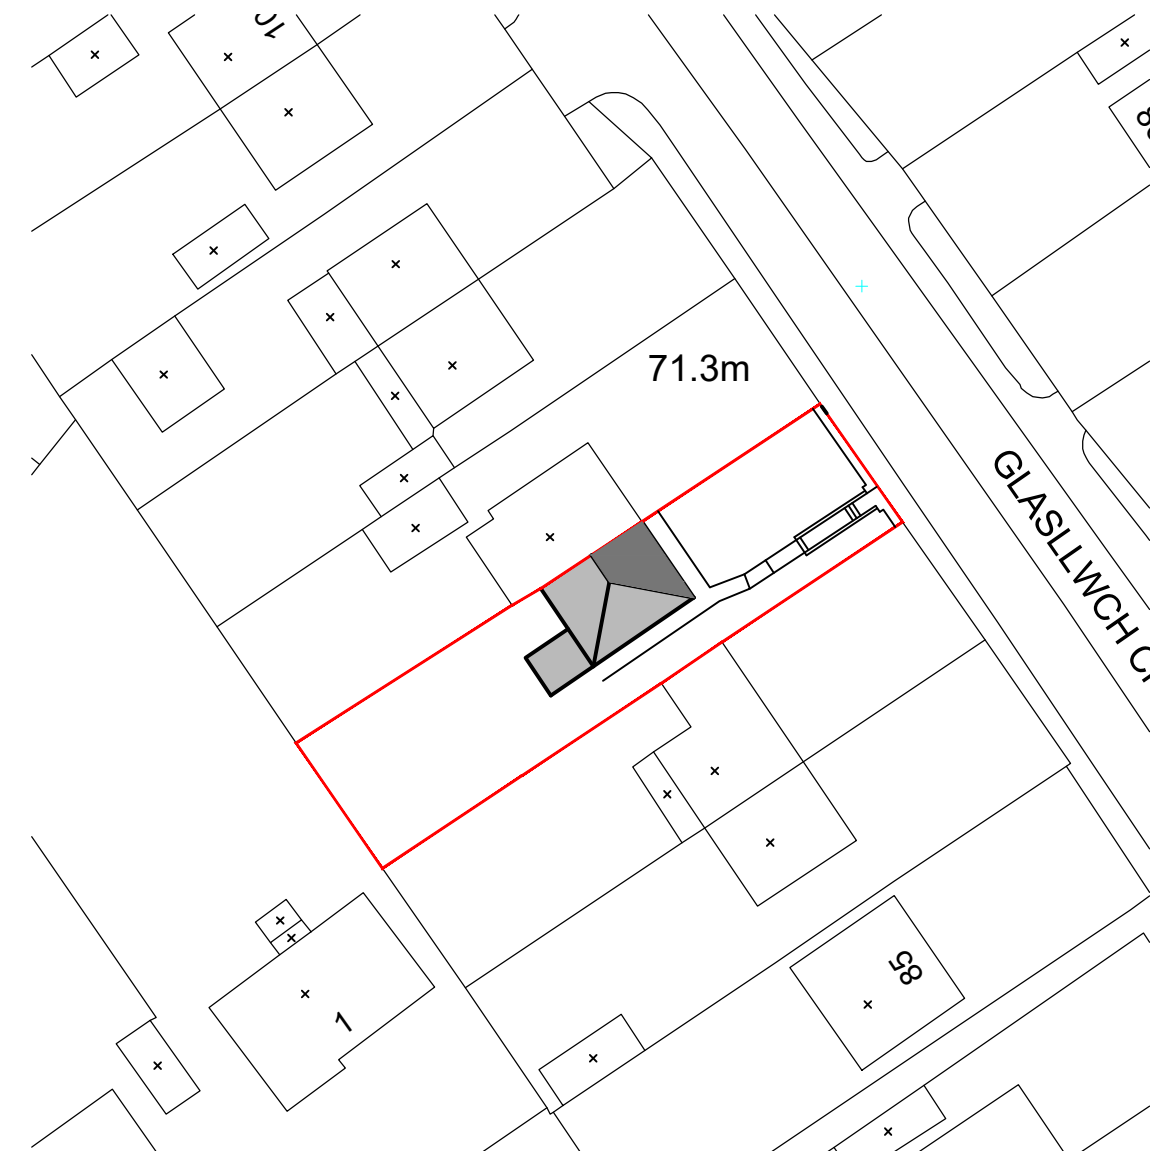

EXISTING BLOCK PLAN

Scale 1:500


KITCHEN

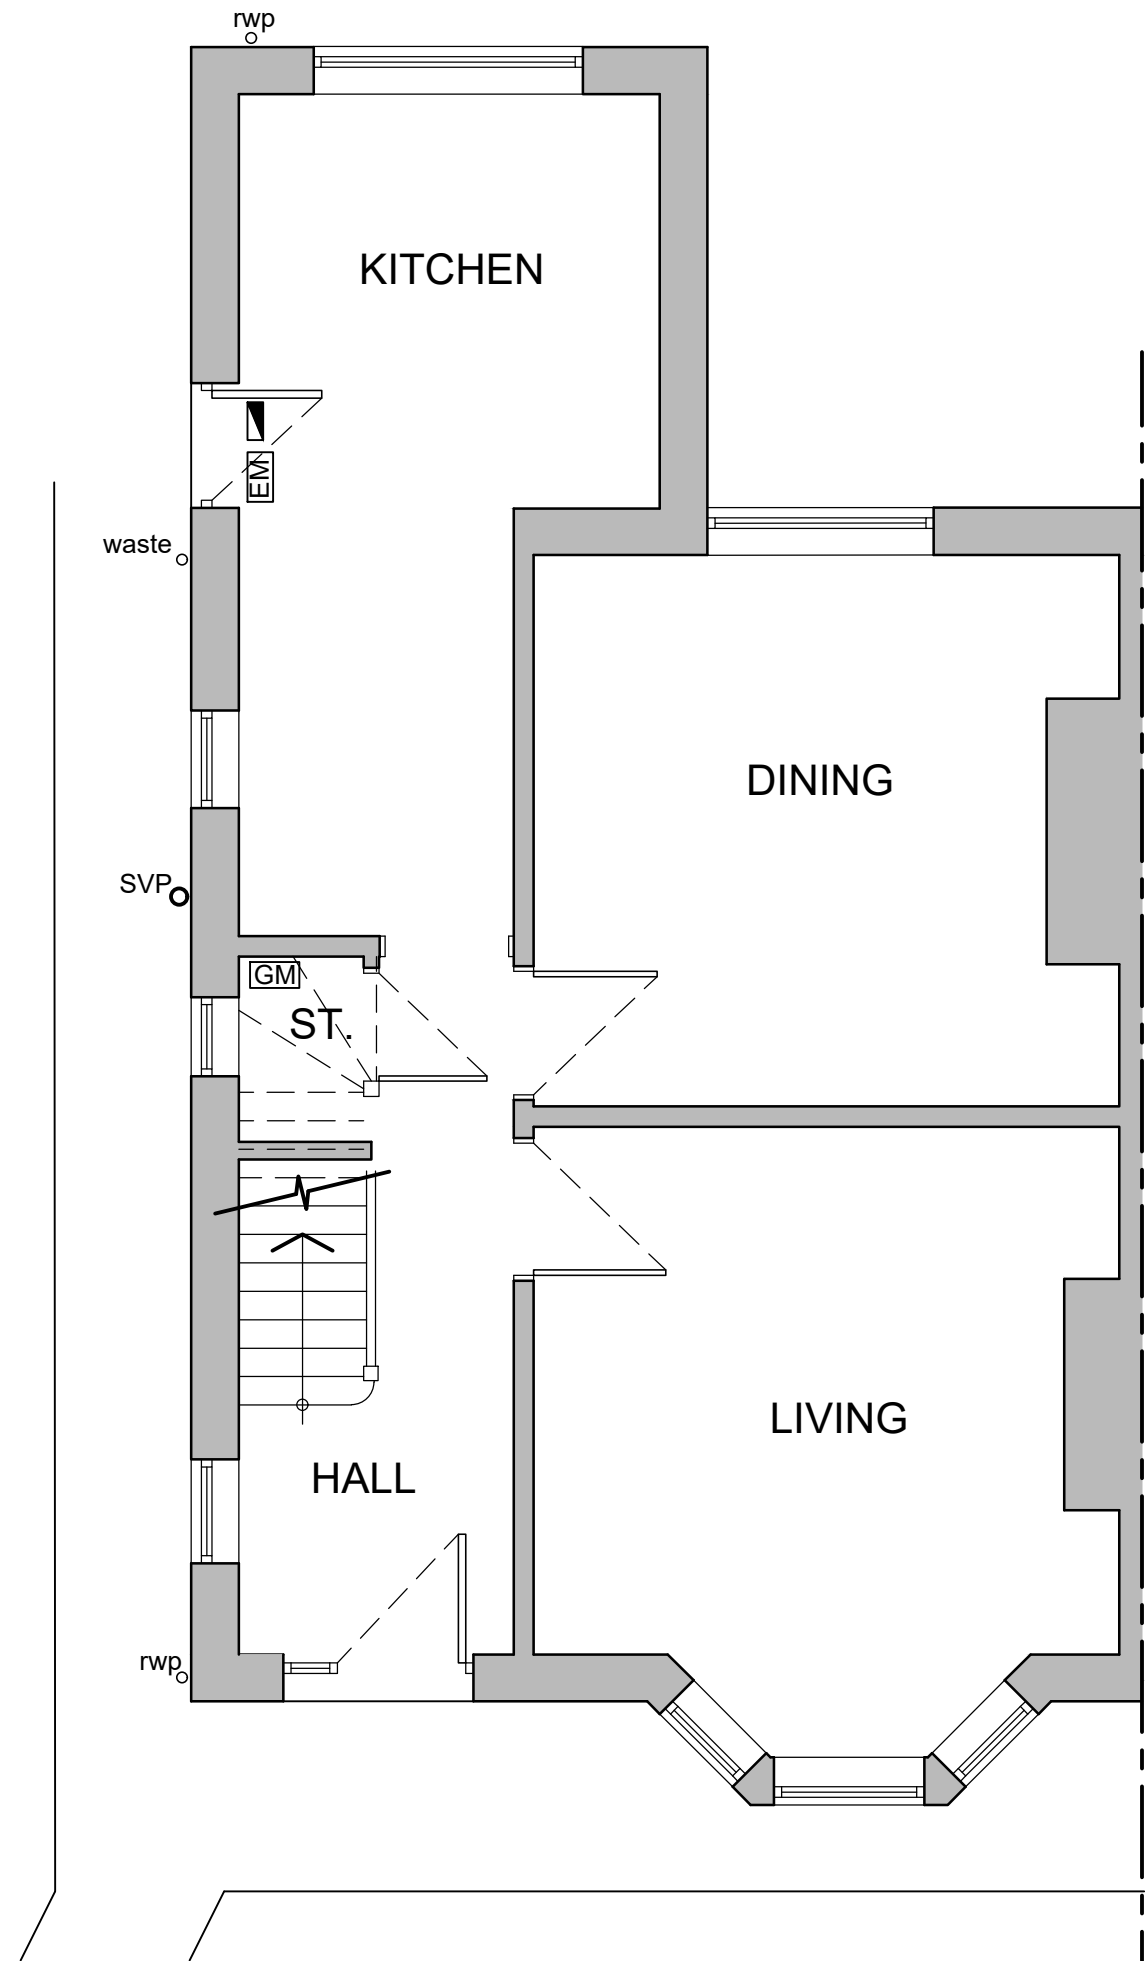

EXISTING GROUND FLOOR LAYOUT

Scale 1:50

BATHROOM

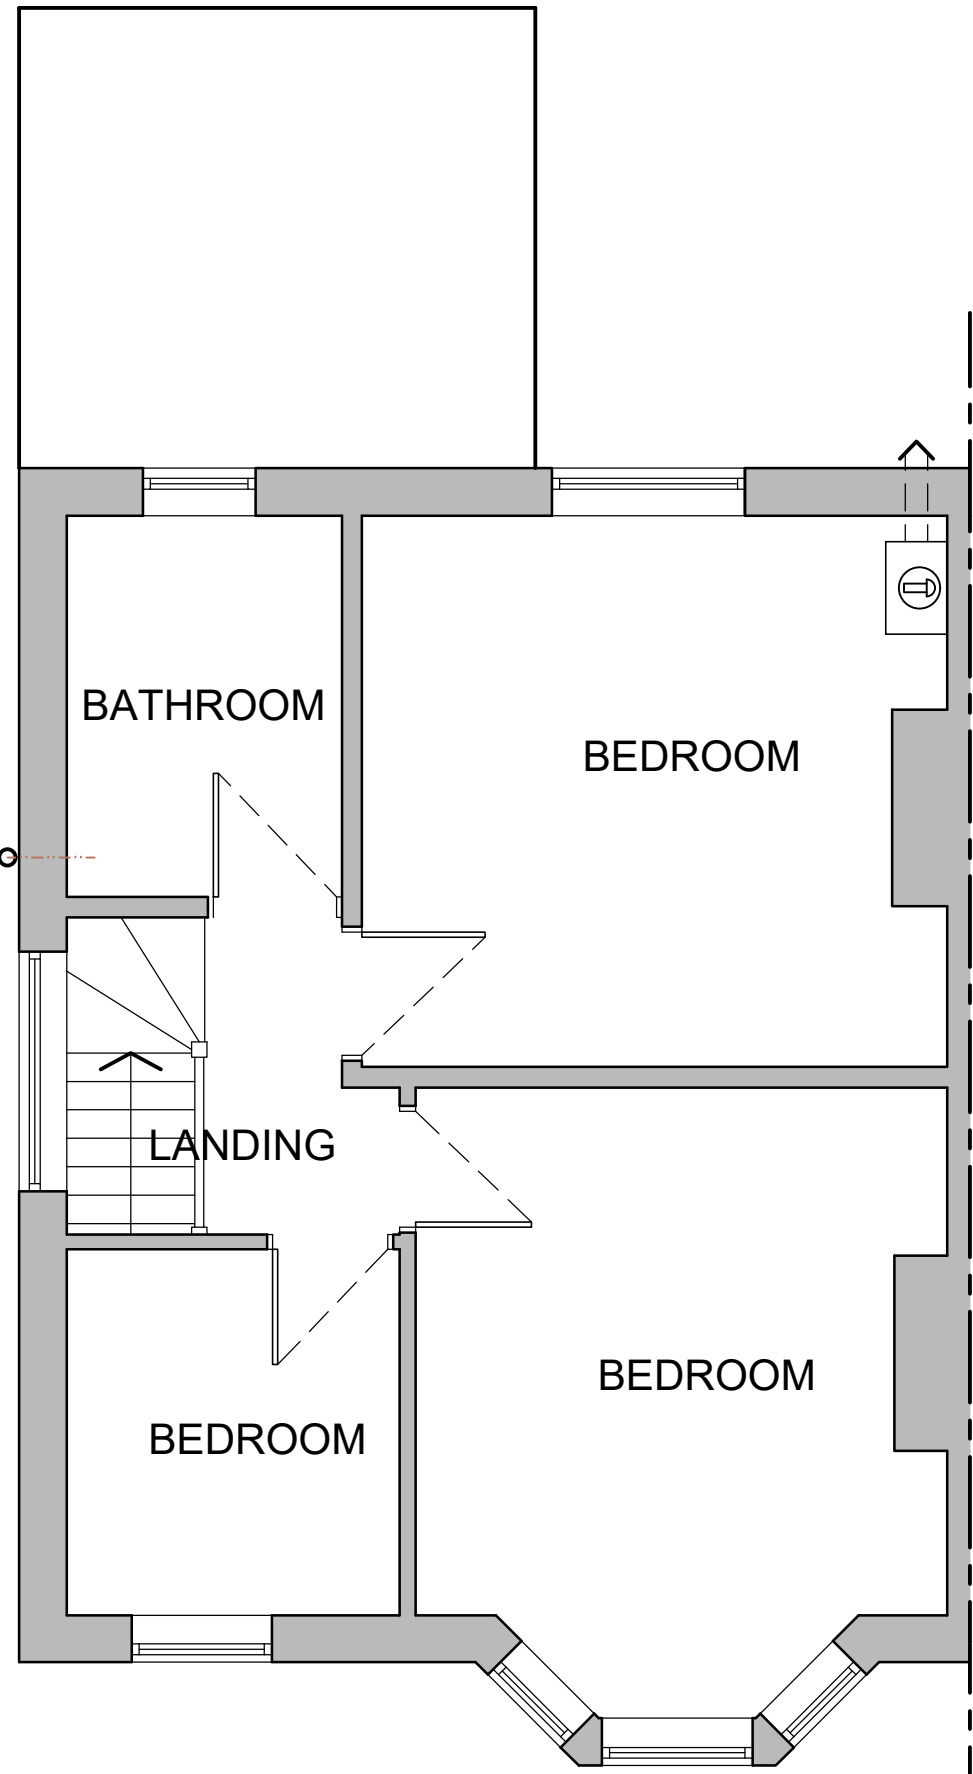

EXISTING FIRST FLOOR LAYOUT

Scale 1:50

EXISTING FRONT ELEVATION

Scale 1:100




EXISTING SIDE ELEVATION

Scale 1:100



EXISTING REAR ELEVATION

Scale 1:100

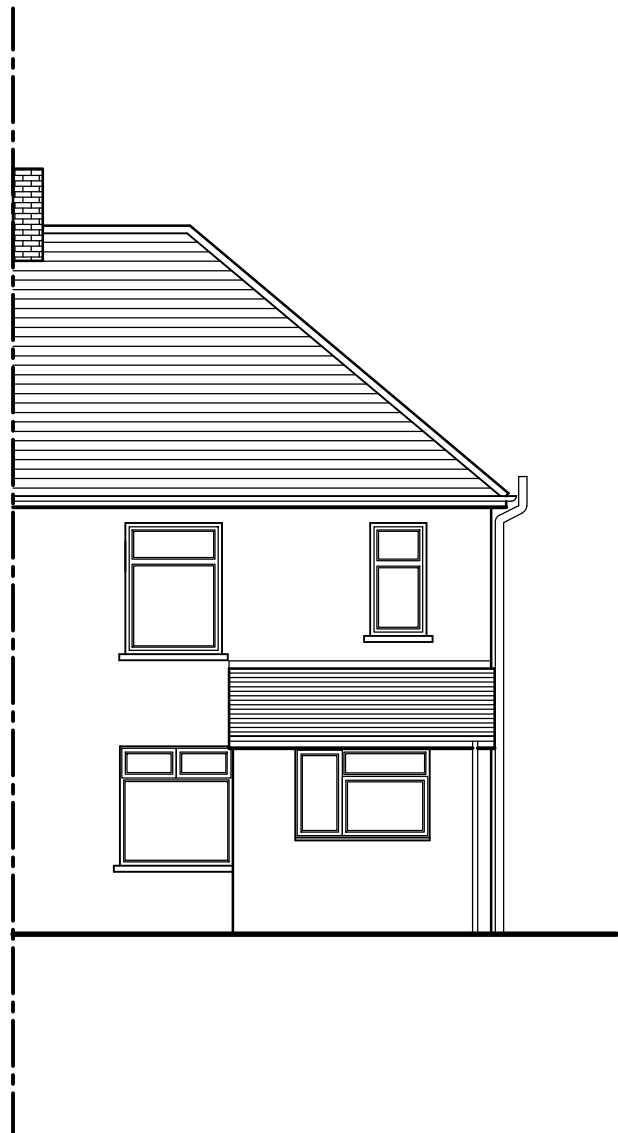

NOTES

- 1) All dimensions in millimeters Unless otherwise noted.
- 2) Drawings intended for purposes as described.
- 3) Any discrepancies to be brought to the attention of RPD Building Consultants immediately.
- 4) Do not scale off this drawing for construction purposes
- 5) This drawing is to read in conjunction with RPD Building Consultants construction notes.

© This Drawing is copyright
It must not be reproduced or disclosed to third parties without the permission of RPD.

LEGEND

	Existing wall to remain
	Proposed wall
	Removed wall
	Steel beam / feature over
	Existing underground drainage pipe
	Existing above ground waste pipe
	Proposed underground drainage pipe
	Existing fuse board
	Existing boiler
	Existing gas / electric meter
	Existing incoming water stop tap

REVISION	DATE	DESCRIPTION
PROJECT / SITE ADDRESS / CLIENT		
PROPOSED EXTENSION 91 GLASLLWCH CRESCENT NEWPORT NP10 9SG MR AND MRS FOX		
DRAWING TITLE		
SITE LOCATION PLAN EXISTING AND PROPOSED LAYOUTS ELEVATIONS AND SECTIONS		
DETAILS		
Scales	As shown @ A1	Date NOV 25
Drawn	RPD	Checked CMP
Job No.	GC91	Drawing No. 01
Status	PLANNING	Revision -
RPD BUILDING CONSULTANTS LIMITED 61 WESTERN AVENUE, NEWPORT, NP20 3QZ T - 01633 677514 W - www.rpd.uk.com E - richard@rpd.uk.com		