


This drawing must not be scaled, figured dimensions, levels etc. only are to be used.
Any inaccuracies etc. must be notified to the architect.
Detail drawings and larger scale drawings take precedence over smaller scale drawings.
All survey drawings are a record only, a report on the structural integrity of the property shall not be deemed to have been included in such surveys.

This drawing is copyright.

SCHEDULE OF EXISTING FINISHES
ROOF
Slate roof finish
WALLS
Painted smooth faced render finish - colour magnolia
Red brickwork plinth
WINDOWS/DOORS
Painted timber double glazed casement windows - colour white
Painted timber doors - colour black
EXISTING RAINWATER GOODS/FASCIAS/BARGEBOARDS
Black UPVC half round profile rainwater goods
Painted timber fascias and bargeboards - colour black.



NORTH ELEVATION
SCALE 1:100

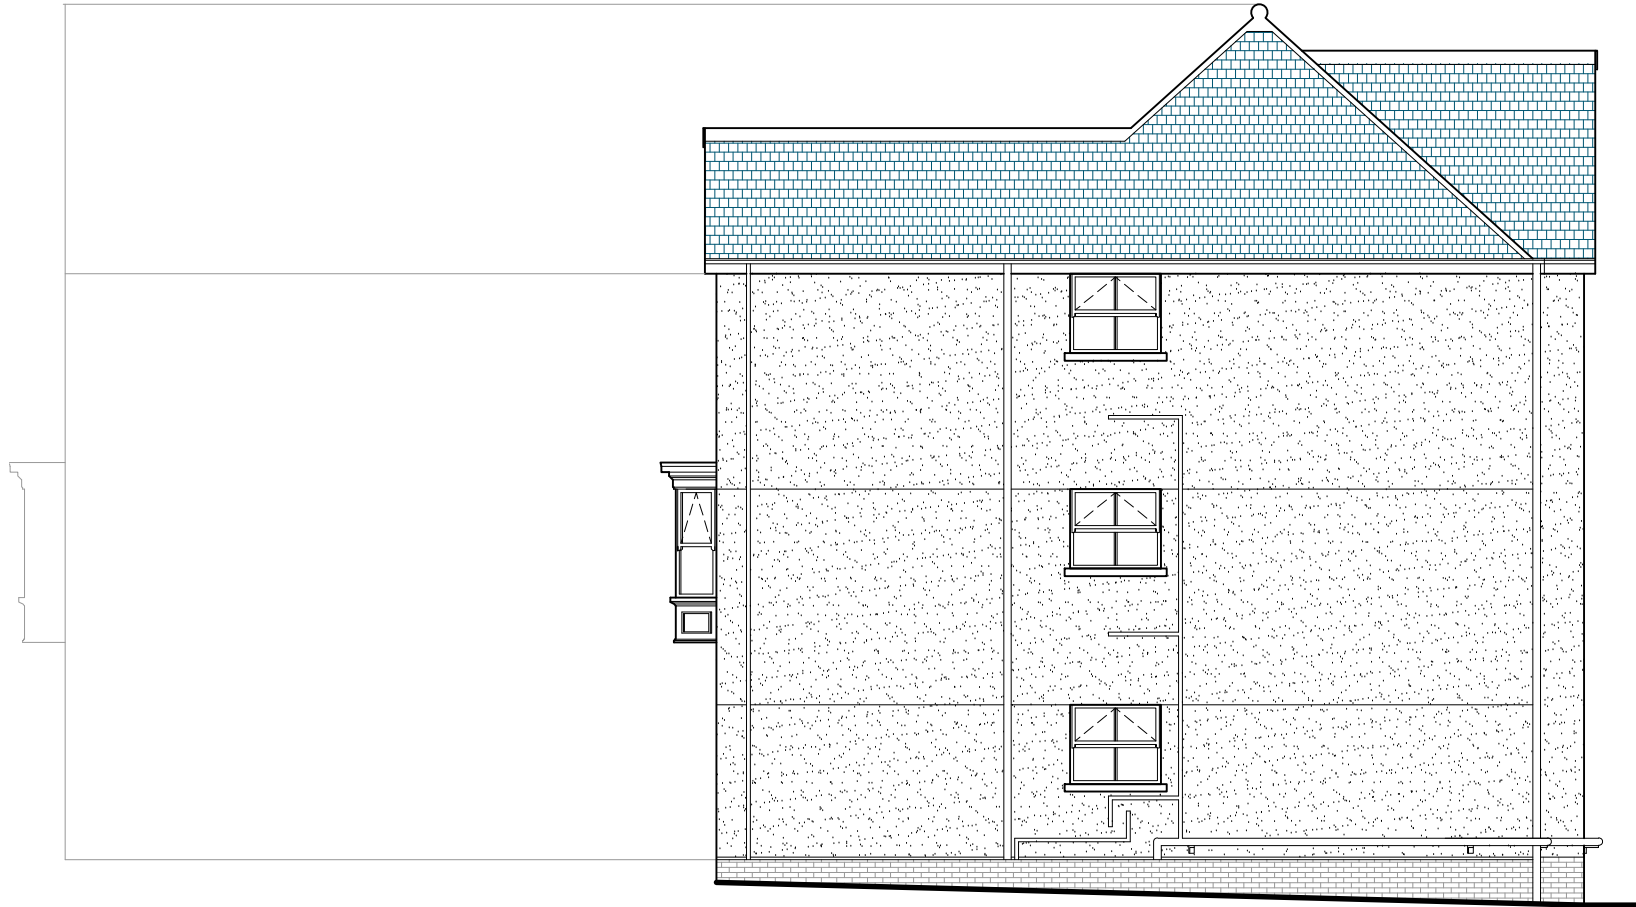

SOUTH ELEVATION
SCALE 1:100




EAST ELEVATION
SCALE 1:100




SOUTH ELEVATION IN COURTYARD
SCALE 1:100




WEST ELEVATION
SCALE 1:100

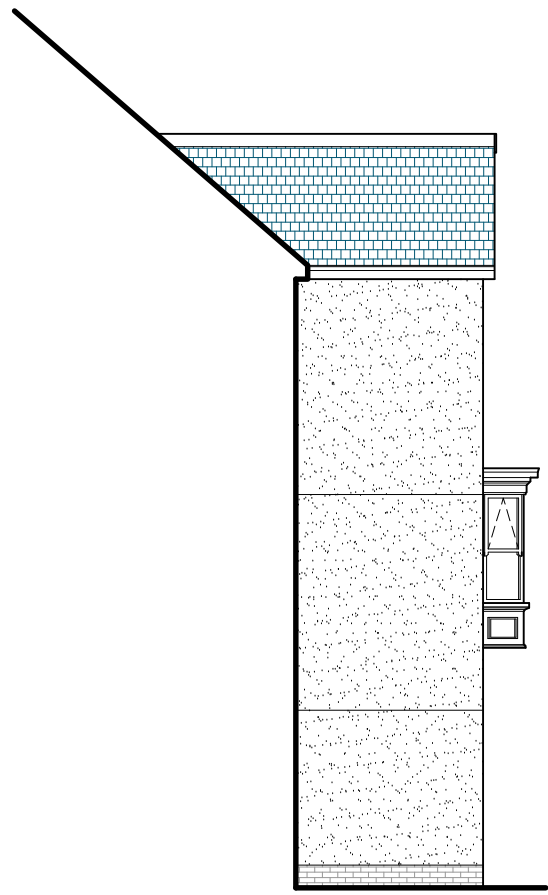

NORTH ELEVATION IN COURTYARD
SCALE 1:100

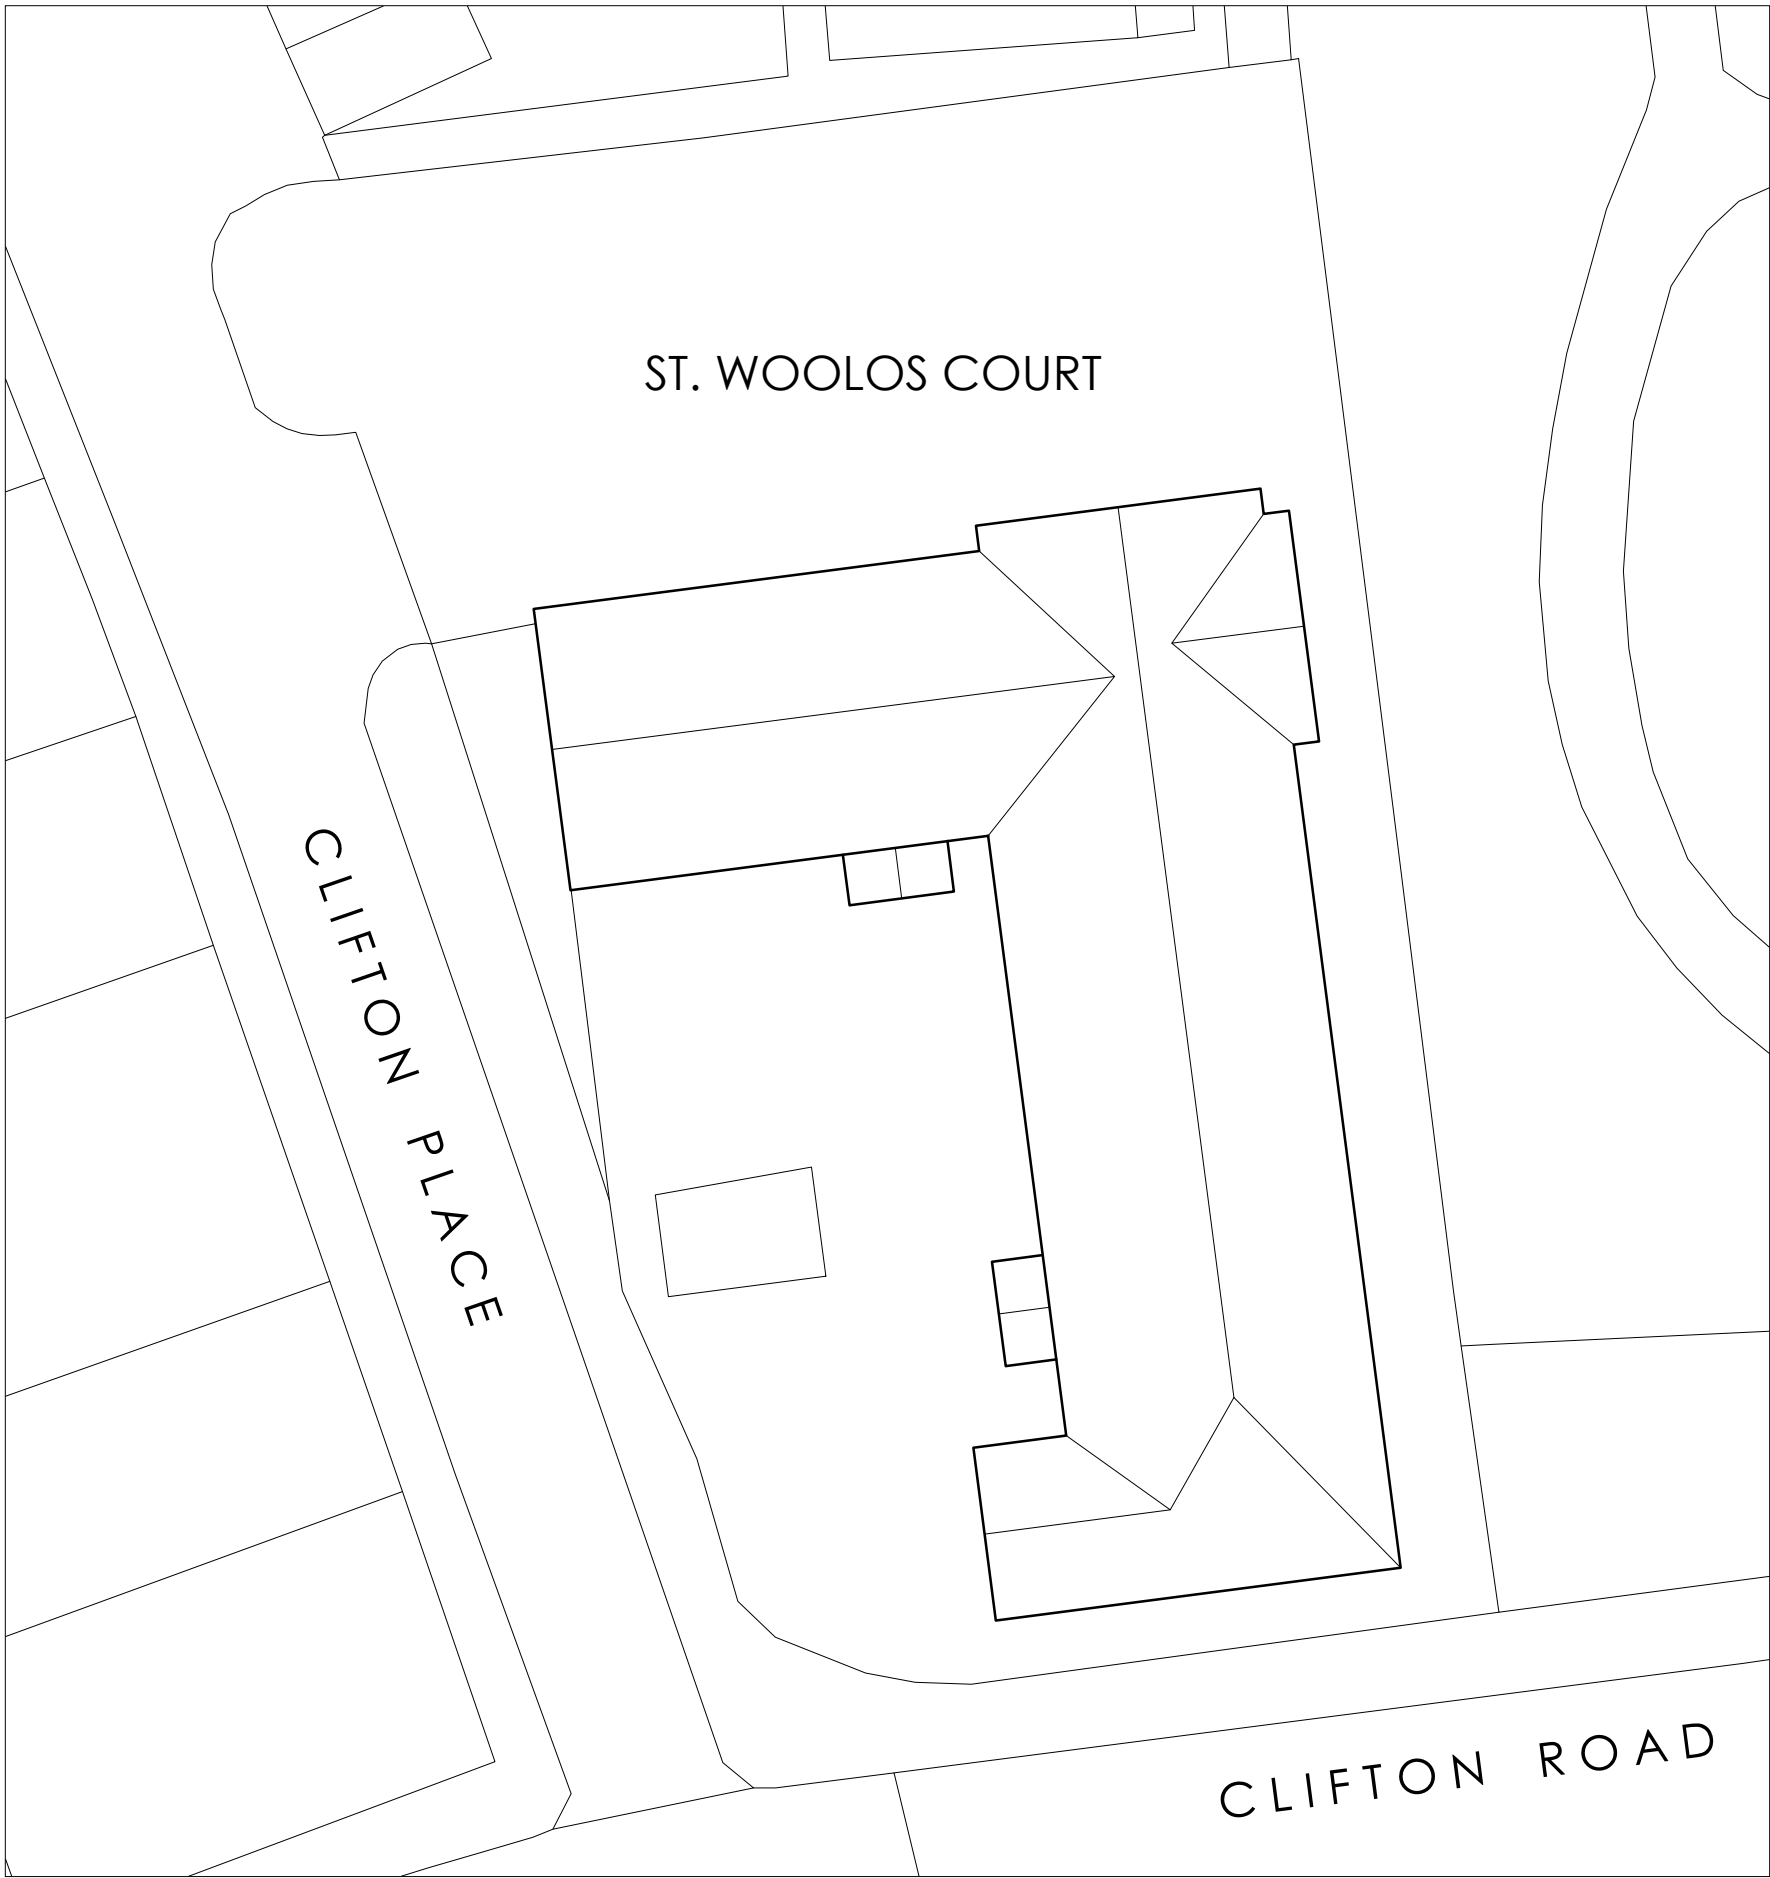

SITE / ROOF PLAN
SCALE 1:200

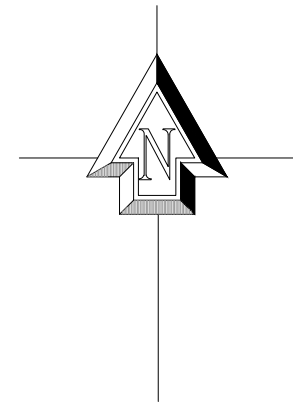

Revision	Description	Drawn/Checked by
-	-	-
ST. WOOLOS COURT, CLIFTON PLACE NEWPORT NP20 4EX		
Drawing No. 2573 - 01		
Title ELEVATIONS AND SITE / ROOF PLAN SURVEY DRAWING		
Scale AS SHOWN @ A1	Date MARCH 2025	Drawn/Checked by JCL / LTM

Morgan & Horowskyj Architects LLP
The School Room, Castle Street, Abergavenny, Monmouthshire, NP7 5EE
Tel: 01873 852465/855273 Email: andrew@morganhorowskyj.co.uk www.morganhorowskyj.co.uk