

This drawing must not be scaled, figured dimensions, levels etc. only are to be used.
Any inaccuracies etc. must be notified to the architect.
Detail drawings and larger scale drawings take precedence over smaller scale drawings.
All survey drawings are a record only, a report on the structural integrity of the property shall not be deemed to have been included in such surveys.

This drawing is copyright.

SCHEDULE OF PROPOSED FINISHES


WINDOWS

UPVC double glazed casement windows - colour white



NORTH ELEVATION
SCALE 1:100

PROPRIETARY WOODCRETE NESTBOX AS
BIO-DIVERSITY ENHANCEMENT.

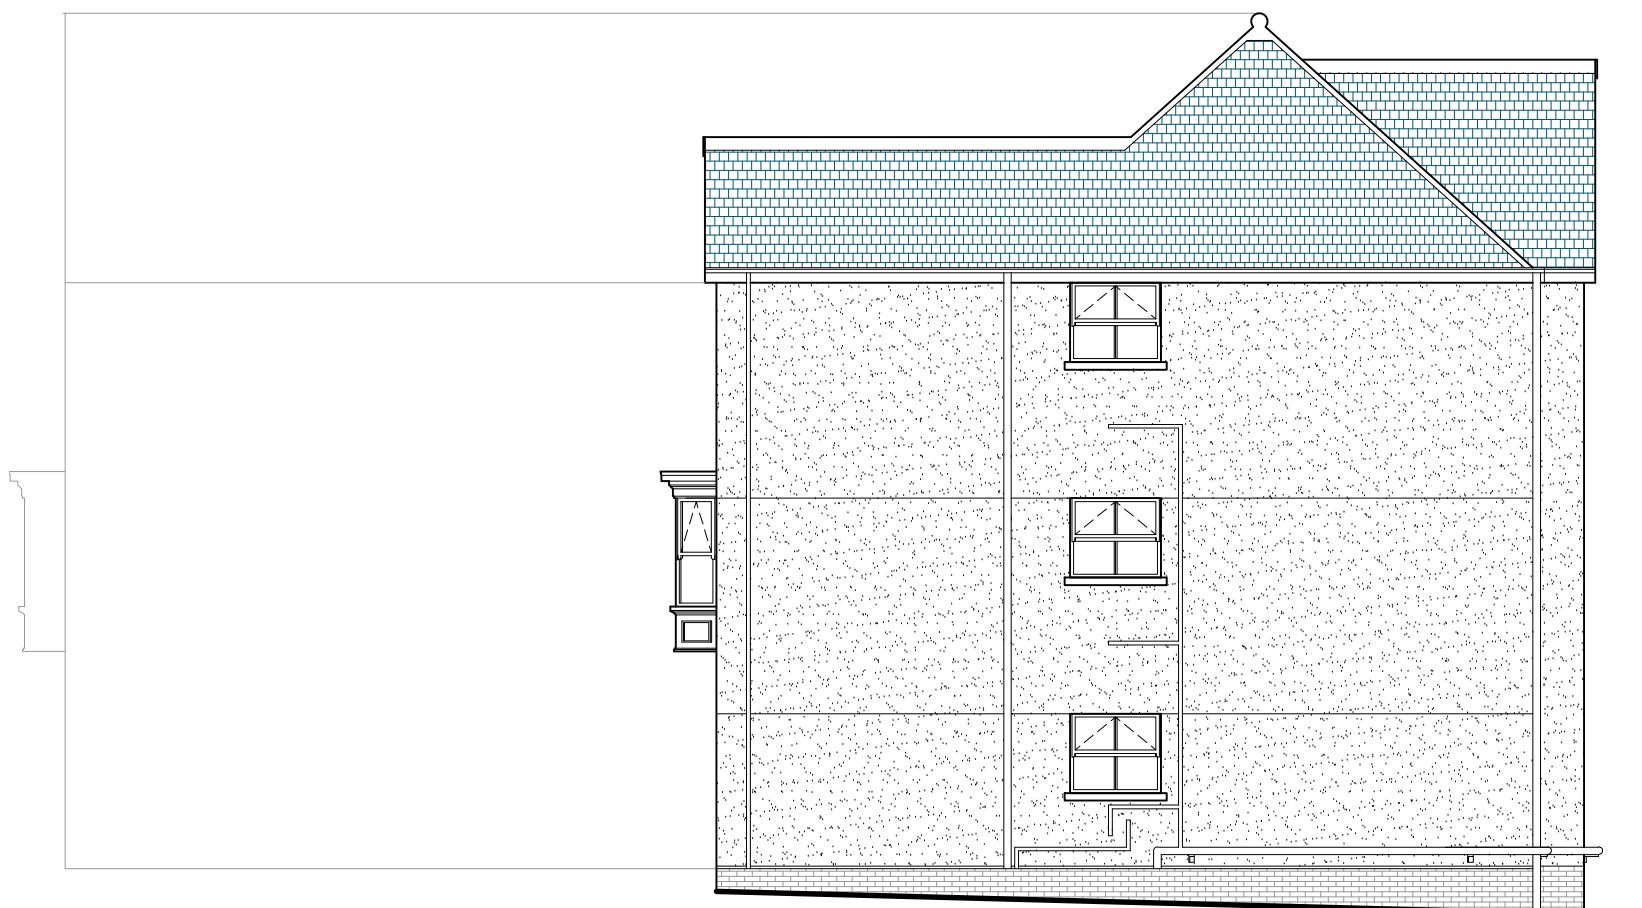

SOUTH ELEVATION
SCALE 1:100

PROPRIETARY WOODCRETE NESTBOX AS
BIO-DIVERSITY ENHANCEMENT.




EAST ELEVATION
SCALE 1:100




SOUTH ELEVATION IN COURTYARD
SCALE 1:100




WEST ELEVATION
SCALE 1:100

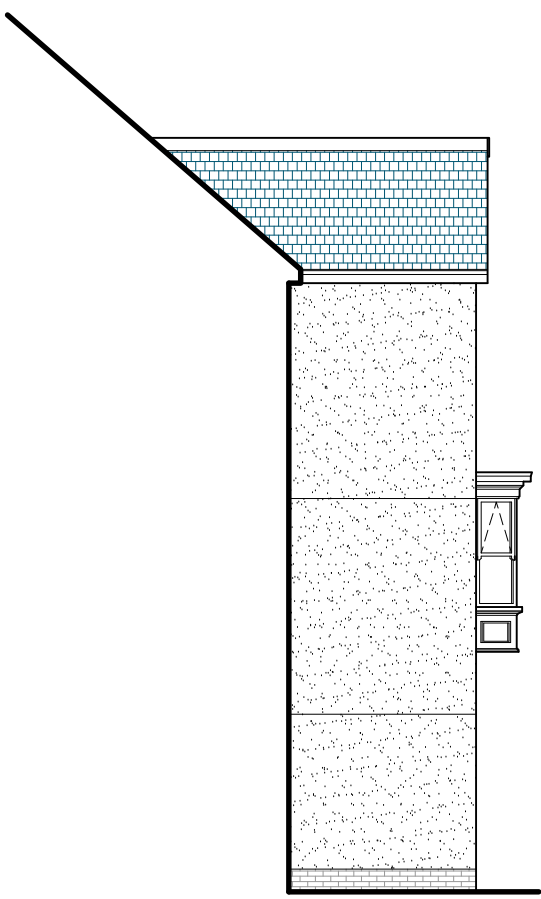

NORTH ELEVATION IN COURTYARD
SCALE 1:100

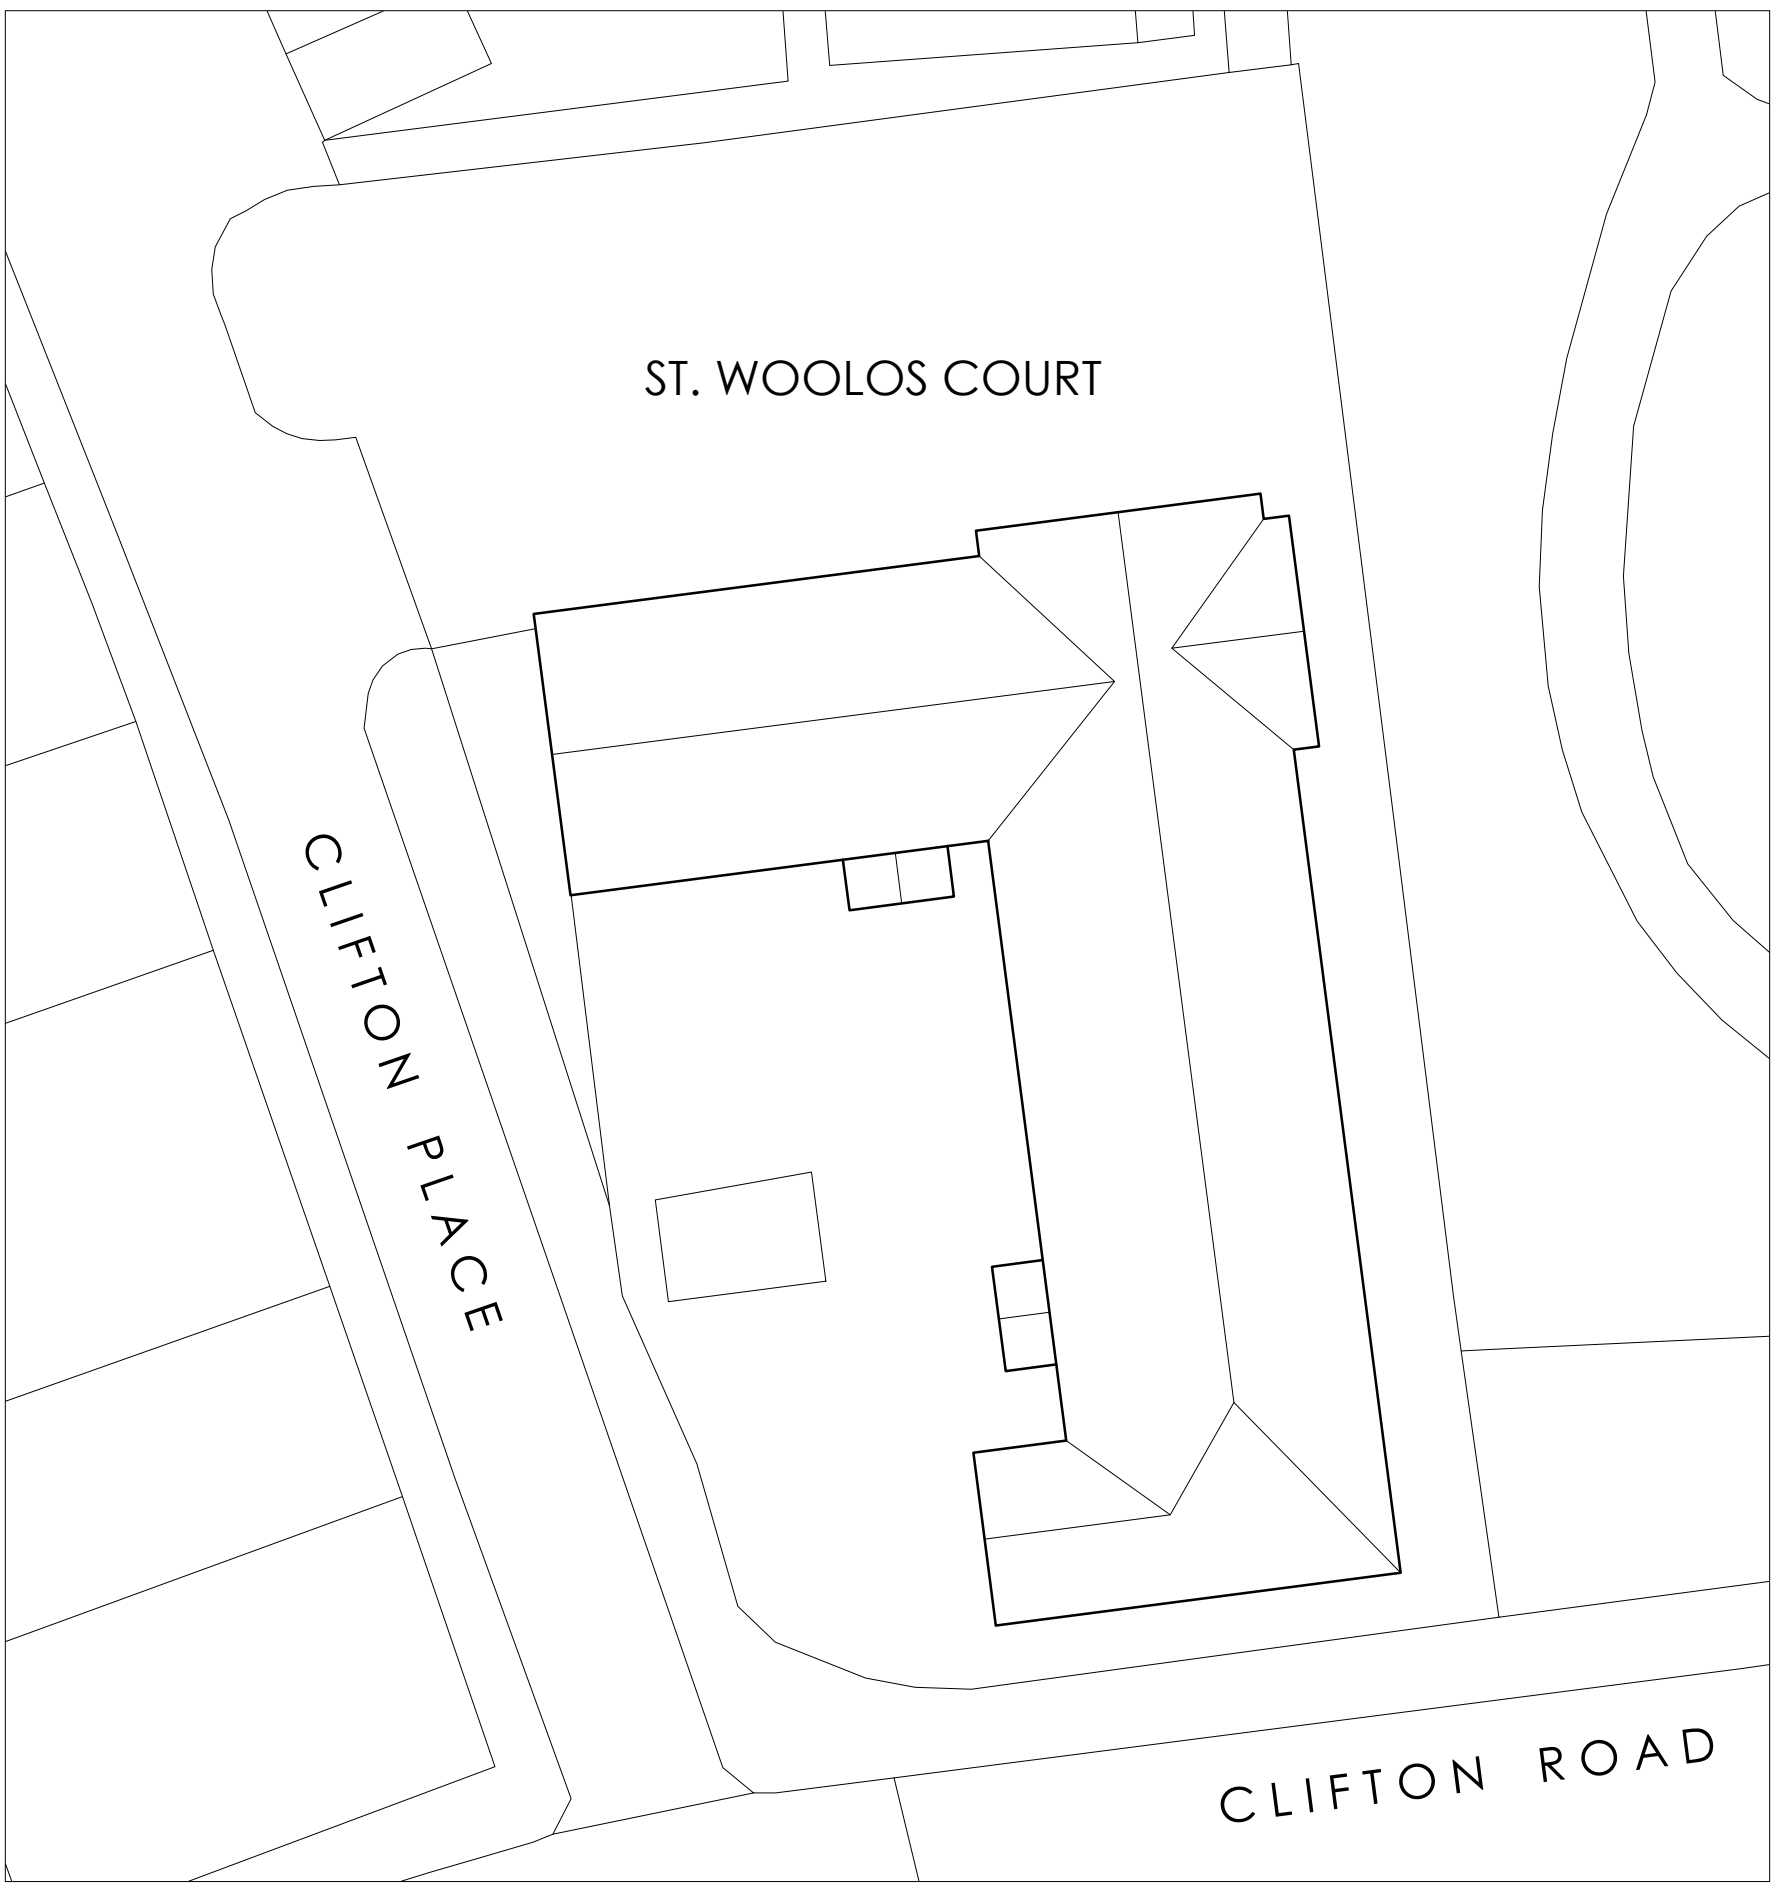

SITE / ROOF PLAN
SCALE 1:200

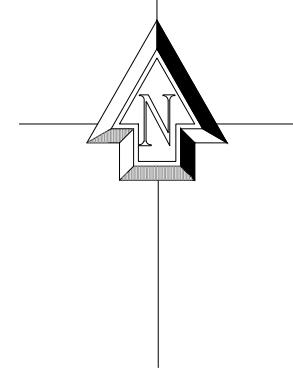

Revision	Description	Drawn/Checked by
----------	-------------	------------------

ST. WOOLOS COURT,
CLIFTON PLACE
NEWPORT
NP20 4EX

Drawing No.

2573 - 02

Title
ELEVATIONS AND
SITE / ROOF PLAN
DESIGN PROPOSALS

Scale
AS SHOWN @ A1

Date
MARCH 2025

Drawn/Checked by
JCL / LTM

Morgan & Horowskyj Architects LLP
The School Room, Castle Street, Abergavenny, Monmouthshire, NP7 5EE
Tel: 01873 852465/855273 Email: andrew@morganhorowskyj.co.uk www.morganhorowskyj.co.uk