



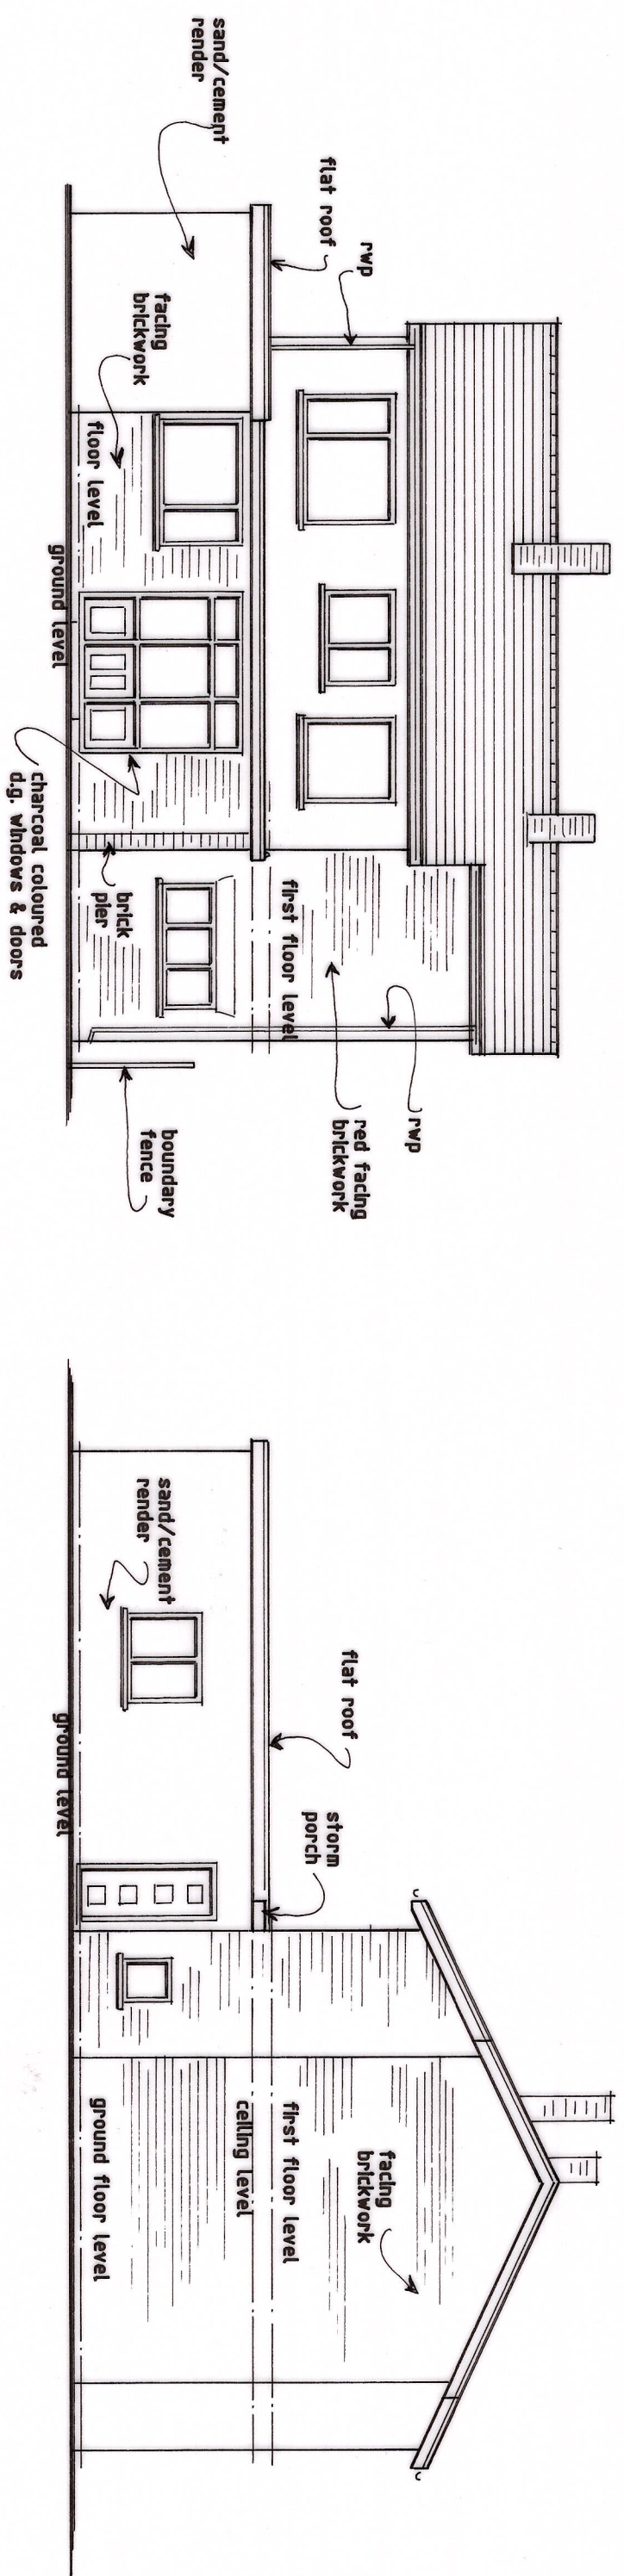


EXISTING FRONT ELEVATION

EXISTING SIDE ELEVATION

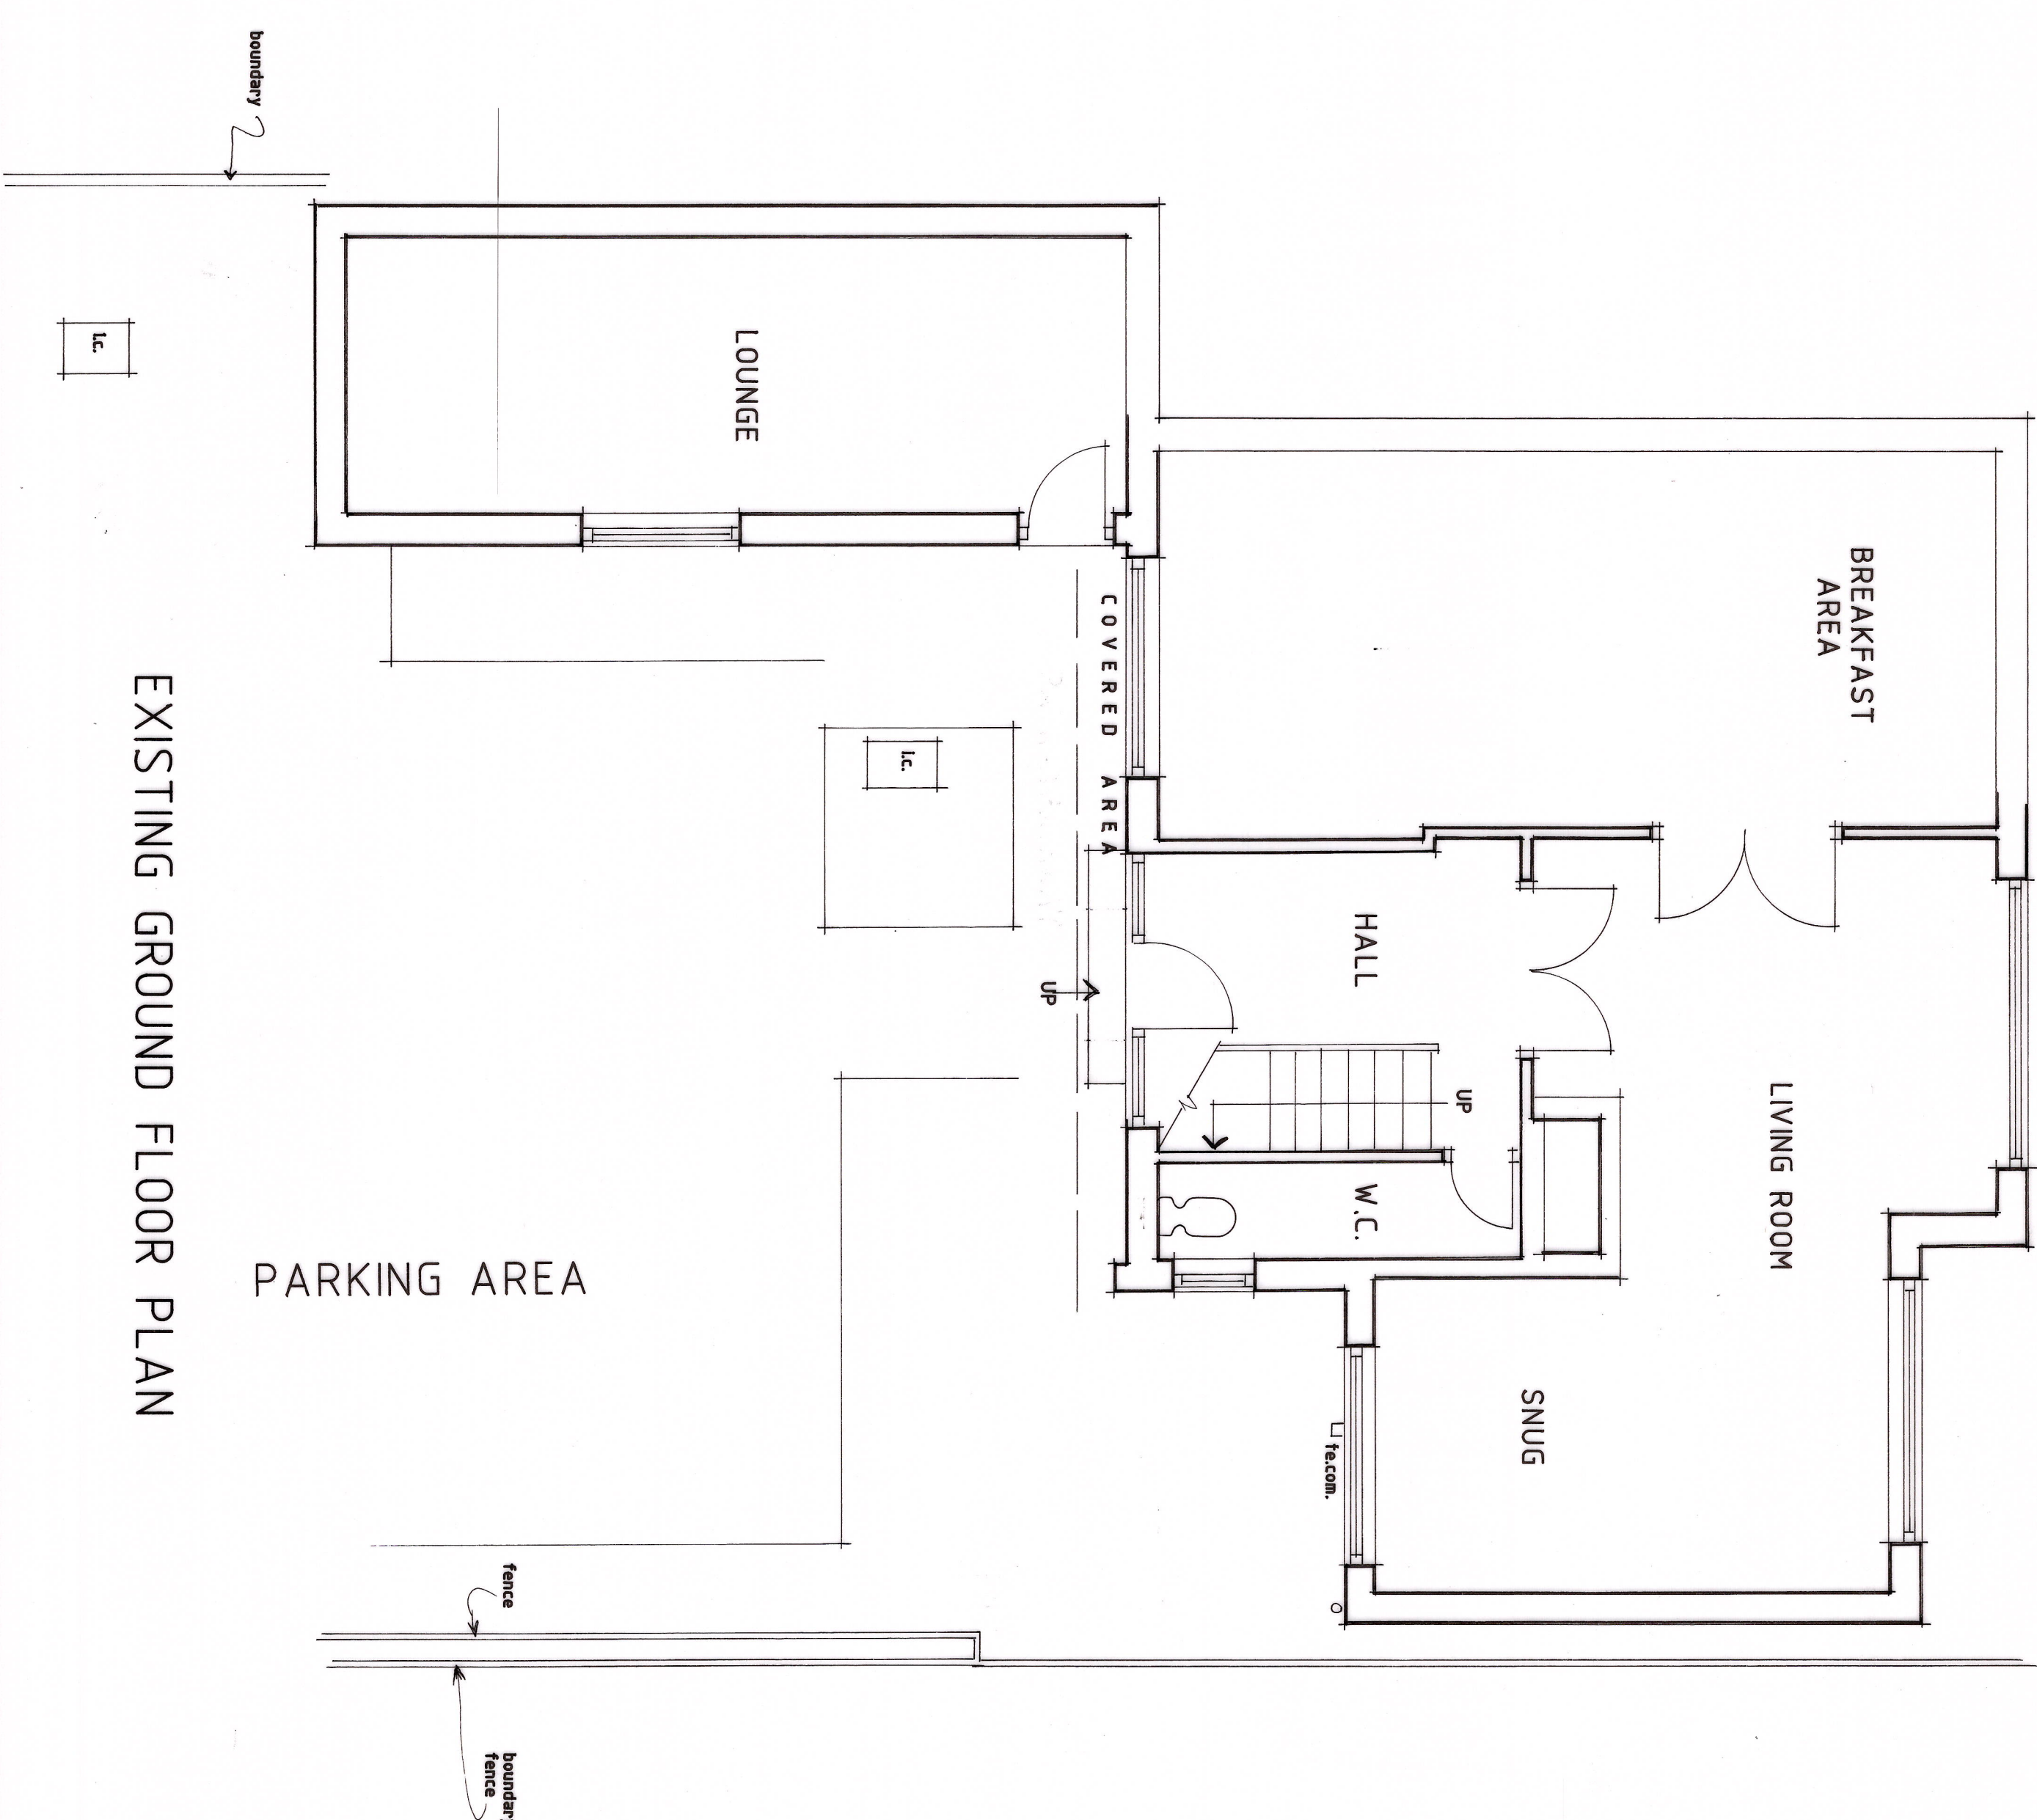

EXISTING GROUND FLOOR PLAN

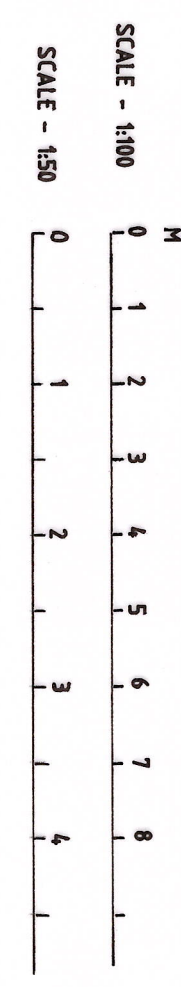

Revisions	
Ref	Description
K.W. DORRINGTON HEAD MOABE ARCHITECTURAL ASSOCIATES Tel:(01633) 857566	
PROPOSED SINGLE STOREY EXTENSION TO FRONT OF - 84, WESTERN AVENUE, NEWPORT, SOUTH WALES. NP20 3QZ.	
EXISTING	
date: OCTOBER 2026	
scale: PLANS-1:50 & ELEVATIONS-1:100 AT A1	
drawing number: KD2089/1	