




EXISTING SITE PLAN @ 1:1250

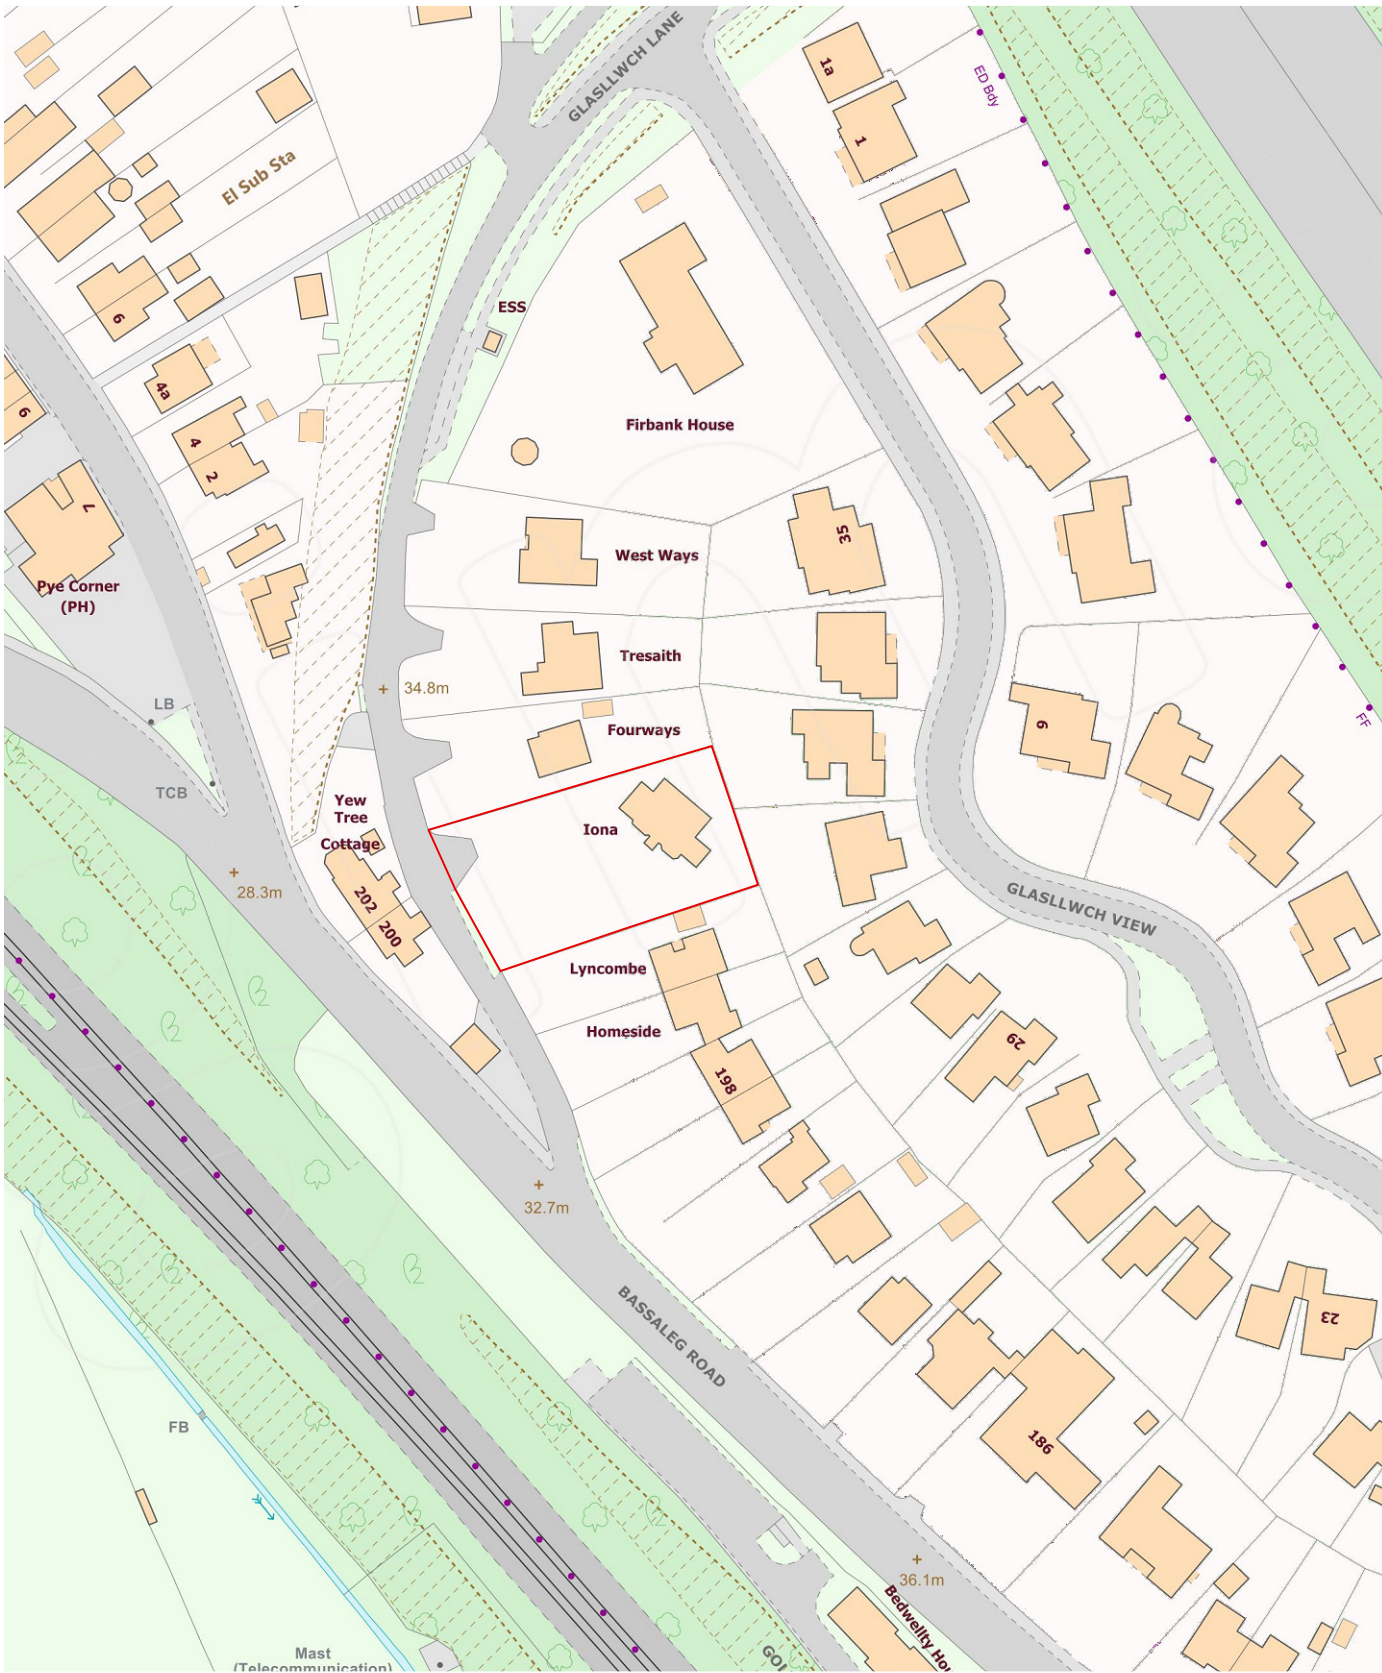

PROPOSED BLOCK PLAN @ 1:500

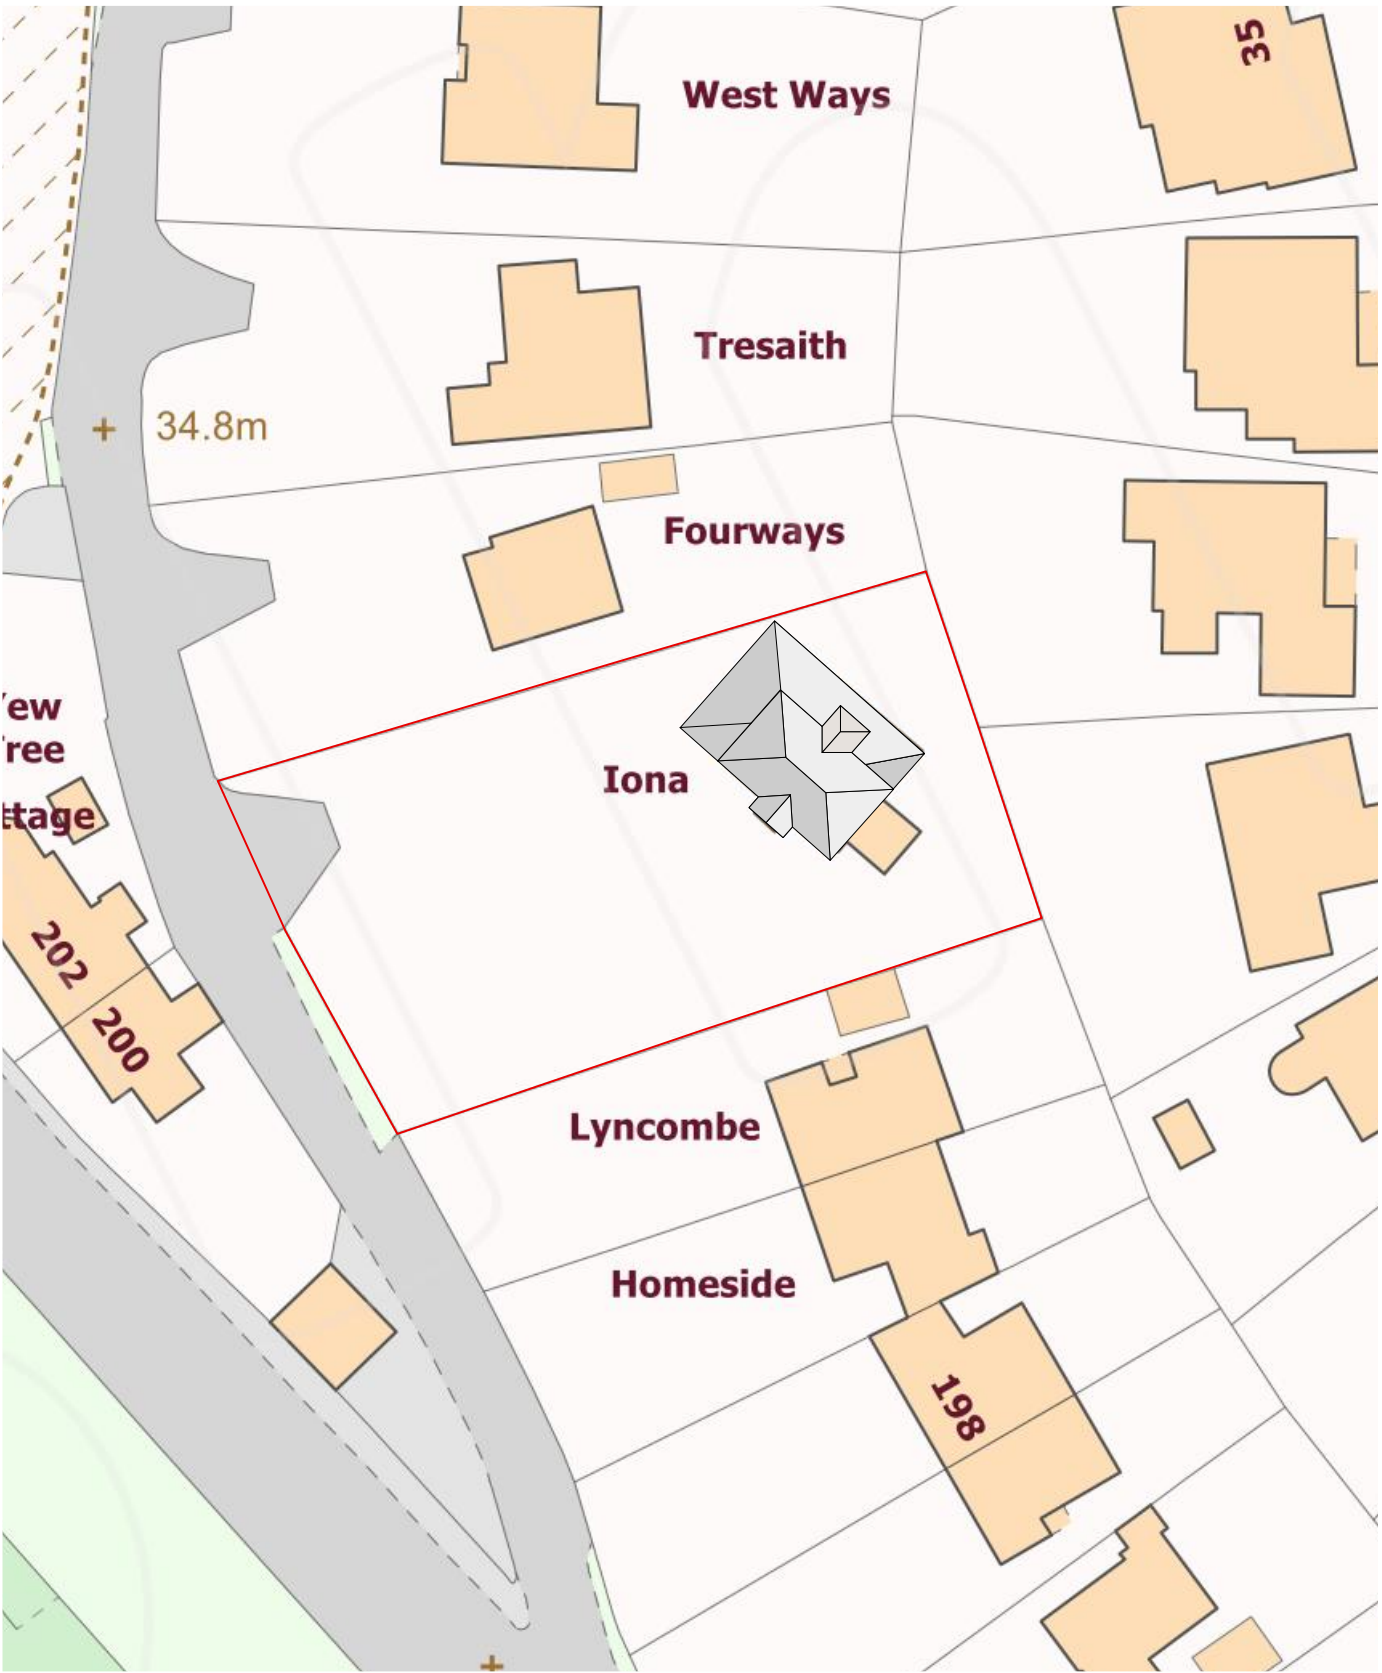

PARKING - 3 Spaces on drive existing and proposed.

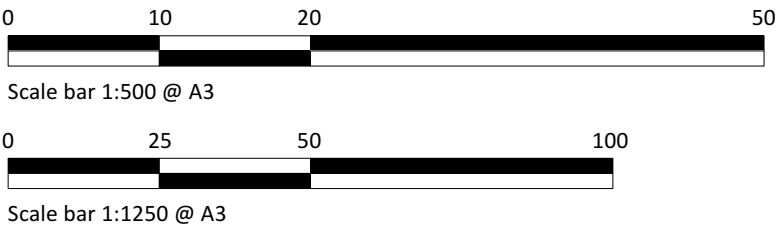



Skerryvore Designs Ltd
skerryvoredesigns.co.uk

Phone **01633 897922**
Mobile **07816 934352**
contact@skerryvoredesigns.co.uk

JOB	Iona
TITLE	Glasllwch Lane NP20 3PU

DRAWING	Existing Site Plan & Proposed Block Plan
----------------	--

DRAWING No.	SD980 P1 00
SCALE	1:500 & 1:1250 @ A3
DATE	March 2026