



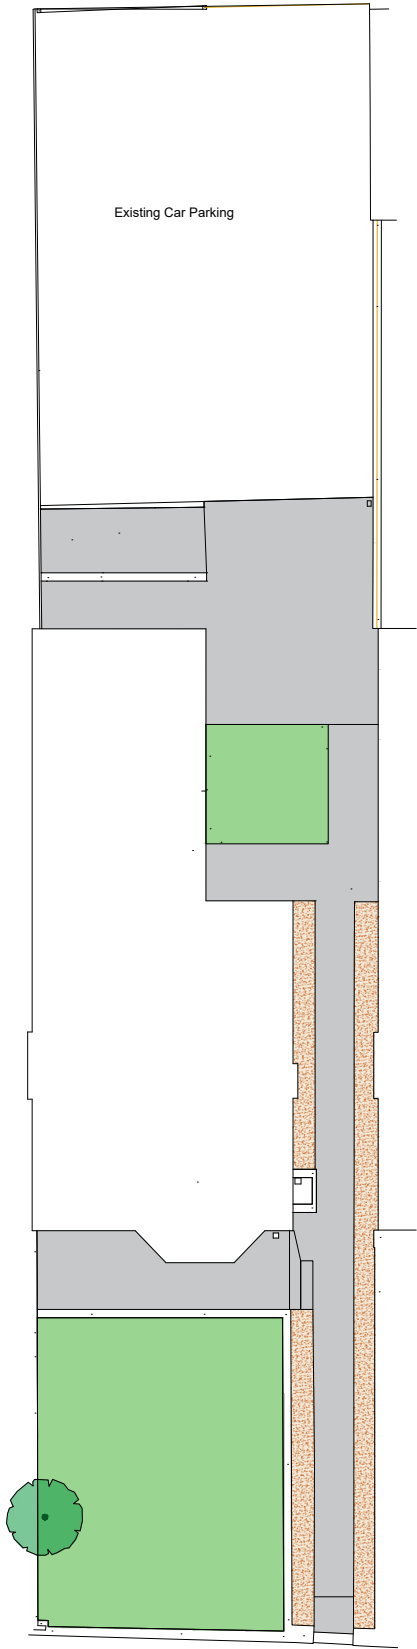

Existing Site Plan
Scale 1:200 at A3

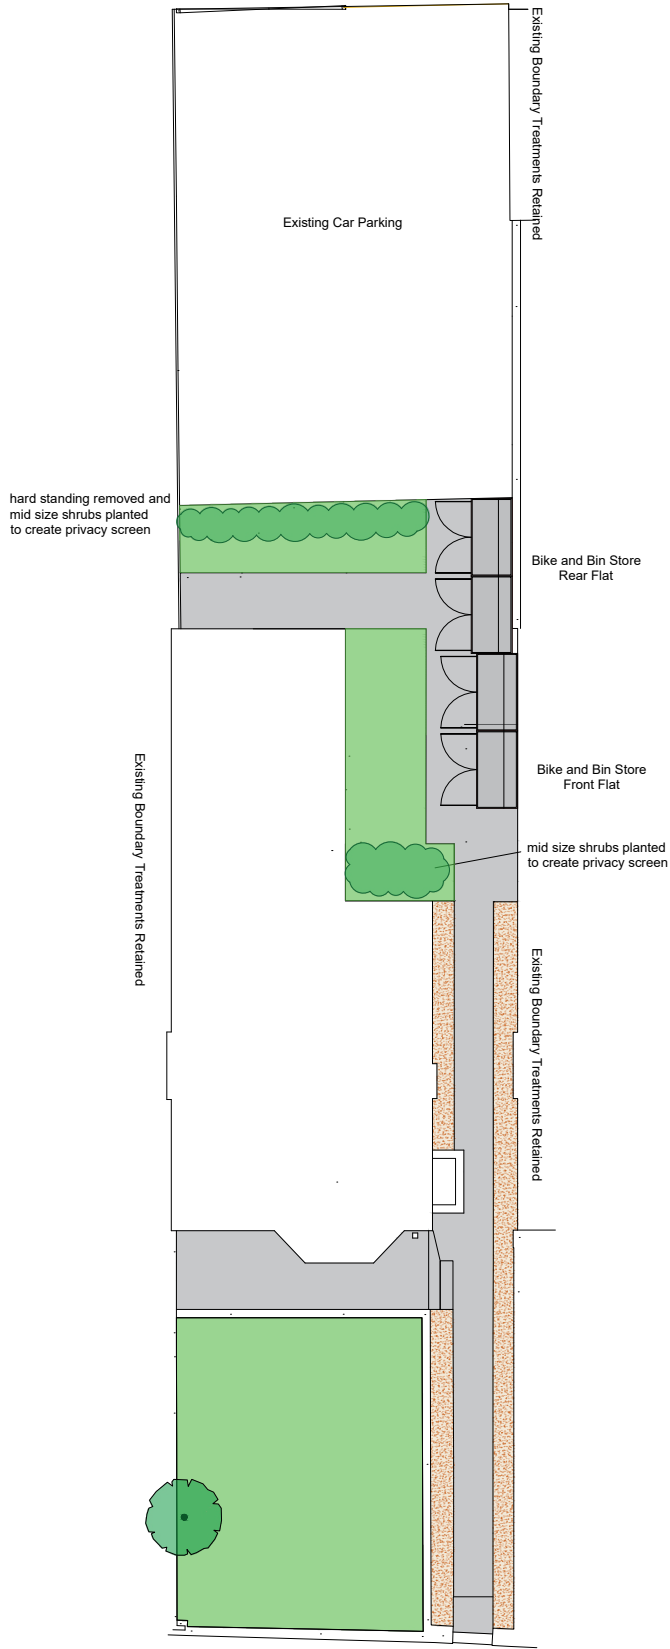


Proposed Site Plan
Scale 1:200 at A3

REV DESCRIPTION

DATE

DRAWN BY

CHECKED BY

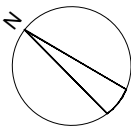

Client: PCJ Investments
Project: Lower Flat Subdivision 164 Tregwilyn Road
Title: Existing and Proposed Site Plans
Project No: JLP25-034
Drawn by: AR
Scale: 1:200 @ A3

Drg No: SP001

Rev:

scale (m)
1:200

0 1 2 3 4 5 6



85, GREAT PORTLAND STREET
LONDON, W1W 7LT
T: 07740 429 406 | W: www.jlparchitects.com
ARCHITECTURE | INTERIOR DESIGN
PRINCIPAL DESIGNERS | PROJECT MANAGEMENT

STATUS: PLANNING