

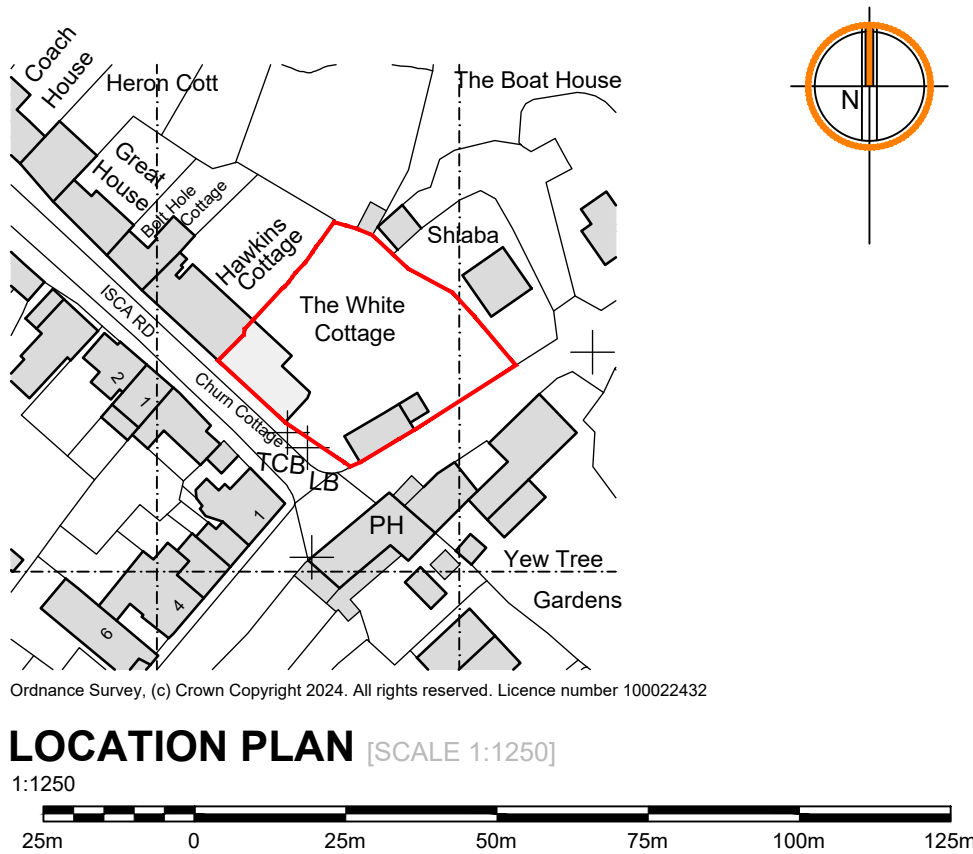


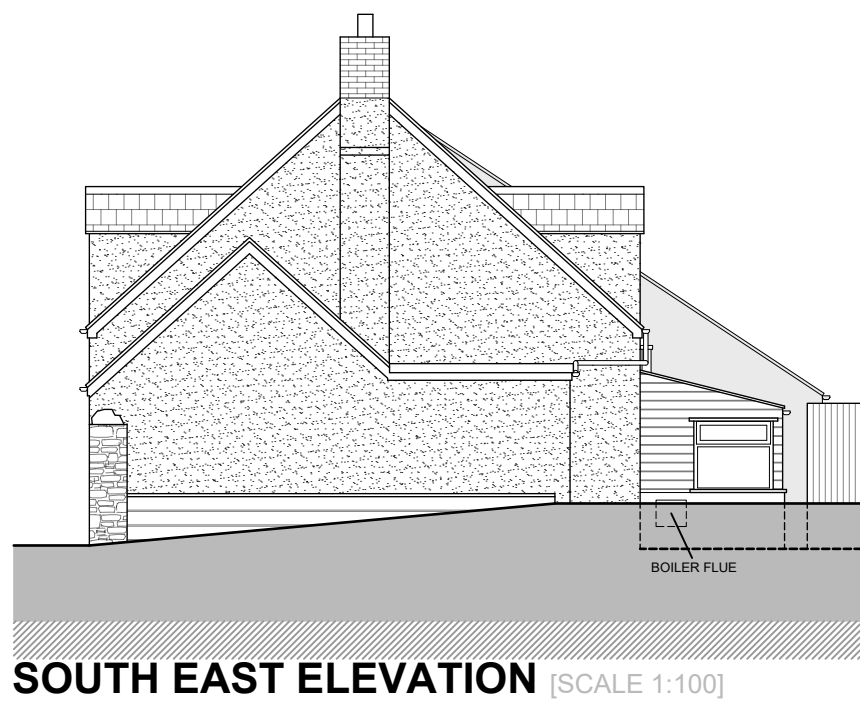


1. © COPYRIGHT
All designs and information conveyed are the intellectual property of HILL
READING ARCHITECTS. The unauthorised copying, usage or distribution of
this drawing or the contents of, in part or in whole is forbidden without
express permission.

2. All dimensions to be checked on site and any discrepancy immediately
reported to the architect.

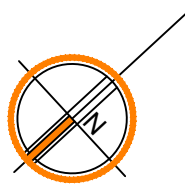

RENDERED WALLS
TIMBER DOORS
TIMBER WINDOWS
SLATE ROOF TILES
TIMBER CLADDING TO DORMERS
BRICK CHIMNEY

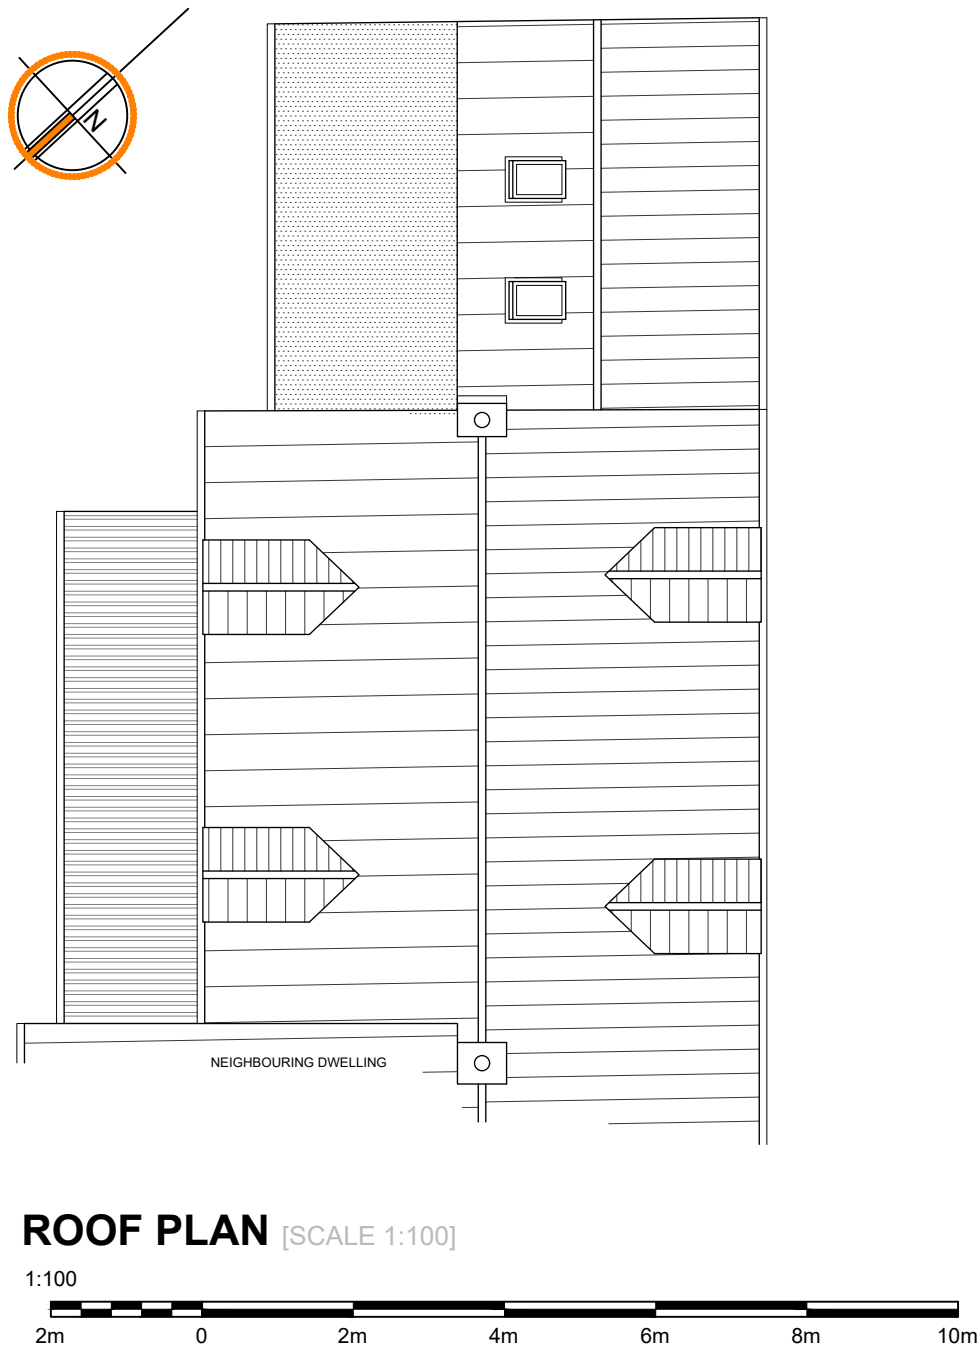

Revision:
A. 14.05.2024 M.L. Neighbouring roof plan extended on the drawing

Hill.Reading
Architects

Chartered Architects
Coach House Studio
34A Chamberlain Street
Wells, BA5 2PJ

01749 689060
mail@hillreading.co.uk

Client Mr and Mrs B Dale

Job The White Cottage, Isca Road,
Caerleon, Newport, NP18 1QG

Title Plans and elevations as EXISTING

Scale 1:50, 1:100, 1:500, 1:1250 @ A1

Date March 2024

Drawn M.L. Checked O.H.

Drg No H6875 / 001A