
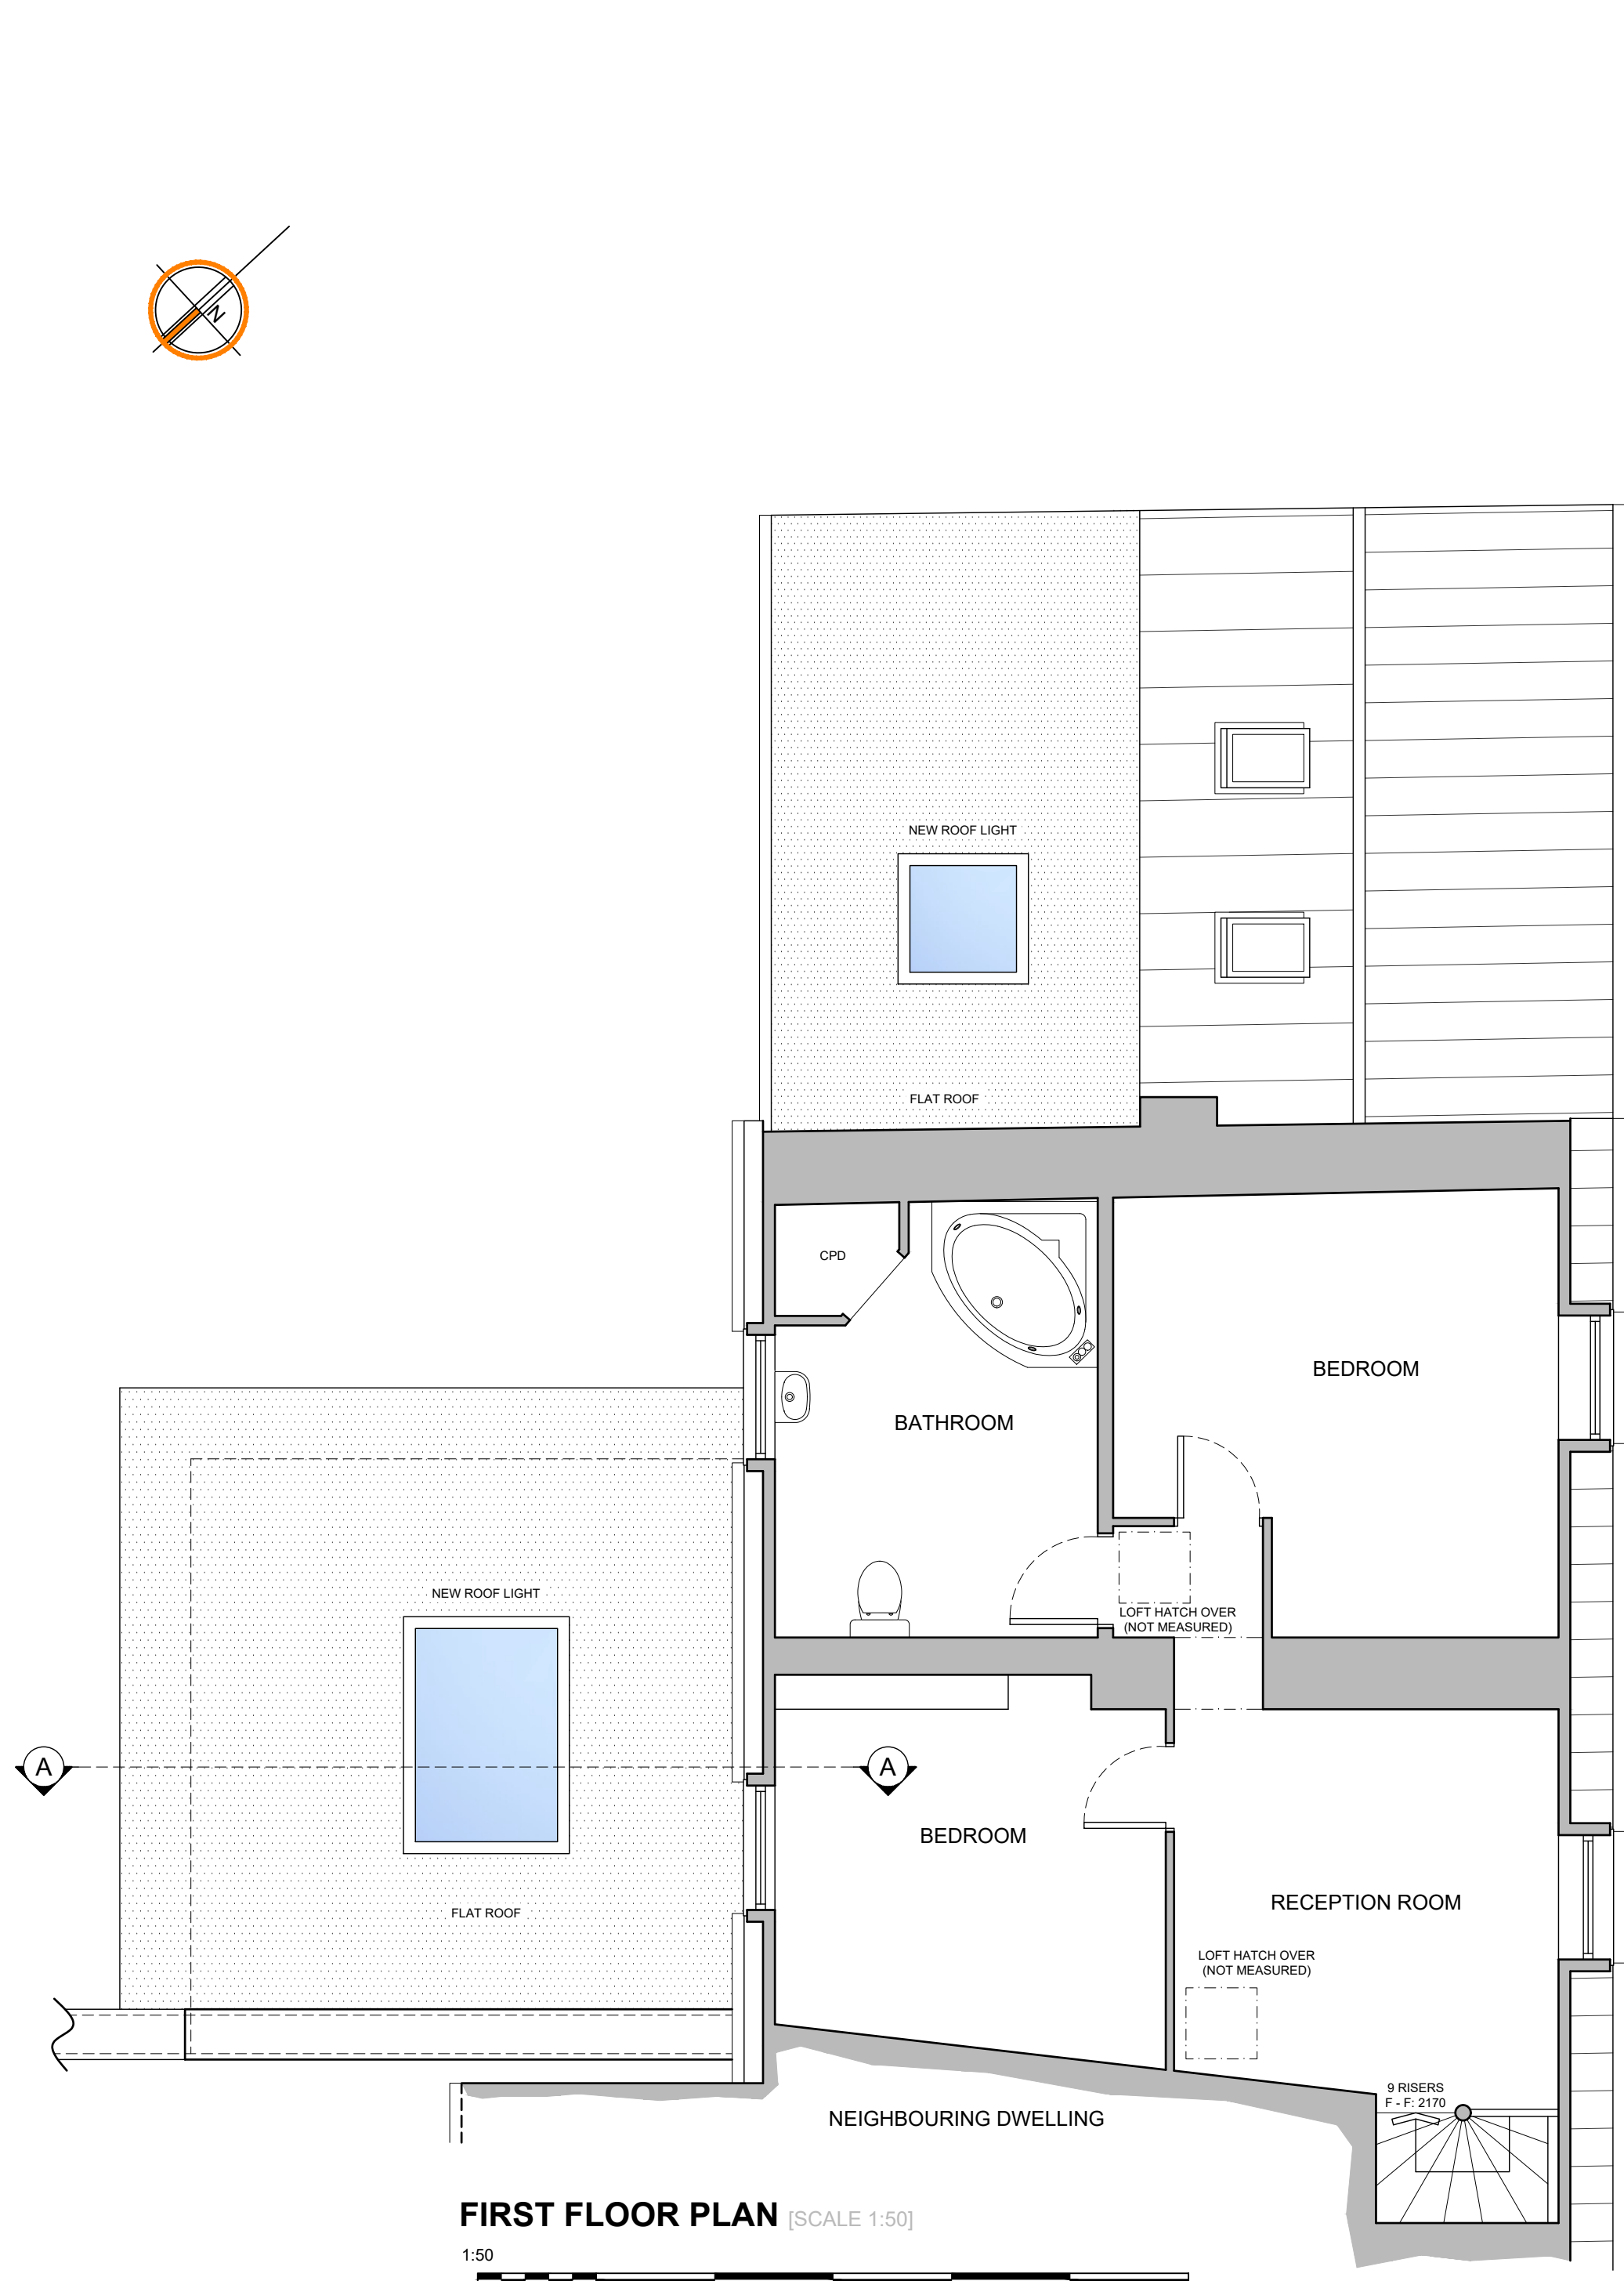


1. © COPYRIGHT
All designs and information conveyed are the intellectual property of HILL
READING ARCHITECTS. The unauthorised copying, usage or distribution of
this drawing or the contents of, in part or in whole is forbidden without
express permission.
2. All dimensions to be checked on site and any discrepancy immediately
reported to the architect.



LEGEND

- SU T11 Step Up in mm
- Existing Walls
- New Walls
- Removed Walls
- MH Man hole
- Boiler

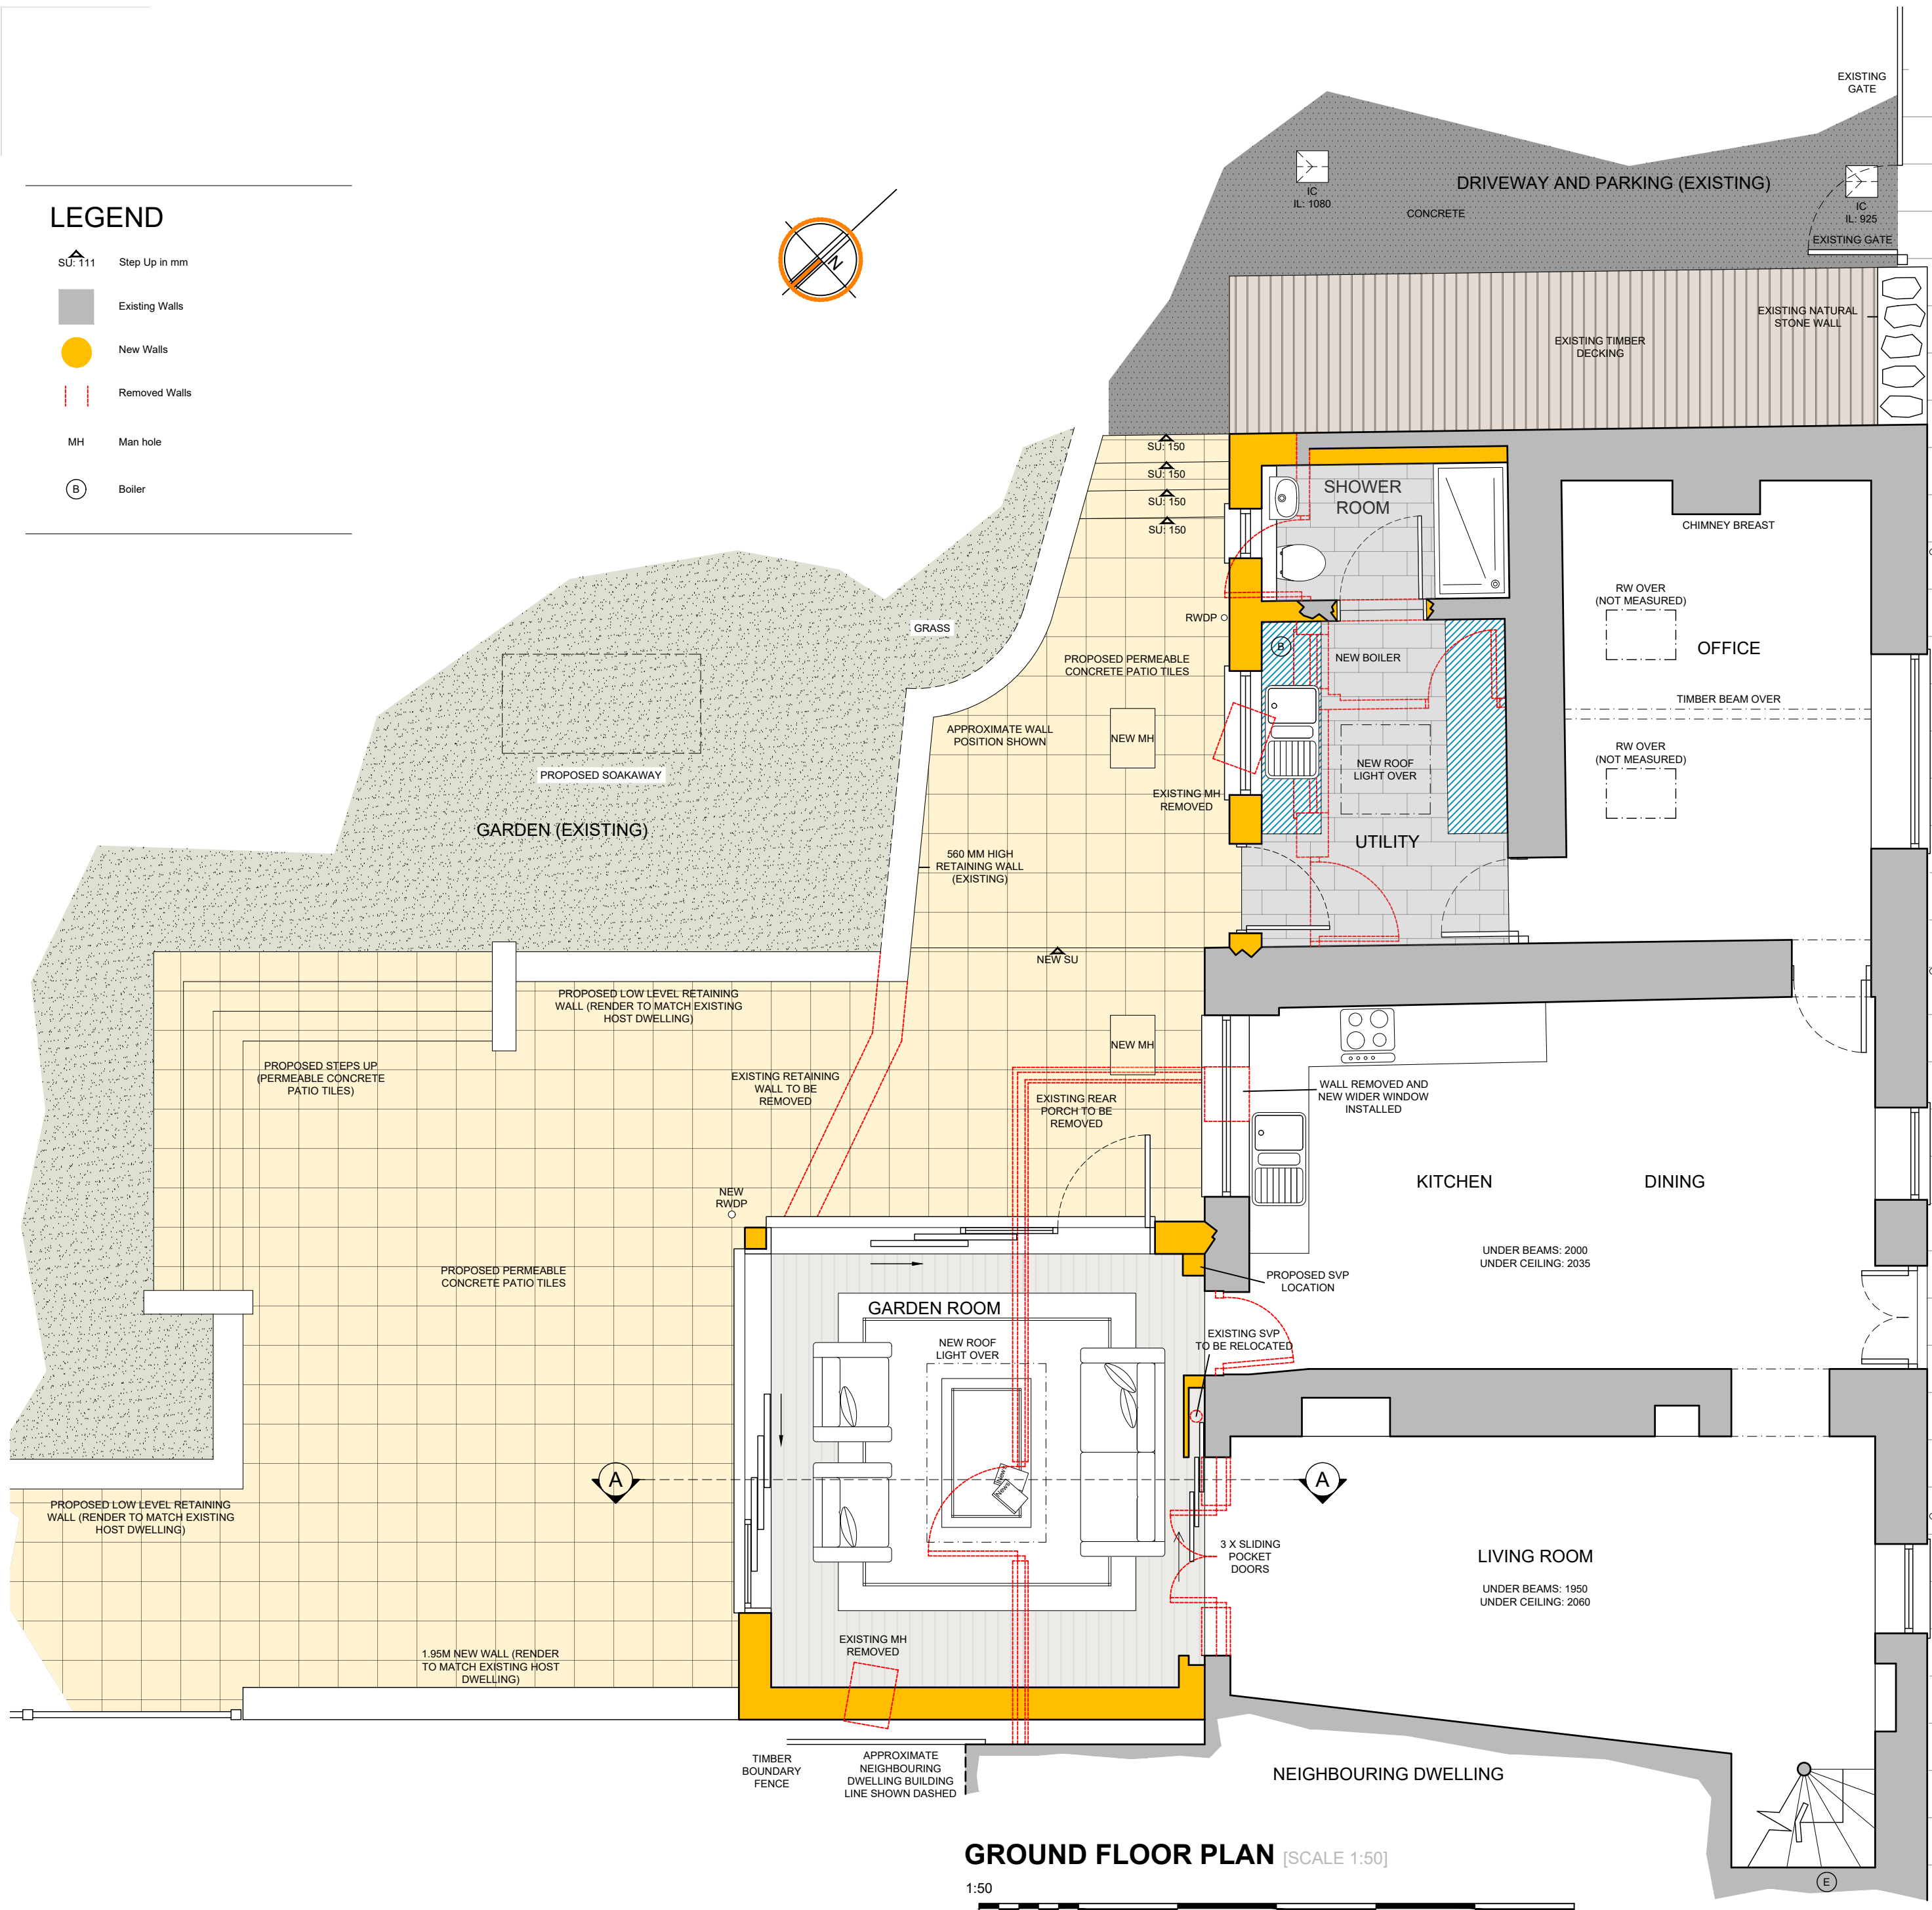

SCHEDULE OF MATERIALS:

RENDERED WALLS TO MATCH EXISTING
TIMBER / PC ALUMINIUM DOORS AND WINDOWS
PC ALUMINIUM BI FOLDS
SINGLE PLY FLAT ROOF

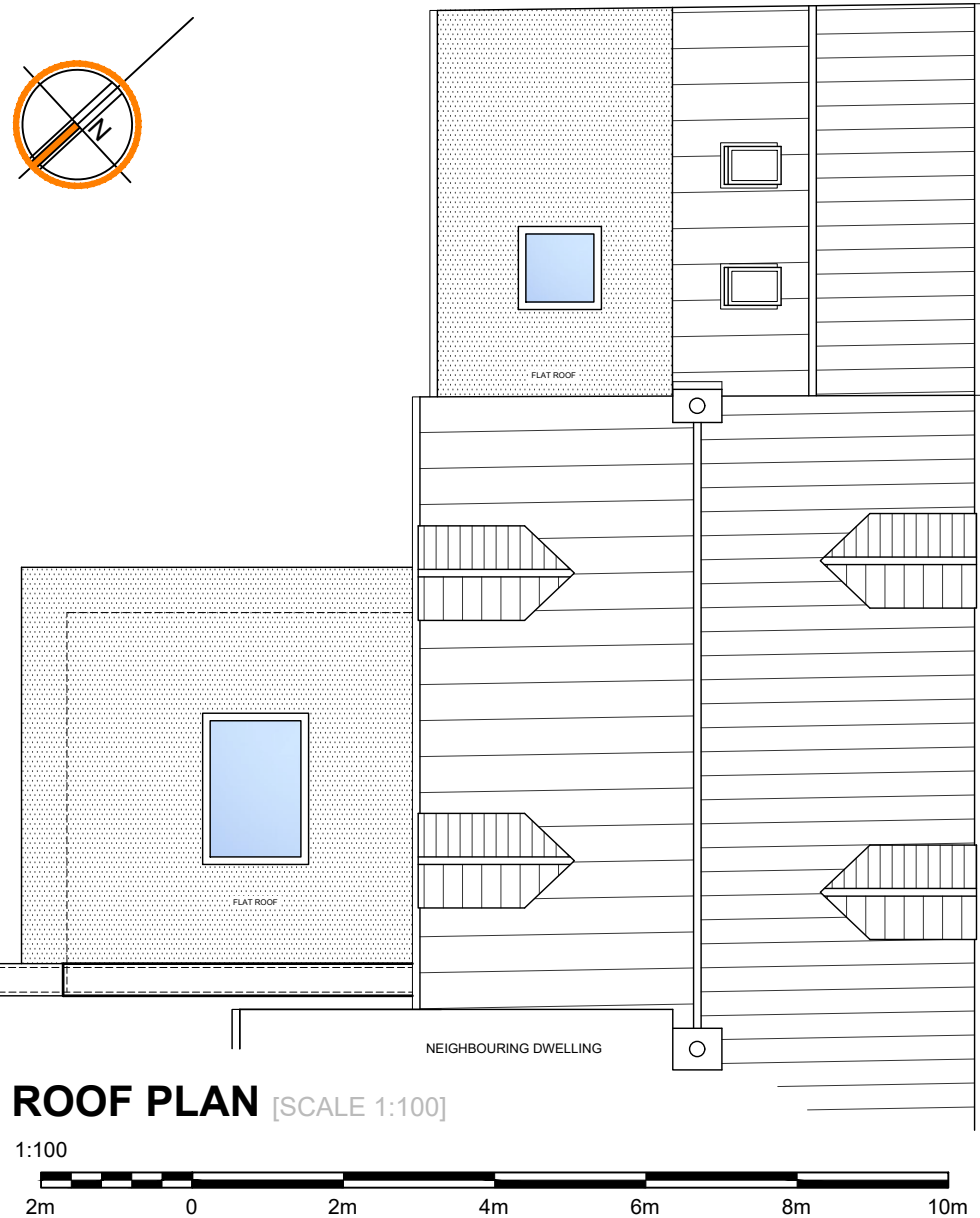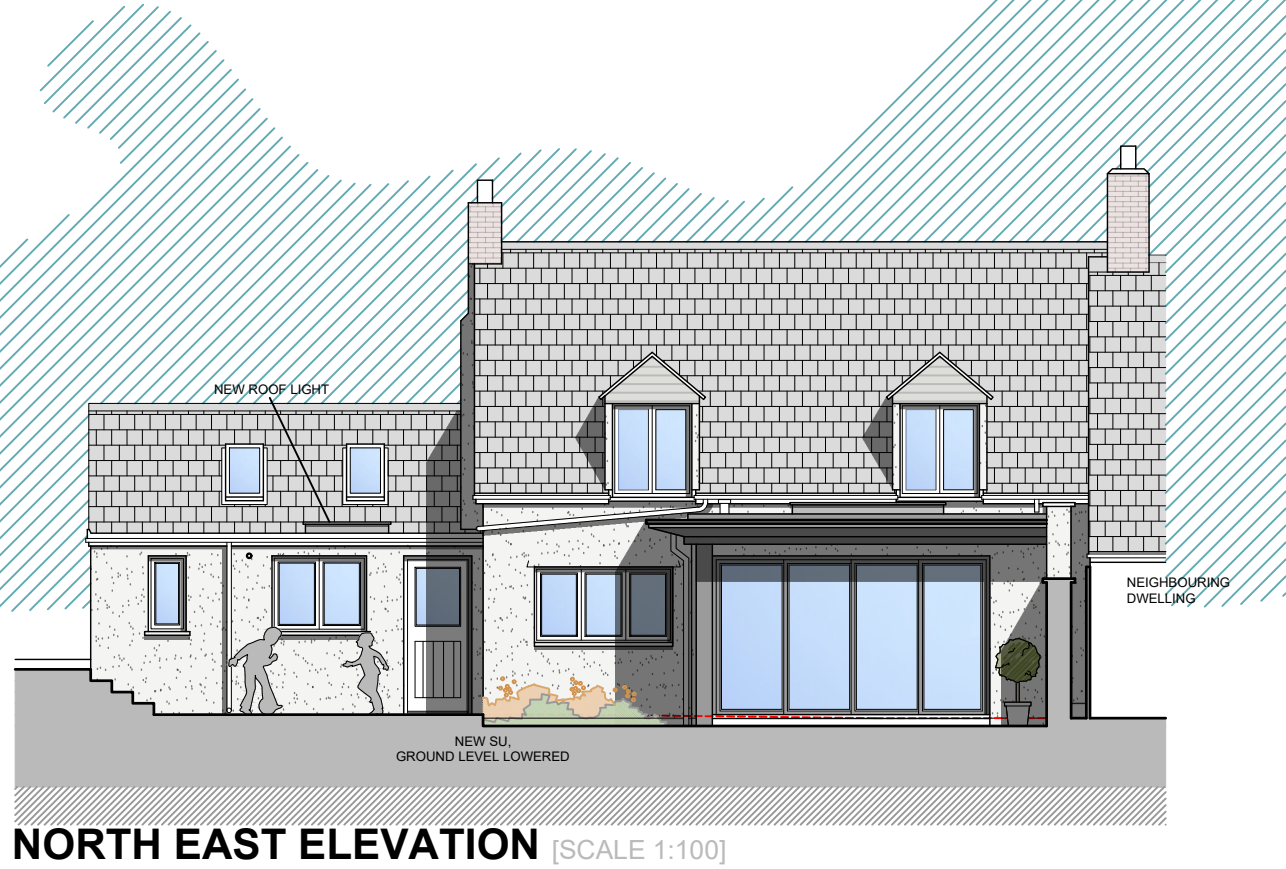

Revision:
A. 20.06.2024 M.L. Amended following client comments.
B. 30.09.2024 M.L. Site plan updated.
C. 04.10.2024 M.L. Garden Room doors amended.

**Hill.Reading
Architects**

Chartered Architects
Coach House Studio
34A Chamberlain Street
Wells, BA5 2PJ

01749 689060
mail@hillreading.co.uk

Client Mr and Mrs B Dale

Job The White Cottage
Isca Road
Caerleon, Newport
NP18 1QG

Title Plans and elevations as PROPOSED

Scale 1:100; 1:50 @ A1

Date May 2024

Drawn BW

Checked OH

Drg No H6875 / 100C