



1. © COPYRIGHT
All designs and information conveyed are the intellectual property of HILL
READING ARCHITECTS. The unauthorised copying, usage or distribution of
this drawing or the contents of, in part or in whole is forbidden without
express permission

2.All dimensions to be checked on site and any discrepancy immediately
reported to the architect.



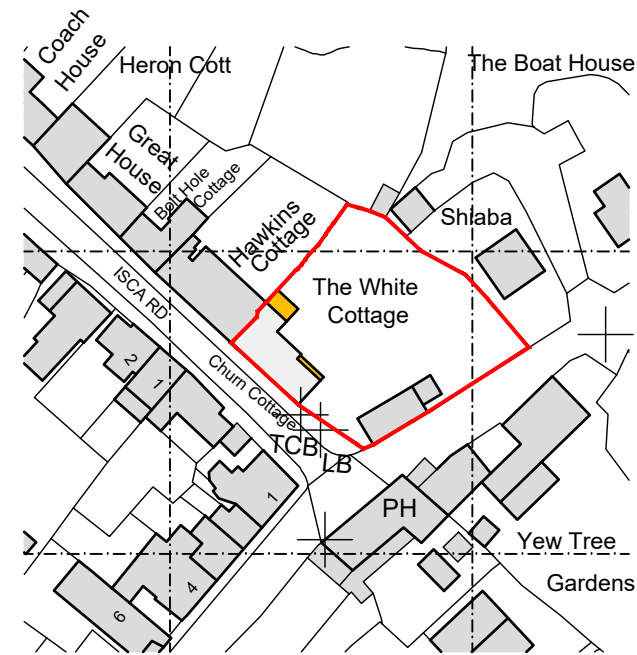


SITE PLAN [SCALE 1:500]

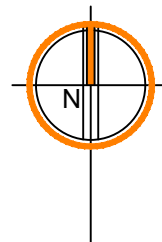

Ordnance Survey, (c) Crown Copyright 2024. All rights reserved. Licence number 100022432

LOCATION PLAN [SCALE 1:1250]

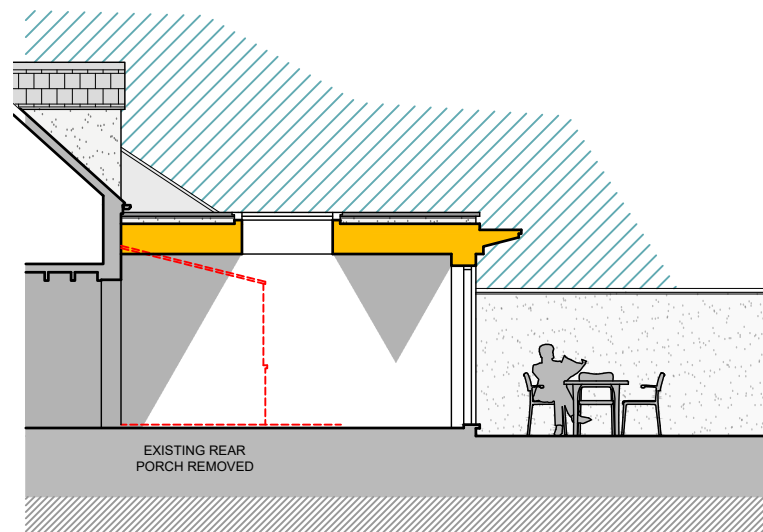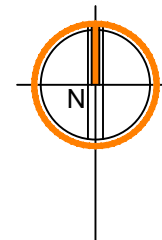 

SECTION A - A [SCALE 1:100]



Revision:
A. 30.09.2024 M.L. Site plan updated.
B. 03.10.2024 M.L. Drawing amended.

**Hill.Reading
Architects**

Chartered Architects, Coach House Studio, 34A Chamberlain
Street, Wells, BA5 2PJ

01749 689060
mail@hillreading.co.uk

Client Mr and Mrs B Dale

Job The White Cottage
Isca Road
Caerleon, Newport
NP18 1QG

Title Section, location and site plan as PROPOSED

Scale 1:100, 1:500, 1:1250 @ A3

Date May 2024

Drawn BW

Checked OH

Drg No H6875 / 101B