




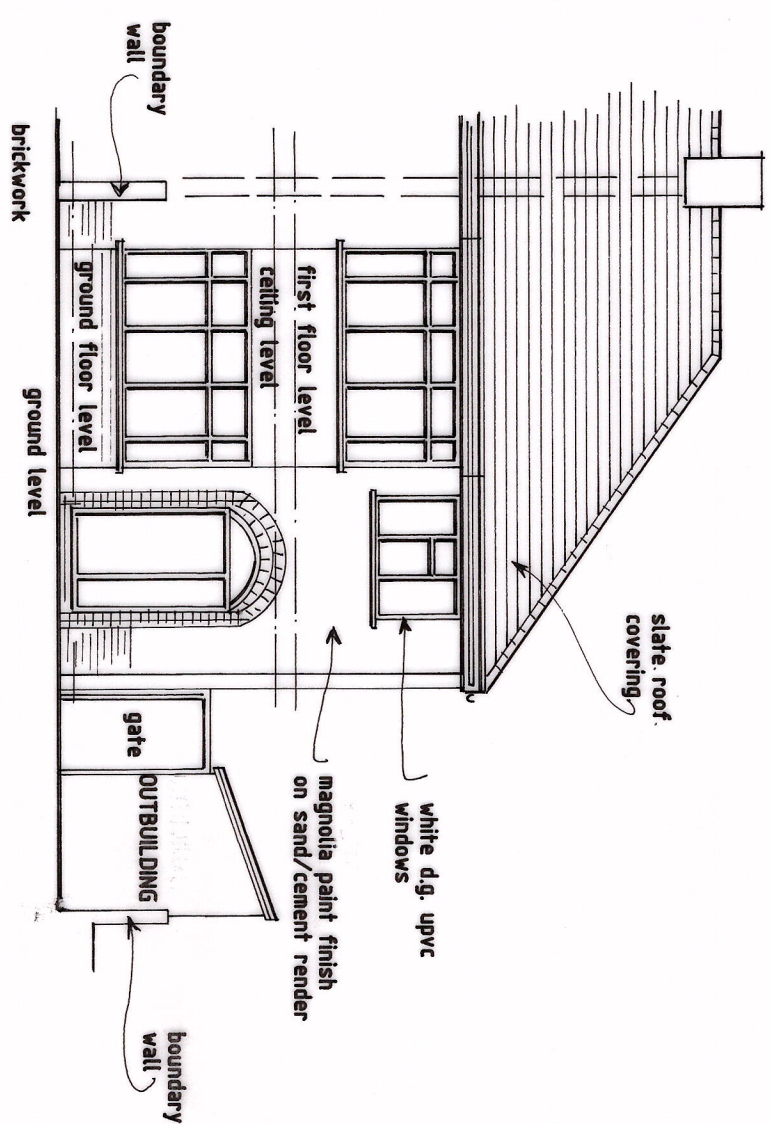


EXISTING FRONT ELEVATION

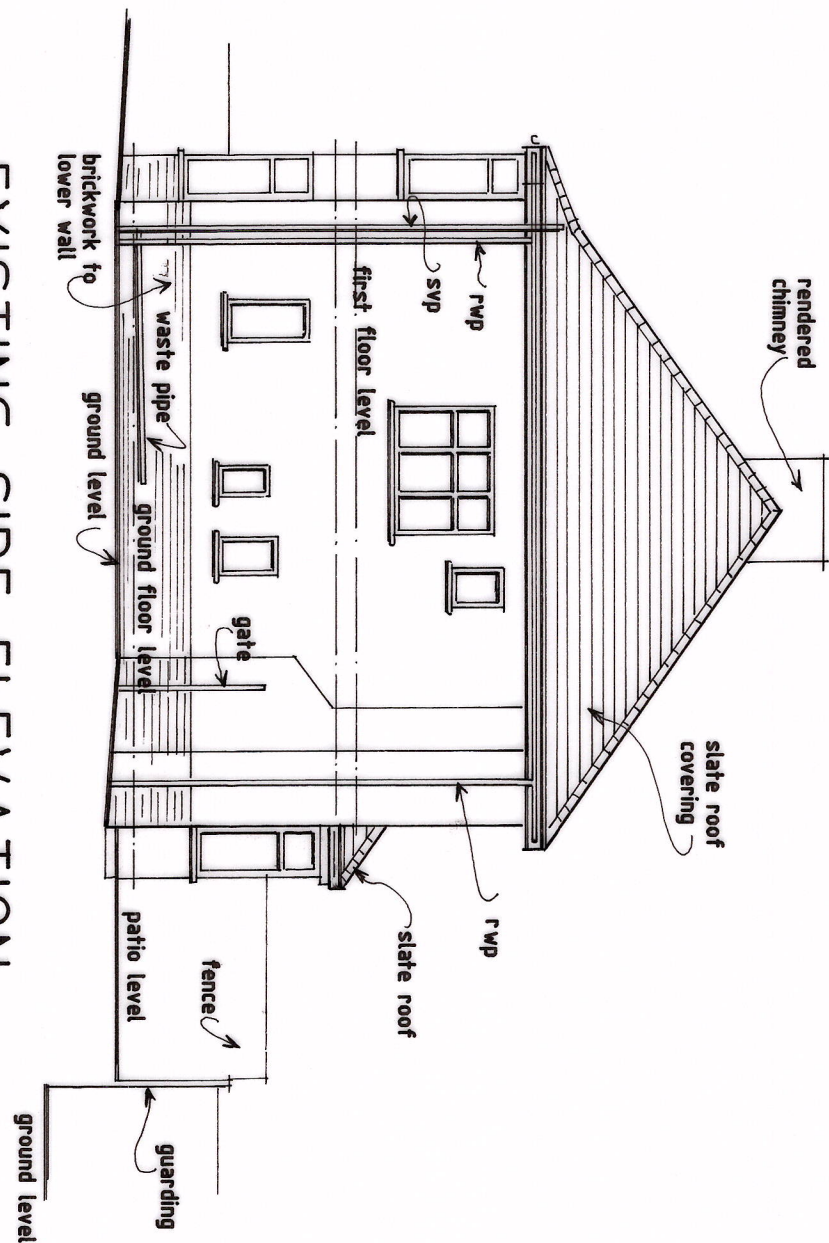


EXISTING SIDE ELEVATION
SCALE:1:100

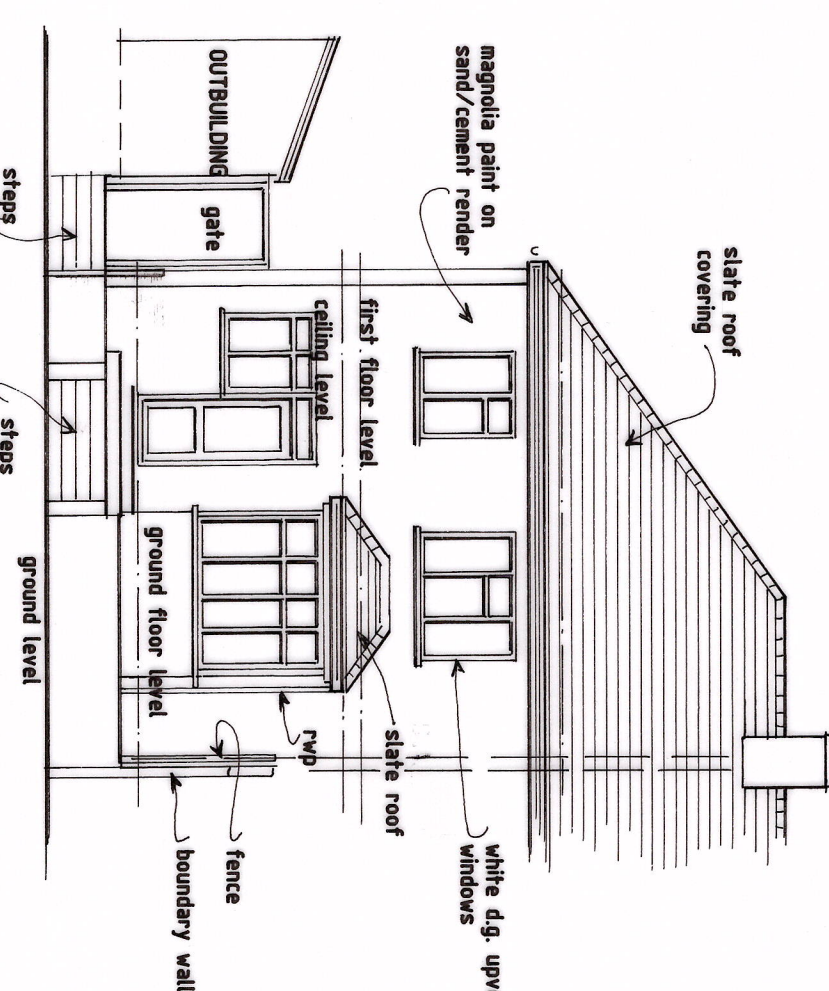



EXISTING REAR ELEVATION

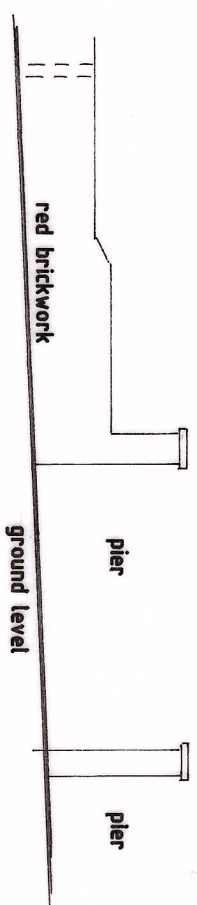


EXISTING FRONT GARDEN WALL ELEVATION

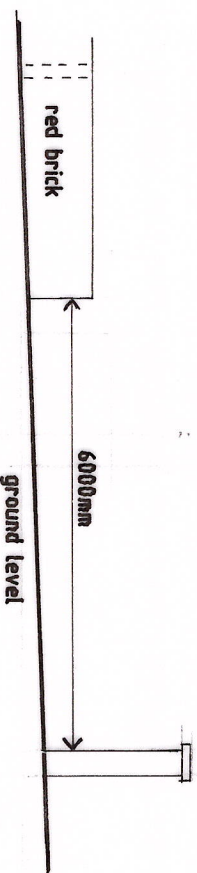

PROPOSED FRONT GARDEN WALL ELEVATION
SCALE:1:100

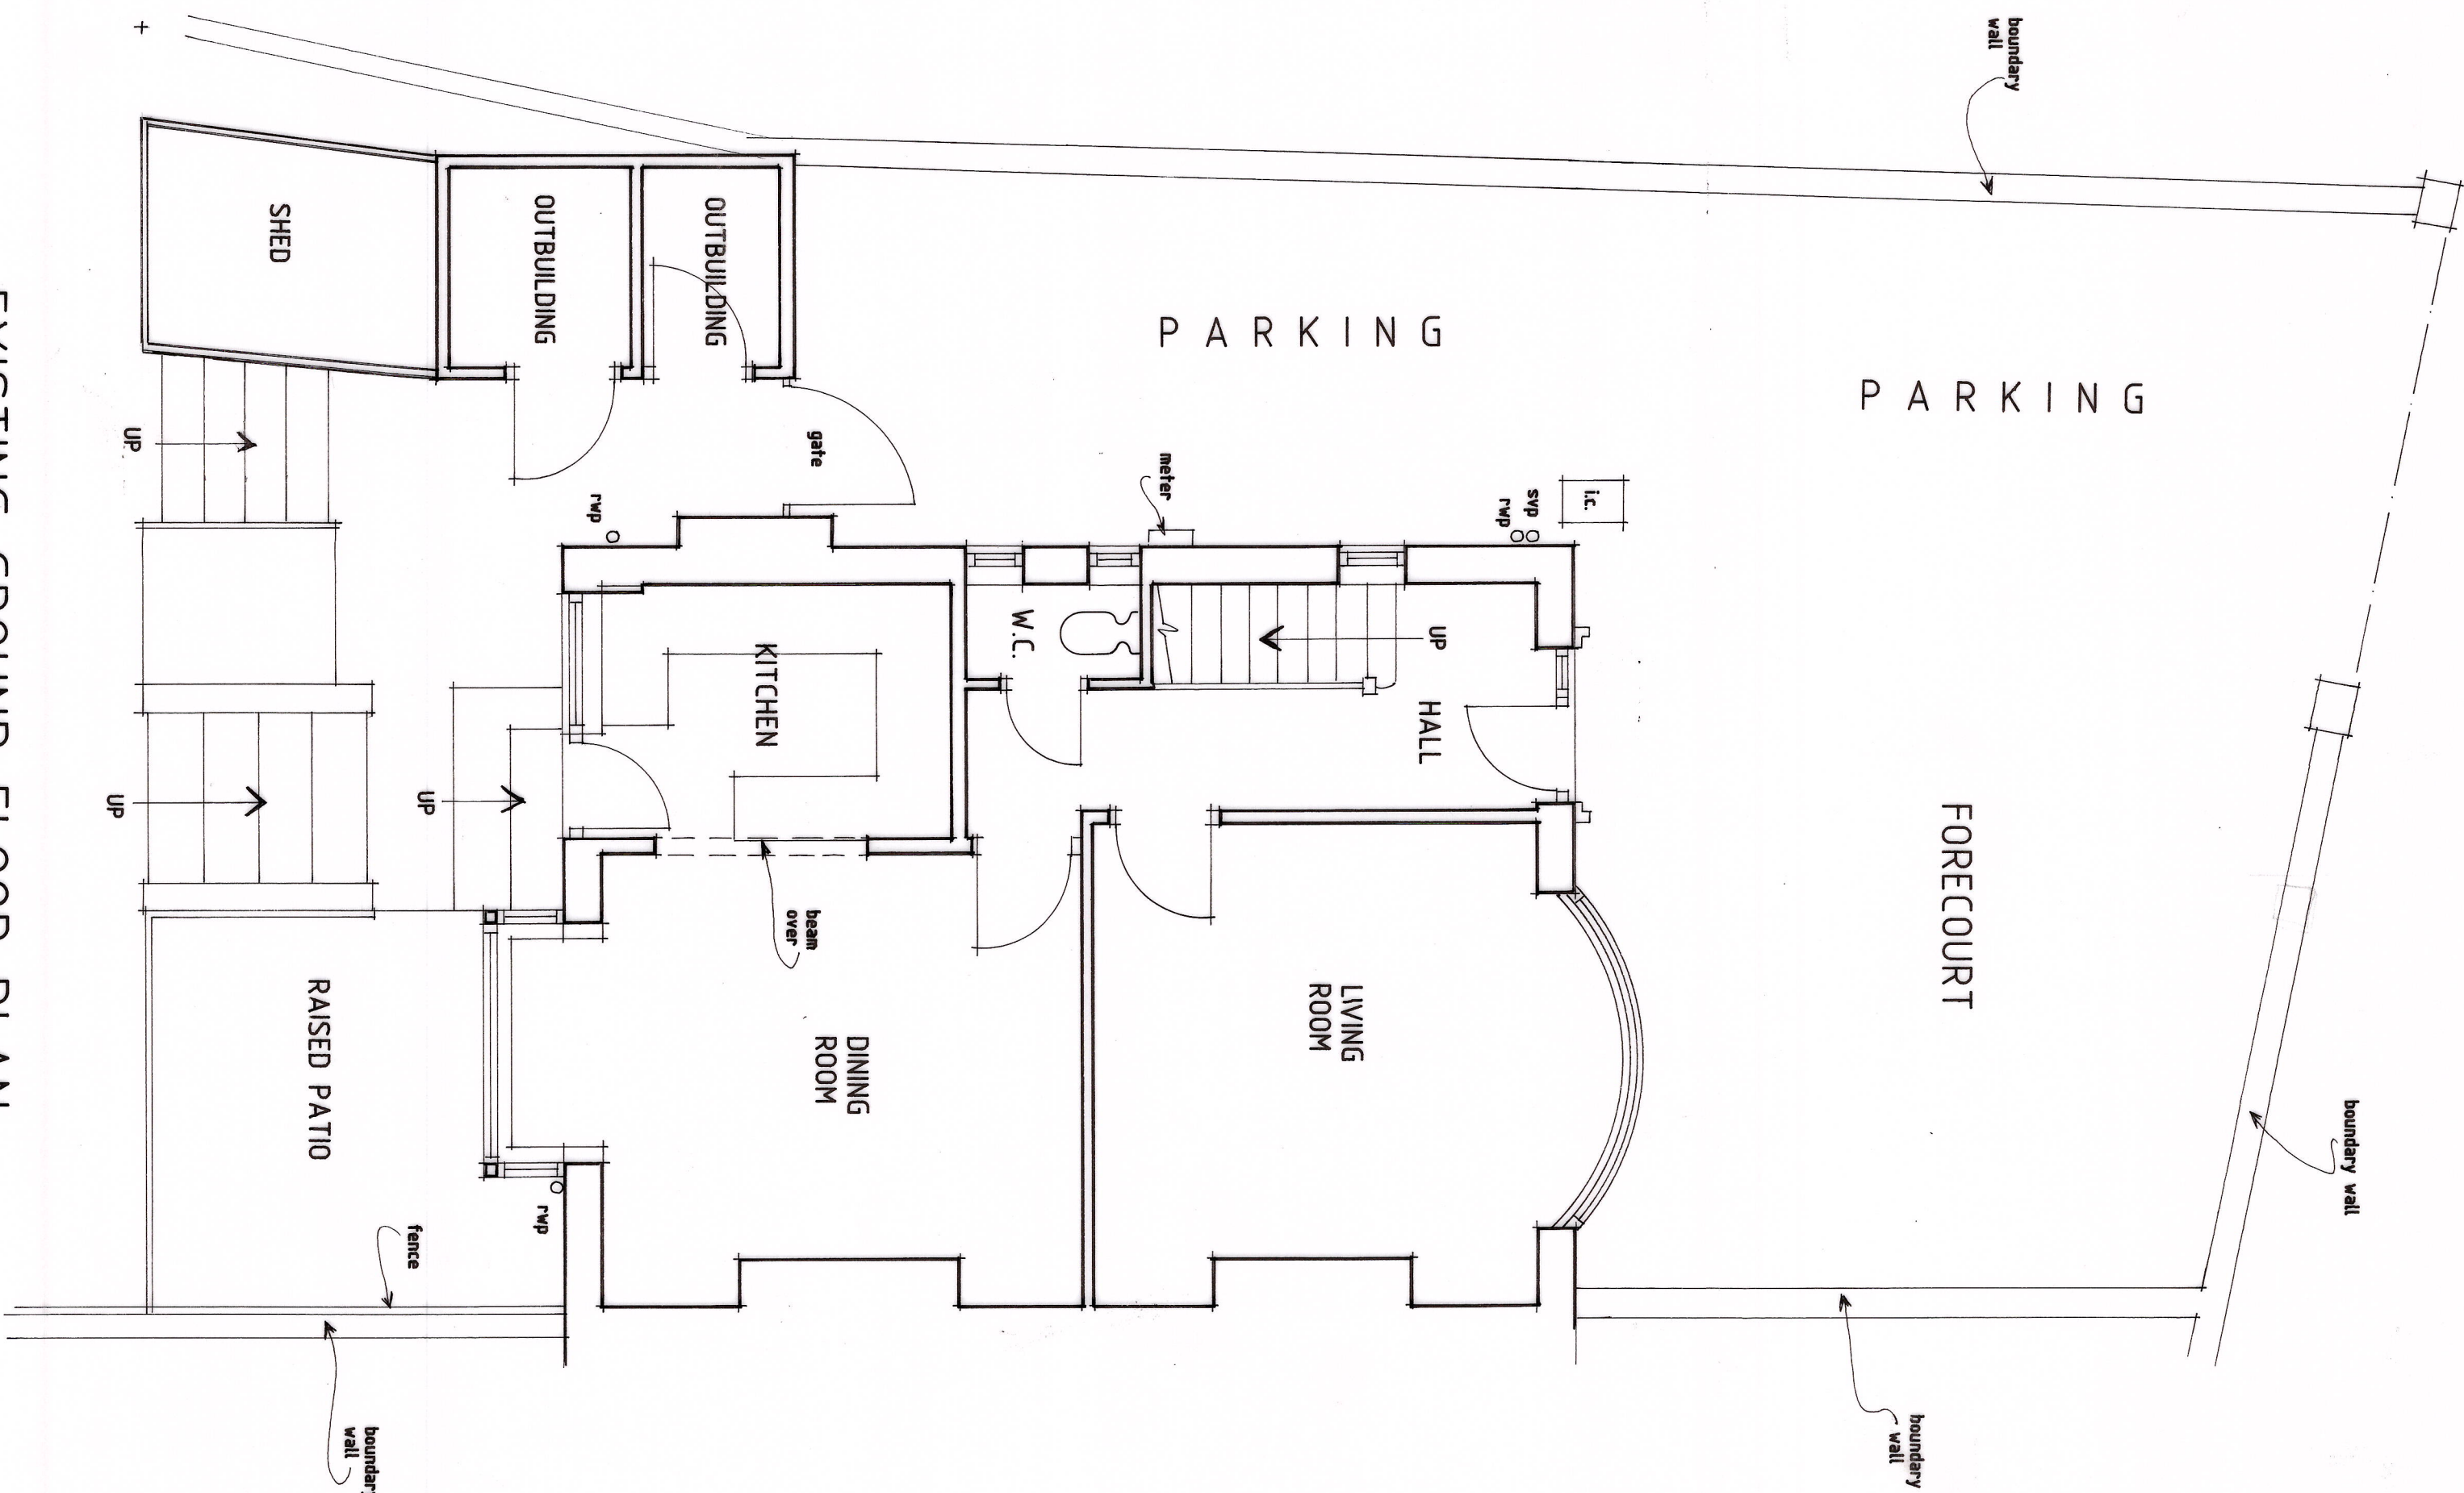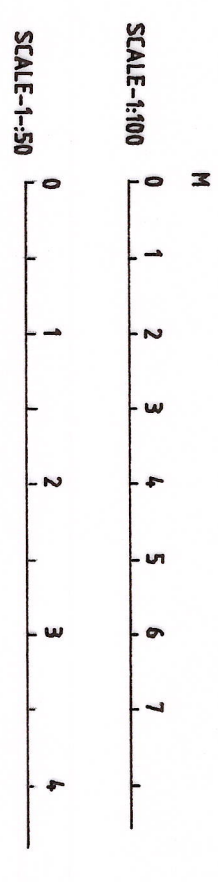


EXISTING GROUND FLOOR PLAN

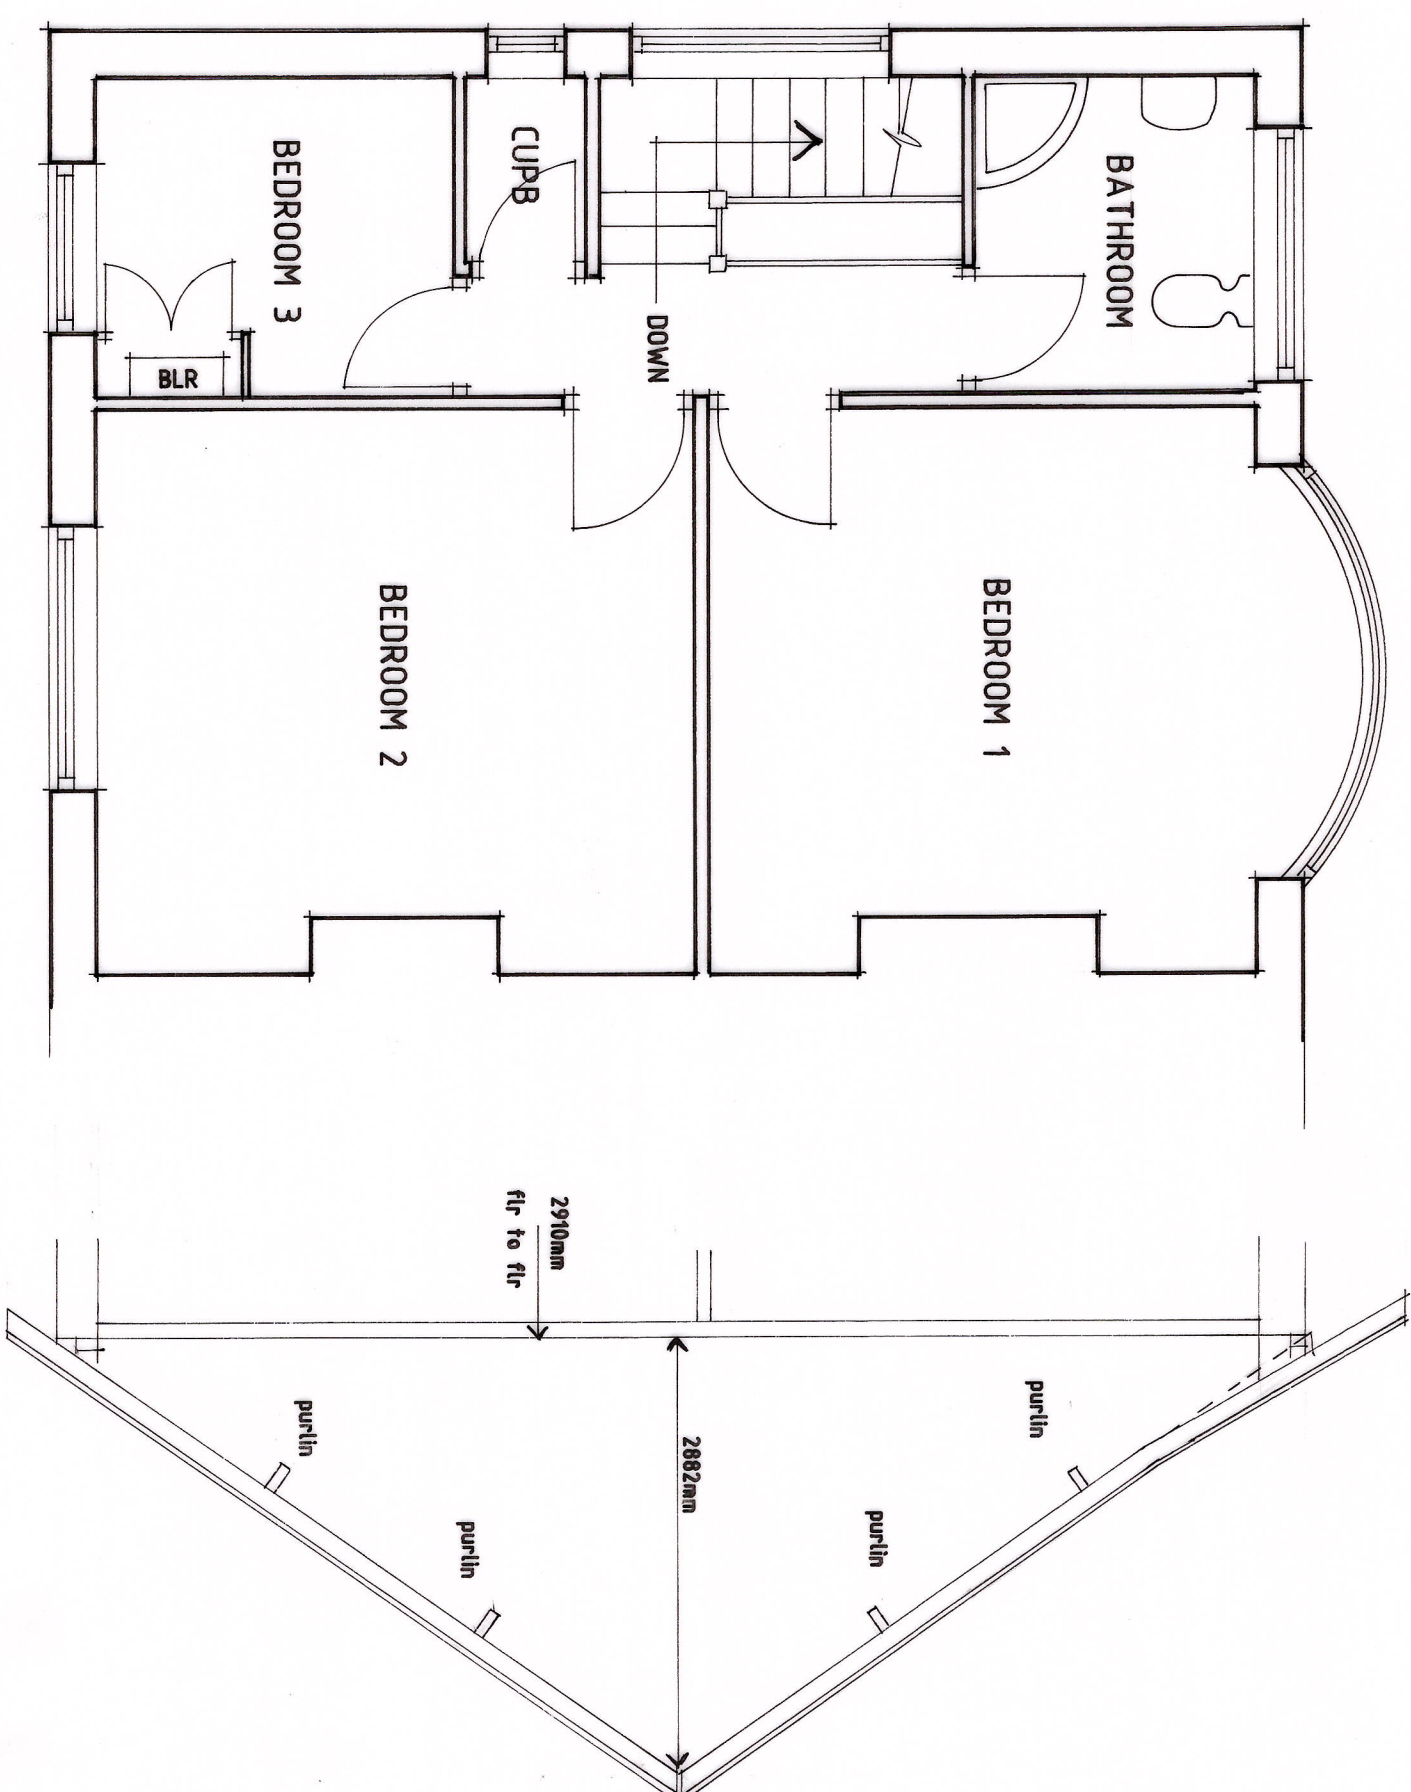

EXISTING FIRST FLOOR PLAN
SCALE:1:50

EXISTING SECTION

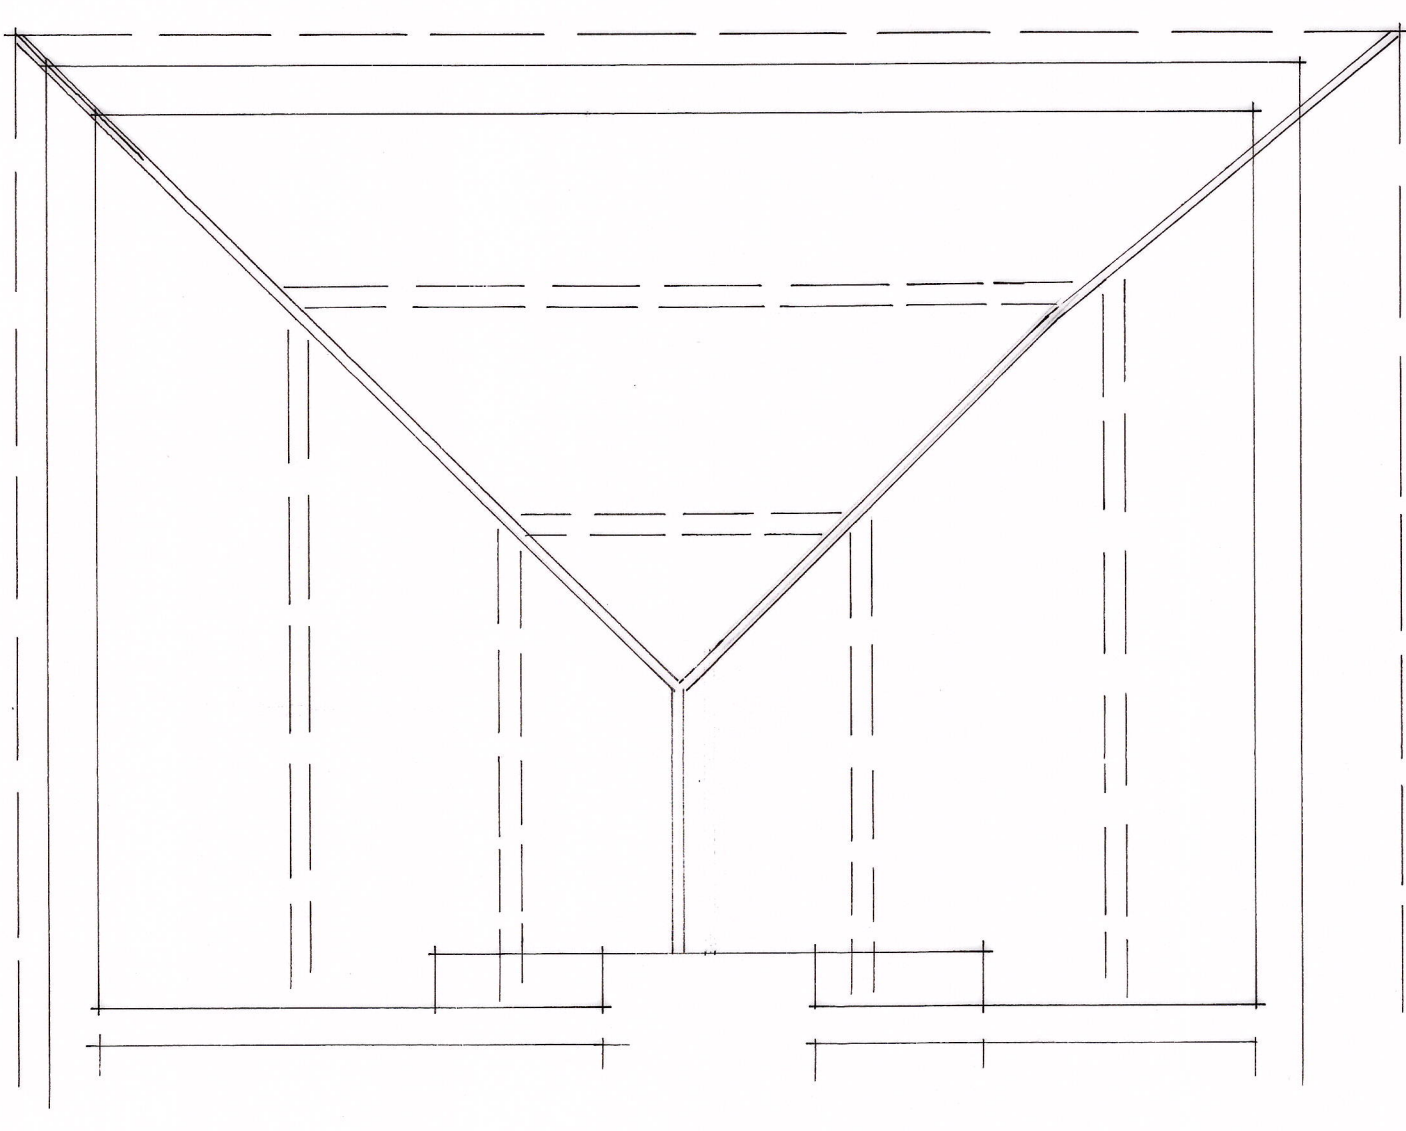

Revisions

Ref Date Description

K.W. DORRINGTON MCAI MCABE
ARCHITECTURAL ASSOCIATES
Tel:(01633) 857566

PROPOSED EXTENSIONS / ALTERATIONS
TO SIDE AND REAR OF -
31, ELAINE CRESCENT,
NEWPORT, NP19 7LD.

EXISTING

date: SEPTEMBER 2025

scale: PLANS:1:50 & ELEVATIONS:1:100 AT A1

drawing number:
KD2033/1