


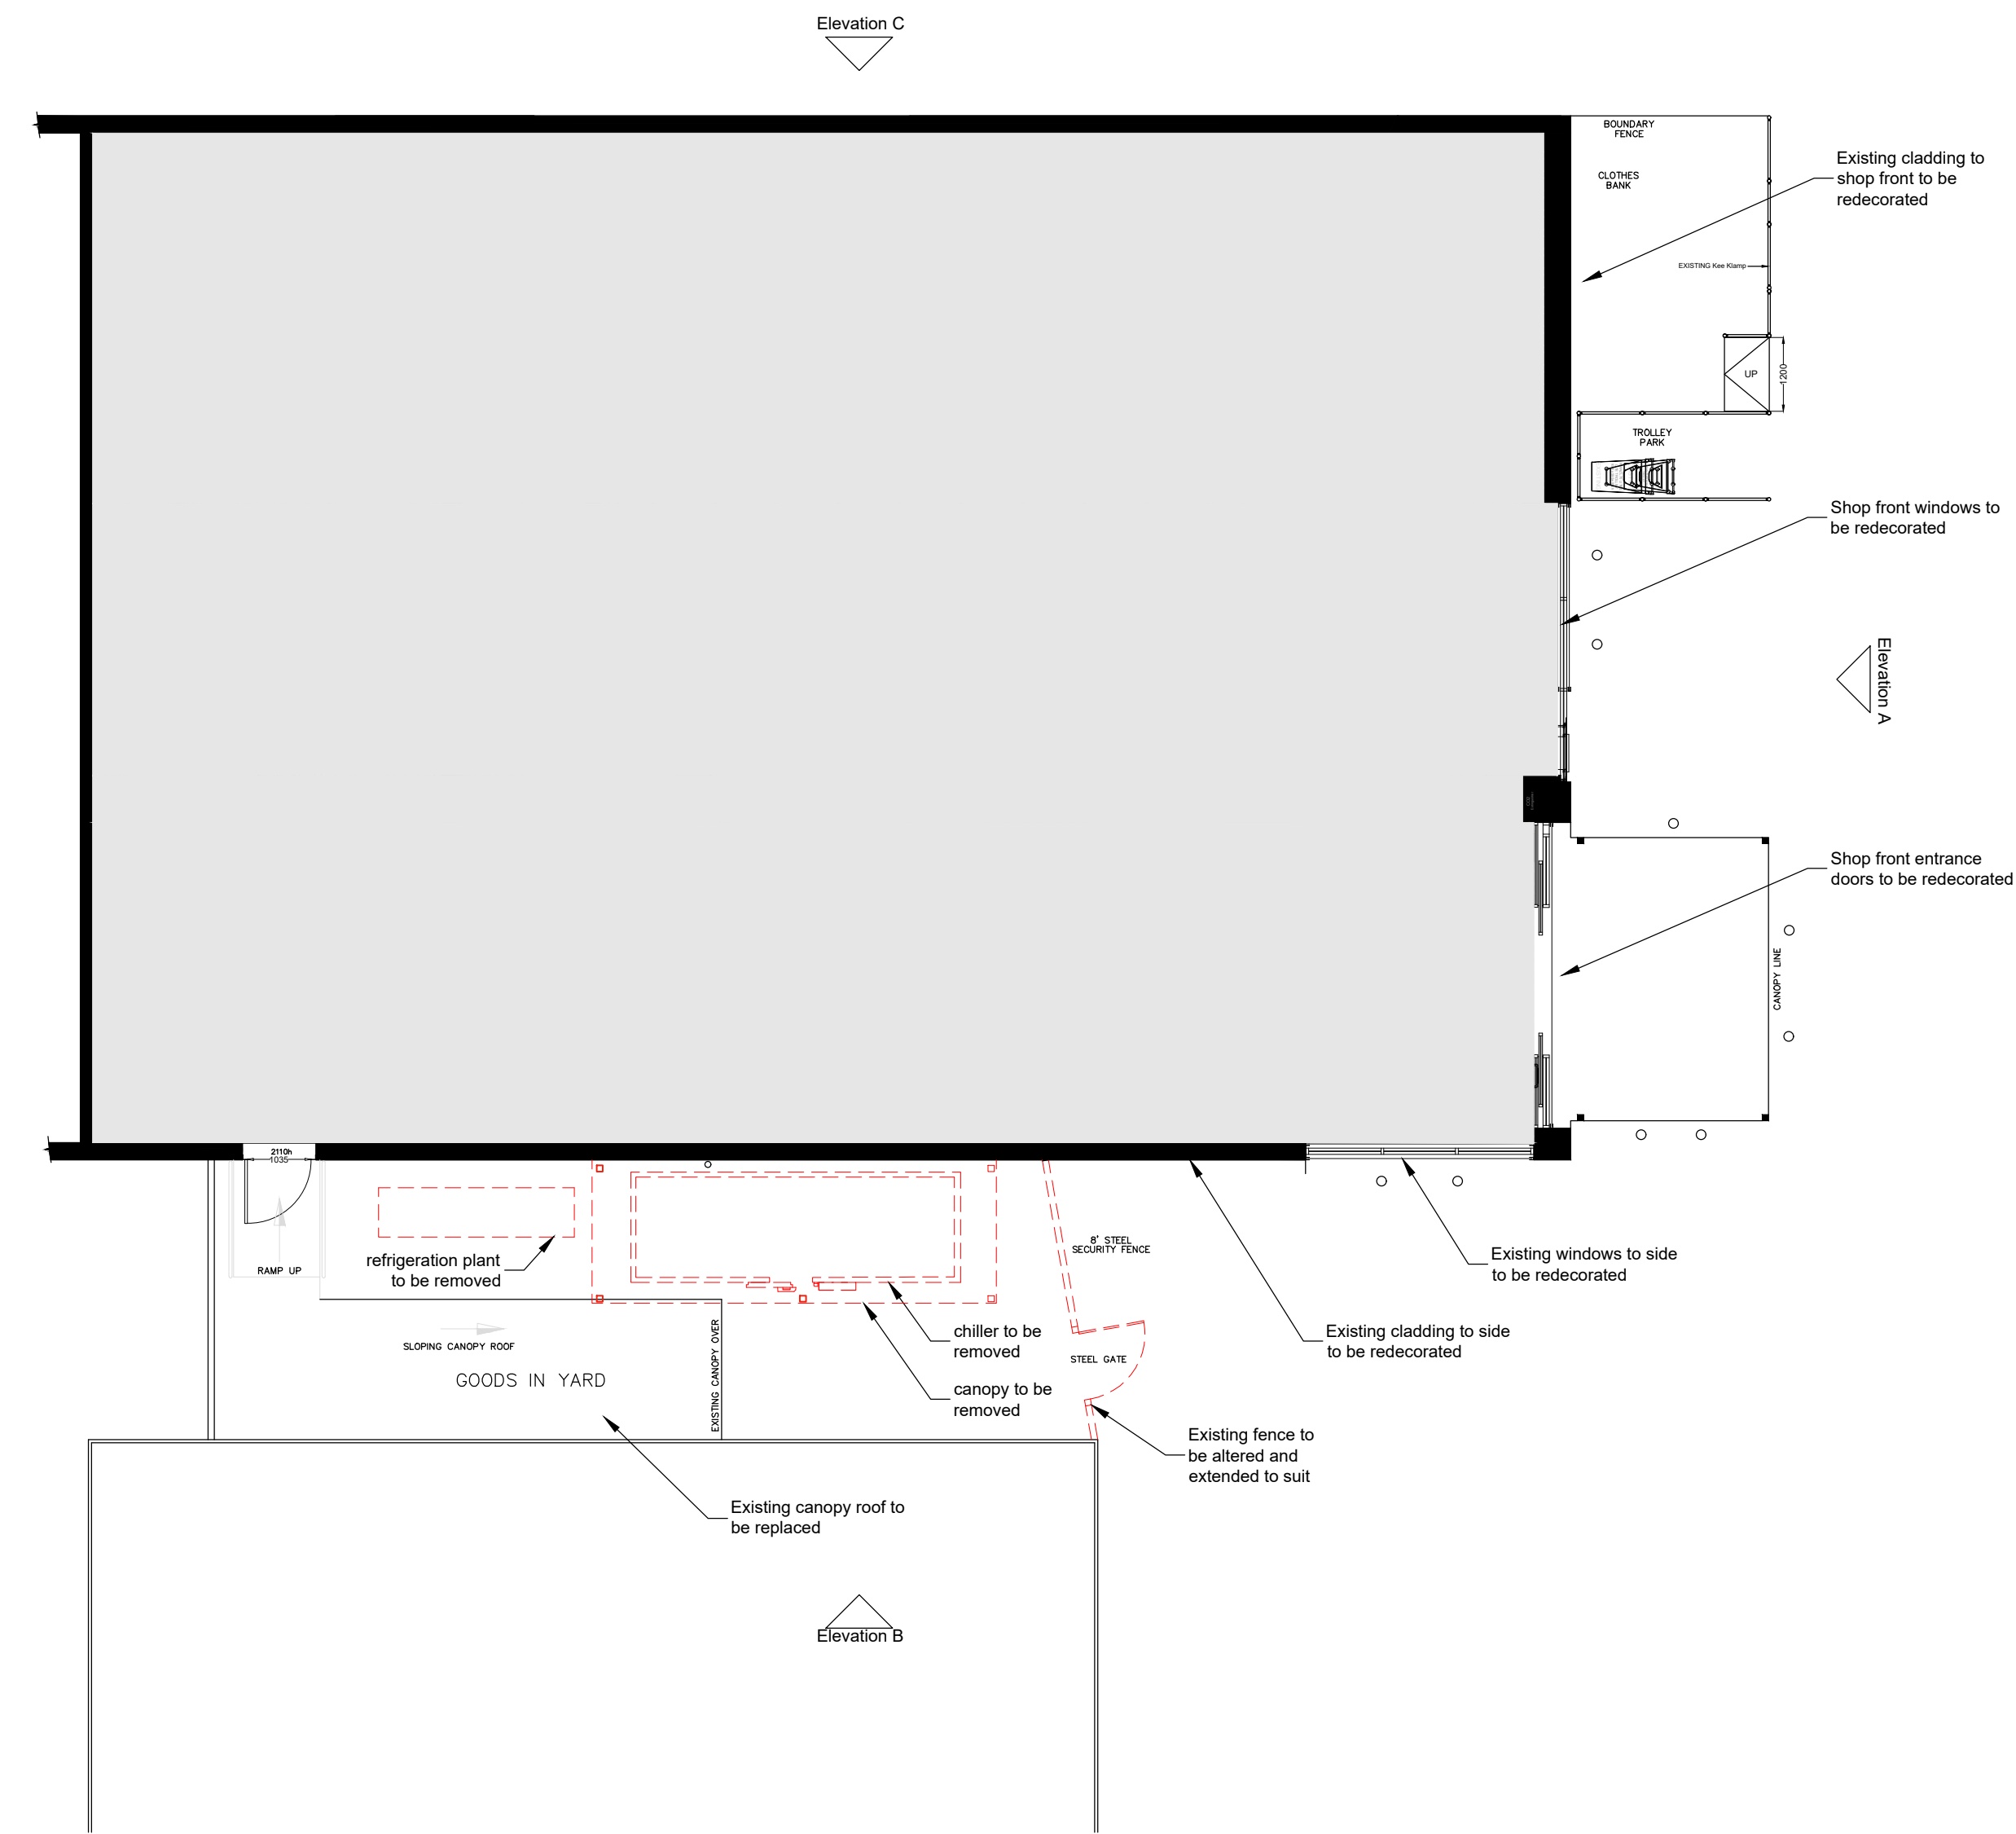


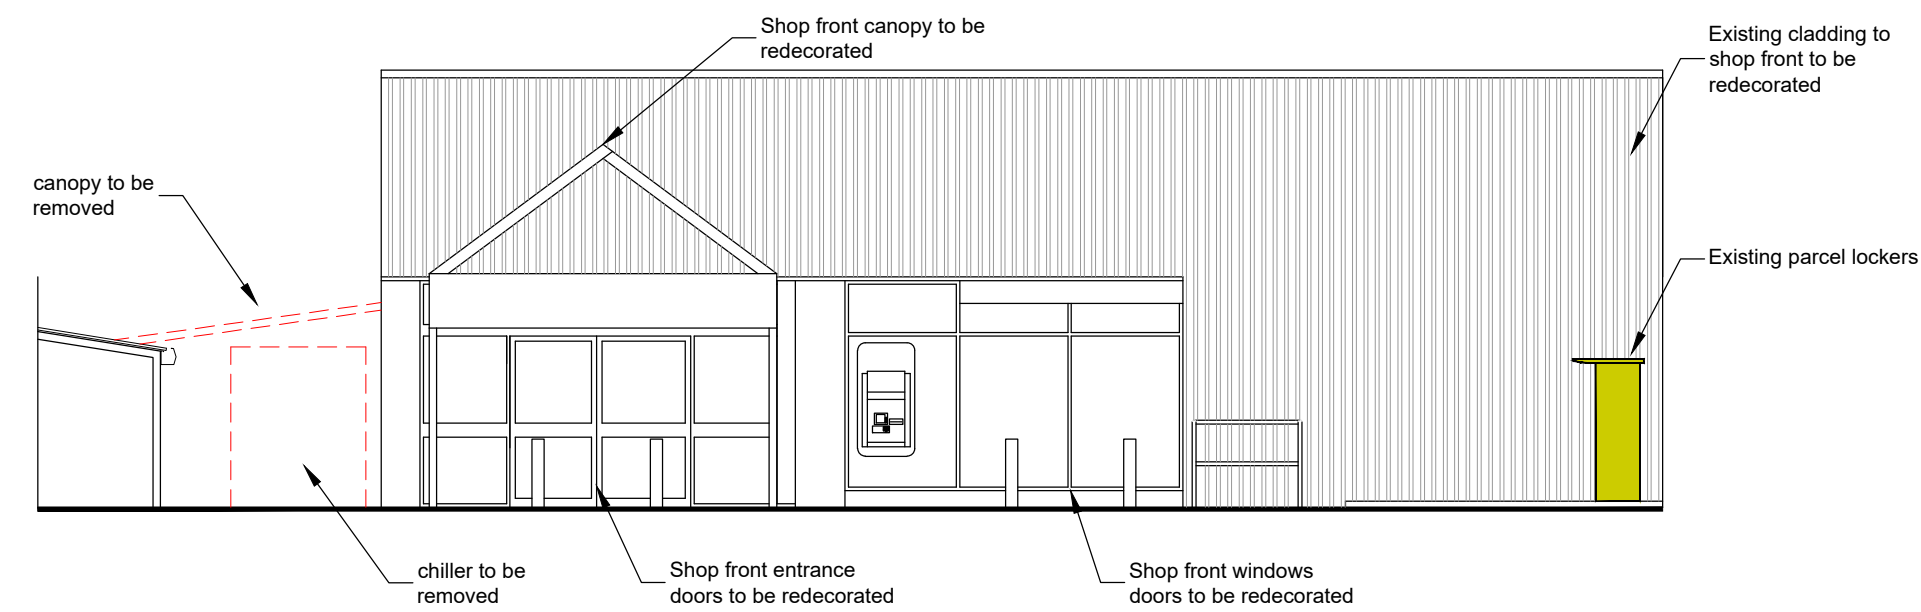


Existing Floor Plan @ 1:100

 



Existing Elevation A @ 1:100

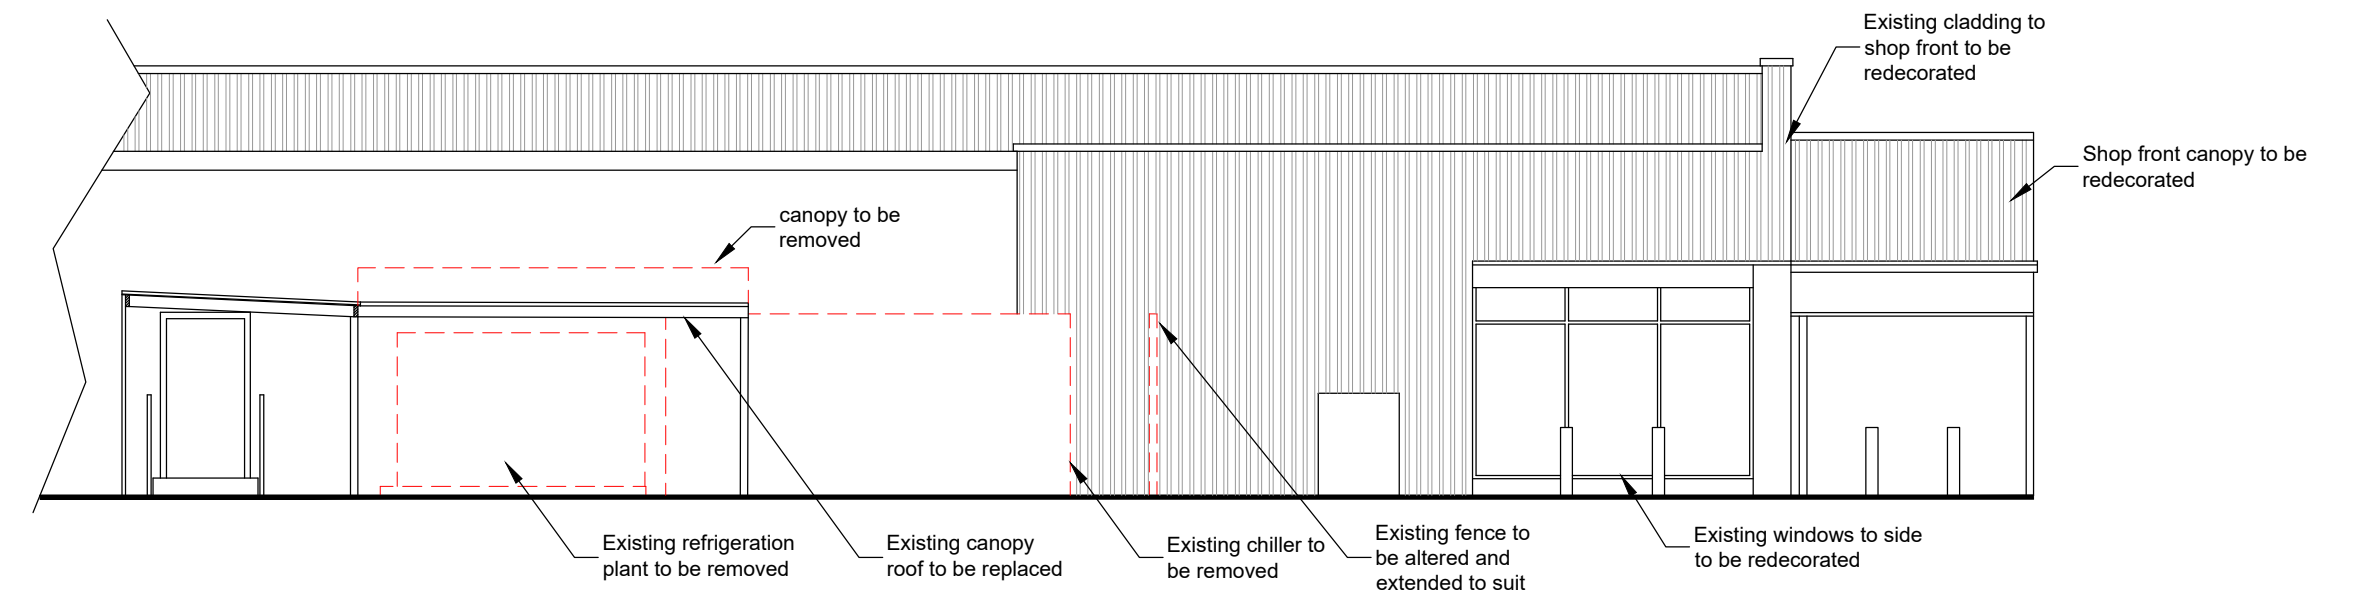


Existing Elevation B @ 1:100

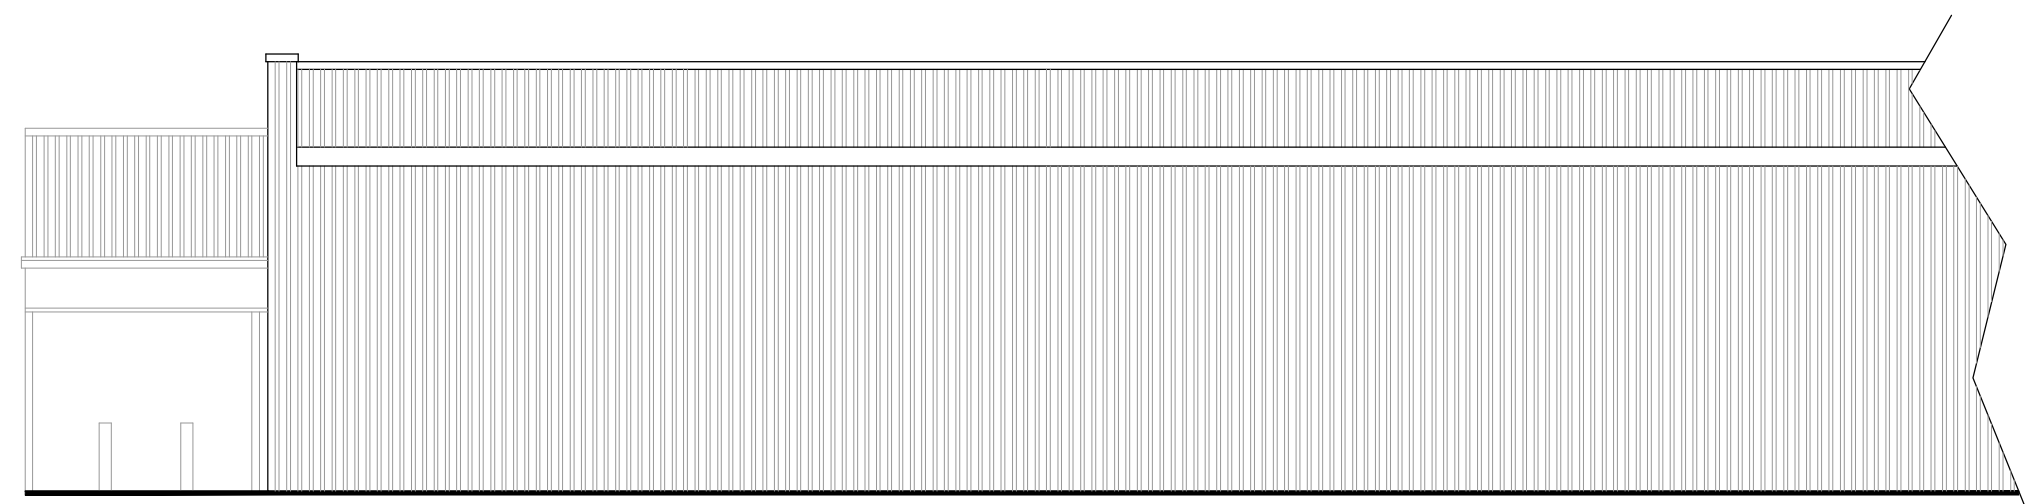



Existing Elevation C @ 1:100

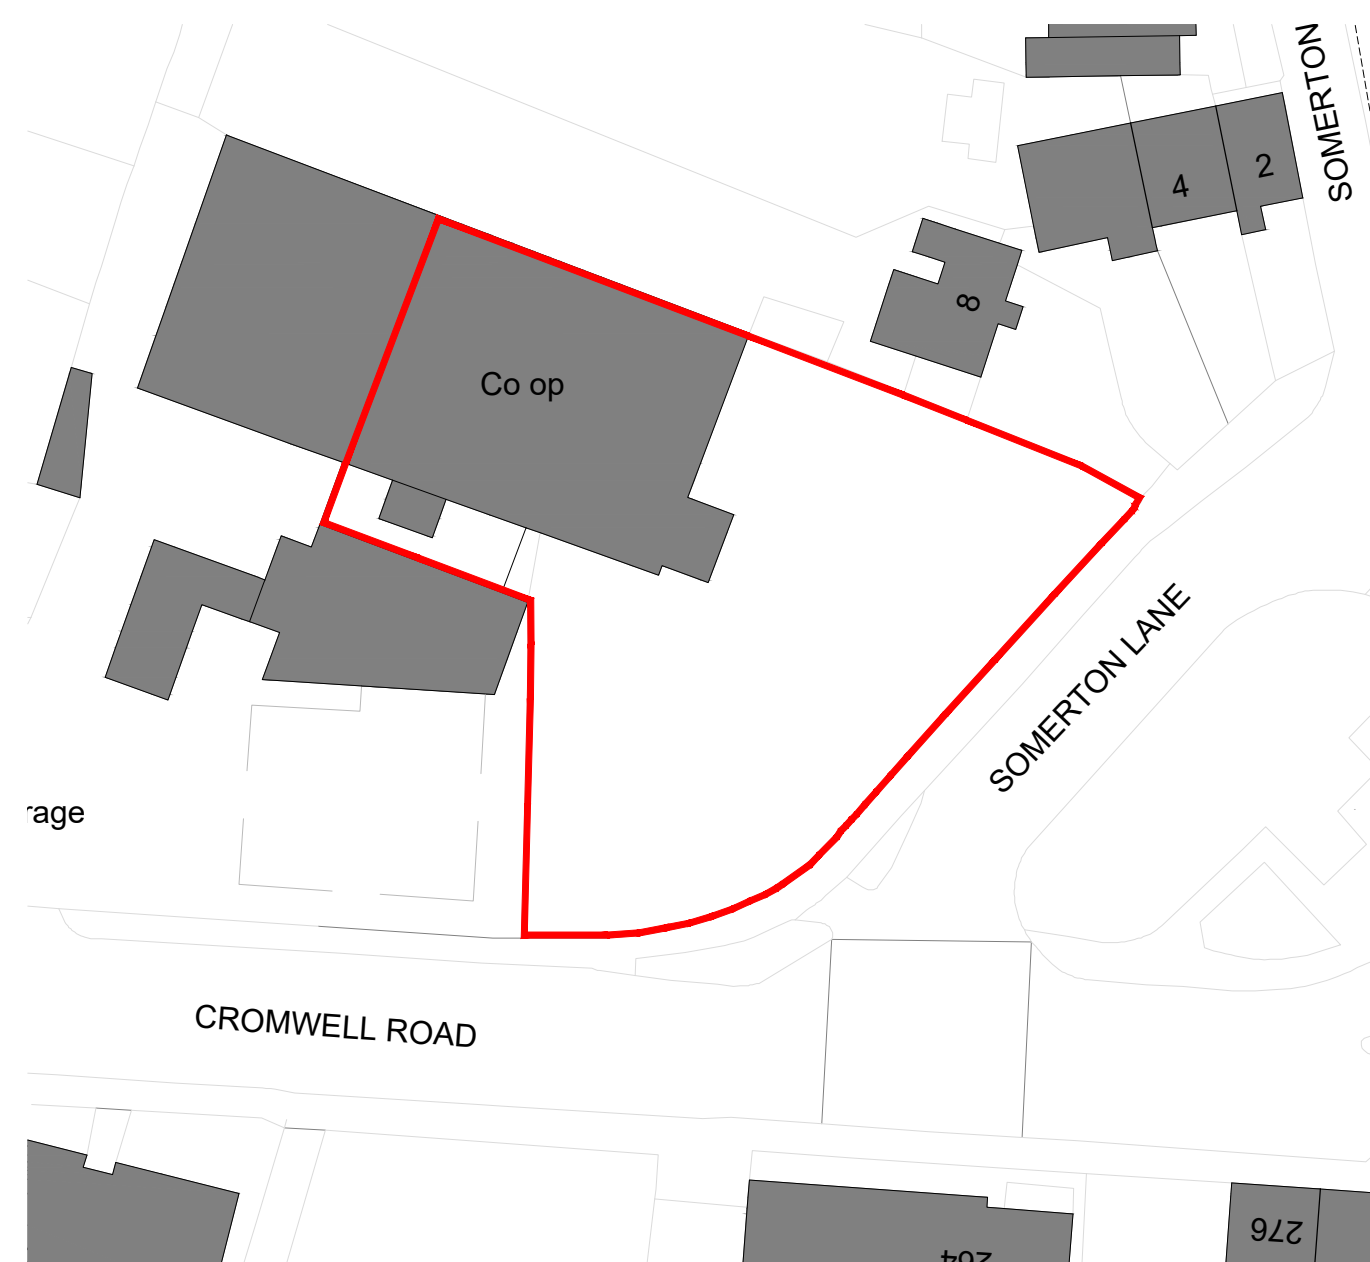 

Site Plan @ 1:500 (Block Plan)

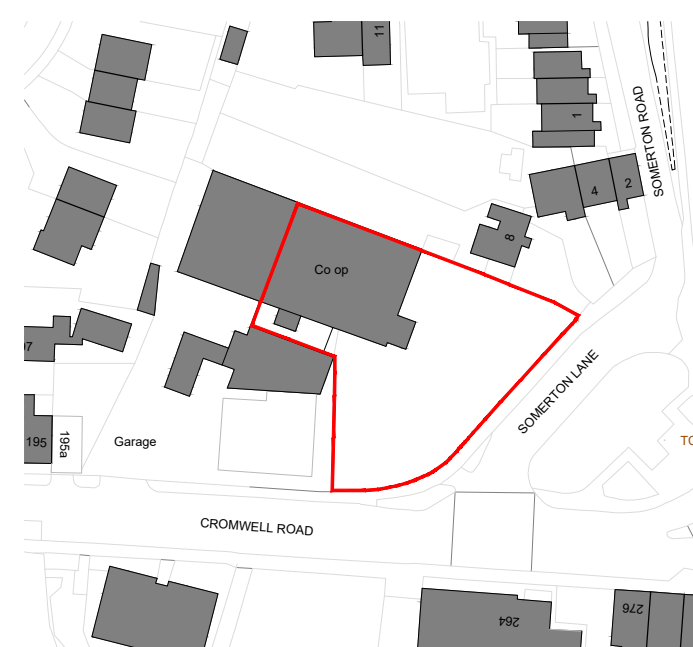

Location Plan @ 1:1250

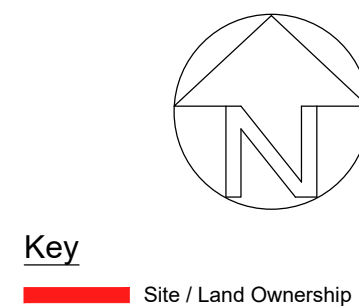 

P1 Planning Permission	15/09/25	WD	CS
Revision	Date	By	Chk
All dimensions to be verified on site, and the Architect informed of any discrepancy. All drawings and specifications should be read in conjunction with the Health and Safety Plan; all conflicts should be reported to the appointed Principal Designer.			

Somerton - CO OP Refit
Cornwell Road, Newport, Gwent, NP19 0HT

Sheet Name: Existing Plans and Elevations

Purpose of issue: Planning Status: -

Date: SEP 25 Checked by: DH

Drawn by: WD Scale @ A1: As Shown

Project No: 8816.75 Revision: P1

Drawing No: 8816.75-BOW-A1-01-DR-A-0001

