



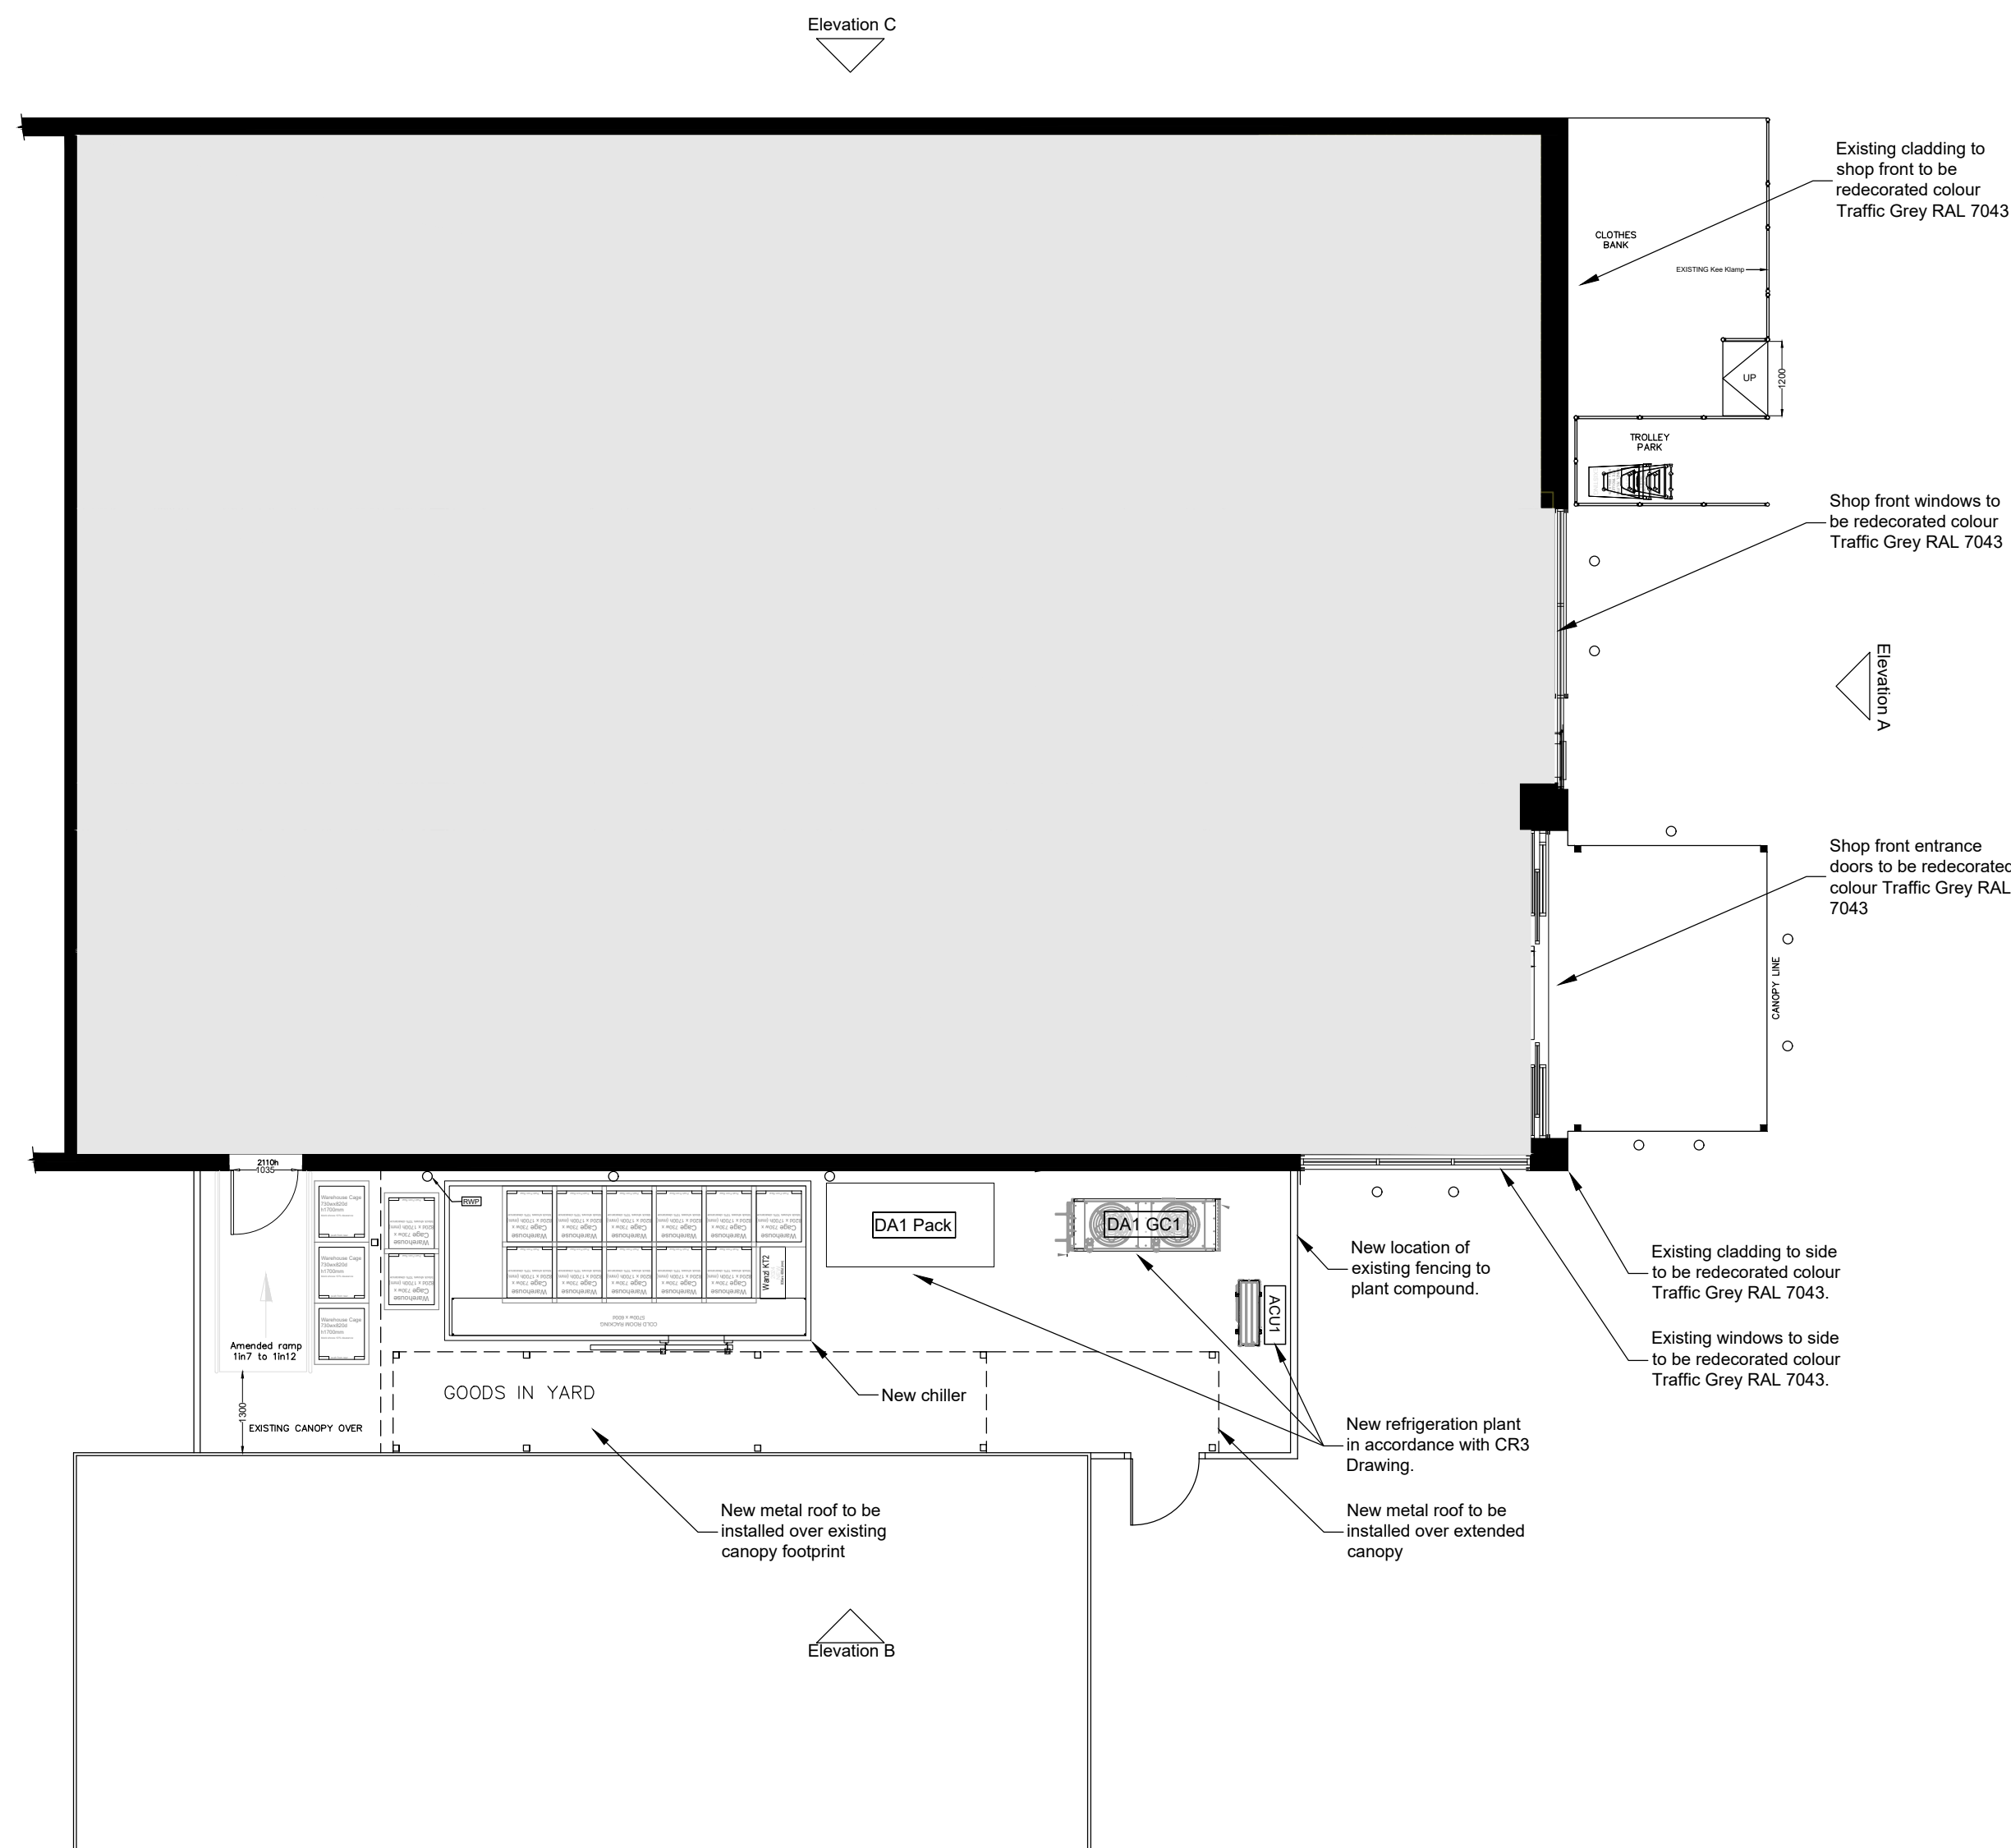


Proposed Floor Plan @ 1:100


Scale Bar
0M 1M 2M 3M 4M 5M
1:100

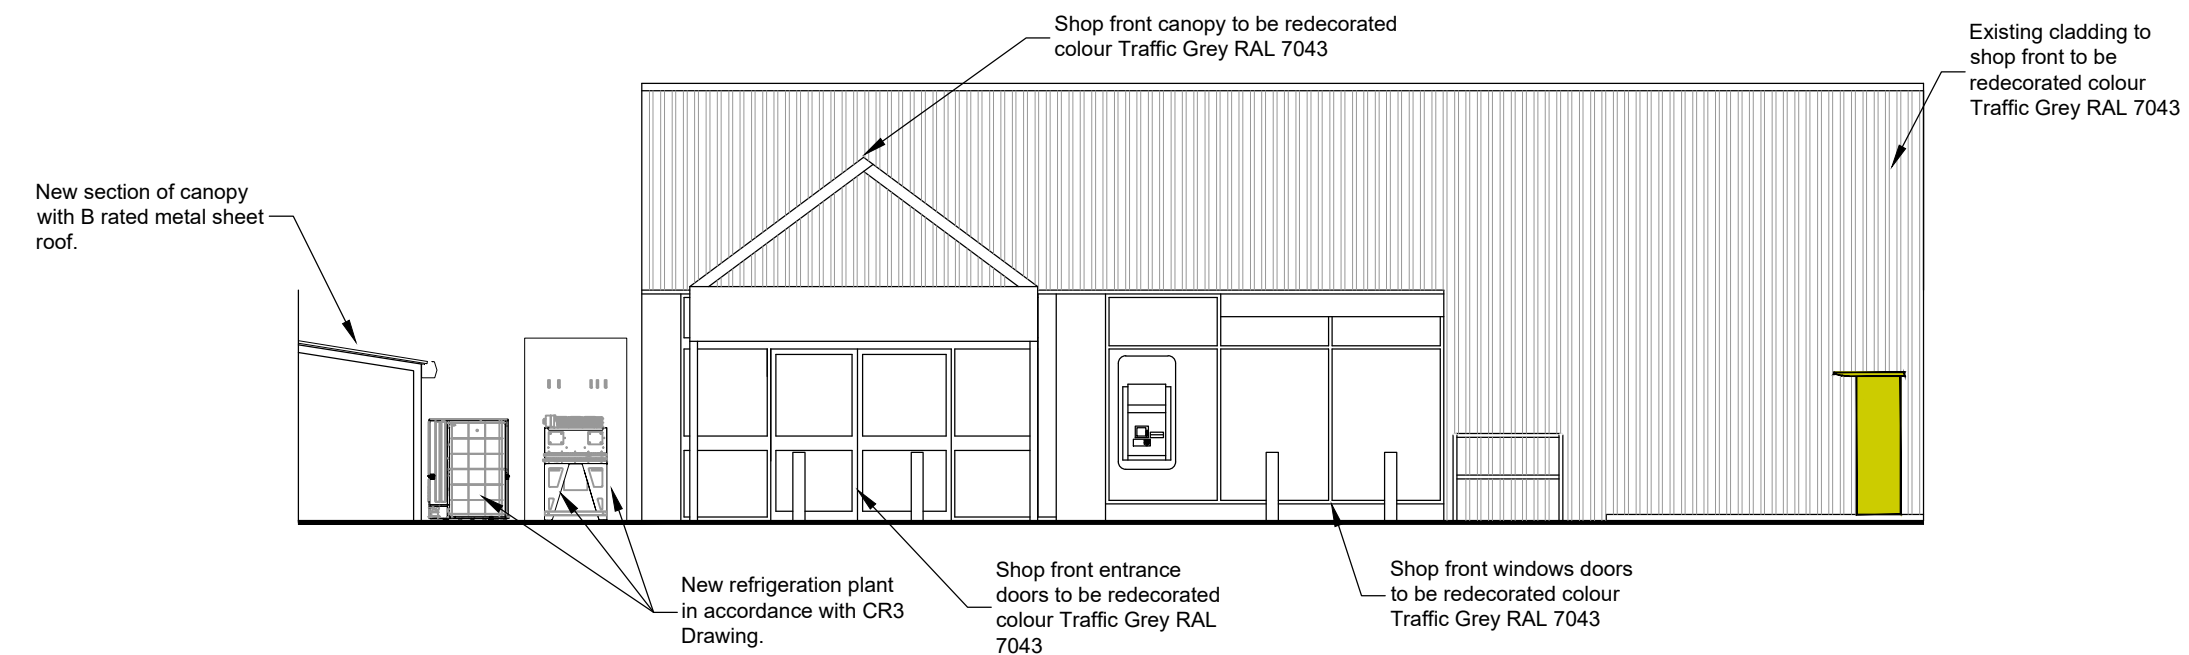

Proposed Elevation A @ 1:100

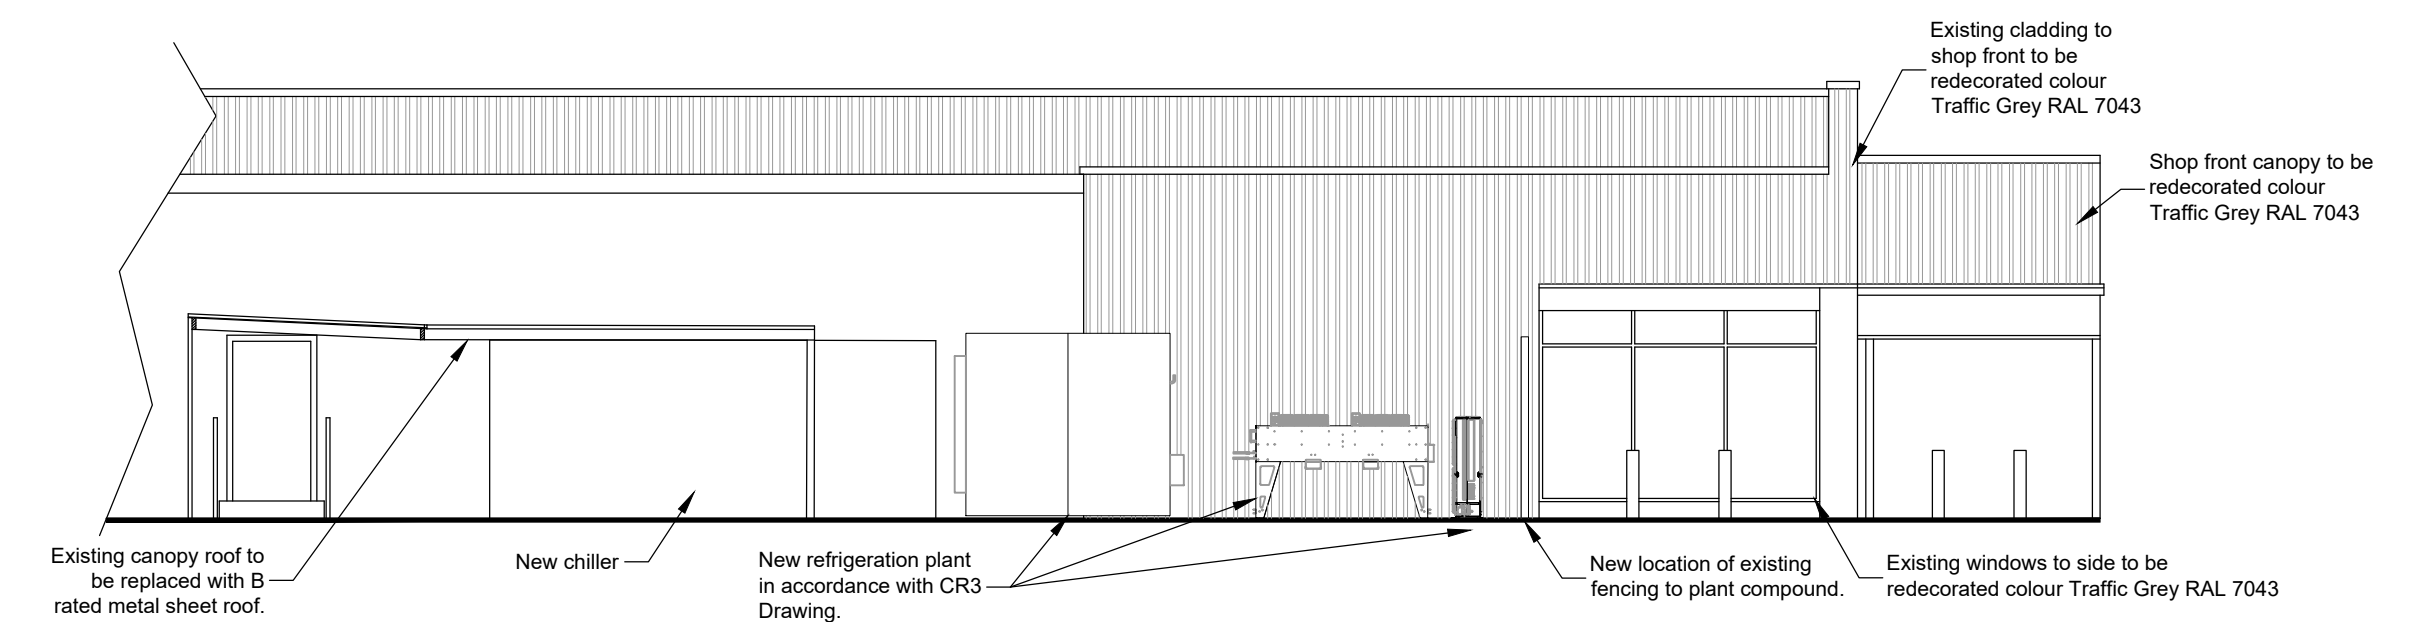

Proposed Elevation B @ 1:100

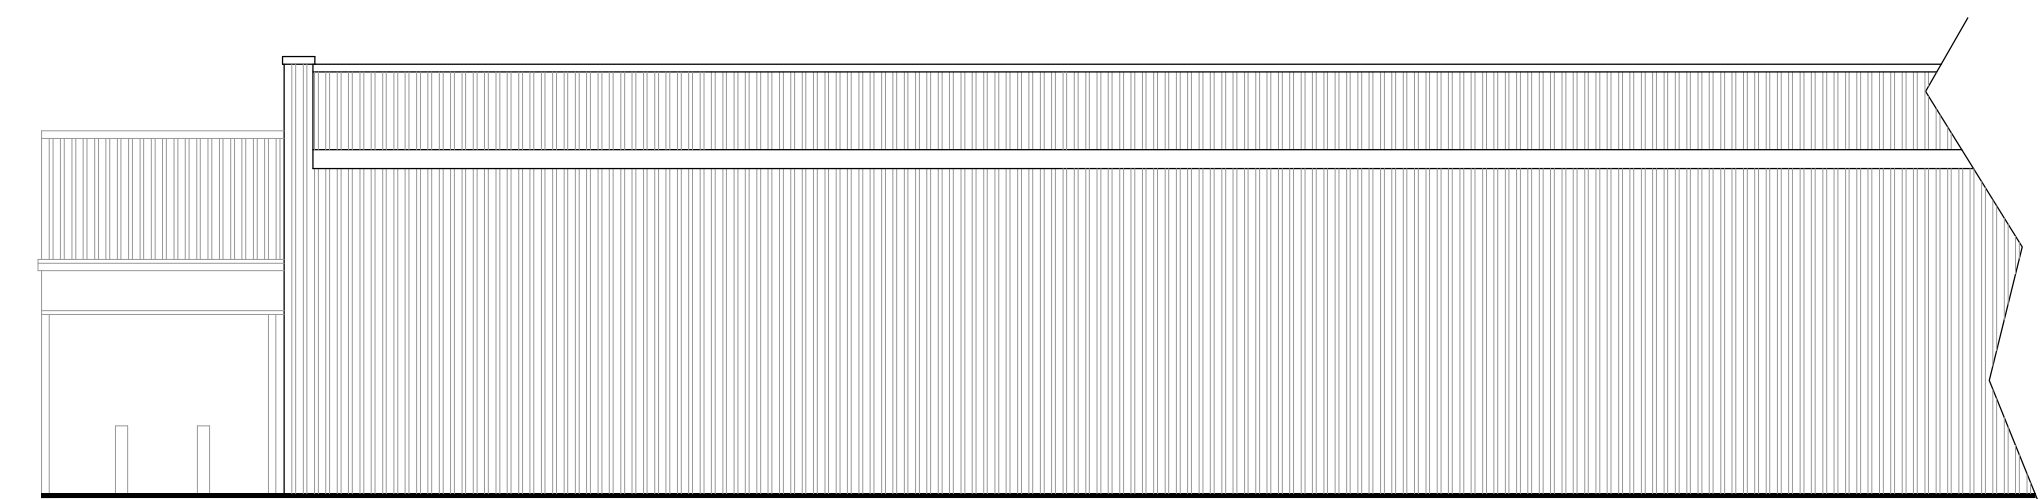

Proposed Elevation C @ 1:100 (No Change)

P1	Planning Permission	15/09/25	WD	CS
Revision	Date	By	Chk	

All dimensions to be verified on site, and the Architect informed of any discrepancy. All drawings and specifications should be read in conjunction with the Health and Safety Plan; all conflicts should be reported to the appointed Principal Designer.

Somerton - CO OP Refit
Cornwell Road, Newport, Gwent, NP19 0HT

Sheet Name: Proposed Plans and Elevations

Purpose of issue: Planning Status: -

Date: SEP 25 Checked by: DH

Drawn by: WD Scale @ A1: As Shown

Project No: 8816.75 Revision: P1

Drawing No : 8816.75-BOW-A1-01-DR-A-0002

