




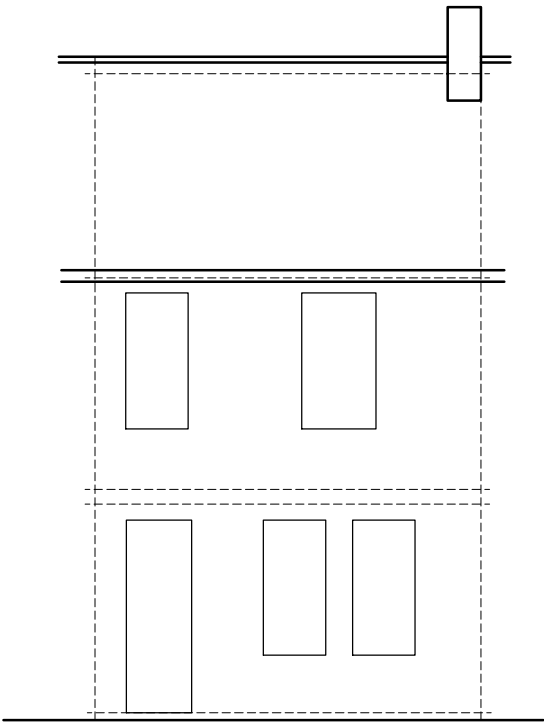


Existing Front Elevation

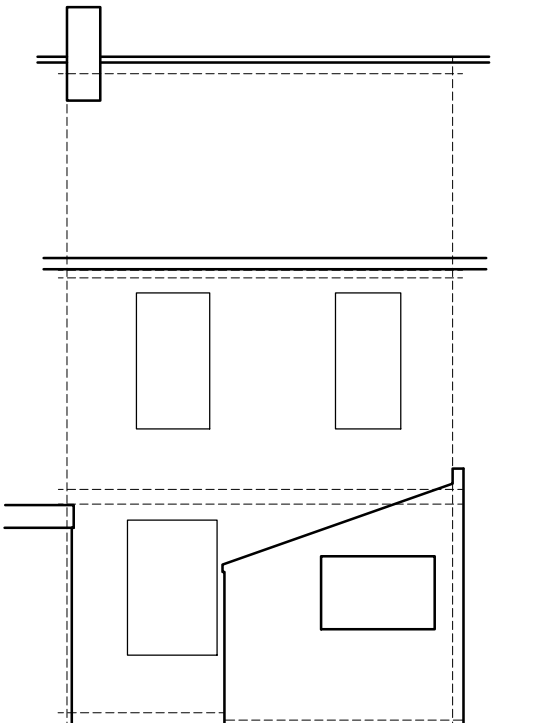


Existing Rear Elevation

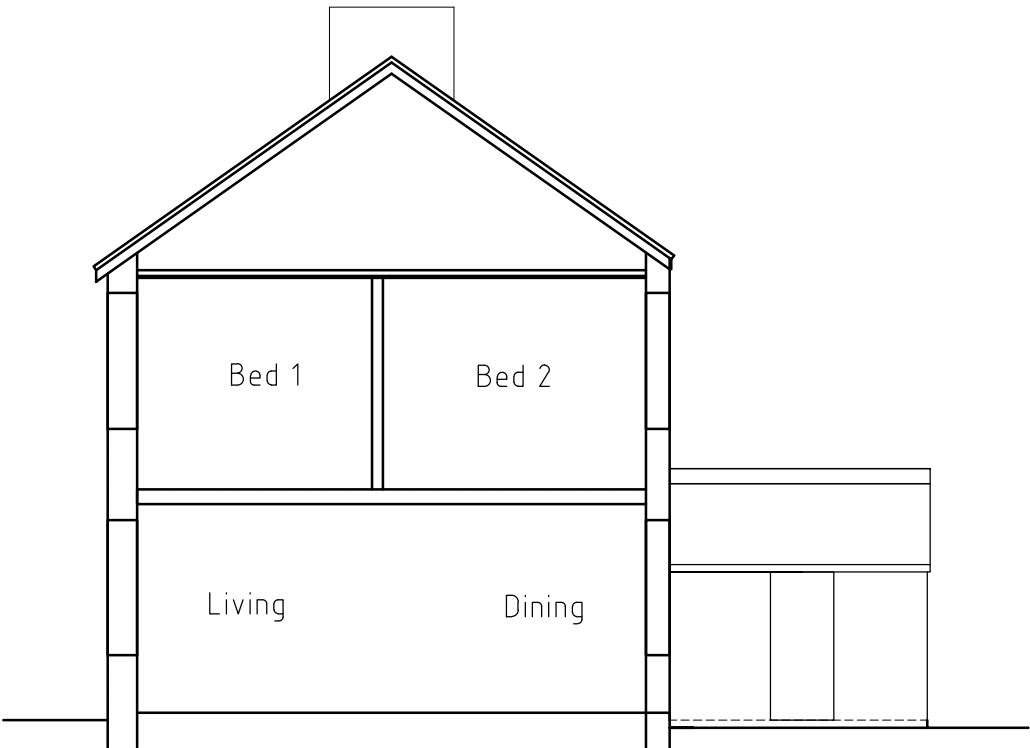


Existing Side Elevation/Section

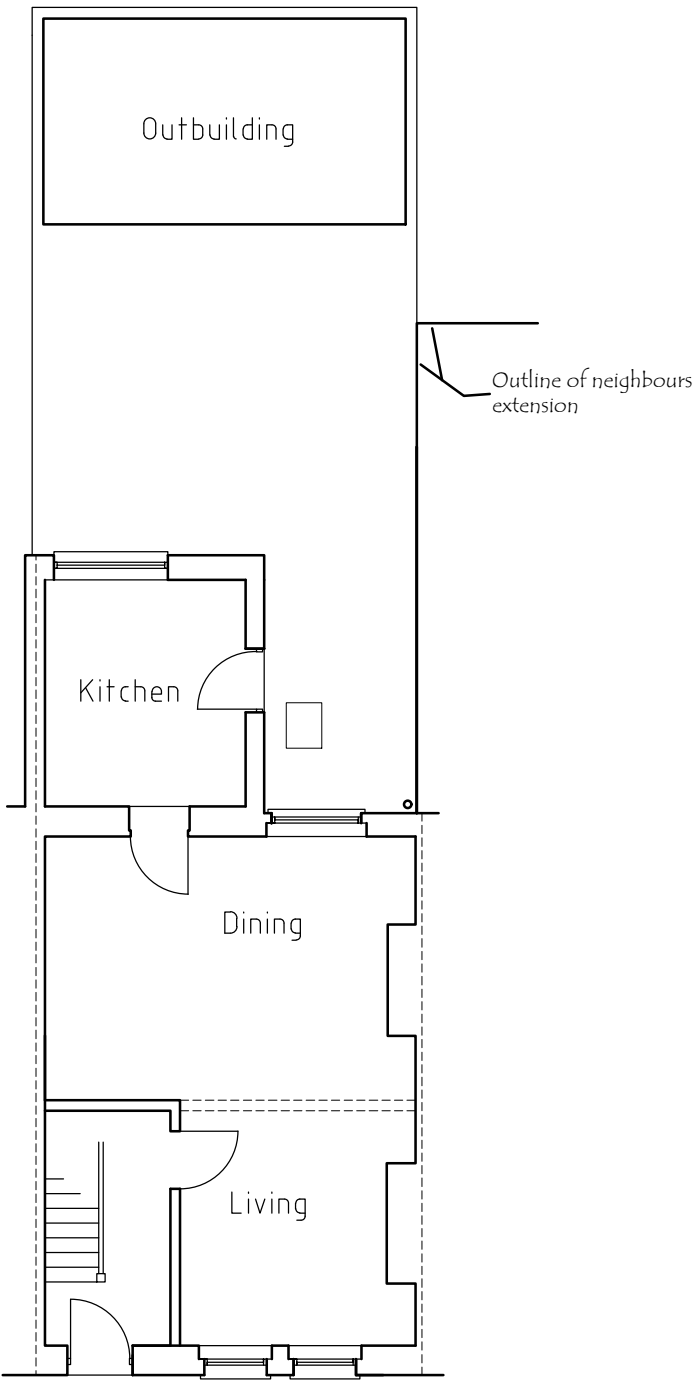

Existing Ground Floor Plan

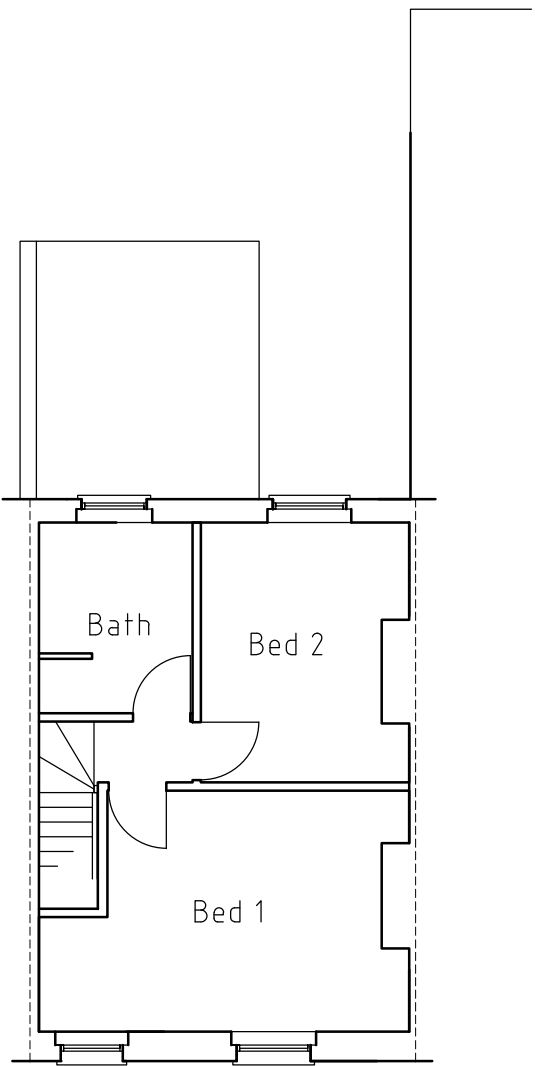

Existing First Floor Plan

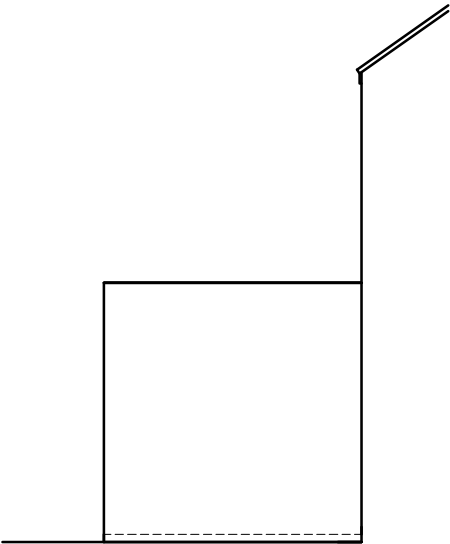

Existing Side Elevation



Matthew Hollands Associates Ltd.
Yew Tree Farm, 48 Venus Street,
Congresbury, Somerset. BS49 5EZ.

t. 07808 249410 e. mha.architecture@btinternet.com

Project: Proposed Alterations at
23 Collier Street, Newport

Title: Existing Floor Plans & Elevations

Dwg No: 2501/01

Scale: 1:100 @ A2

Drawn: MH

Date: May 2025