




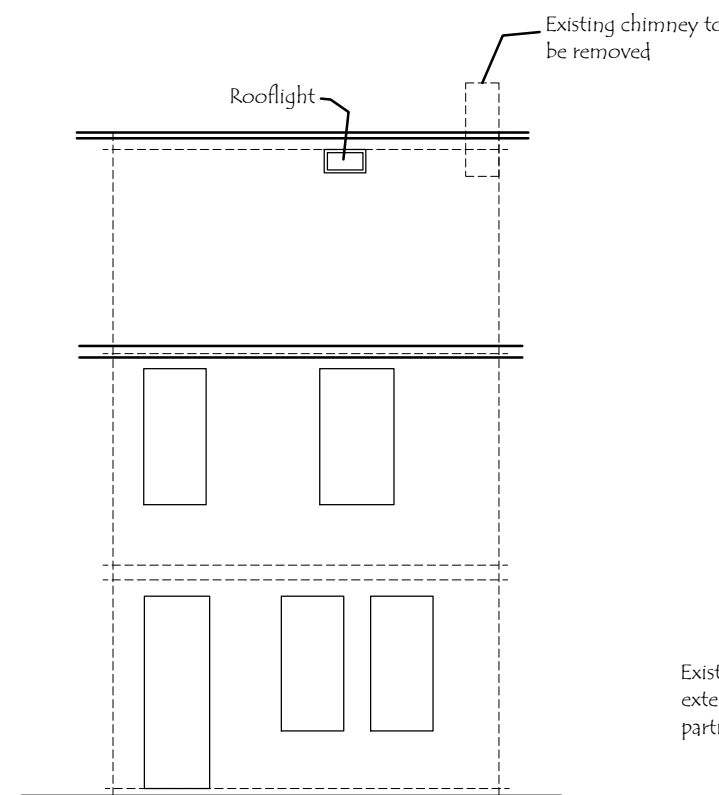


Proposed Front Elevation

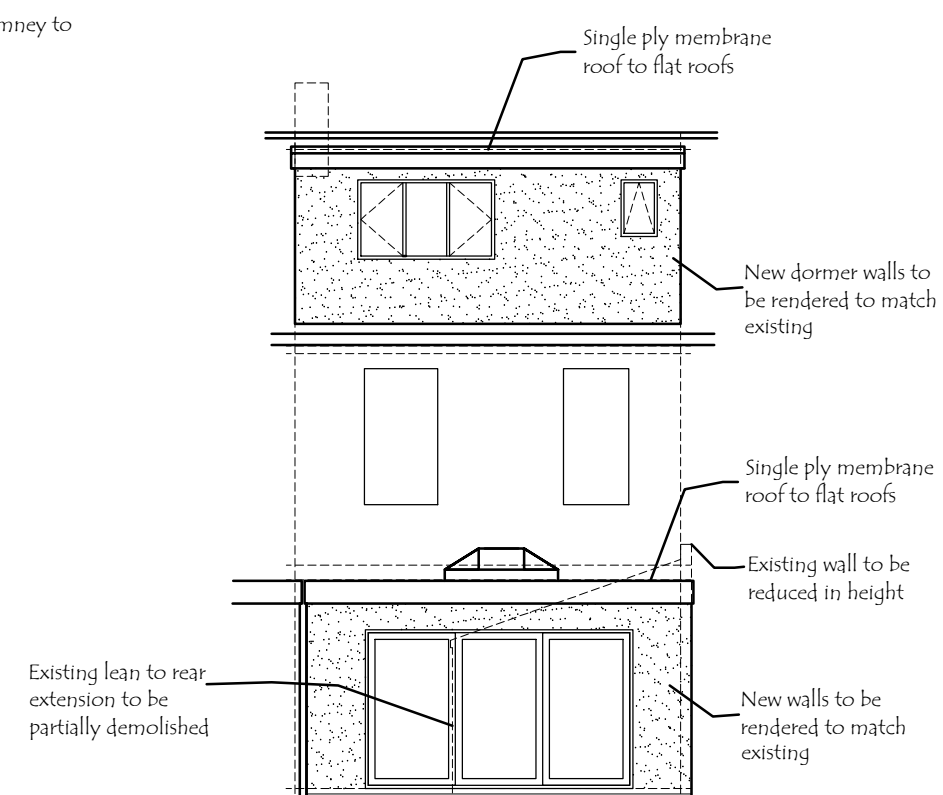


Proposed Rear Elevation

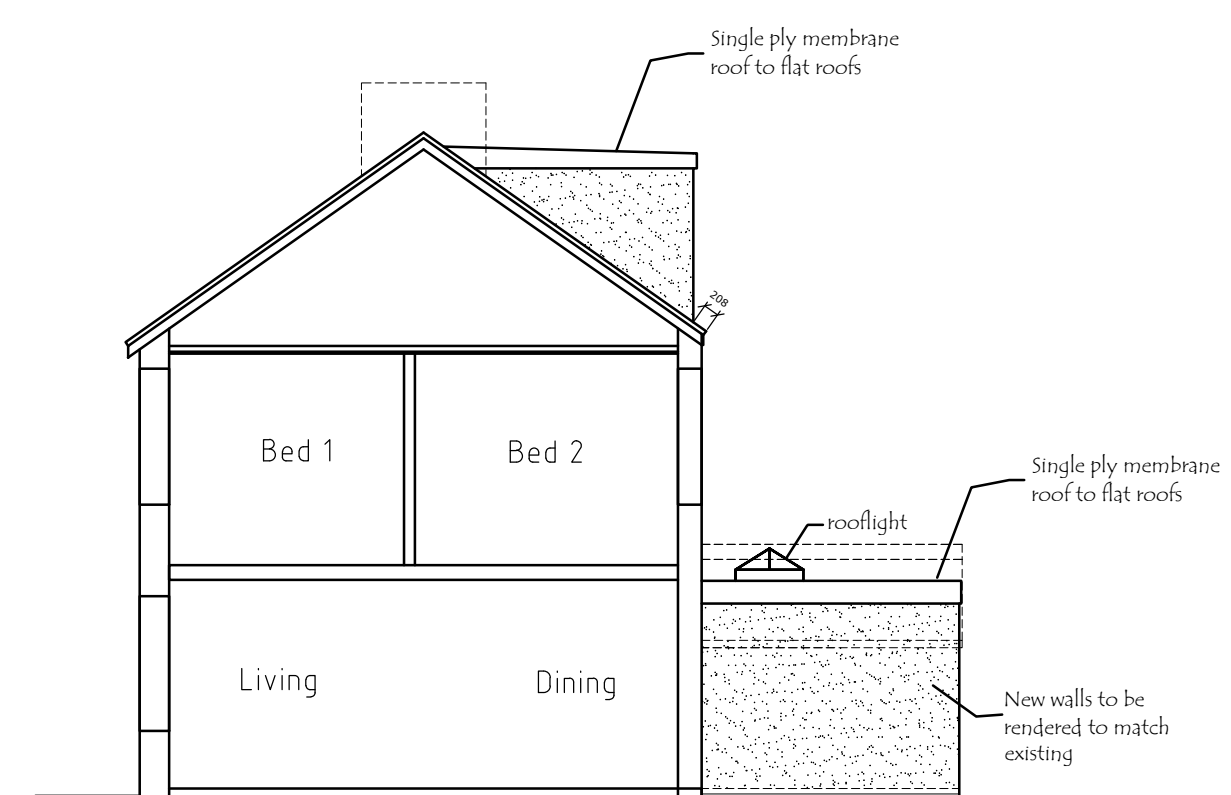


Proposed Side Elevation/Section

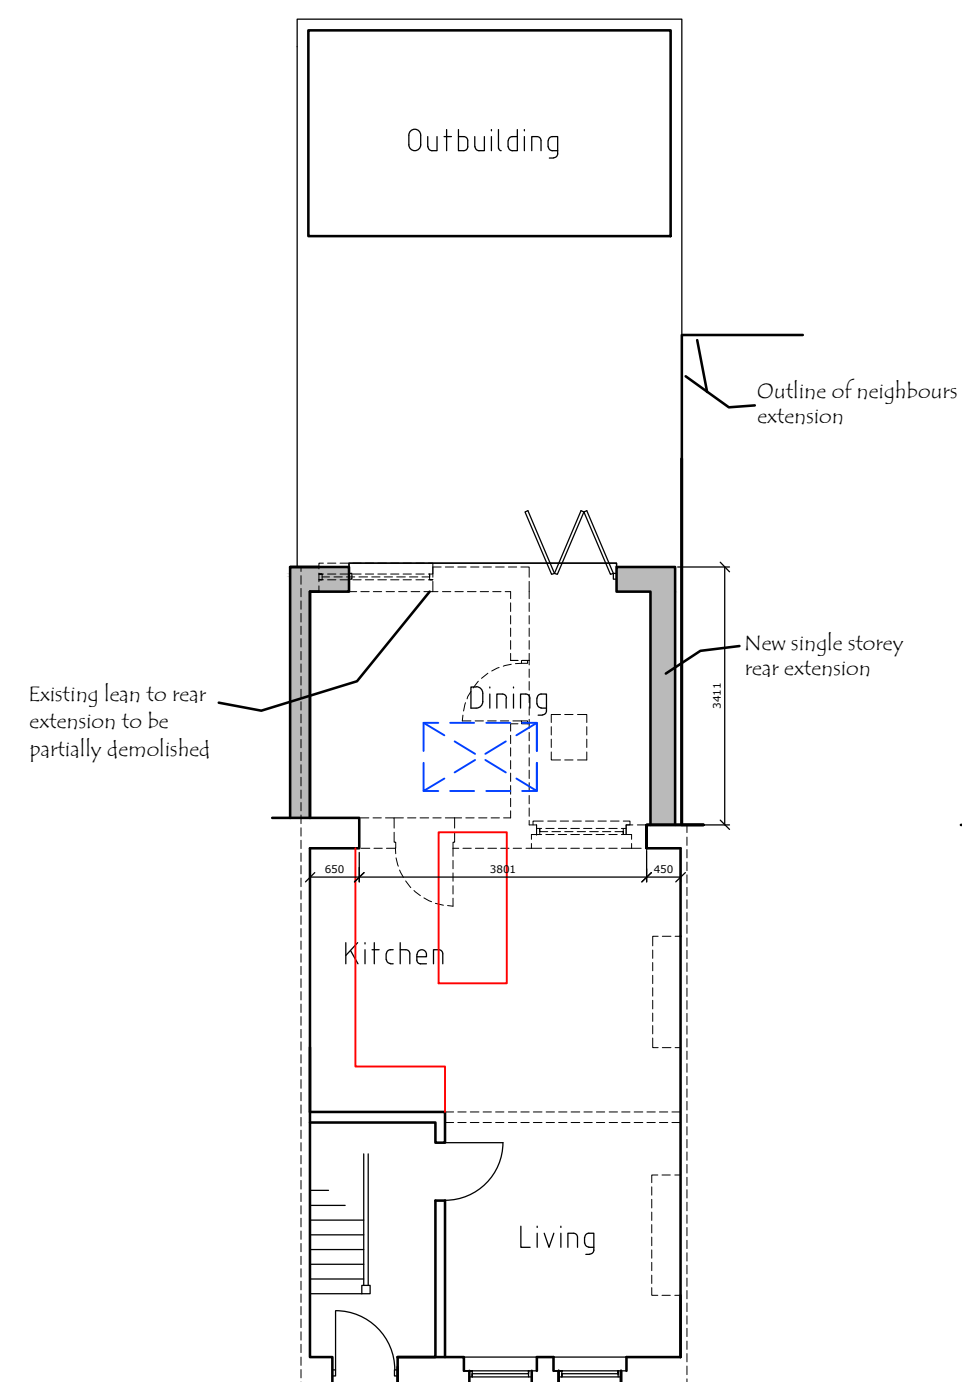


Proposed Ground Floor Plan

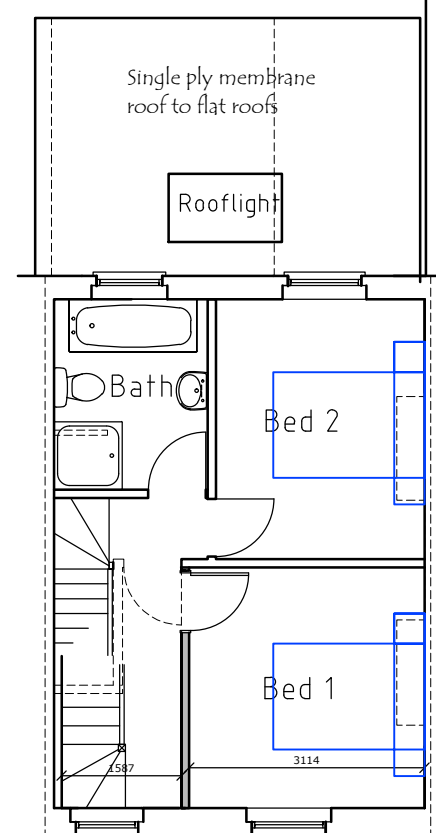


Proposed First Floor Plan

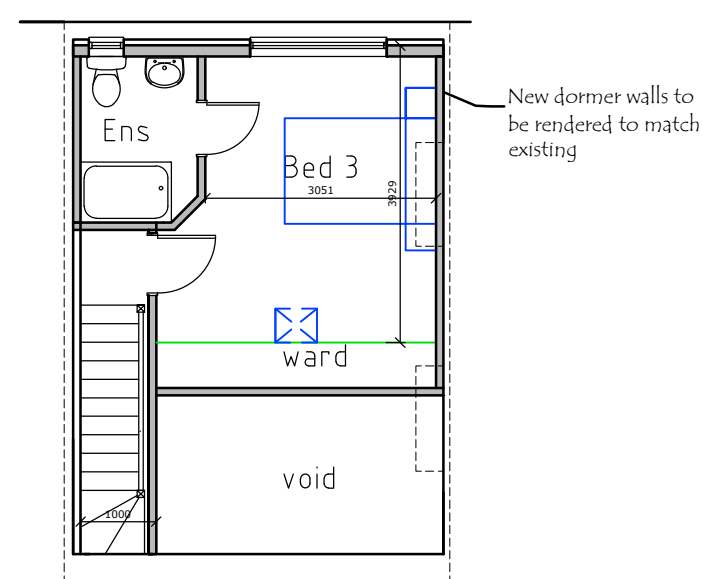

Proposed Second Floor Plan

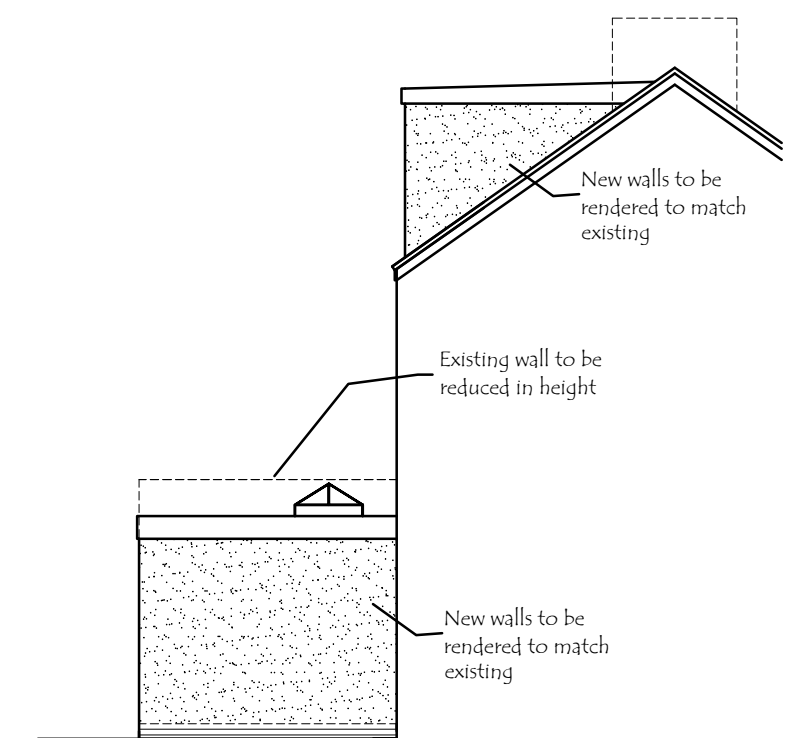

Proposed Side Elevation

 

 Matthew Hollands Associates Ltd. Yew Tree Farm, 48 Venus Street, Congresbury, Somerset. BS49 5EZ. t. 07808 249410 e. mha.architecture@btinternet.com	Project: Proposed Alterations at 23 Collier Street, Newport	Scale: 1:100@A2
	Title: Proposed Floor Plans & Elevations	Drawn: MH
	Dwg No: 2501/02	Date: May 2025