


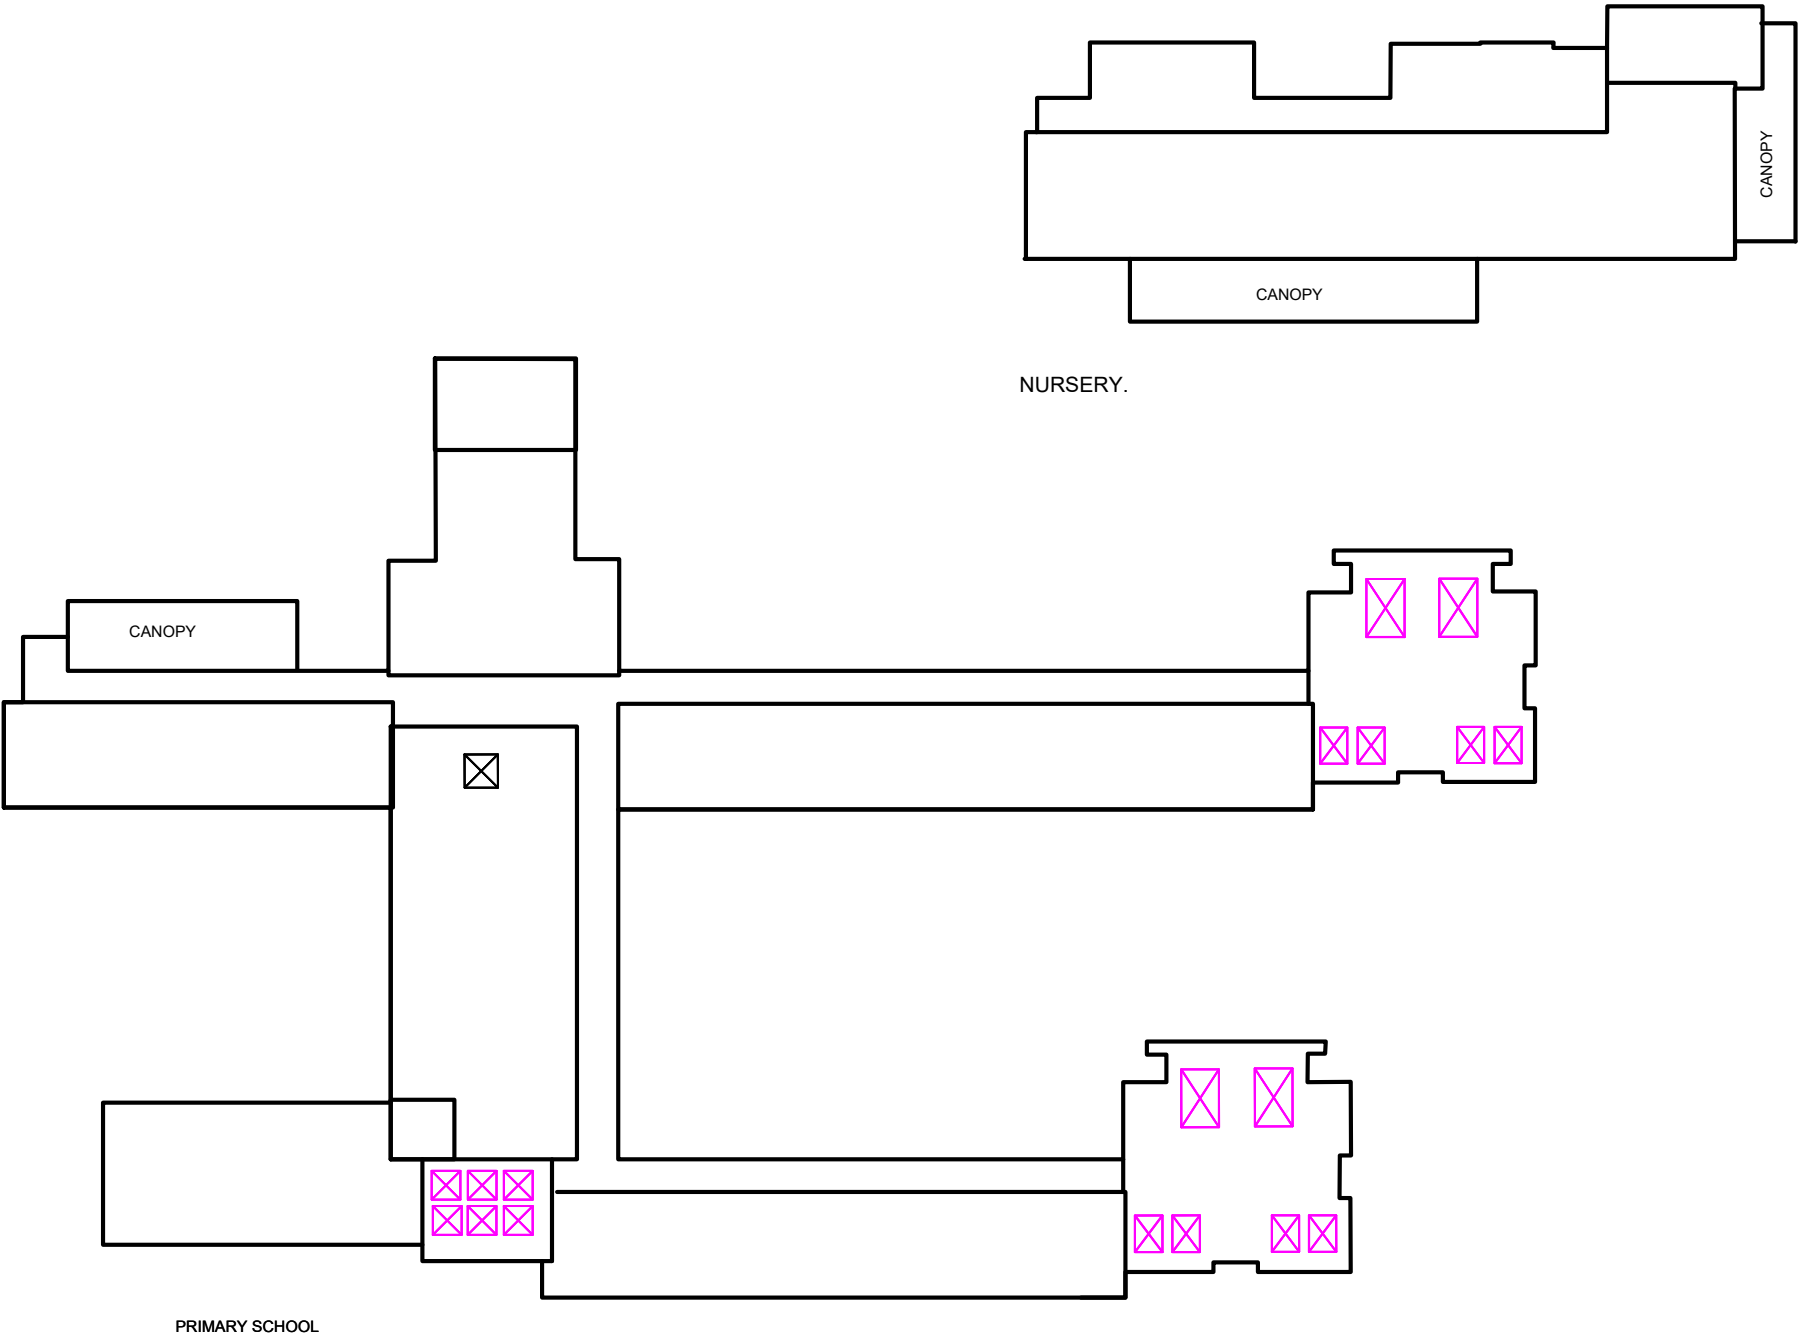

THIS DRAWING IS PRODUCED FOR USE IN THIS PROJECT ONLY AND MAY NOT BE USED FOR ANY OTHER PURPOSE. NPS PROPERTY CONSULTANTS LTD ACCEPT NO LIABILITY FOR THE USE OF THIS DRAWING OTHER THAN THE PURPOSE FOR WHICH IT WAS INTENDED IN CONNECTION WITH THIS PROJECT AS RECORDED IN THE 'PURPOSE FOR ISSUE' AND 'FILE STATUS CODE'.

THIS DRAWING MAY NOT BE REPRODUCED IN ANY FORM WITHOUT PRIOR WRITTEN AGREEMENT OF NPS PROPERTY CONSULTANTS LTD.

© CROWN COPYRIGHT AND DATABASE RIGHTS 2026
ORDNANCE SURVEY LICENCE NUMBER:-

ORIGINAL
SHEET SIZE
A3

CLIENT NEWPORT CITY COUNCIL							TITLE ROOF PLAN - AS EXISTING	 CYSON CYMRU Gwasanaethau eiddo • Property services 1st Floor, Caradog House, Clappa Park, Newport, Wales, NP10 8UG, Tel: 01633 240405; web:www.norsegroup.co.uk	SCALES	DISCIPLINE	PROJECT NUMBER
									1:500	BLDG S	CC
PROJECT GAER PRIMARY SCHOOL							DRAWING NUMBER CC -DR-B - (07) -00		REV CODE P 1		
FIRST ISSUE							STATUS CODE S0		PURPOSE OF ISSUE PRELIMINARY	DRAWN	
P0											
REV	DRAWN	DATE	CHECKED	DATE	APPROVED	DATE					



CYSON CYMRU
Gwasanaethau eiddo • Property services

1st Floor, Caradog House, Clappa Park,
Newport, Wales, NP10 8UG,
Tel: 01633 240405;
web:www.norsegroup.co.uk