


NORTH

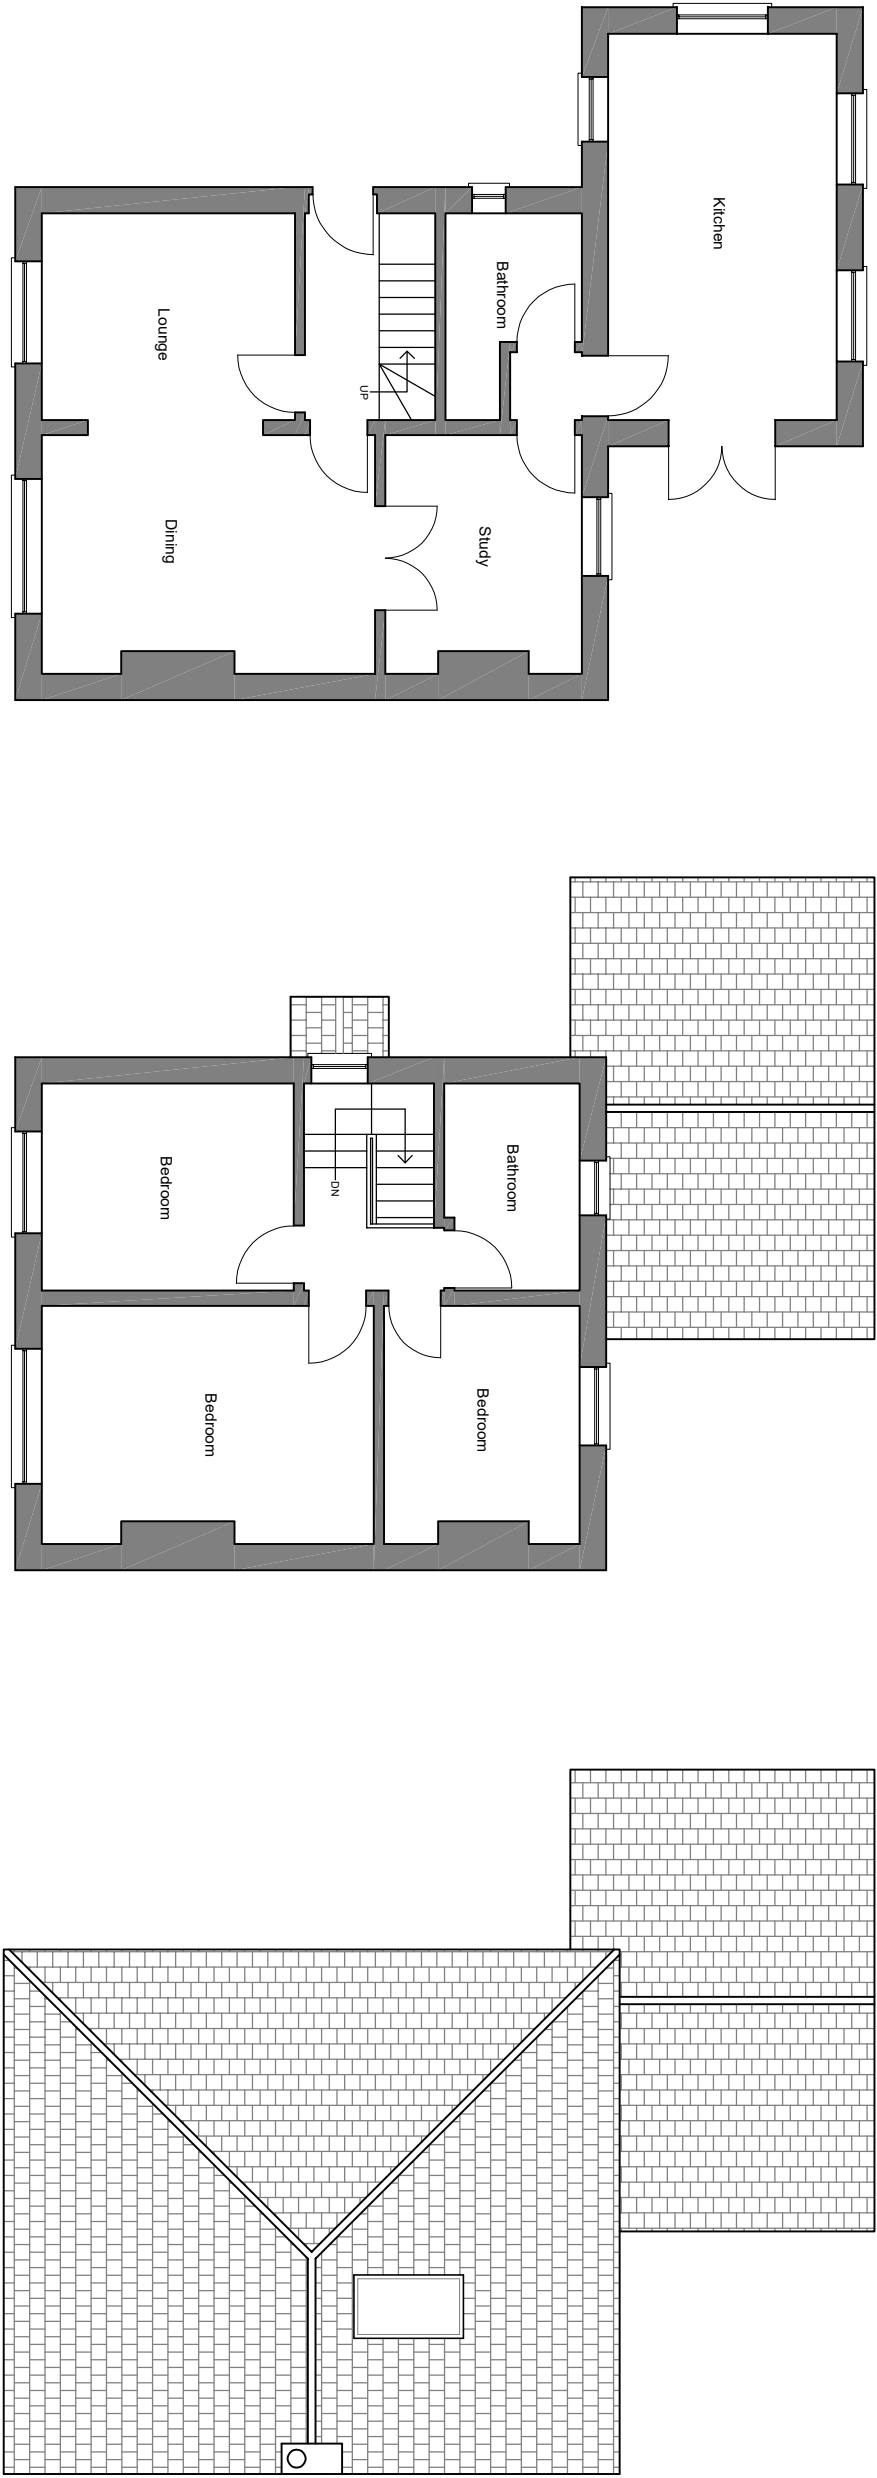

Existing Ground Floor Plan

Existing First Floor Plan

Existing Roof Plan



Meters

PROJECT	DRAWING	DATE	DRAWING NO.	NOTES	REVISION DETAILS	MTRH Drafting Services
Loft Conversion at 13 Herford Place Newport NP19 7SN	Existing Floor Plan	20.07.2026	HFP-EX-FP-001	1. All dimensions to be checked on site. 2. All discrepancies to be reported back to MTRH Drafting Services. 3. This drawing is part of the Planning package, and should only be used for Planning purposes.		22a Fair Oak Avenue, Maerdyce, Newport NP19 8FX Tel: 075227971687 Email: mtrh.drafting@outlook.com Web: www.mtrhgroup.co.uk
		DRAWN BY	SCALE			
		MH	1:100 @A3			