




NORTH

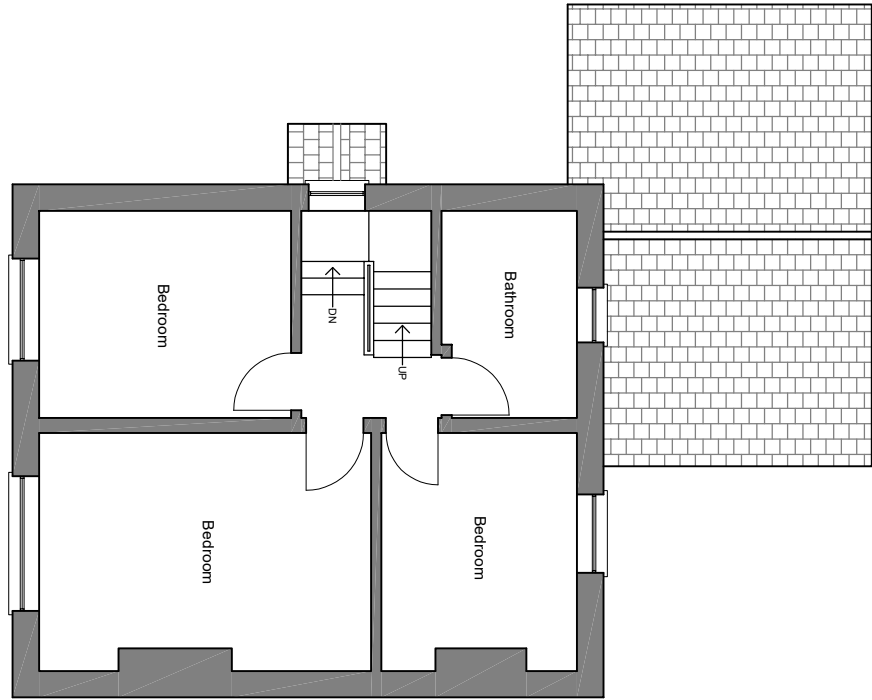

Proposed First Floor Plan

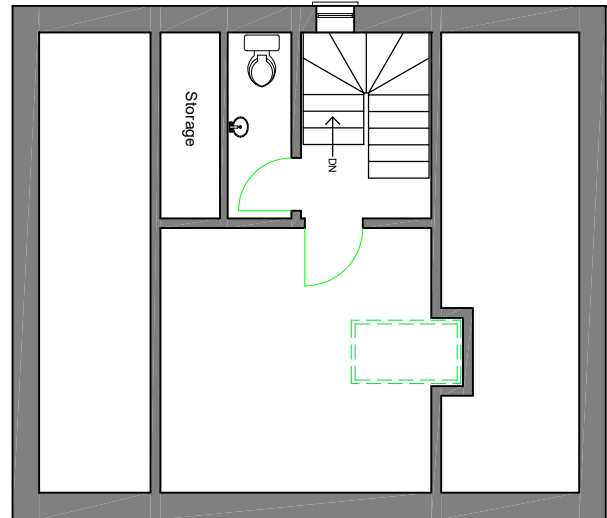

Proposed Loft Floor Plan

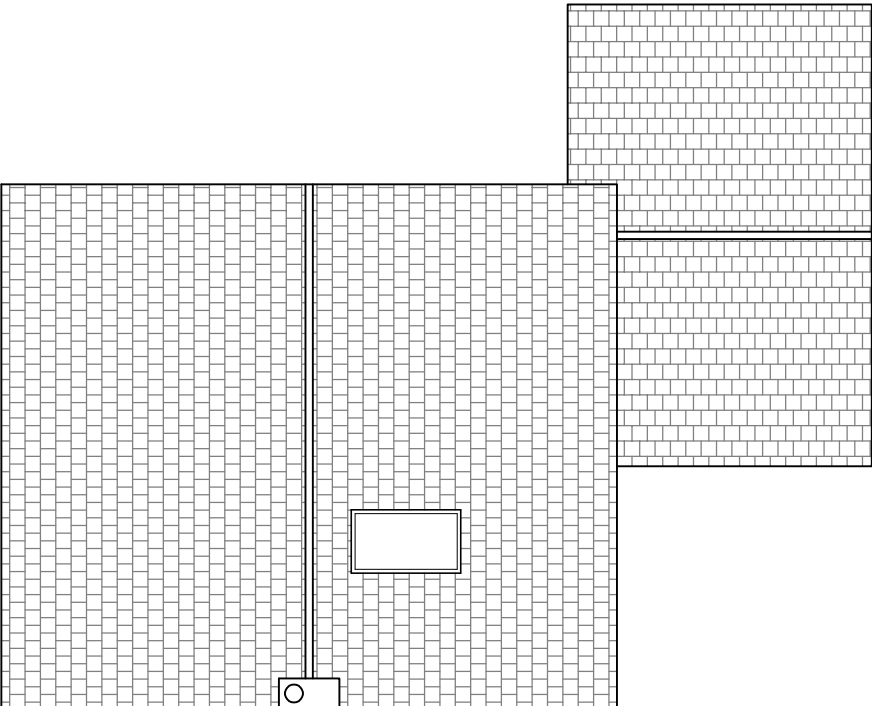

Proposed Roof Plan

PROJECT	DRAWING	DATE	DRAWING NO.	NOTES	REVISION DETAILS	MTRH Drafting Services
Loft Conversion at 13 Herford Place Newport NP19 7SN	Proposed Floor Plan	26.08.2026	HFP-PR-FP-001	1. All dimensions to be checked on site. 2. All discrepancies to be reported back to MTRH Drafting Services. 3. This drawing is part of the Planning package, and should only be used for Planning purposes.	DATE	22a Fair Oak Avenue, Maerdy, Newport NP19 8FX Tel: 07527971687 Email: mke.mtrhdrafting@outlook.com Web: www.mtrhgroup.co.uk
		DRAWN BY MH	SCALE 1:100 @A3			

