




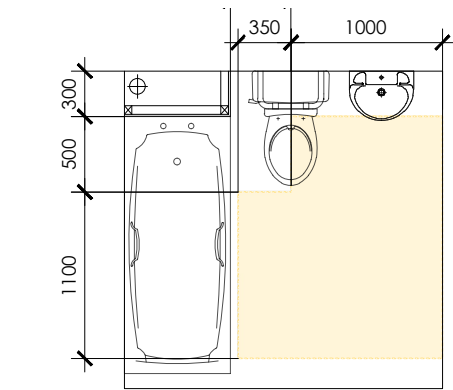


FIRST FLOOR BATHROOM
[LTH CRITERION 14]

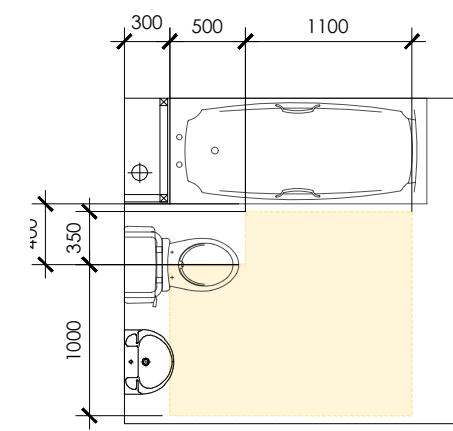


FIRST FLOOR BATHROOM
[LTH CRITERION 14]

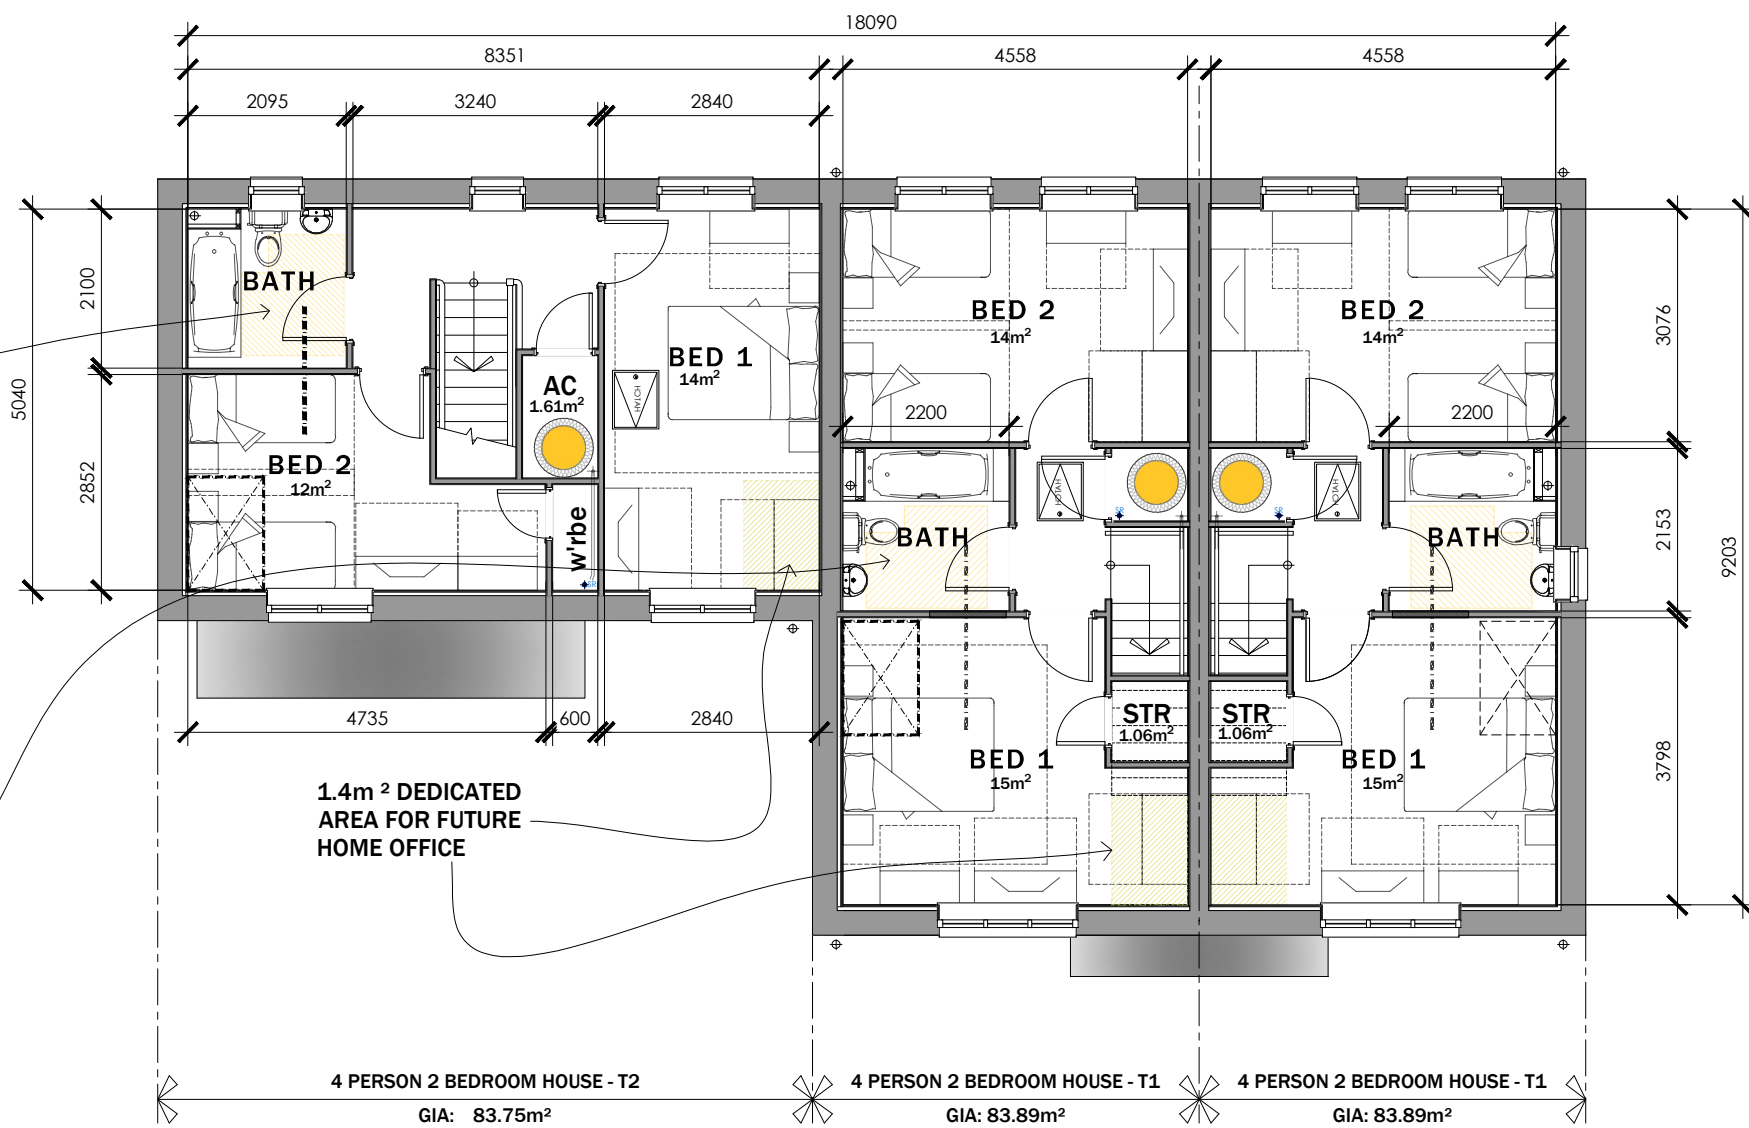


FIRST FLOOR PLAN

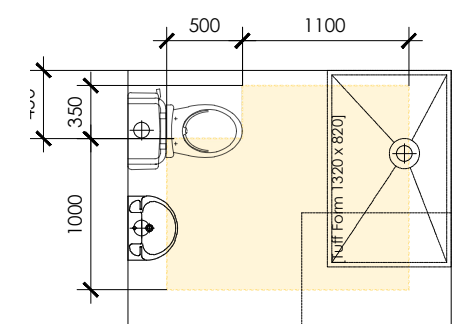


GROUND FLOOR ACCESSIBLE WC
[LTH CRITERION 14]

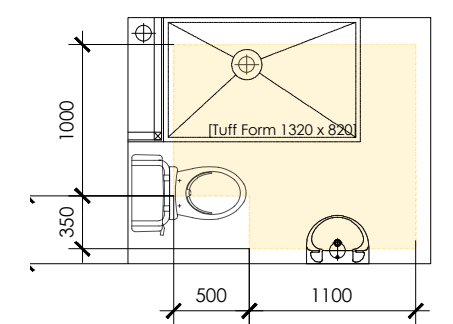

GROUND FLOOR ACCESSIBLE WC
[LTH CRITERION 14]

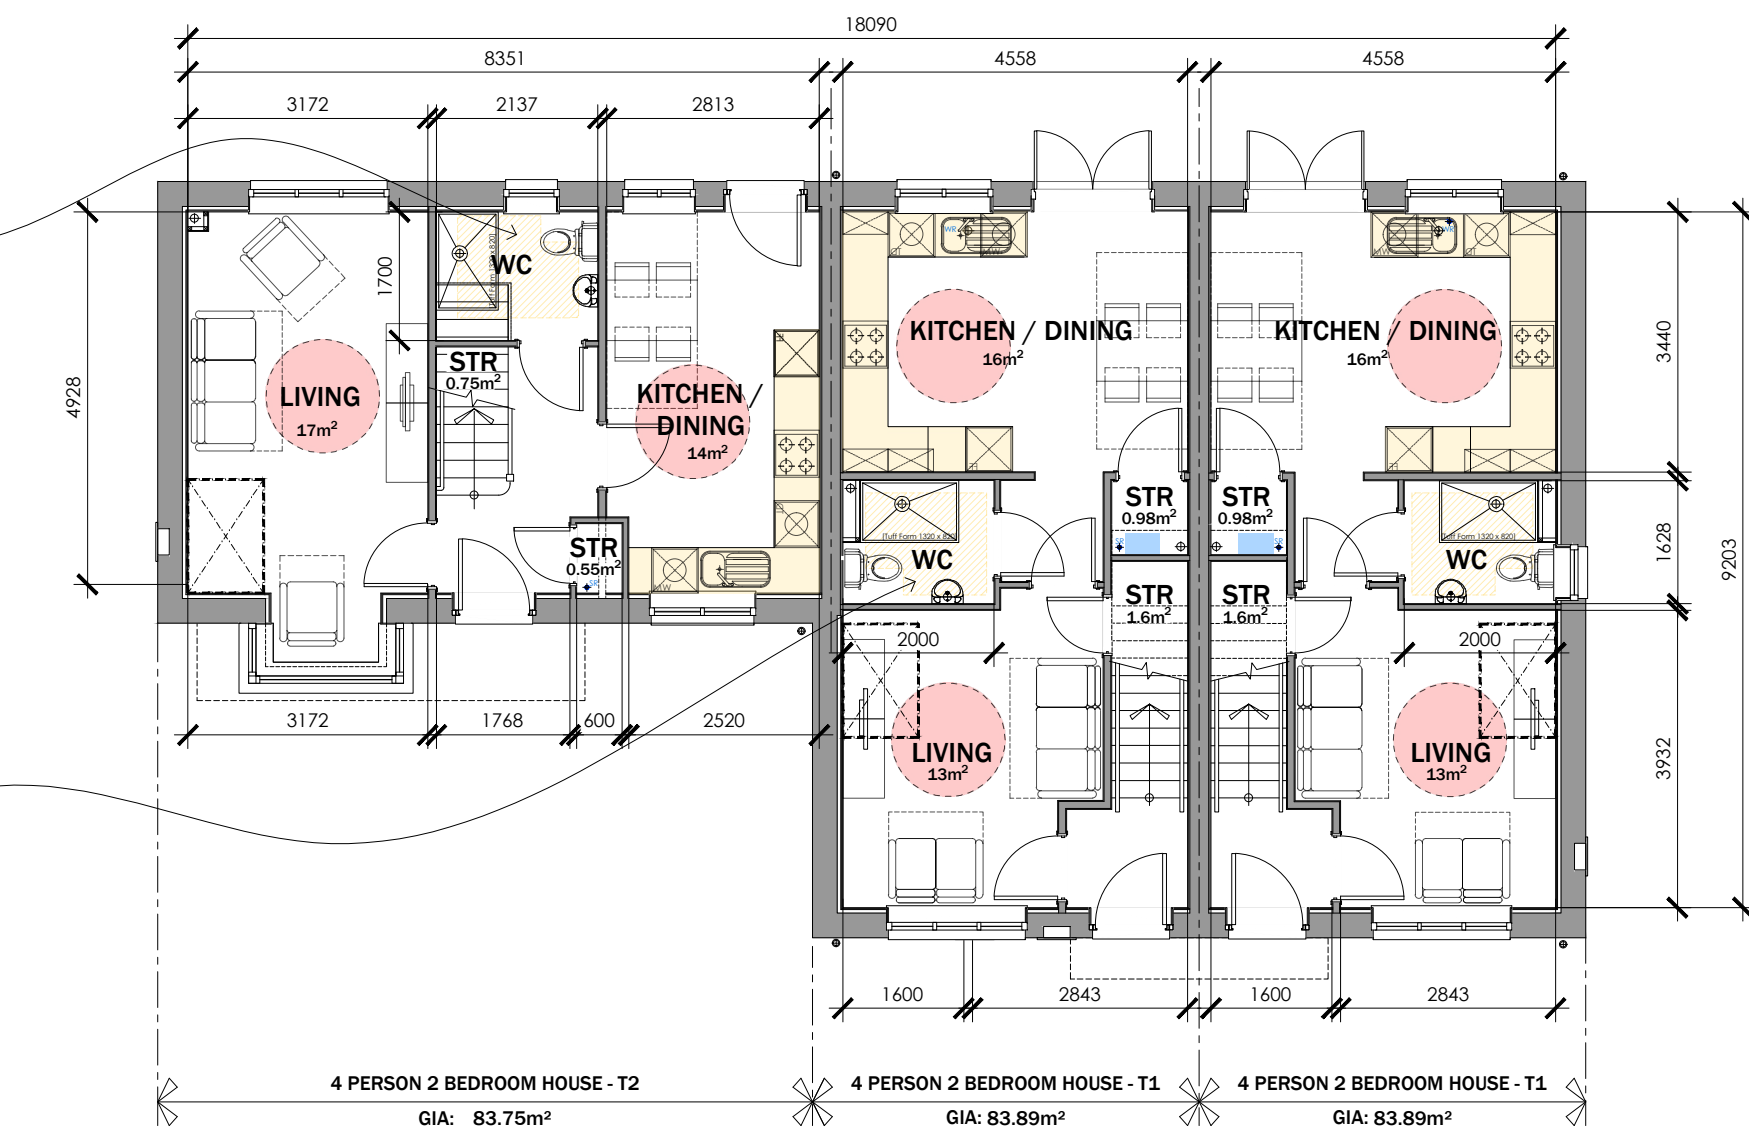

GROUND FLOOR PLAN

 

STORAGE SCHEDULE:

4P2B HOUSE TYPE 1

GROUND FLOOR:
STORE: 0.98M²
U/S STAIRS: 1.60M²
FIRST FLOOR:
AC: 0.95M²
STORE: 1.06M²

TOTAL STORAGE PROVIDED - 4.59M²

TOTAL STORAGE REQUIRED - 2.5M²

TOTAL STORAGE EXCESS - 2.09M²

4P2B HOUSE TYPE 2

GROUND FLOOR:
U/S STAIRS: 0.75M²
STORE: 0.55M²
FIRST FLOOR:
AC: 1.61M²

TOTAL STORAGE PROVIDED - 2.91M²

TOTAL STORAGE REQUIRED - 2.5M²

TOTAL STORAGE EXCESS - 0.41M²

4P 2B HOUSE TYPE 3 - Plots 12 - 14 [site 1]

G.I.A = 83.89m² / 902.98 ft²

83.75M² / 901.48 ft²

MATERIAL KEY LEGEND

- 1 RECONSTITUTED SLATE ROOF FINISHES - DARK RED
- 2 WHITE UPVC FASCIAS, SOFFITES AND BARGEBOARDS WITH BLACK RAINWATER GOODS
- 3 WHITE UPVC DOUBLE GLAZED WINDOWS AND REAR DOOR UNITS
- 4 CREASING TILE BRICK CILL
- 5 GRP PORCH CANOPY OVER
- 6 PREFABRICATED FLAT GAUGE BRICK ARCH IN SMOOTH DARK RED BRICKWORK
- 7 FACING BRICKWORK
- 8 PROJECTING BRICK FEATURE BAND AT 750MM ABOVE FFL IN SMOOTH DARK RED BRICK.
- 9 SOLDIER COURSE CILLS AND HEADS
- 10 ROUGH CAST RENDER FINISH COLOUR: OFF WHITE
- 11 GRP COMPOSITE FRONT ENTRANCE DOORS COLOUR: TBC




FRONT ELEVATION




SIDE ELEVATION



REAR ELEVATION

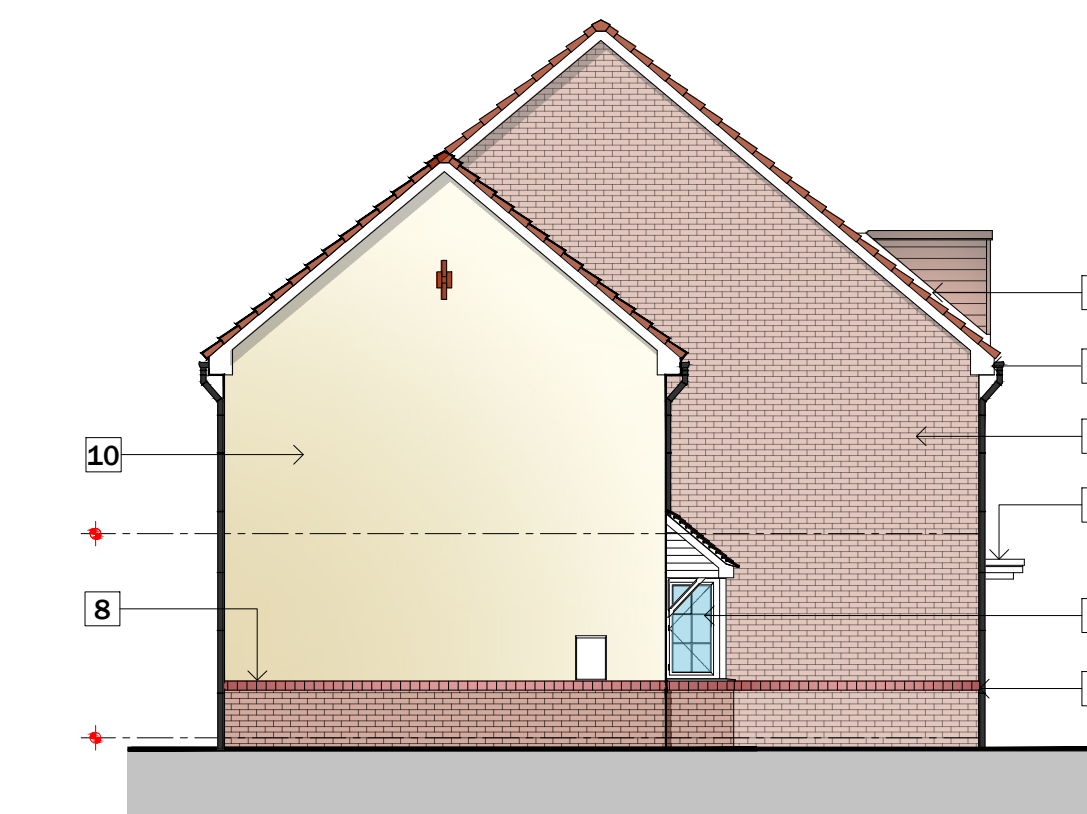

SIDE ELEVATION

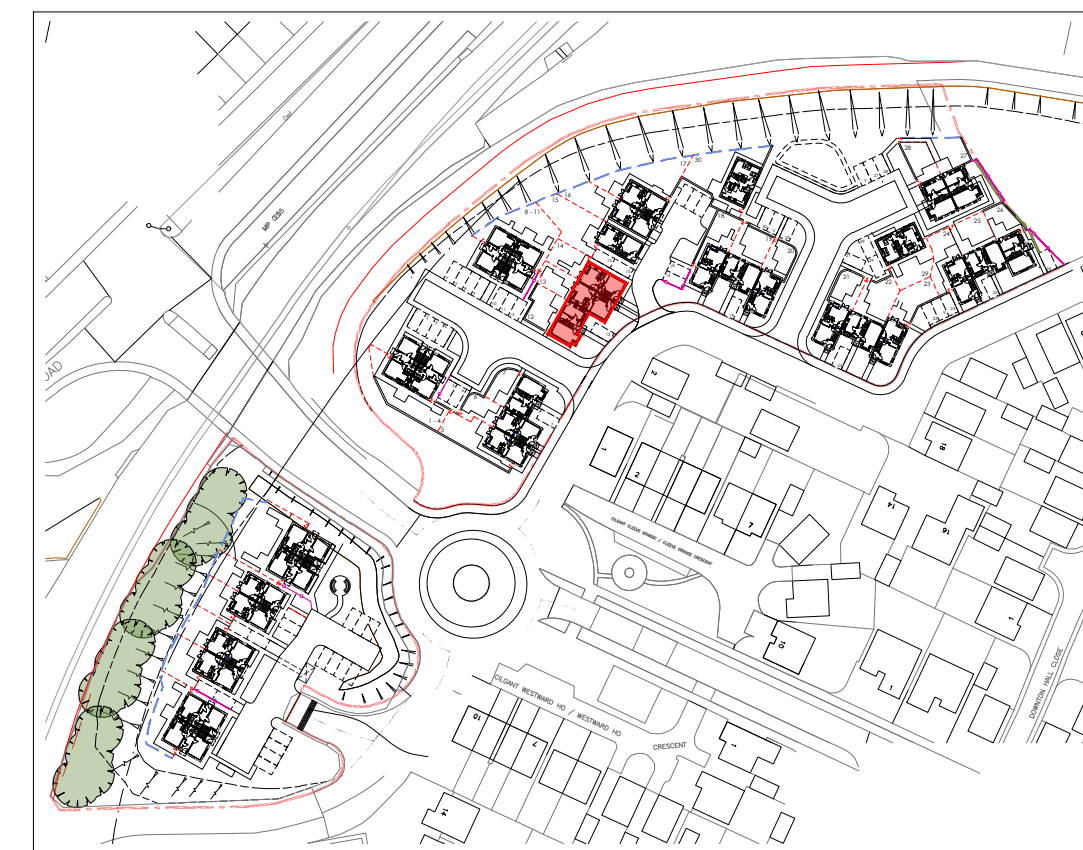

KEY LOCATION - NTS

Do not scale from this drawing.
The users of this drawing shall check all dimensions and areas and omissions to LTH Design.
This drawing is copyright. It must not be reproduced or used in any way without prior permission of LeTrucco Design.

Revisions
Revision key note and key plan updated.

Drawing No	Revision	Scale	Date	Checked
LT2402.04.103	P2	1:100 @ A1	Feb '24	kpc
Client	Monmouthshire HA	Drawing Title	4P2B House Type 3	
Job Title	Mons Bank, Newport			

Drawing Purpose
PLANNING

LeTrucco
ARCHITECTURE
Suite 7, 35 Stow Park Circle
Newport, NP20 4HF
Tel: 07710390800 / 07710390801
info@letruccodesign.co.uk
www.letruccodesign.co.uk