


5P3B HOUSE TYPE 2 - Plots 29 + 30 [site 1]


G.I.A = 100M² / 1076.39 ft²

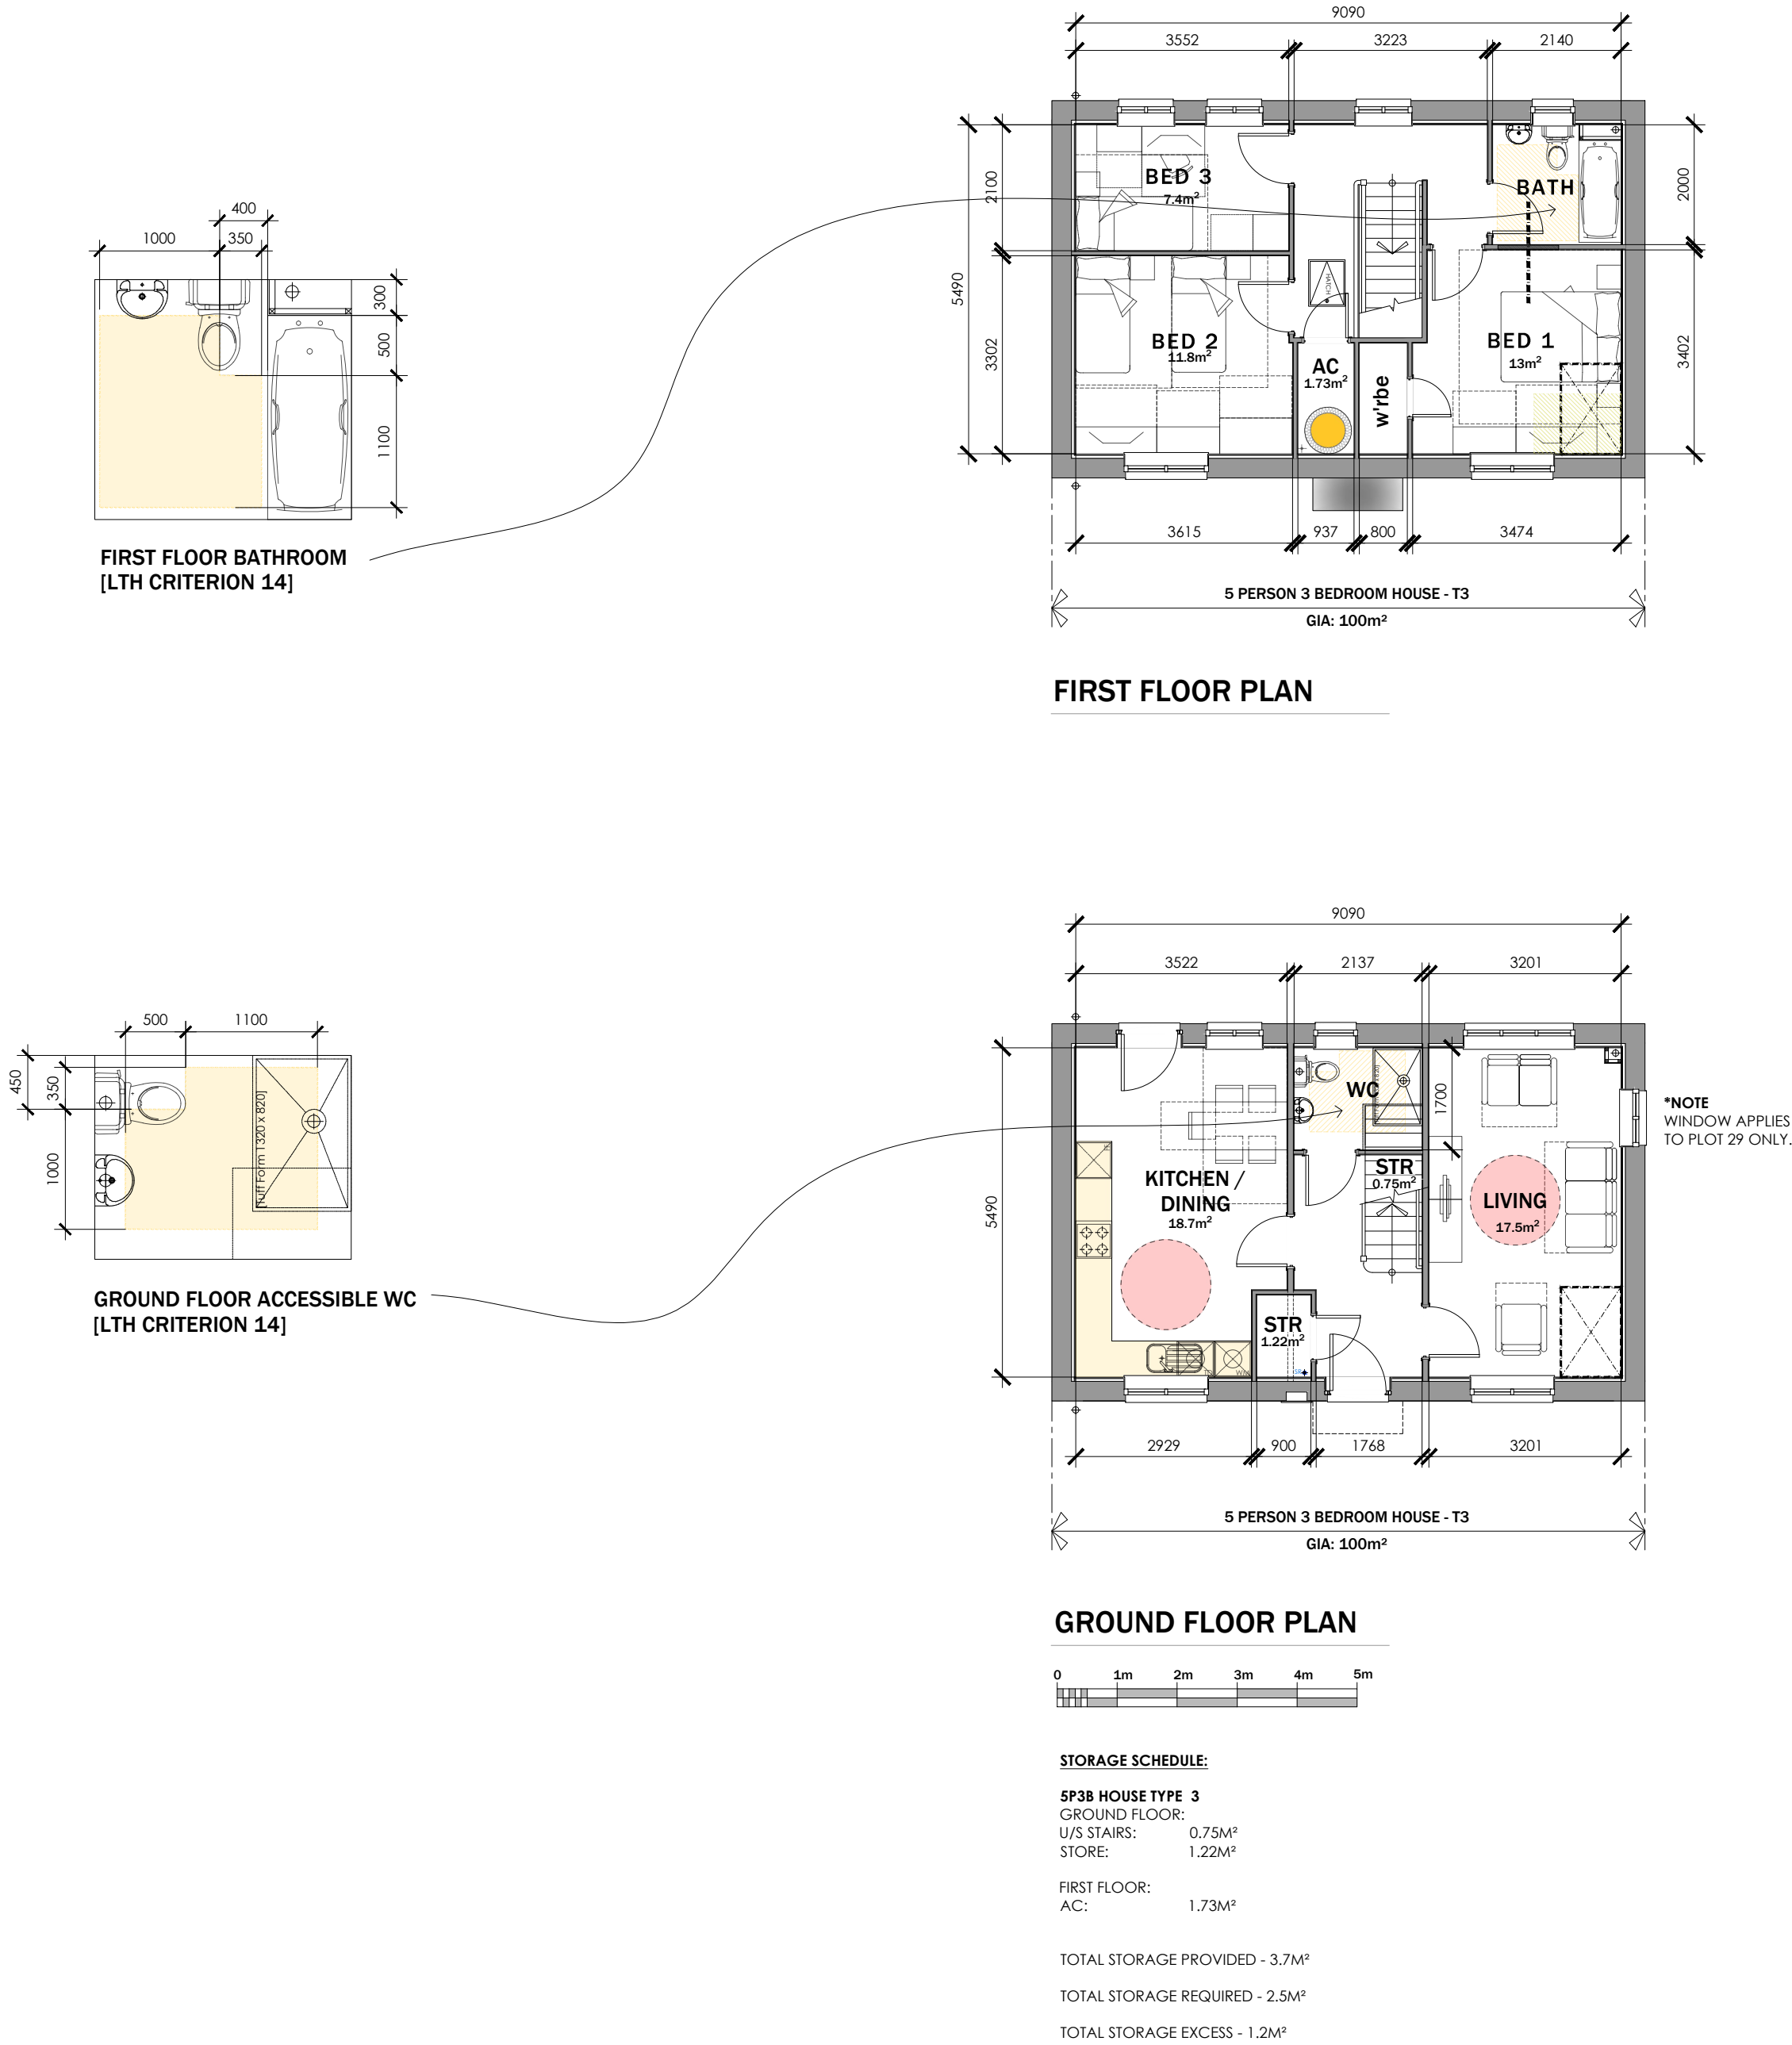


FRONT ELEVATION



REAR ELEVATION

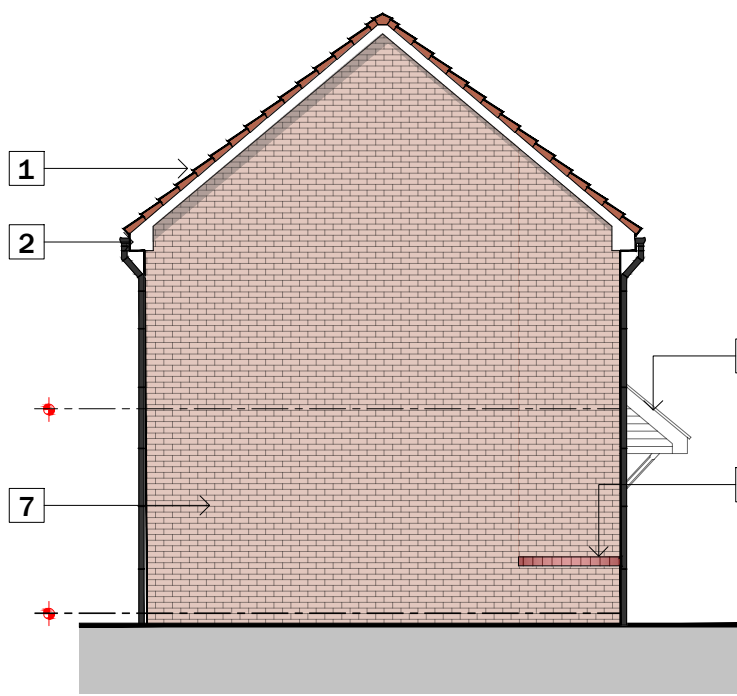

SIDE ELEVATION

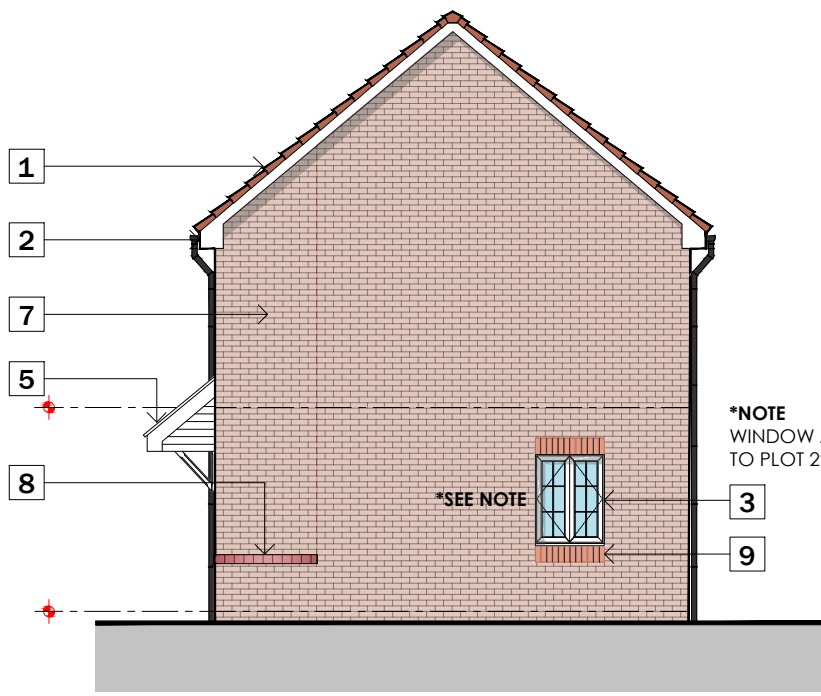

SIDE ELEVATION



KEY LOCATION - NTS

MATERIAL KEY LEGEND	
1	RECONSTITUTED SLATE ROOF FINISHES - DARK RED
2	WHITE UPVC FASCIAS, SOFFITES AND BARGEBOARDS WITH BLACK RAINWATER GOODS
3	WHITE UPVC DOUBLE GLAZED WINDOWS AND REAR DOOR UNITS
4	CREASING TILE BRICK CILL
5	GRP PORCH CANOPY OVER
6	PREFABRICATED FLAT GAUGE BRICK ARCH IN SMOOTH DARK RED BRICKWORK
7	FACING BRICKWORK
8	PROJECTING BRICK FEATURE BAND AT 750MM ABOVE FFL IN SMOOTH DARK RED BRICK.
9	SOLDIER COURSE CILLS AND HEADS
10	ROUGH CAST RENDER FINISH COLOUR: OFF WHITE
11	GRP COMPOSITE FRONT ENTRANCE DOORS COLOUR: TBC

Do not scale from this drawing.
The users of this drawing shall check all dimensions and details against the drawings and specifications of the client and the design team.
This drawing is copyright. It must not be reproduced or used in any form without prior permission of LeTrucco Design.

Revisions

rev2	Sept '24
Elevation key note and key plan updated.	

Client	Drawing No	Scale	Revision
Monmouthshire HA	LT2402.04.107	1:100 @ A1	P2
Job Title	Drawing Title	Date	Checked
Mons Bank, Newport	593B House Type 2	Feb '24	kpc